
 
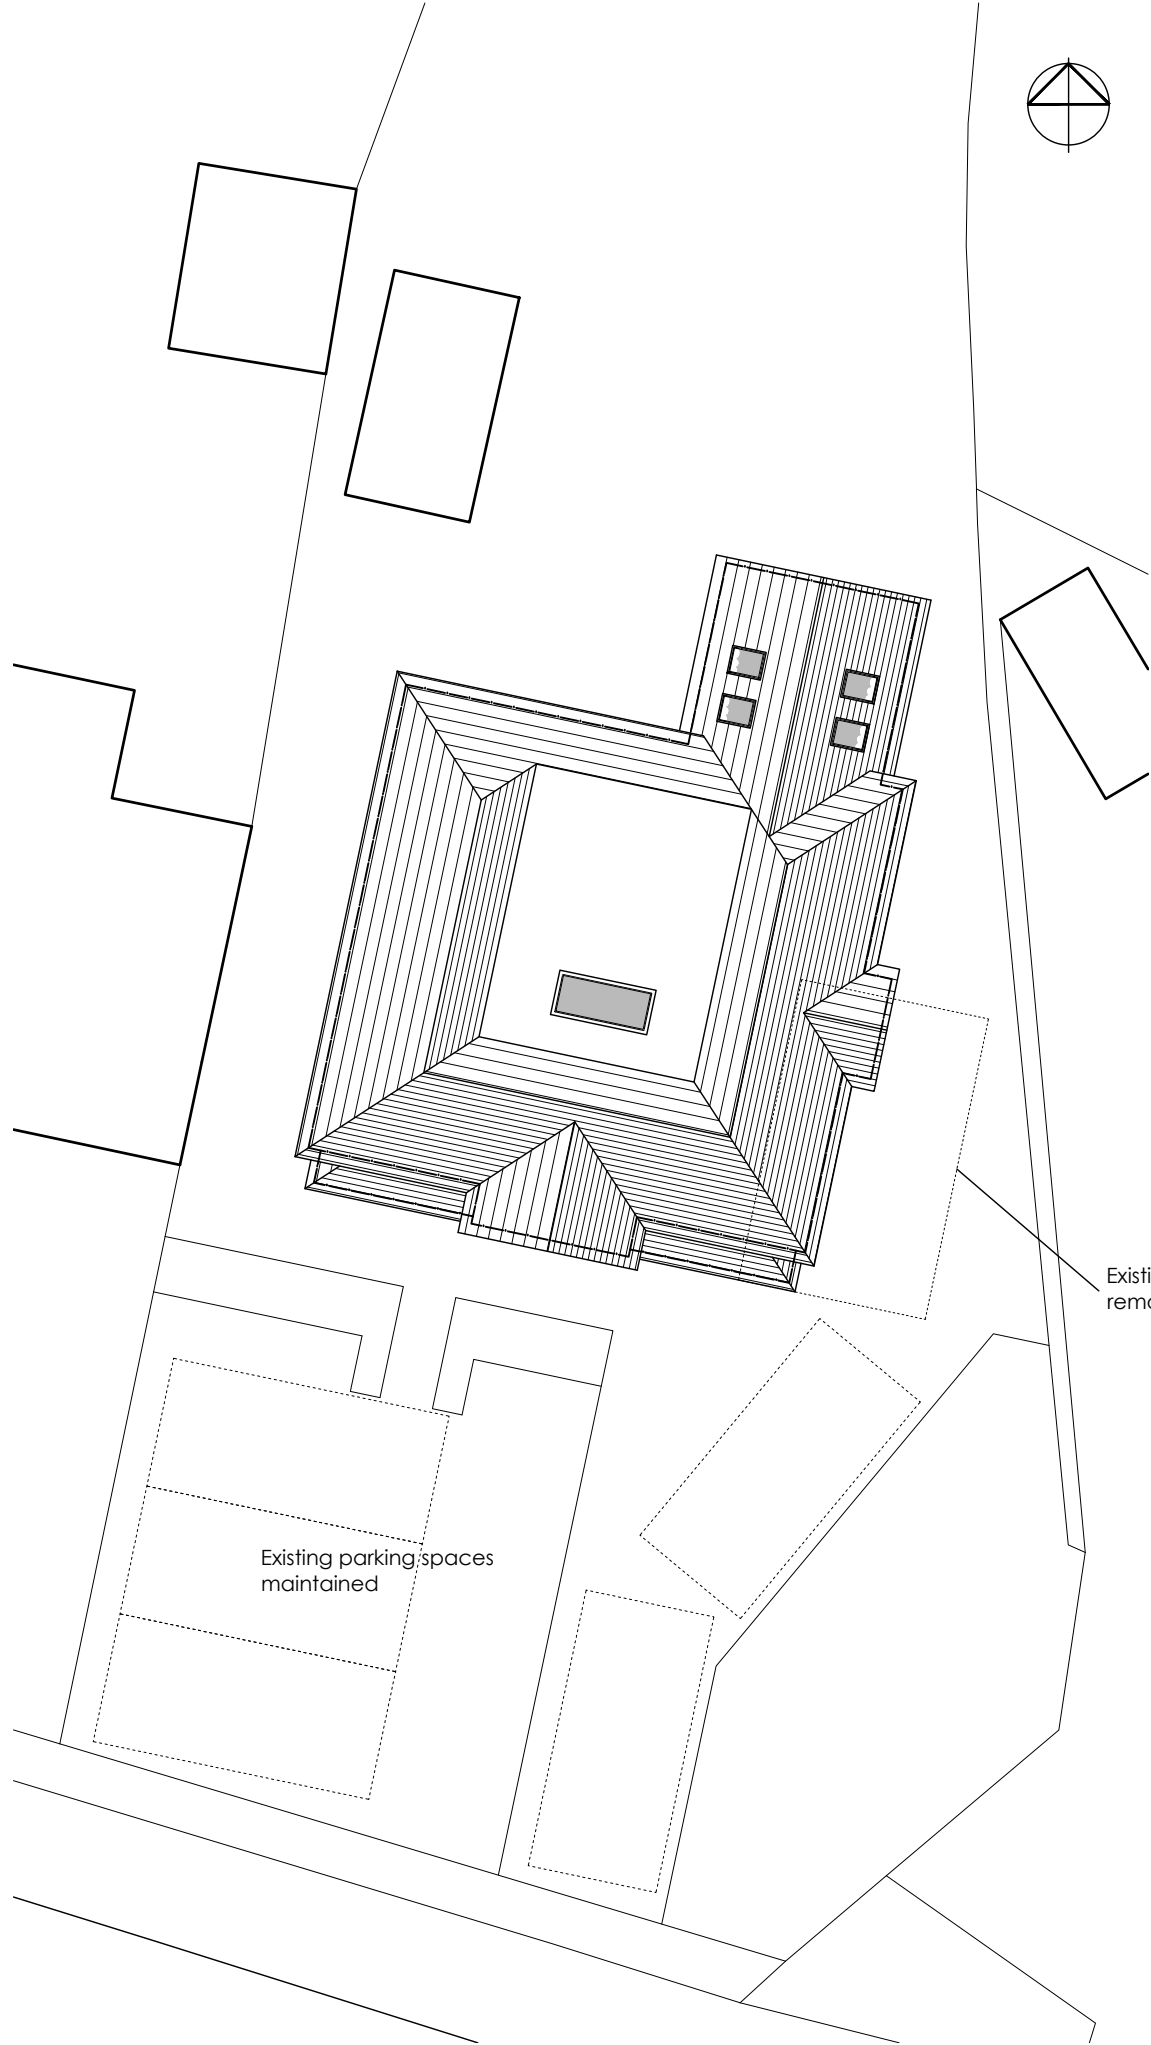


DRG. REMAINS COPYRIGHT OF THE ARCHITECT.
DIMENSIONAL DISCREPANCIES TO BE REFERRED
TO THE ARCHITECT
DO NOT SCALE

DRAWING STATUS ☒ PRELIMINARY ☐ FOR APPROVAL ☐ CONSTRUCTION

DATE

REVISION 3 Drawing

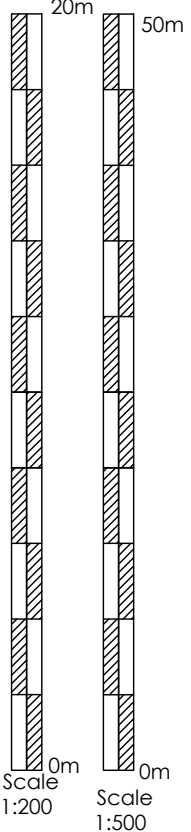

CLIENT

Ian Mulley
Kelly Debenham

JOB TITLE

Proposed Extension
220 London Road
Wokingham

DATE

July 24

SCALE

1:200 & 1:500

JOB No.

2410

DWG No.

04

REV.

-

DRG TITLE

Block Plan & Site Plan