

DRG. REMAINS COPYRIGHT OF THE ARCHITECT.
DIMENSIONAL DISCREPANCIES TO BE REFERRED
TO THE ARCHITECT
~~DO NOT SCALE~~

DRAWING STATUS ☒ PRELIMINARY ☐ FOR APPROVAL ☐ CONSTRUCTION

DATE
Sep 2024


REVISION
3 Drawing

A Minor window amendments


Scale
1:100

0m

10m

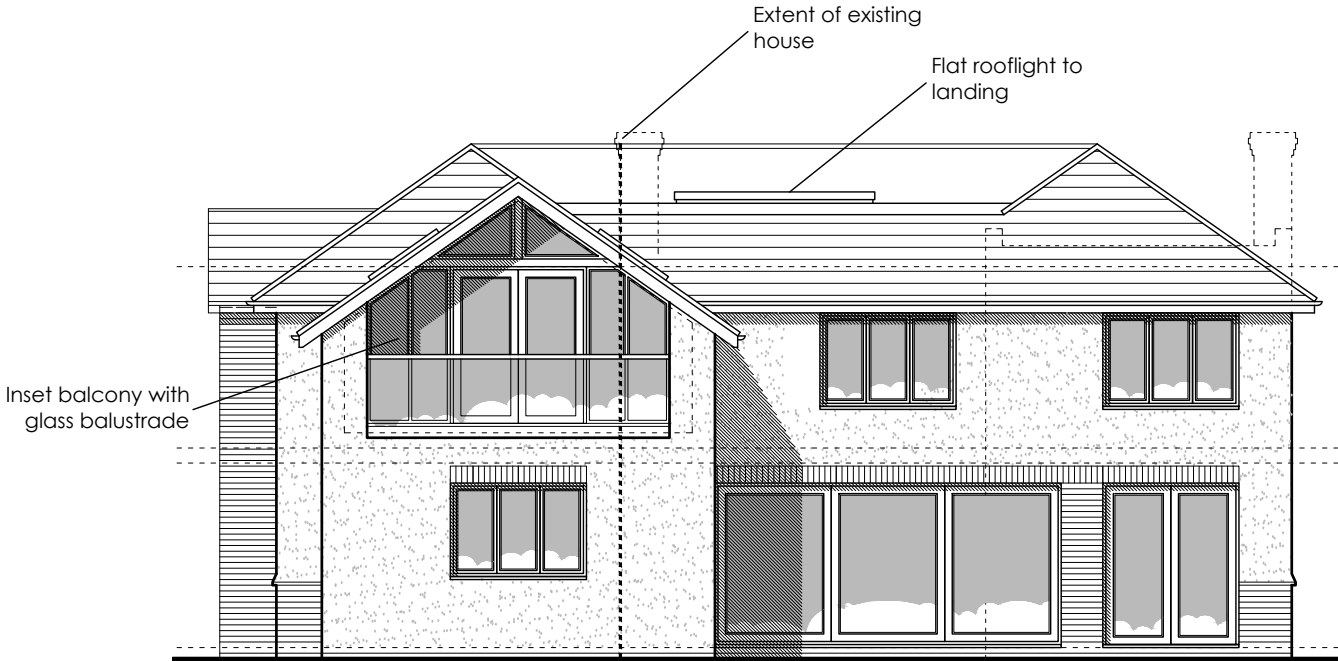

REAR ELEVATION
1:100

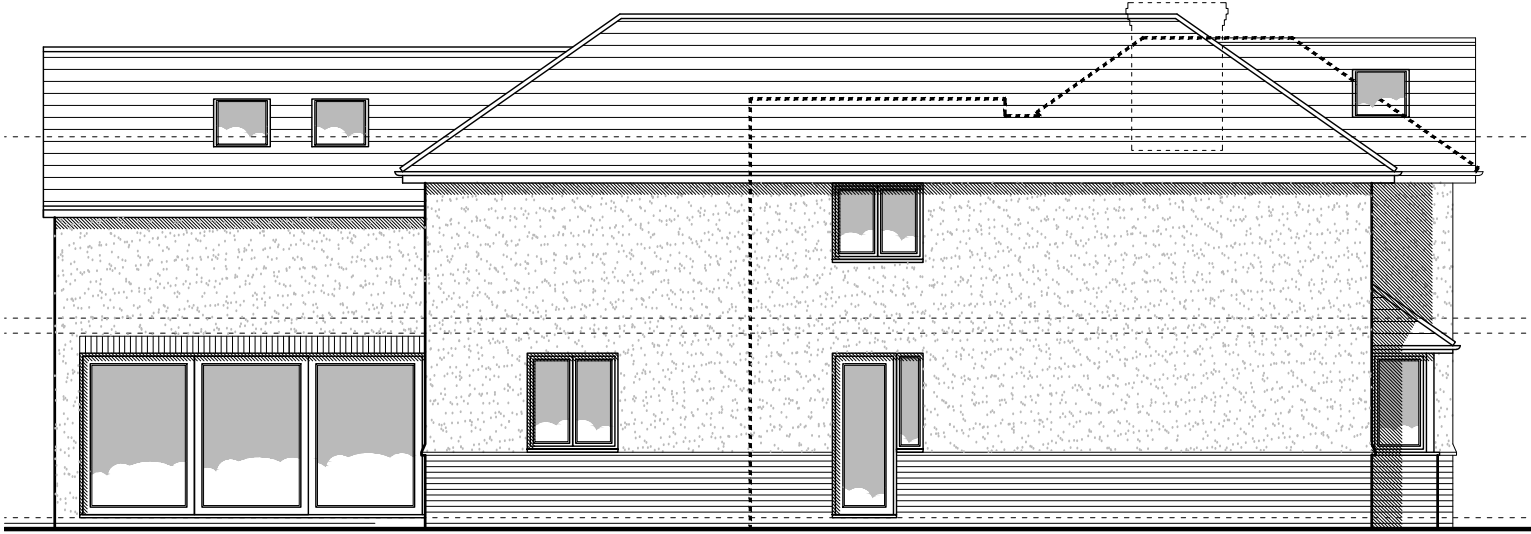

SIDE ELEVATION
1:100

CLIENT
Ian Mulley
Kelly Debenham
-

DRG TITLE
Proposed Elevations

JOB TITLE
Proposed Extension
220 London Road
Wokingham

JOB No.
2410

DWG No.
07

DATE
July 24

SCALE
1:100

REV.
A

 anne owen
architects

Anne Owen Architects Ltd
24 Springfield Park, Twyford, Reading RG10 9JH
+44(0)118 932 0846 / 07788 262602
anne@annehenrichs.co.uk
www.annehenrichs.co.uk

Director: Anne Owen BA (Hons) BA Arch RIBA
Company Registered in England & Wales No. 8861202