

DRG. REMAINS COPYRIGHT OF THE ARCHITECT.
DIMENSIONAL DISCREPANCIES TO BE REFERRED
TO THE ARCHITECT
DO NOT SCALE

DRAWING STATUS ☒ PRELIMINARY ☐ FOR APPROVAL ☐ CONSTRUCTION

DATE - -

REVISION 3 Drawing


Scale 1:100

0m

10m




FRONT ELEVATION
1:100

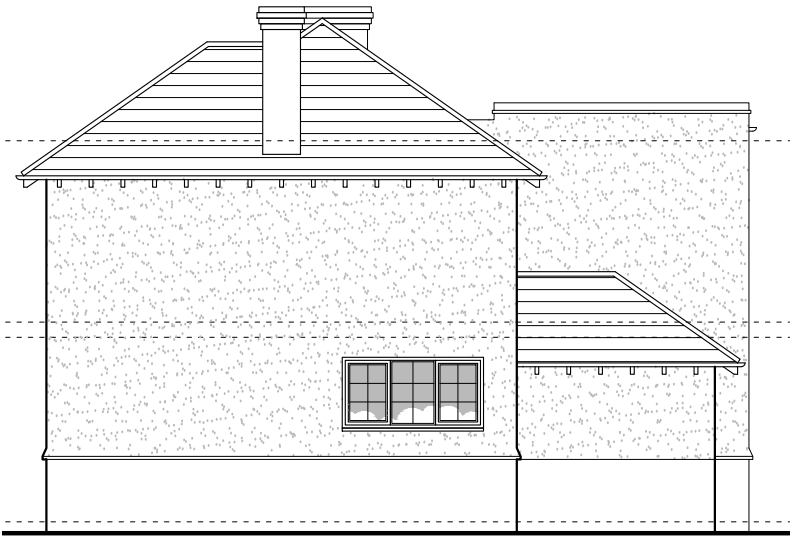


SIDE ELEVATION
1:100



REAR ELEVATION
1:100

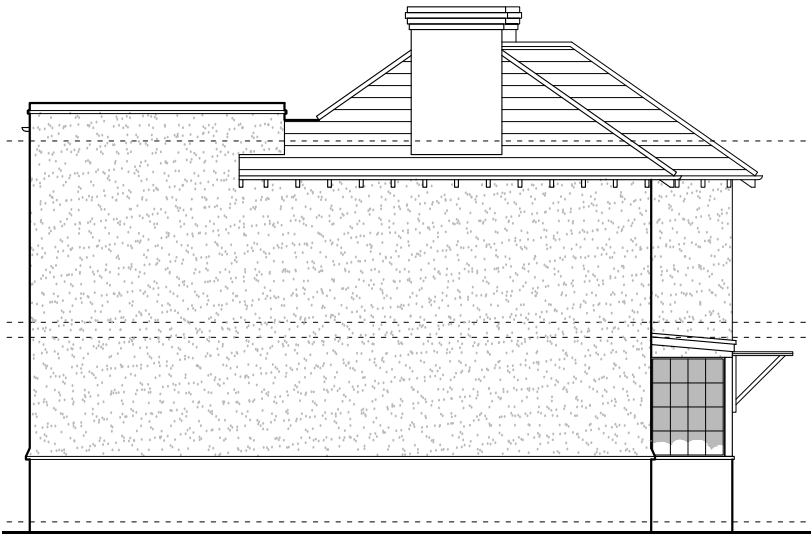

SIDE ELEVATION
1:100

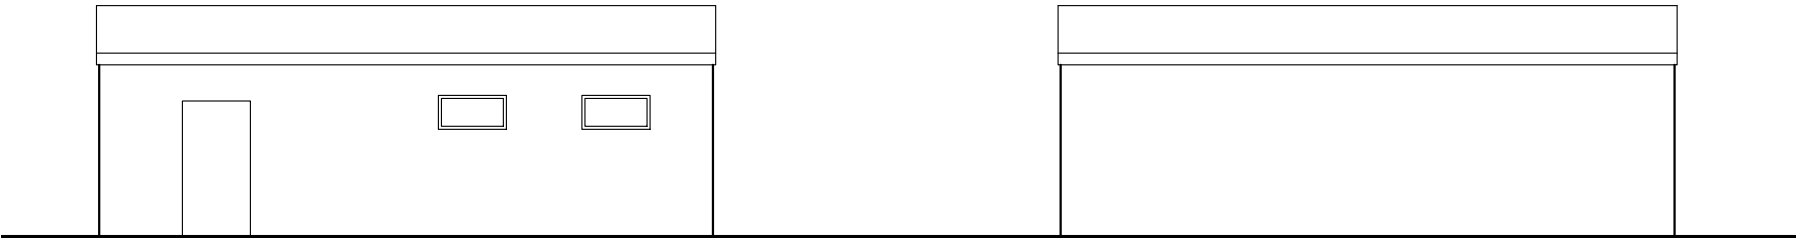

SIDE ELEVATION (Garage
facing house)
1:100

SIDE ELEVATION (Garage
facing boundary)
1:100

CLIENT
Ian Mulley
Kelly Debenham
-

JOB TITLE
Proposed Extension
220 London Road
Wokingham

JOB No.
2410

DWG No.
03

DATE
May 24

SCALE
1:100

REV.
-



anne owen
architects

Anne Owen Architects Ltd
24 Springfield Park, Twyford, Reading RG10 9JH
+44(0)118 932 0846 / 07788 262602
anne@annehenrichs.co.uk
www.annehenrichs.co.uk

Director: Anne Owen BA(Hons) BACh RIBA

Company Registered in England & Wales No. 8861202