





EXISTING FRONT ELEVATION

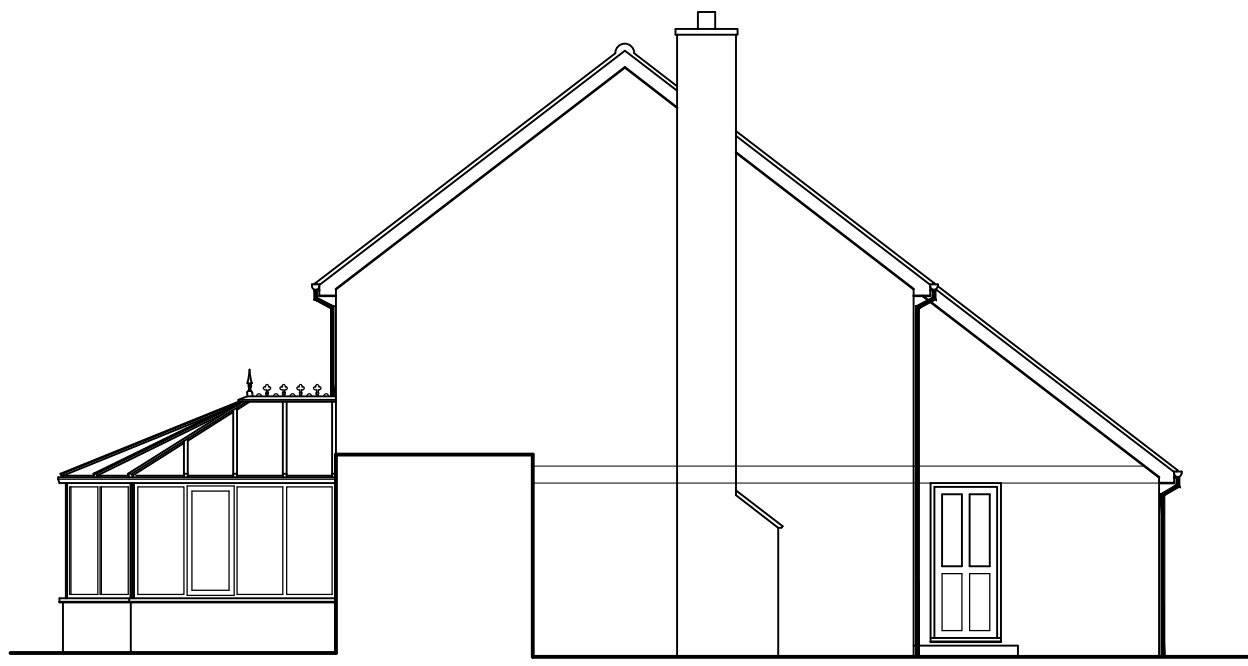

EXISTING SIDE ELEVATION

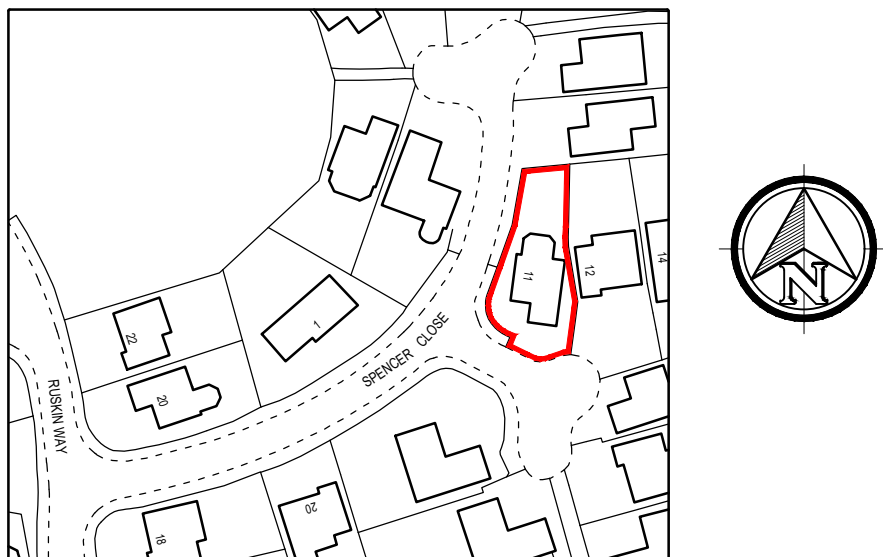


LOCATION PLAN


Scale 1:250



PROPOSED FRONT ELEVATION

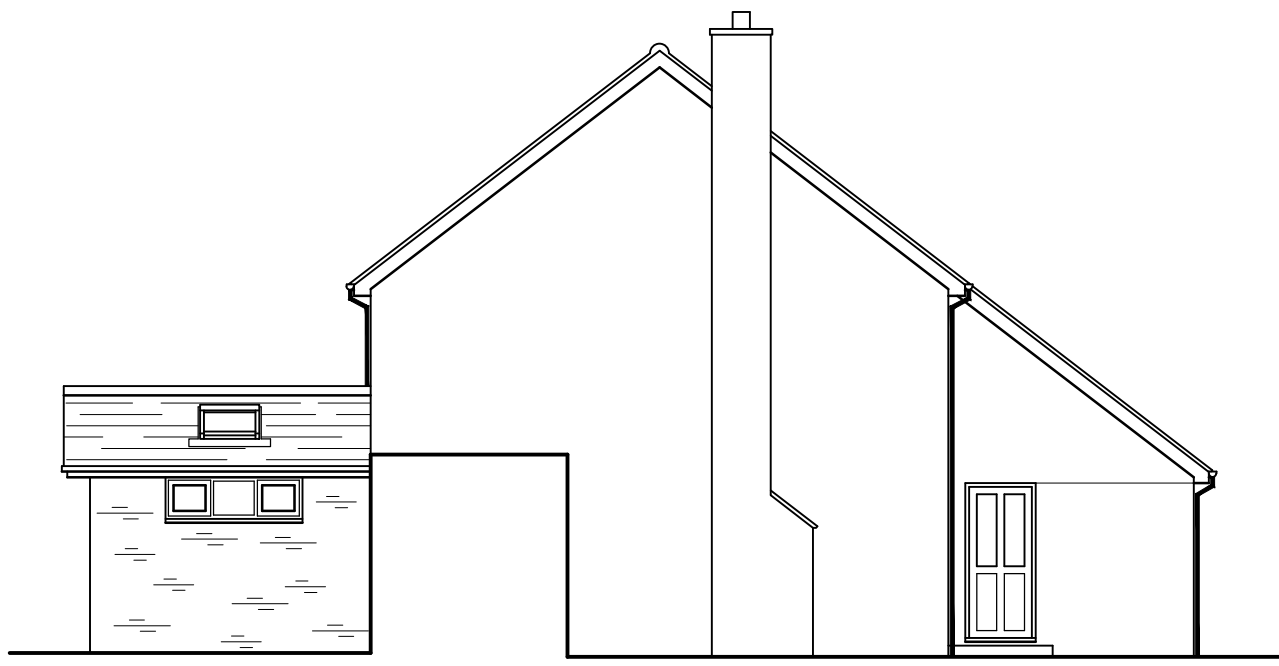


PROPOSED SIDE ELEVATION

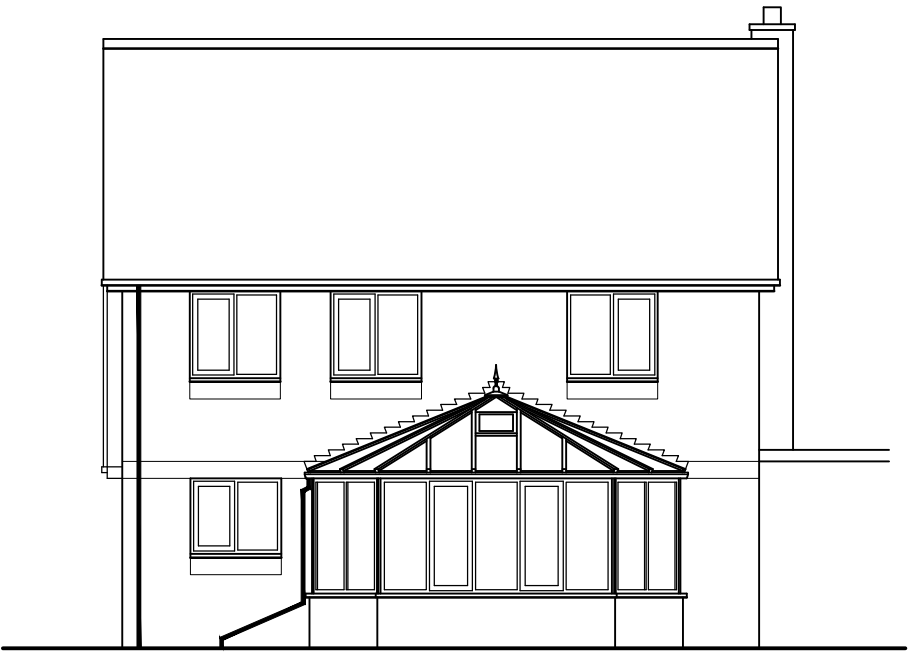

EXISTING REAR ELEVATION




EXISTING SIDE ELEVATION

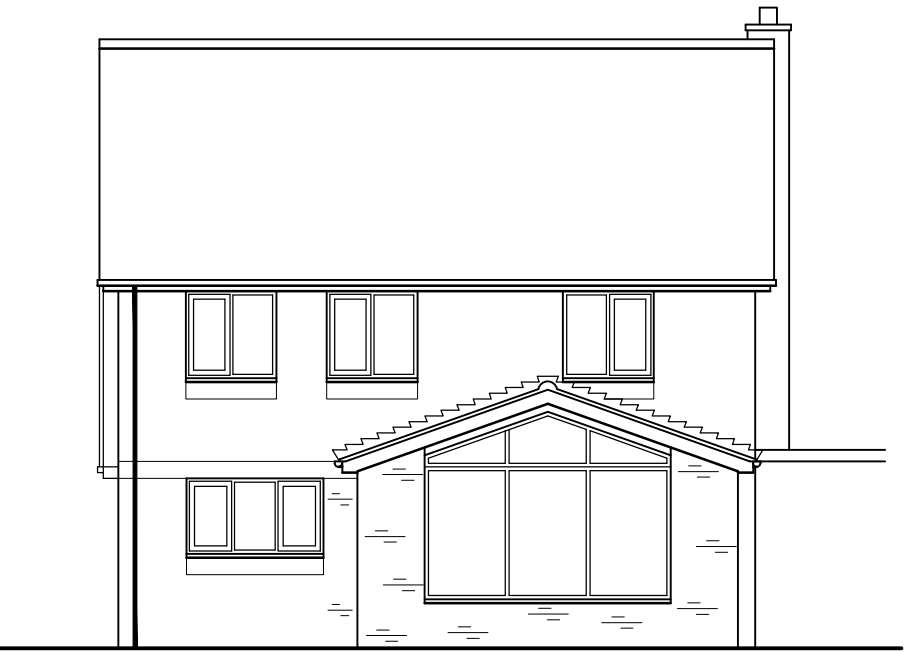


PROPOSED REAR ELEVATION



PROPOSED SIDE ELEVATION

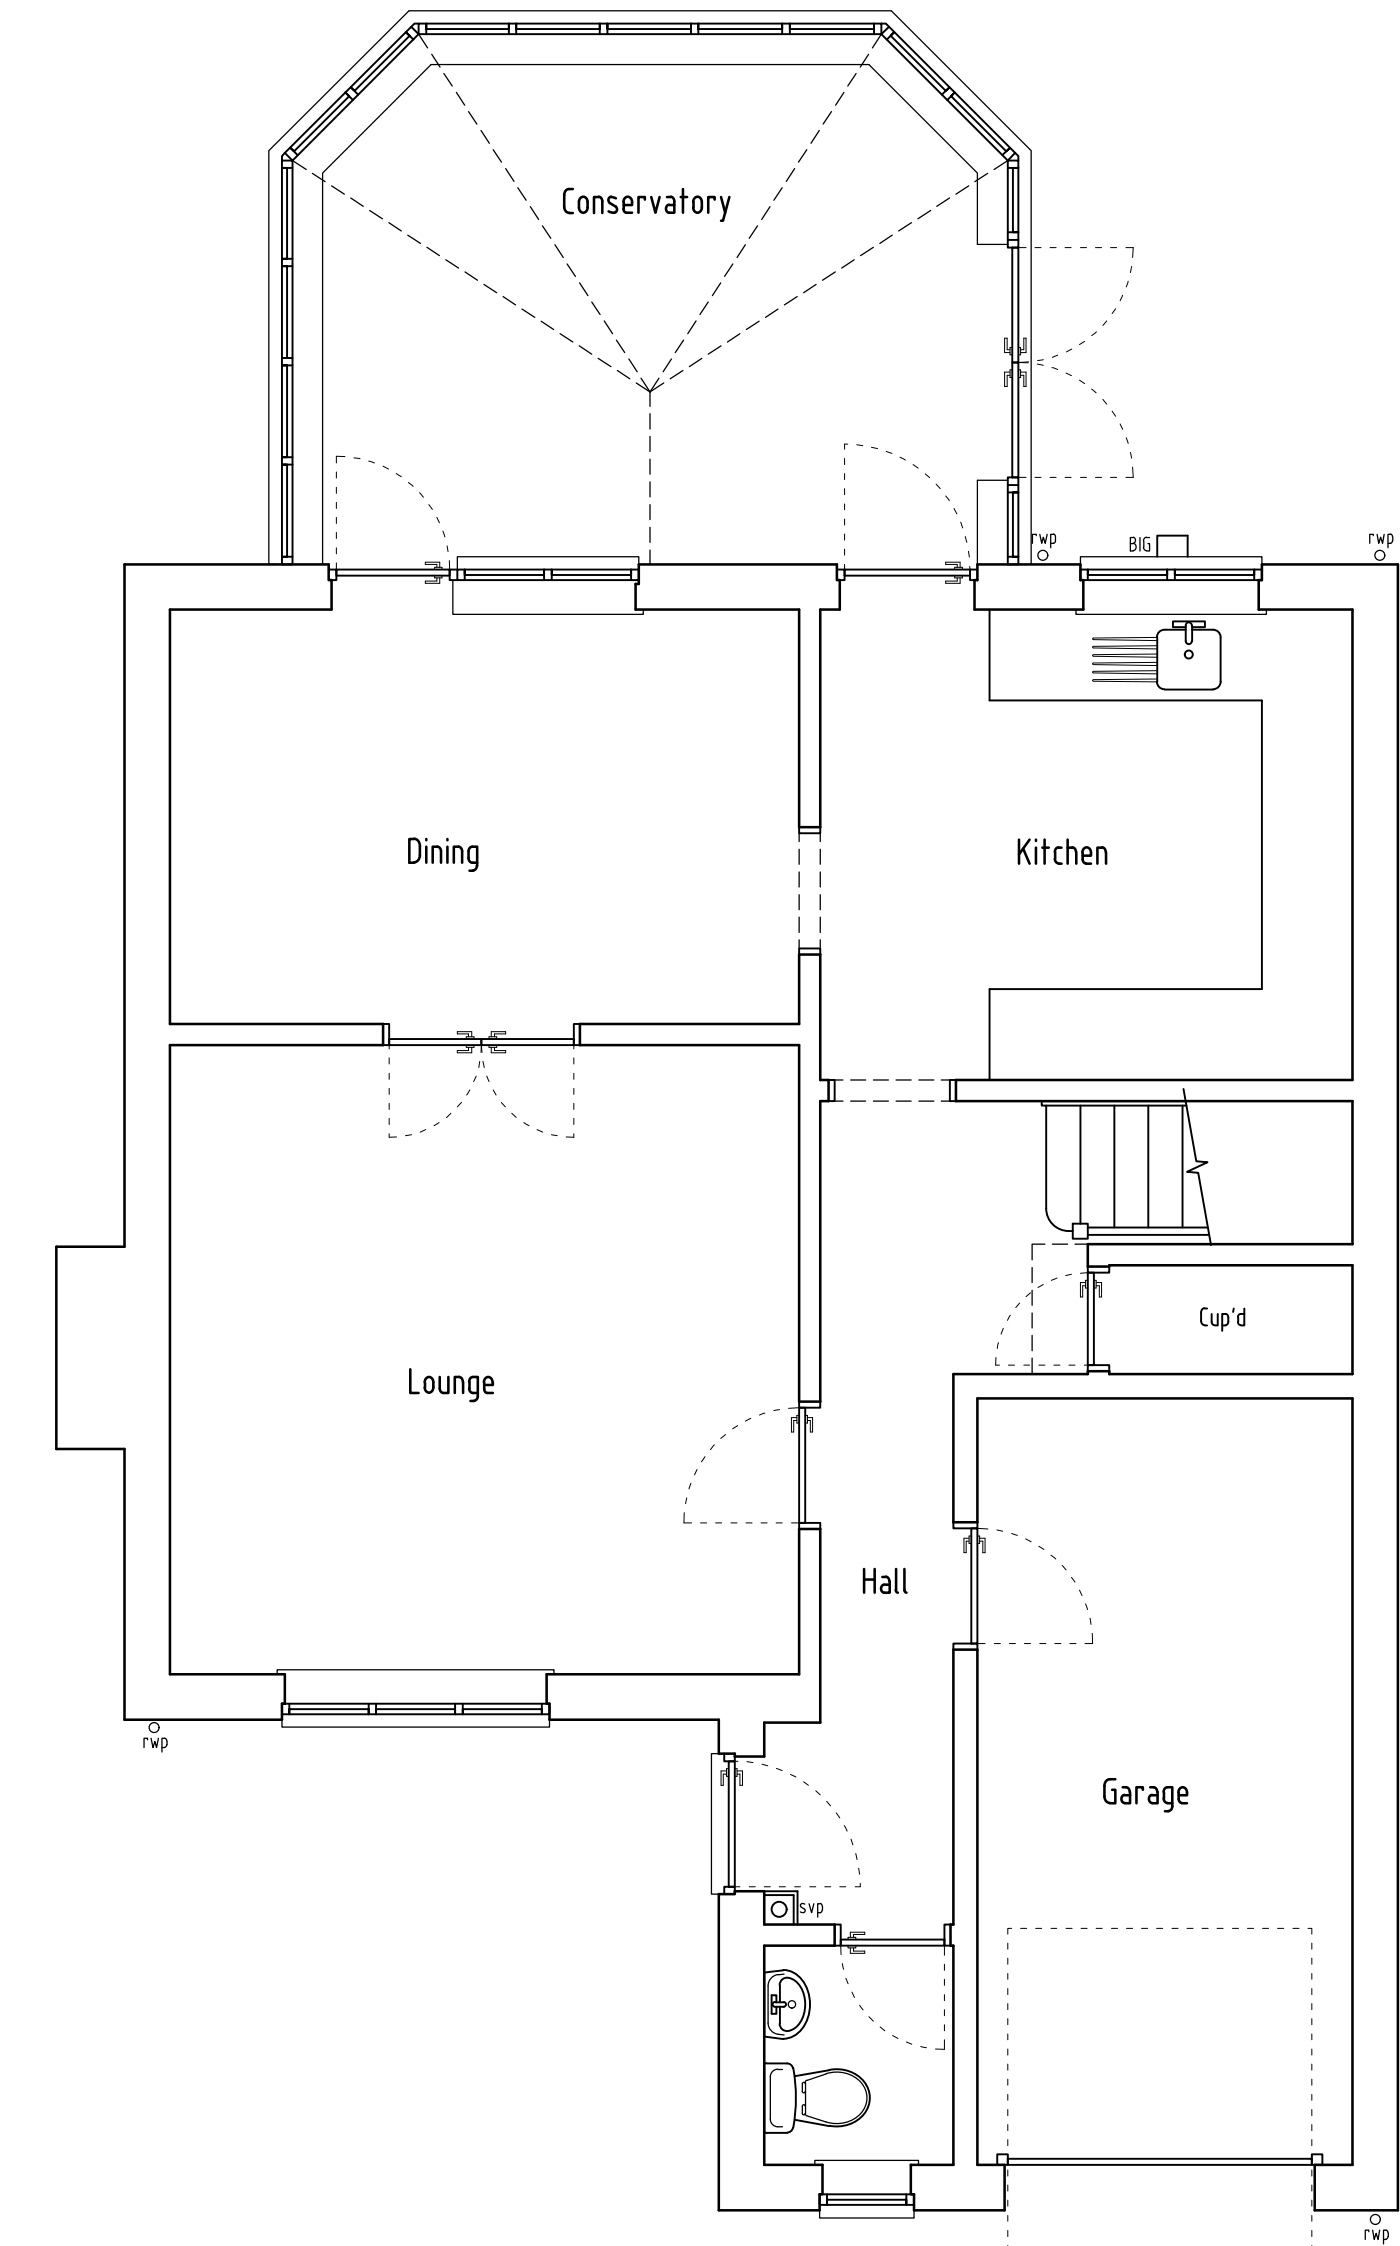


EXISTING GROUND FLOOR PLAN

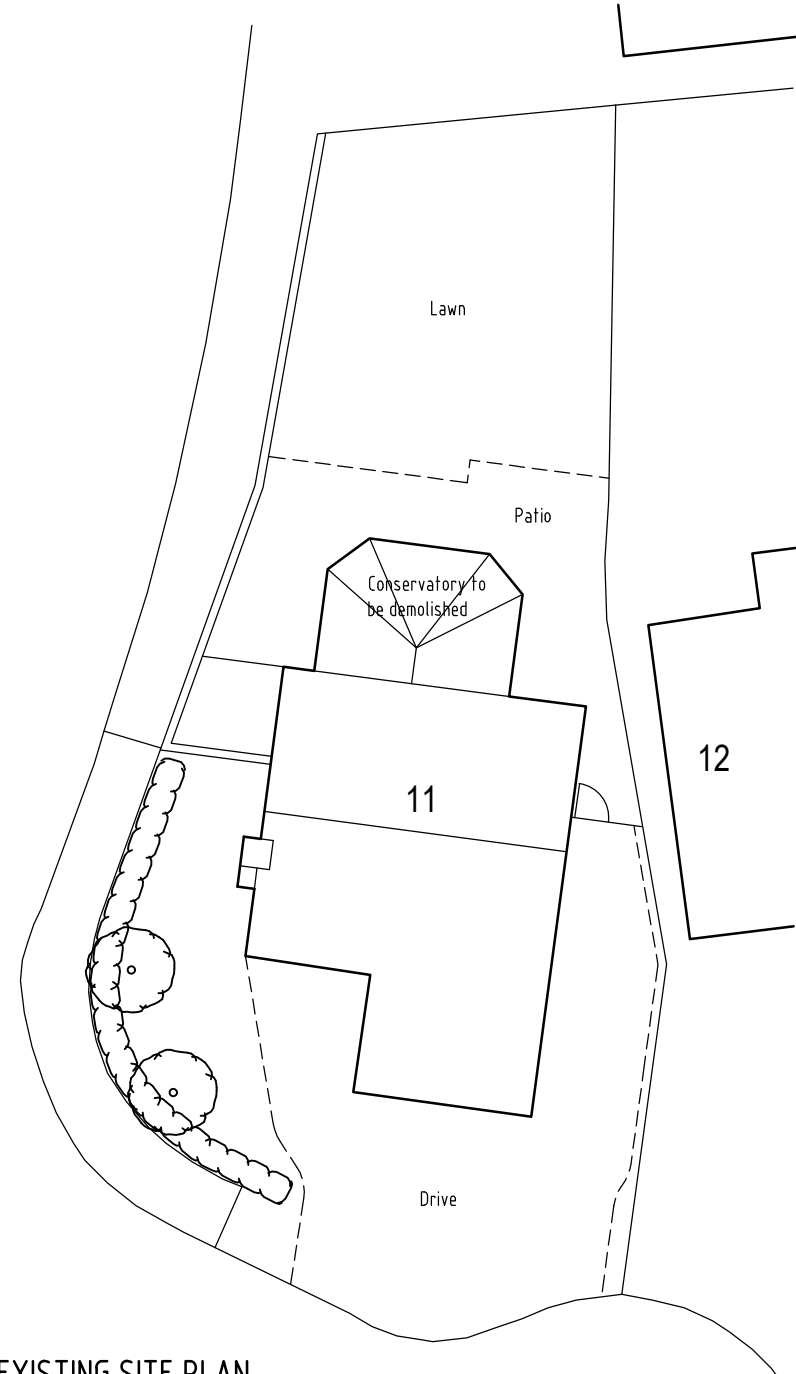


EXISTING SITE PLAN

Scale 1:250

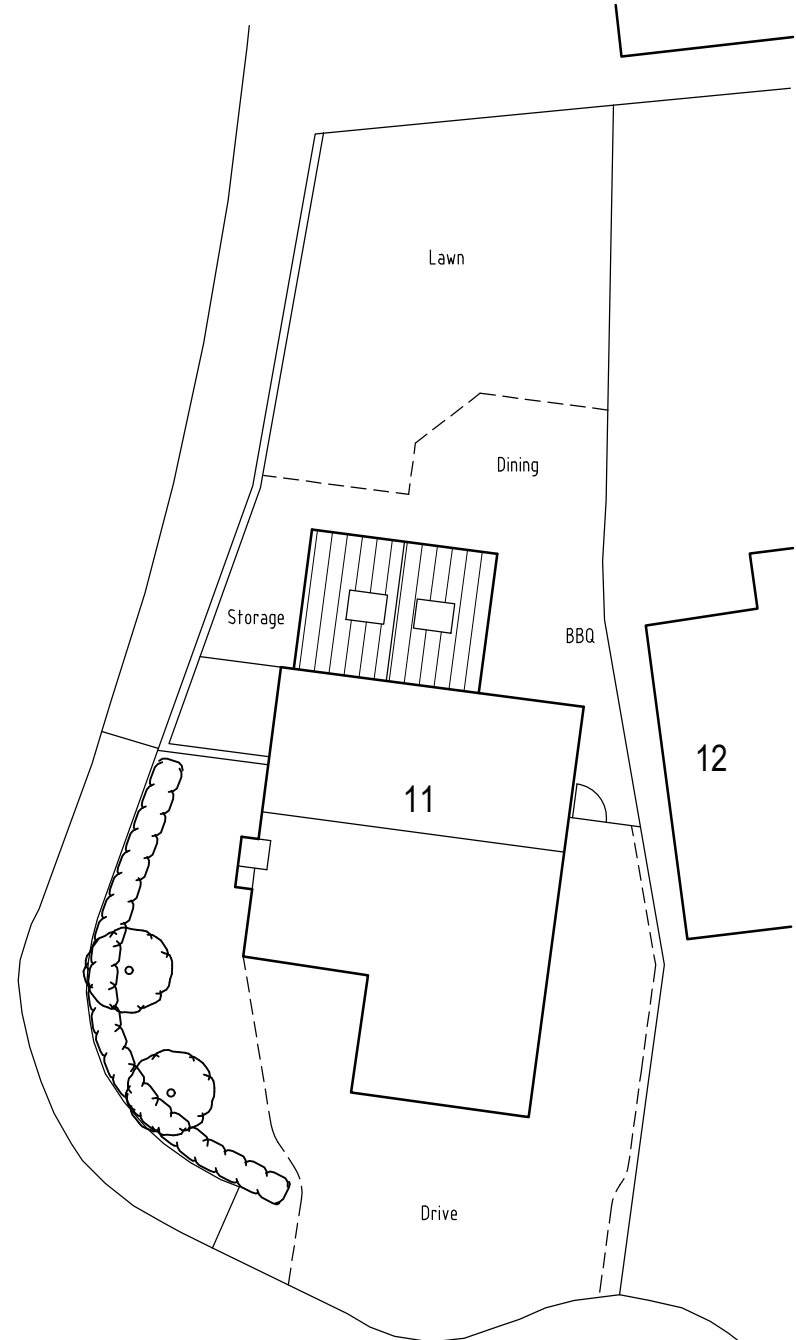

PROPOSED SITE PLAN

Scale 1:250

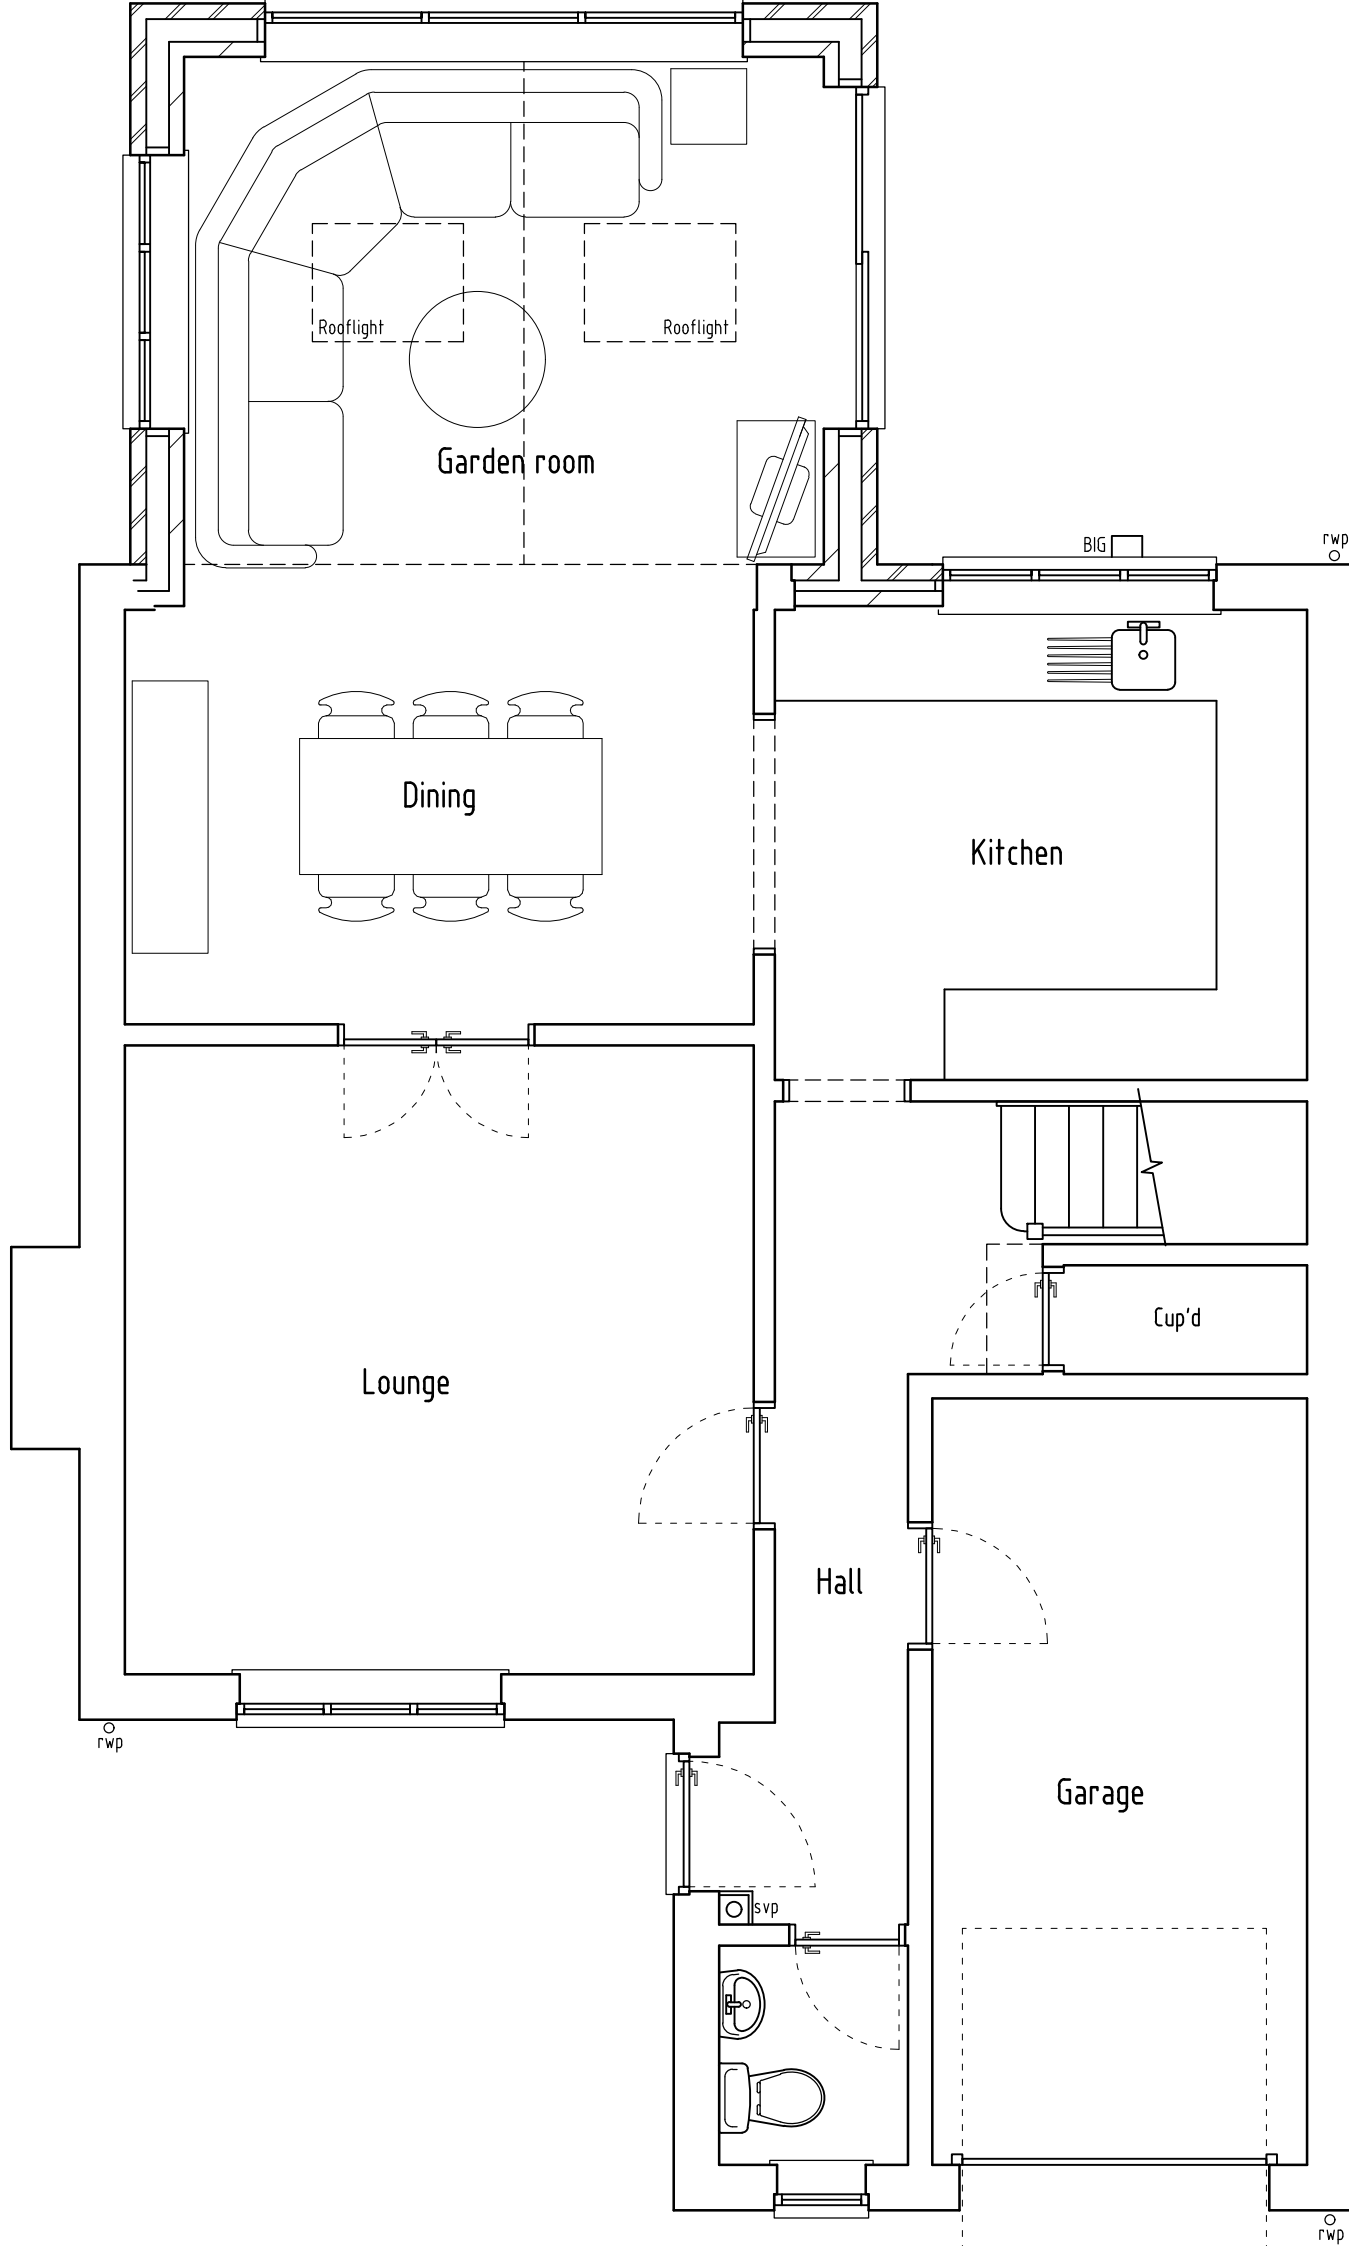

PROPOSED GROUND FLOOR PLAN



Unit 20 Pipers Industrial Estate
Pipers Lane
Thatcham
Berkshire
RG19 4NA
Phone: 0118 9884477
E-mail: mail@bdssurveyors.co.uk
Web: www.bdssurveyors.co.uk

Project
Extensions and alterations at
11 SPENCER CLOSE
WOOSEHILL
WOKINGHAM

Drawing title
PLANS & ELEVATIONS

Client
Mr & Mrs M PULFORD

Scale
150 1:100

Drawing number & status
6947:23:1

Rev
05.04.24

PLANNING

Drawn by
TCG

Revisions

Scale bar - each bar measures 10mm
Drawing Copyright© BDS Surveyors Ltd A1 594 x 841mm