

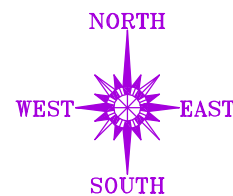
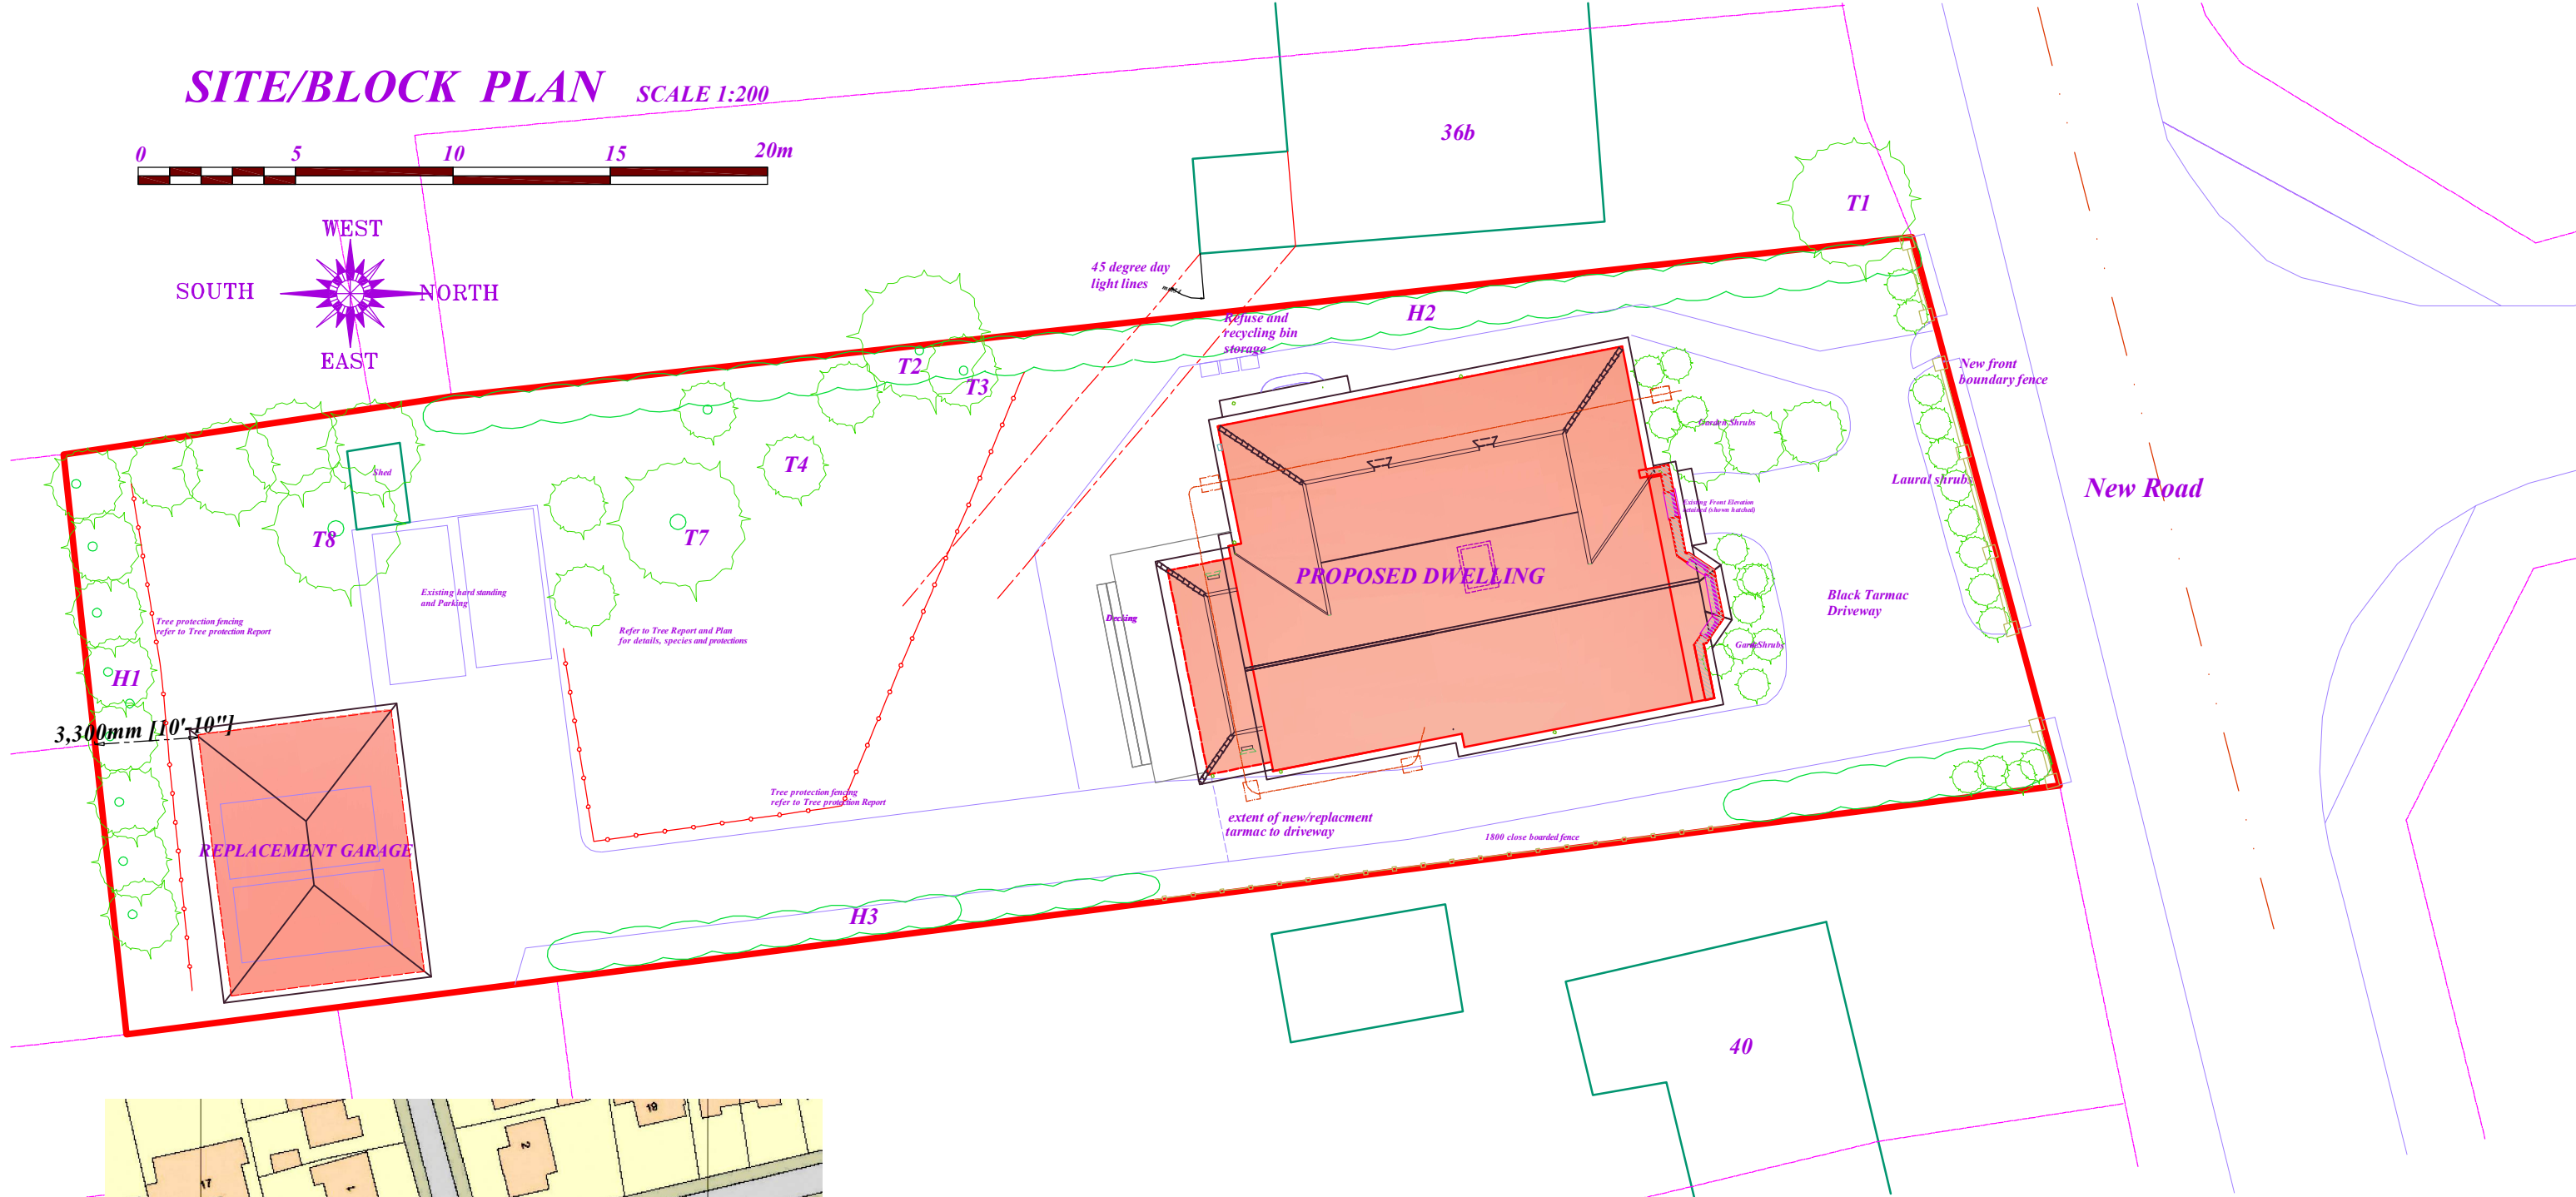


SITE/BLOCK PLAN SCALE 1:200

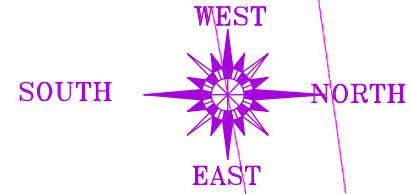

LOCATION PLAN SCALE 1:1250

FRONT BOUNDARY FENCE SCALE 1:100

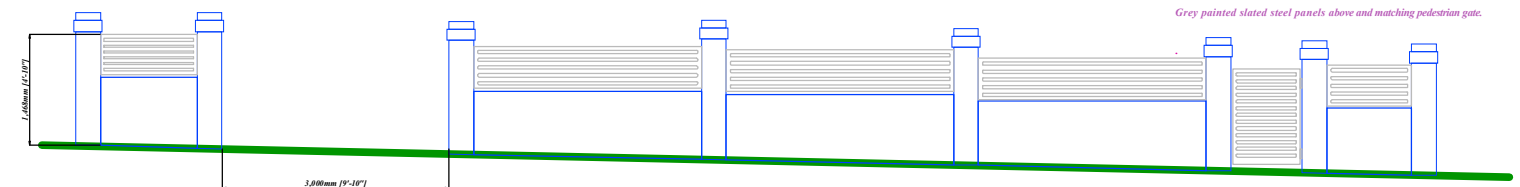

Location
Milverton. 38 New Road, Twyford, Reading, Berkshire. RG10 9PT

Project
"Erection of a two-storey dwelling, incorporating and retaining the existing front elevation, together with a replacement detached garage and associated access, parking and landscaping."

Drawing
Planning Proposals - Site and Location Plans

Date August 2026

Scale 1:200 & 1:1250

Drawing No **D1349-05**

Colin Dawson Associates

Architectural Design and Building Surveying

Malvern House,
1 Malvern Way

Twyford Reading Berkshire RG10 9PY

07764837082

cdadesign@malvernhse.uk