

Existing

Ground Floor Plan


A.1

CLIENT
Mr and Mrs Crowther
5 Carlisle Gardens
Twyford
Berkshire
RG10 9BU

PROJECT
Loft Conversion
PROJECT NO.
245.170

ICAL Consultants
Trilliums
Ashmore Green
Thatcham
Berkshire
RG18 9ER
www.icalconsultants.co.uk
07769 650780



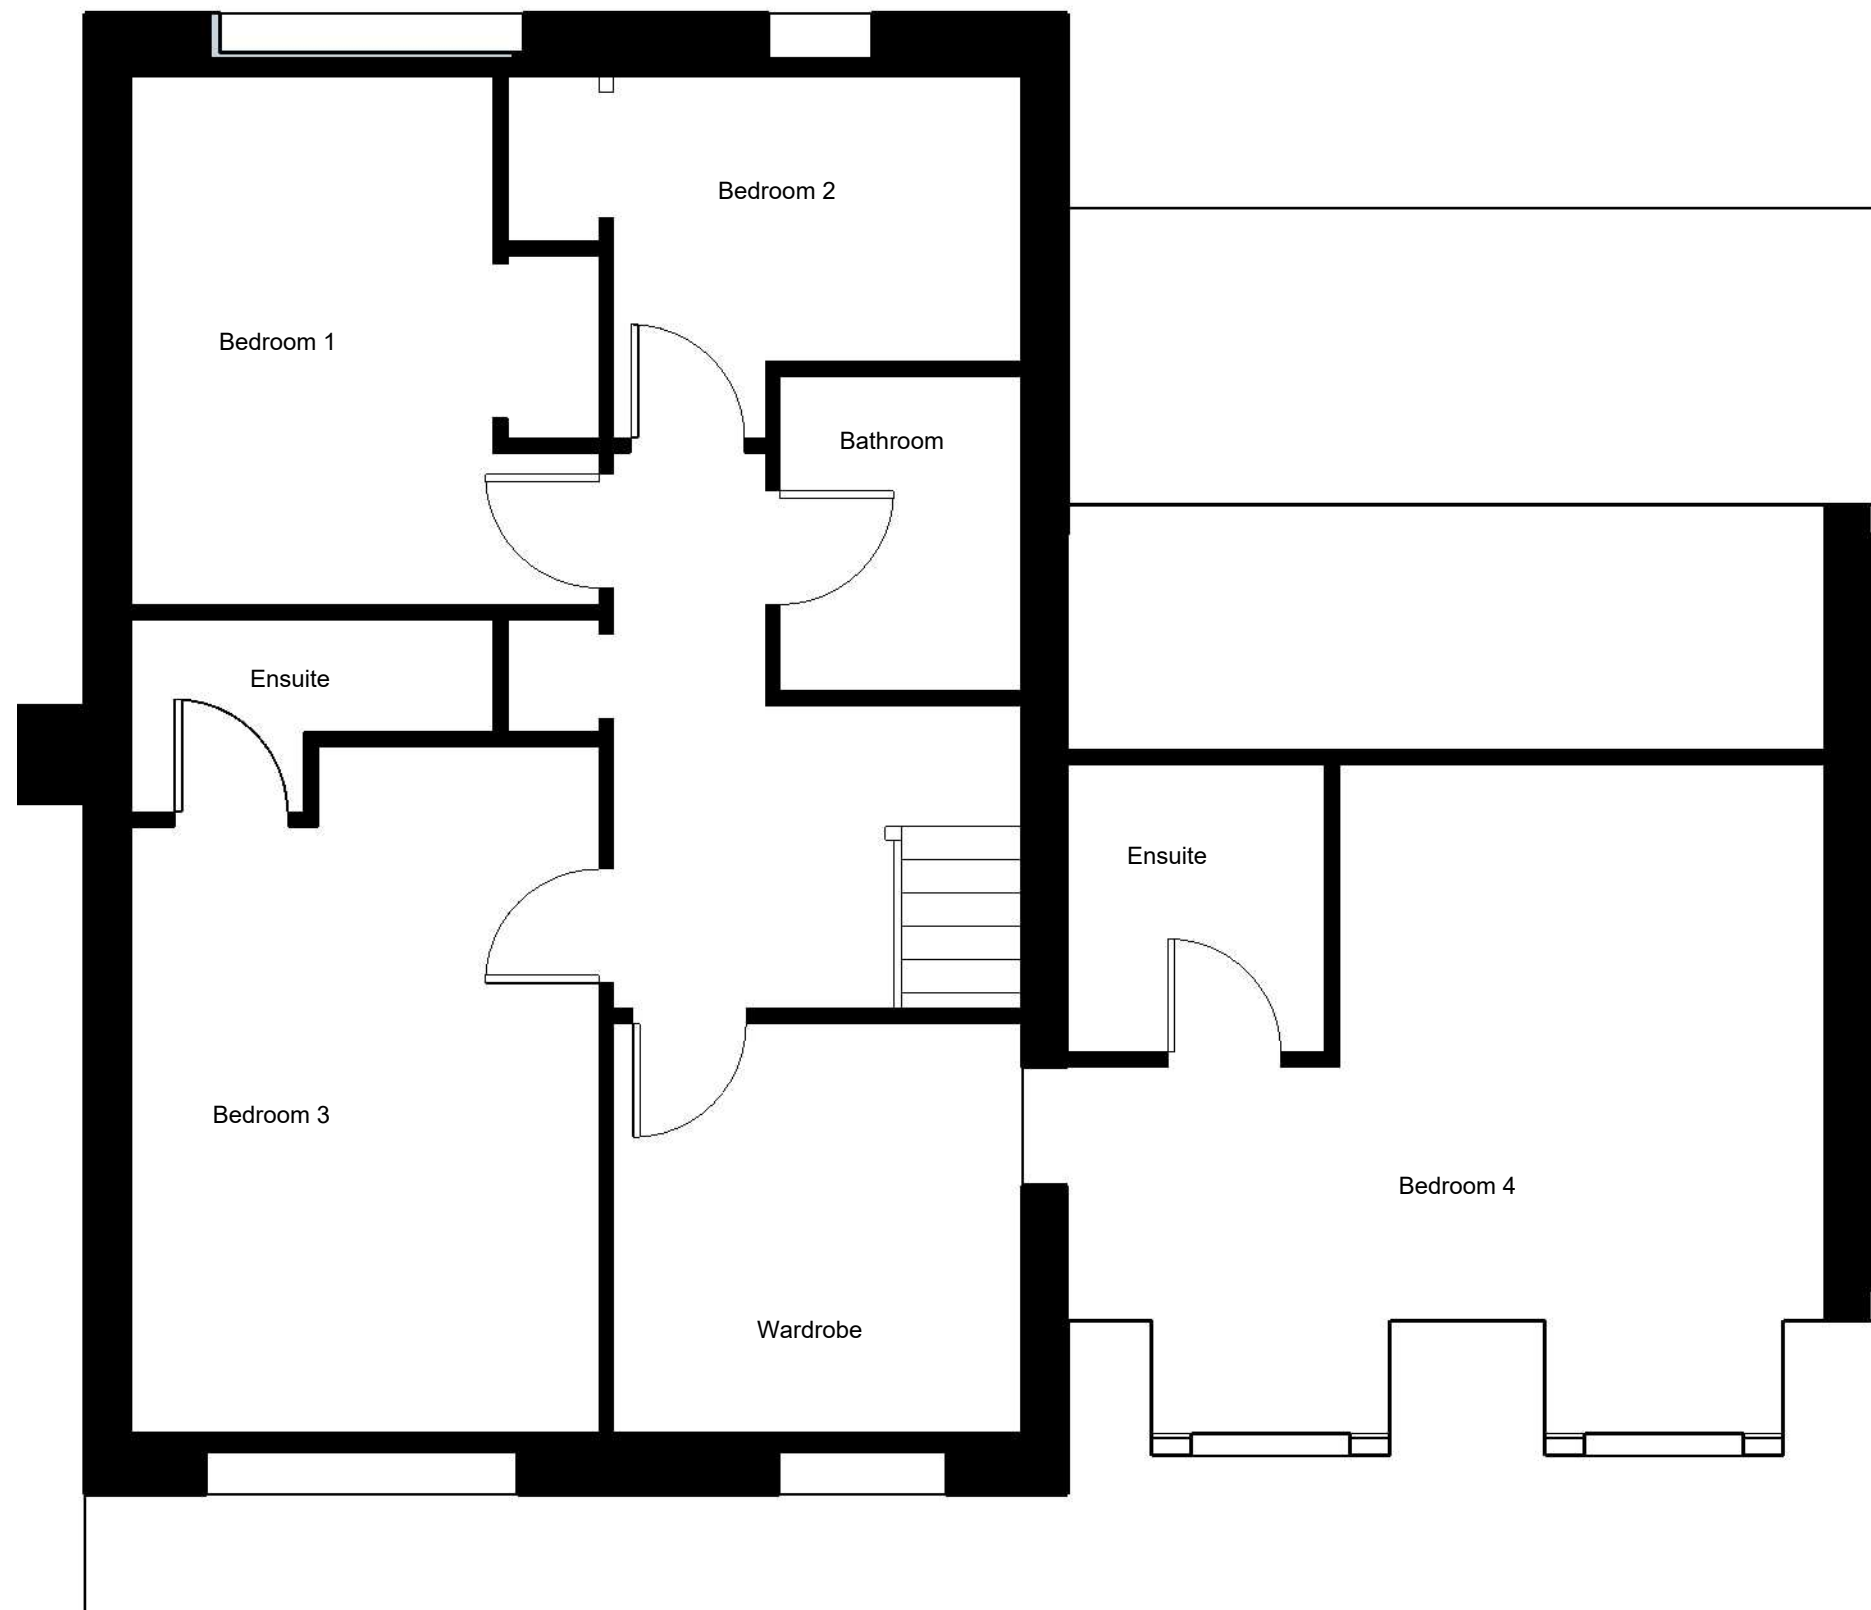

Scale 1:50

Existing

First Floor
Plan

A.1

CLIENT
Mr and Mrs Crowther
5 Carlisle Gardens
Twyford
Berkshire
RG10 9BU


PROJECT
Loft Conversion
PROJECT NO.
245.170

ICAL Consultants
Trilliums
Ashmore Green
Thatcham
Berkshire
RG18 9ER
www.icalconsultants.co.uk
07769 650780






Scale 1:50

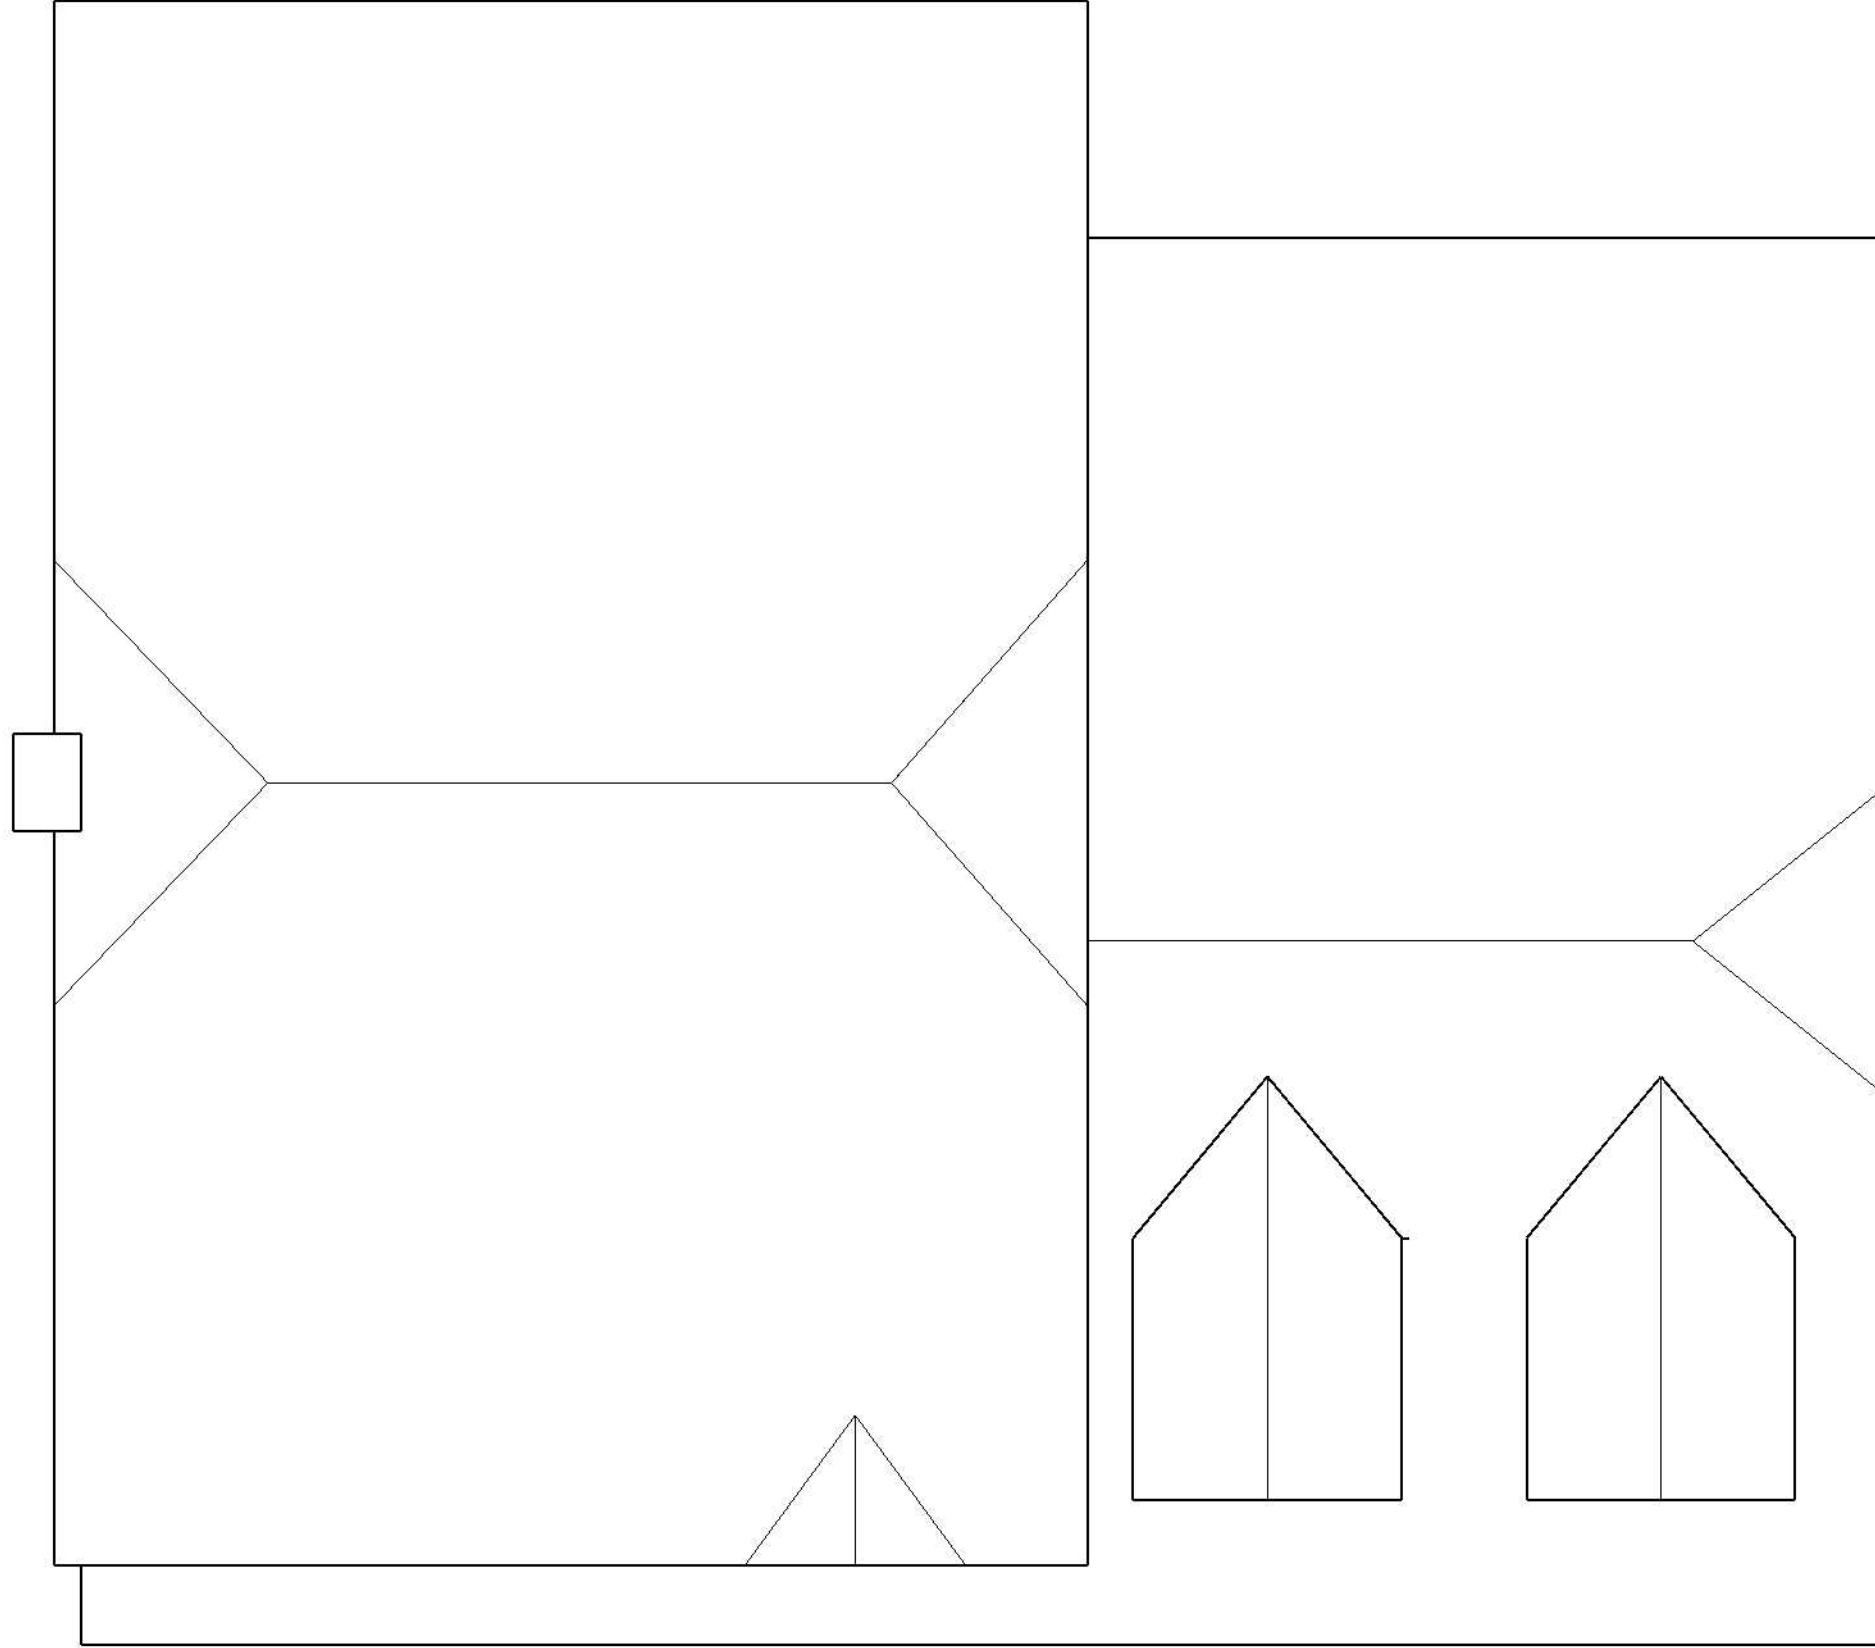


Existing



Scale 1:50

 


Existing

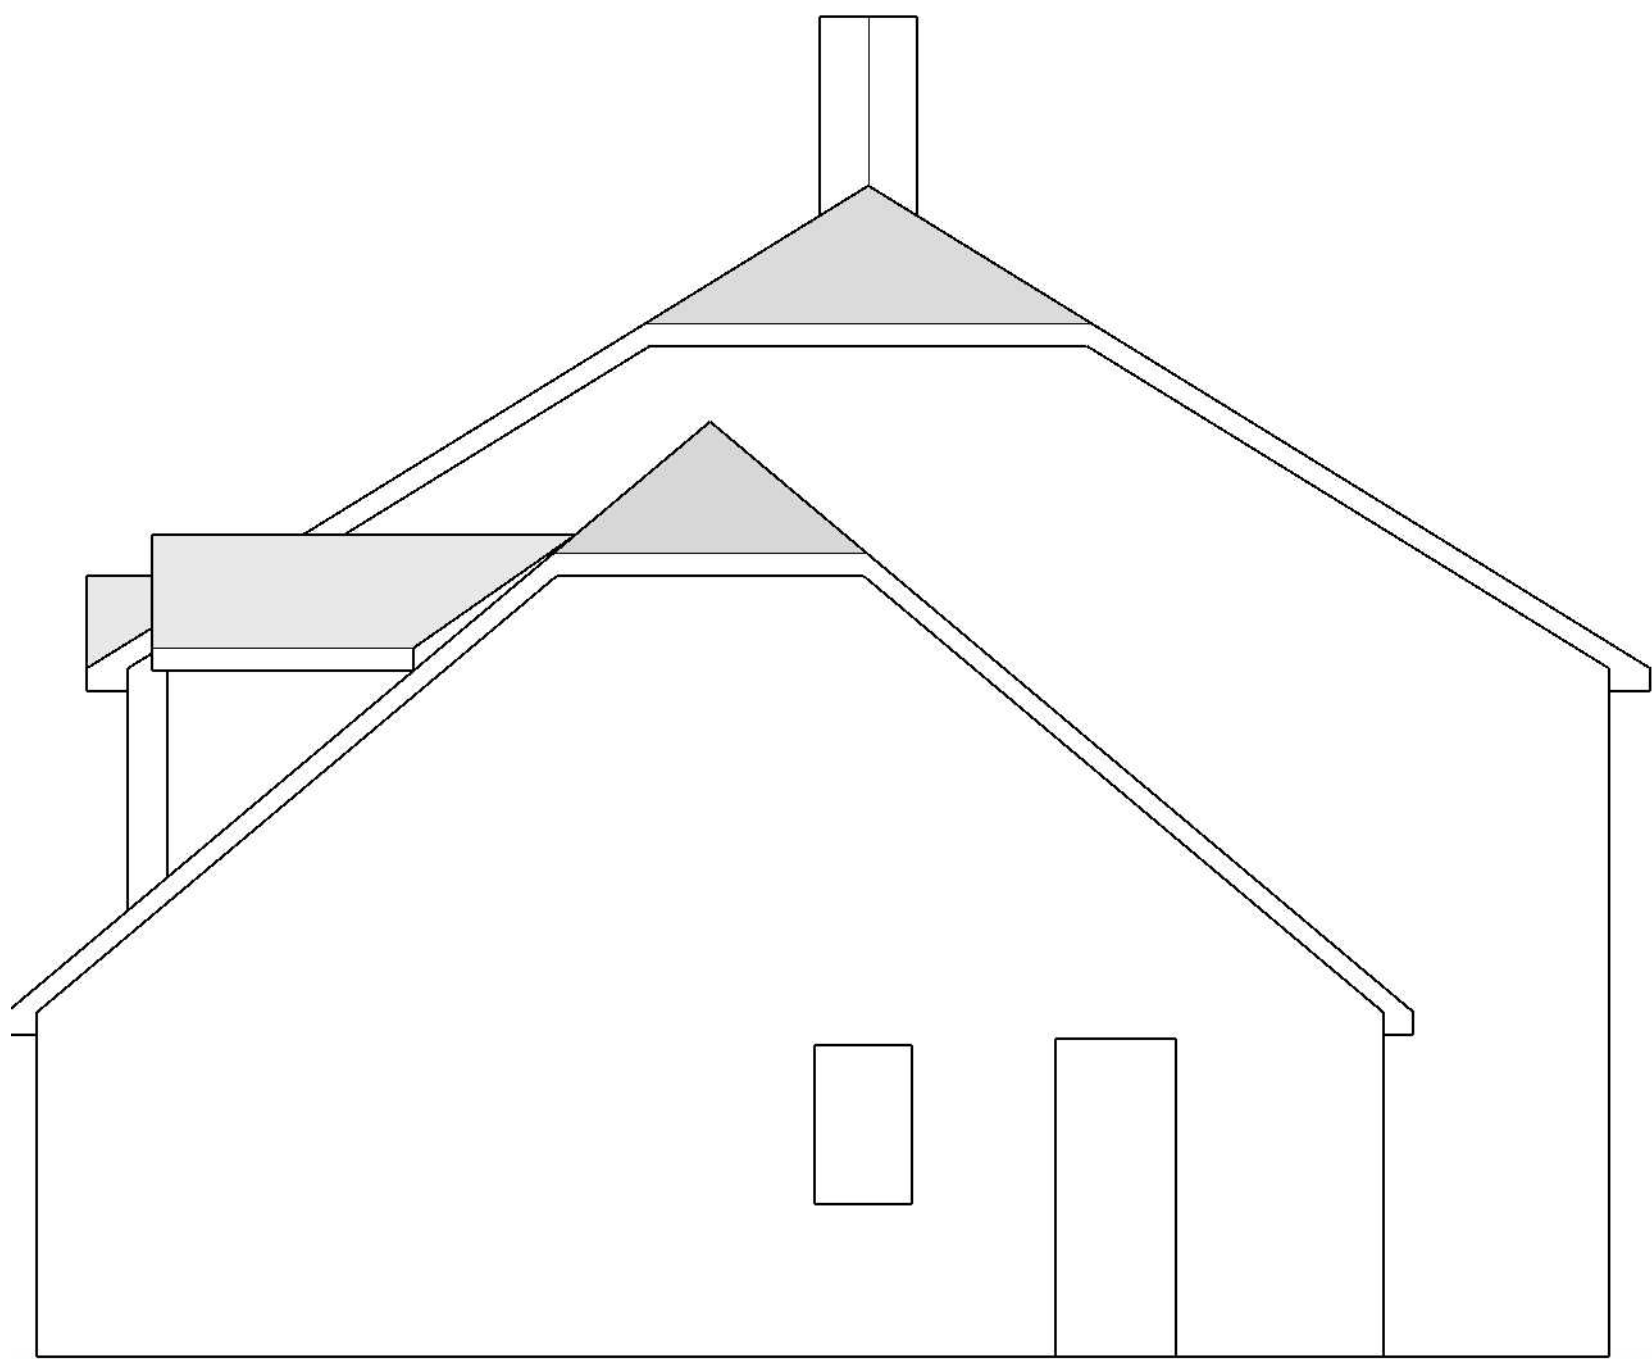


Scale 1:50



Existing

 


Scale 1:50

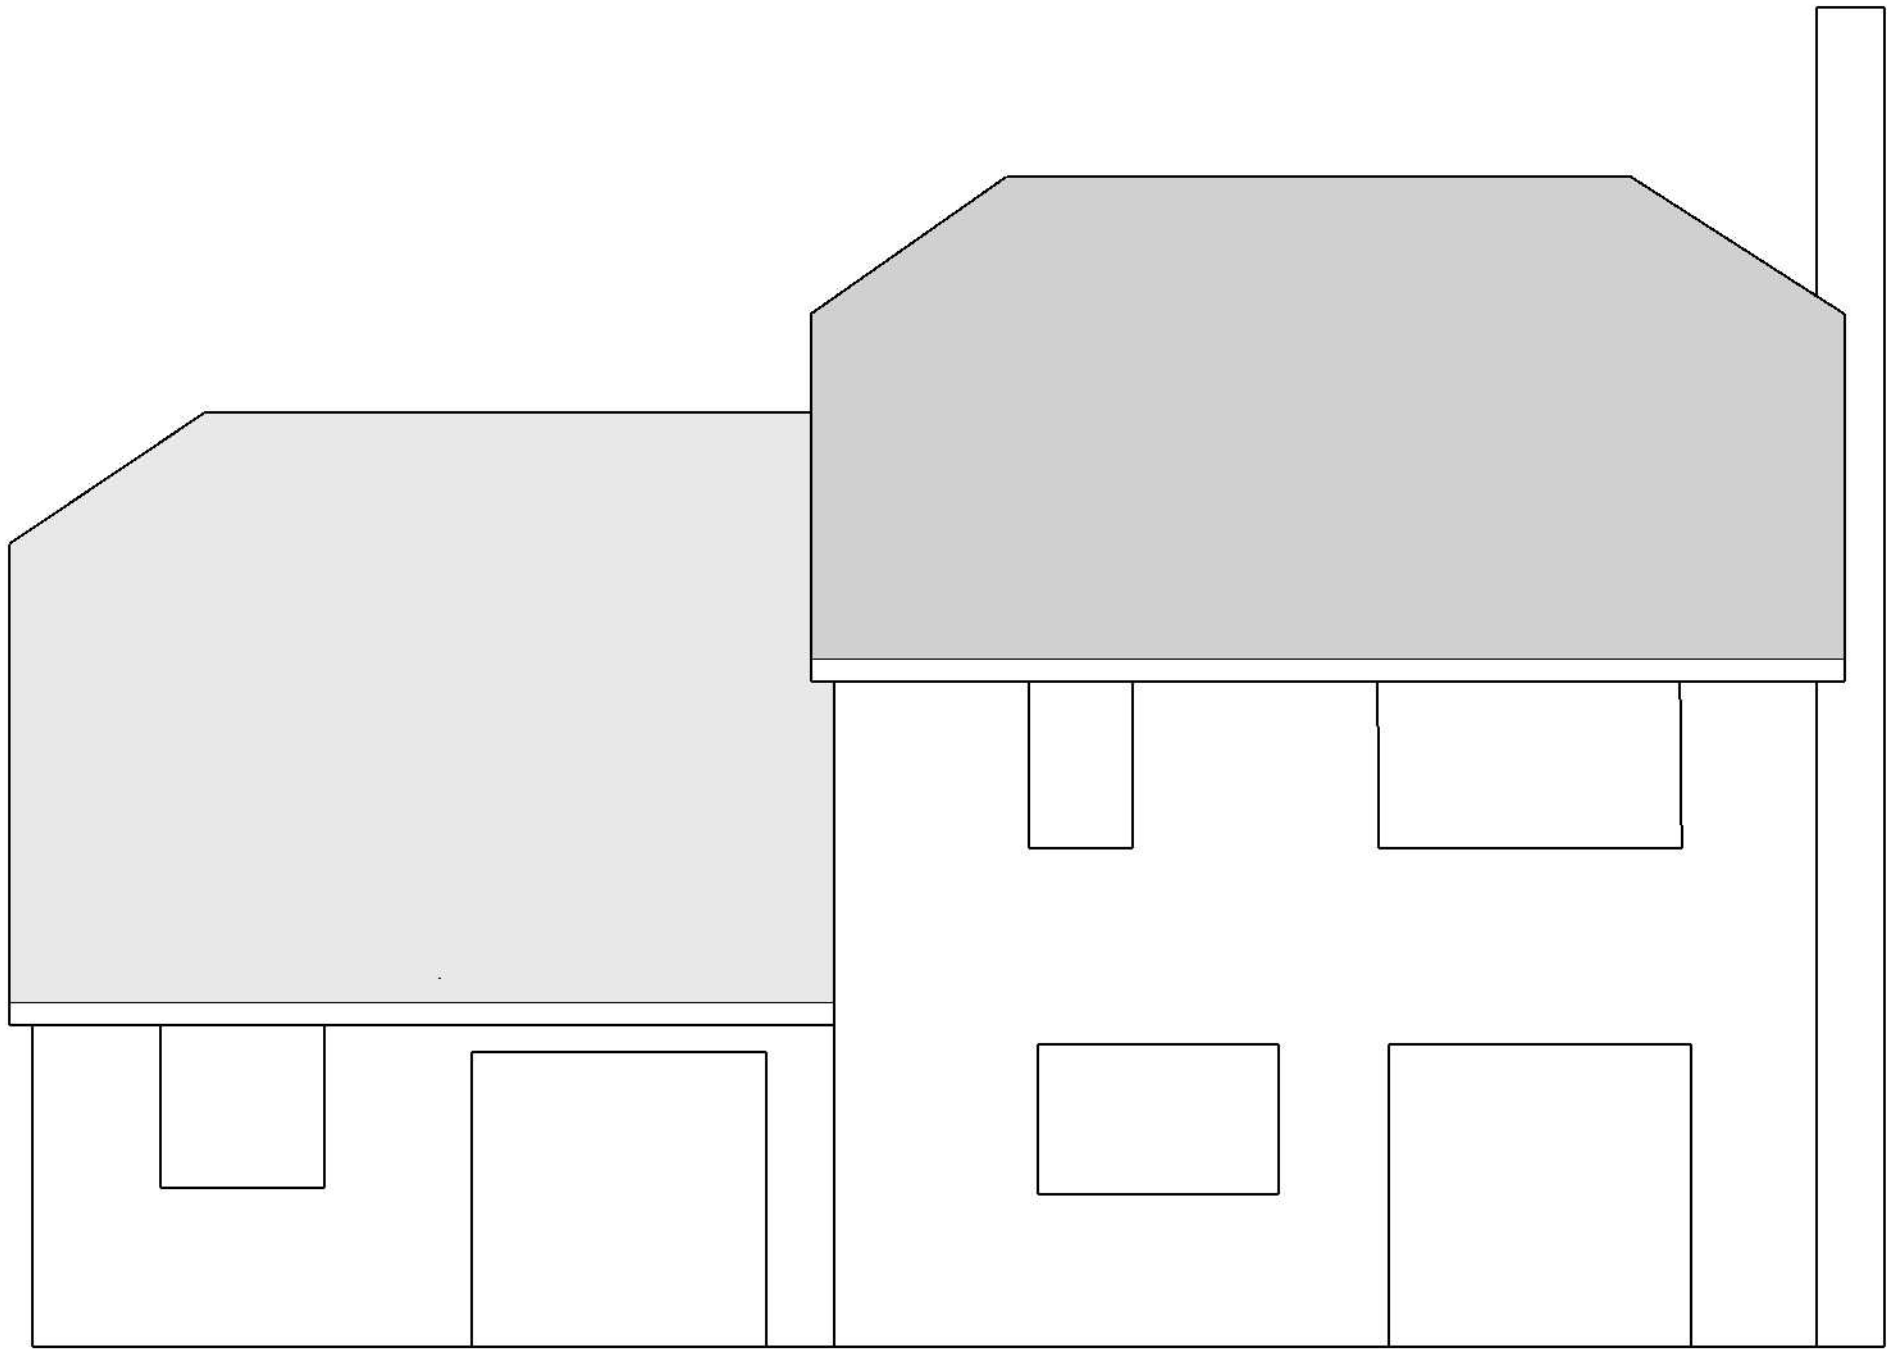

Existing



Scale 1:50

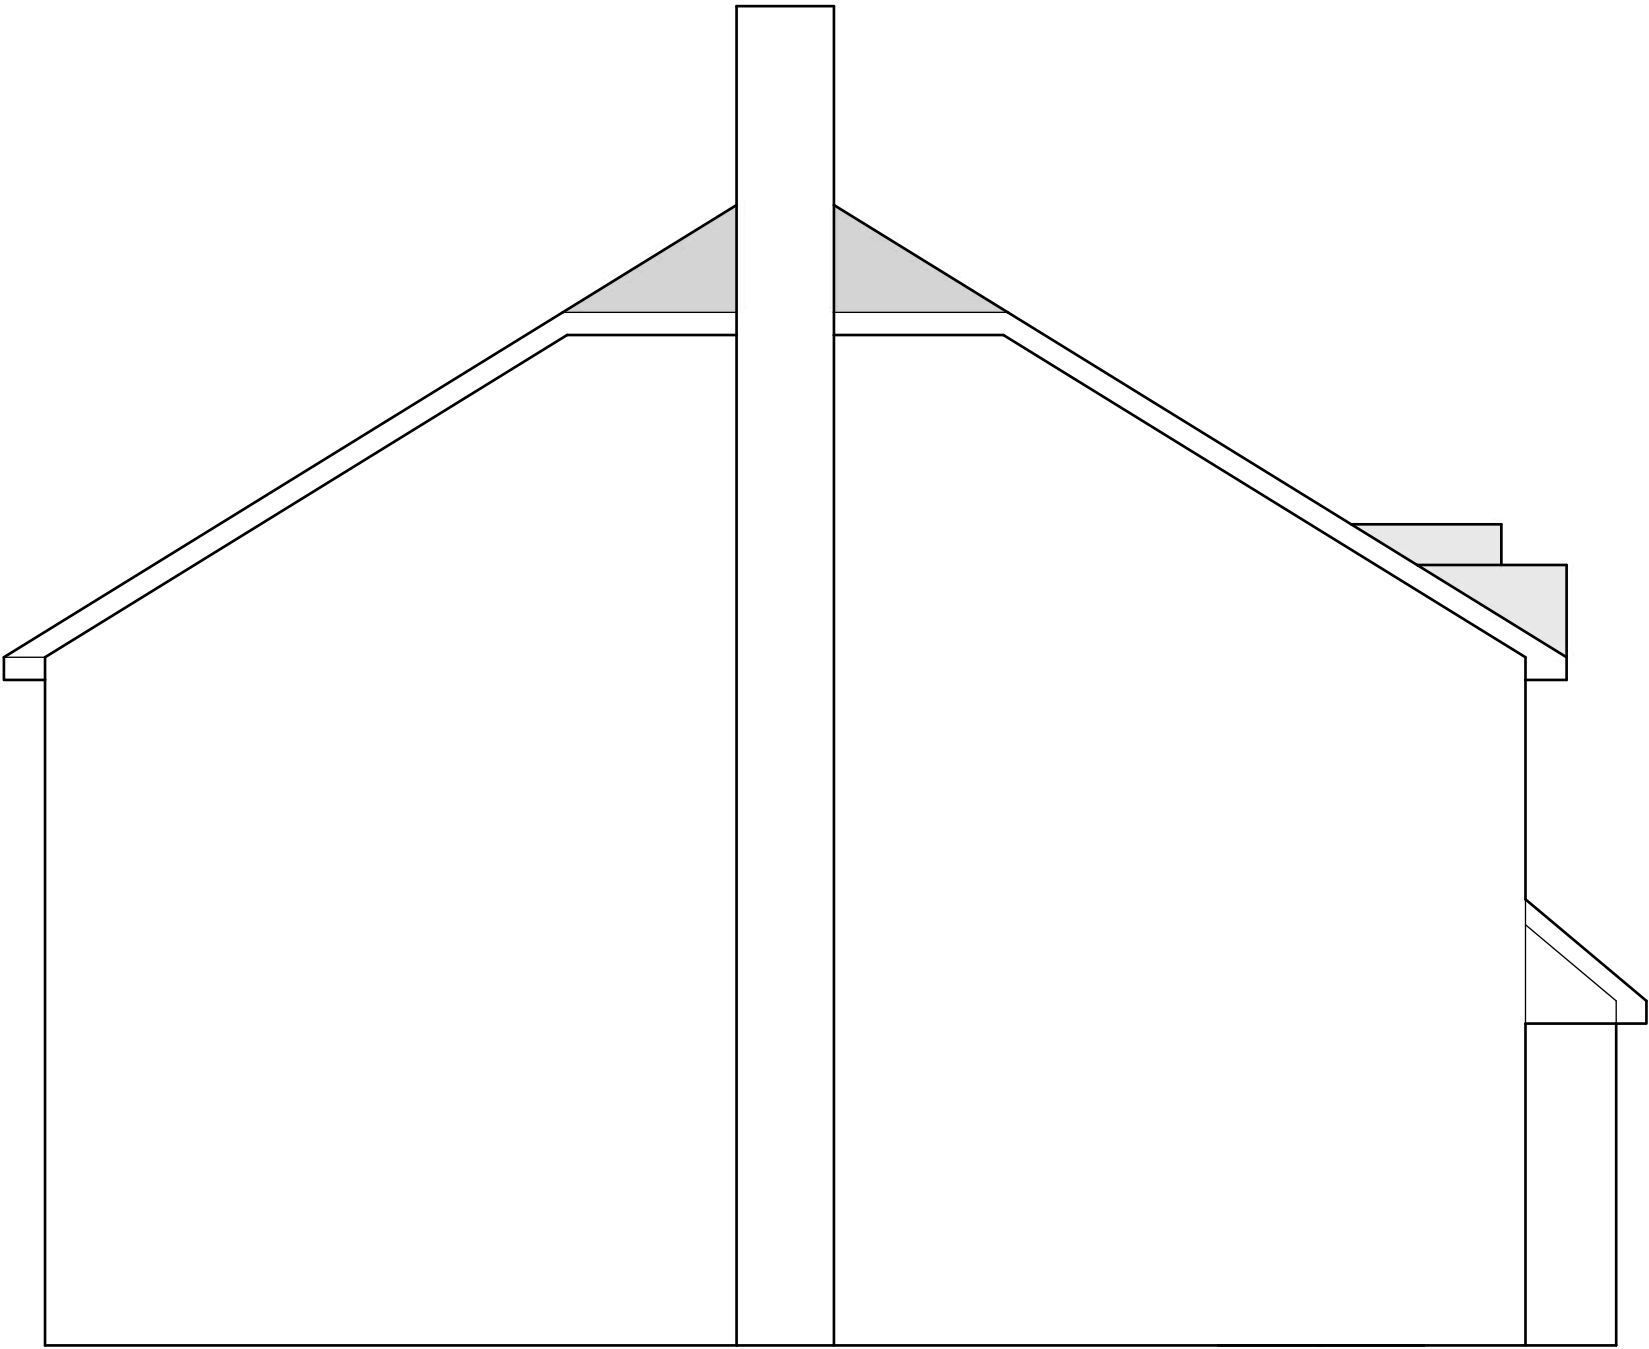

Existing