




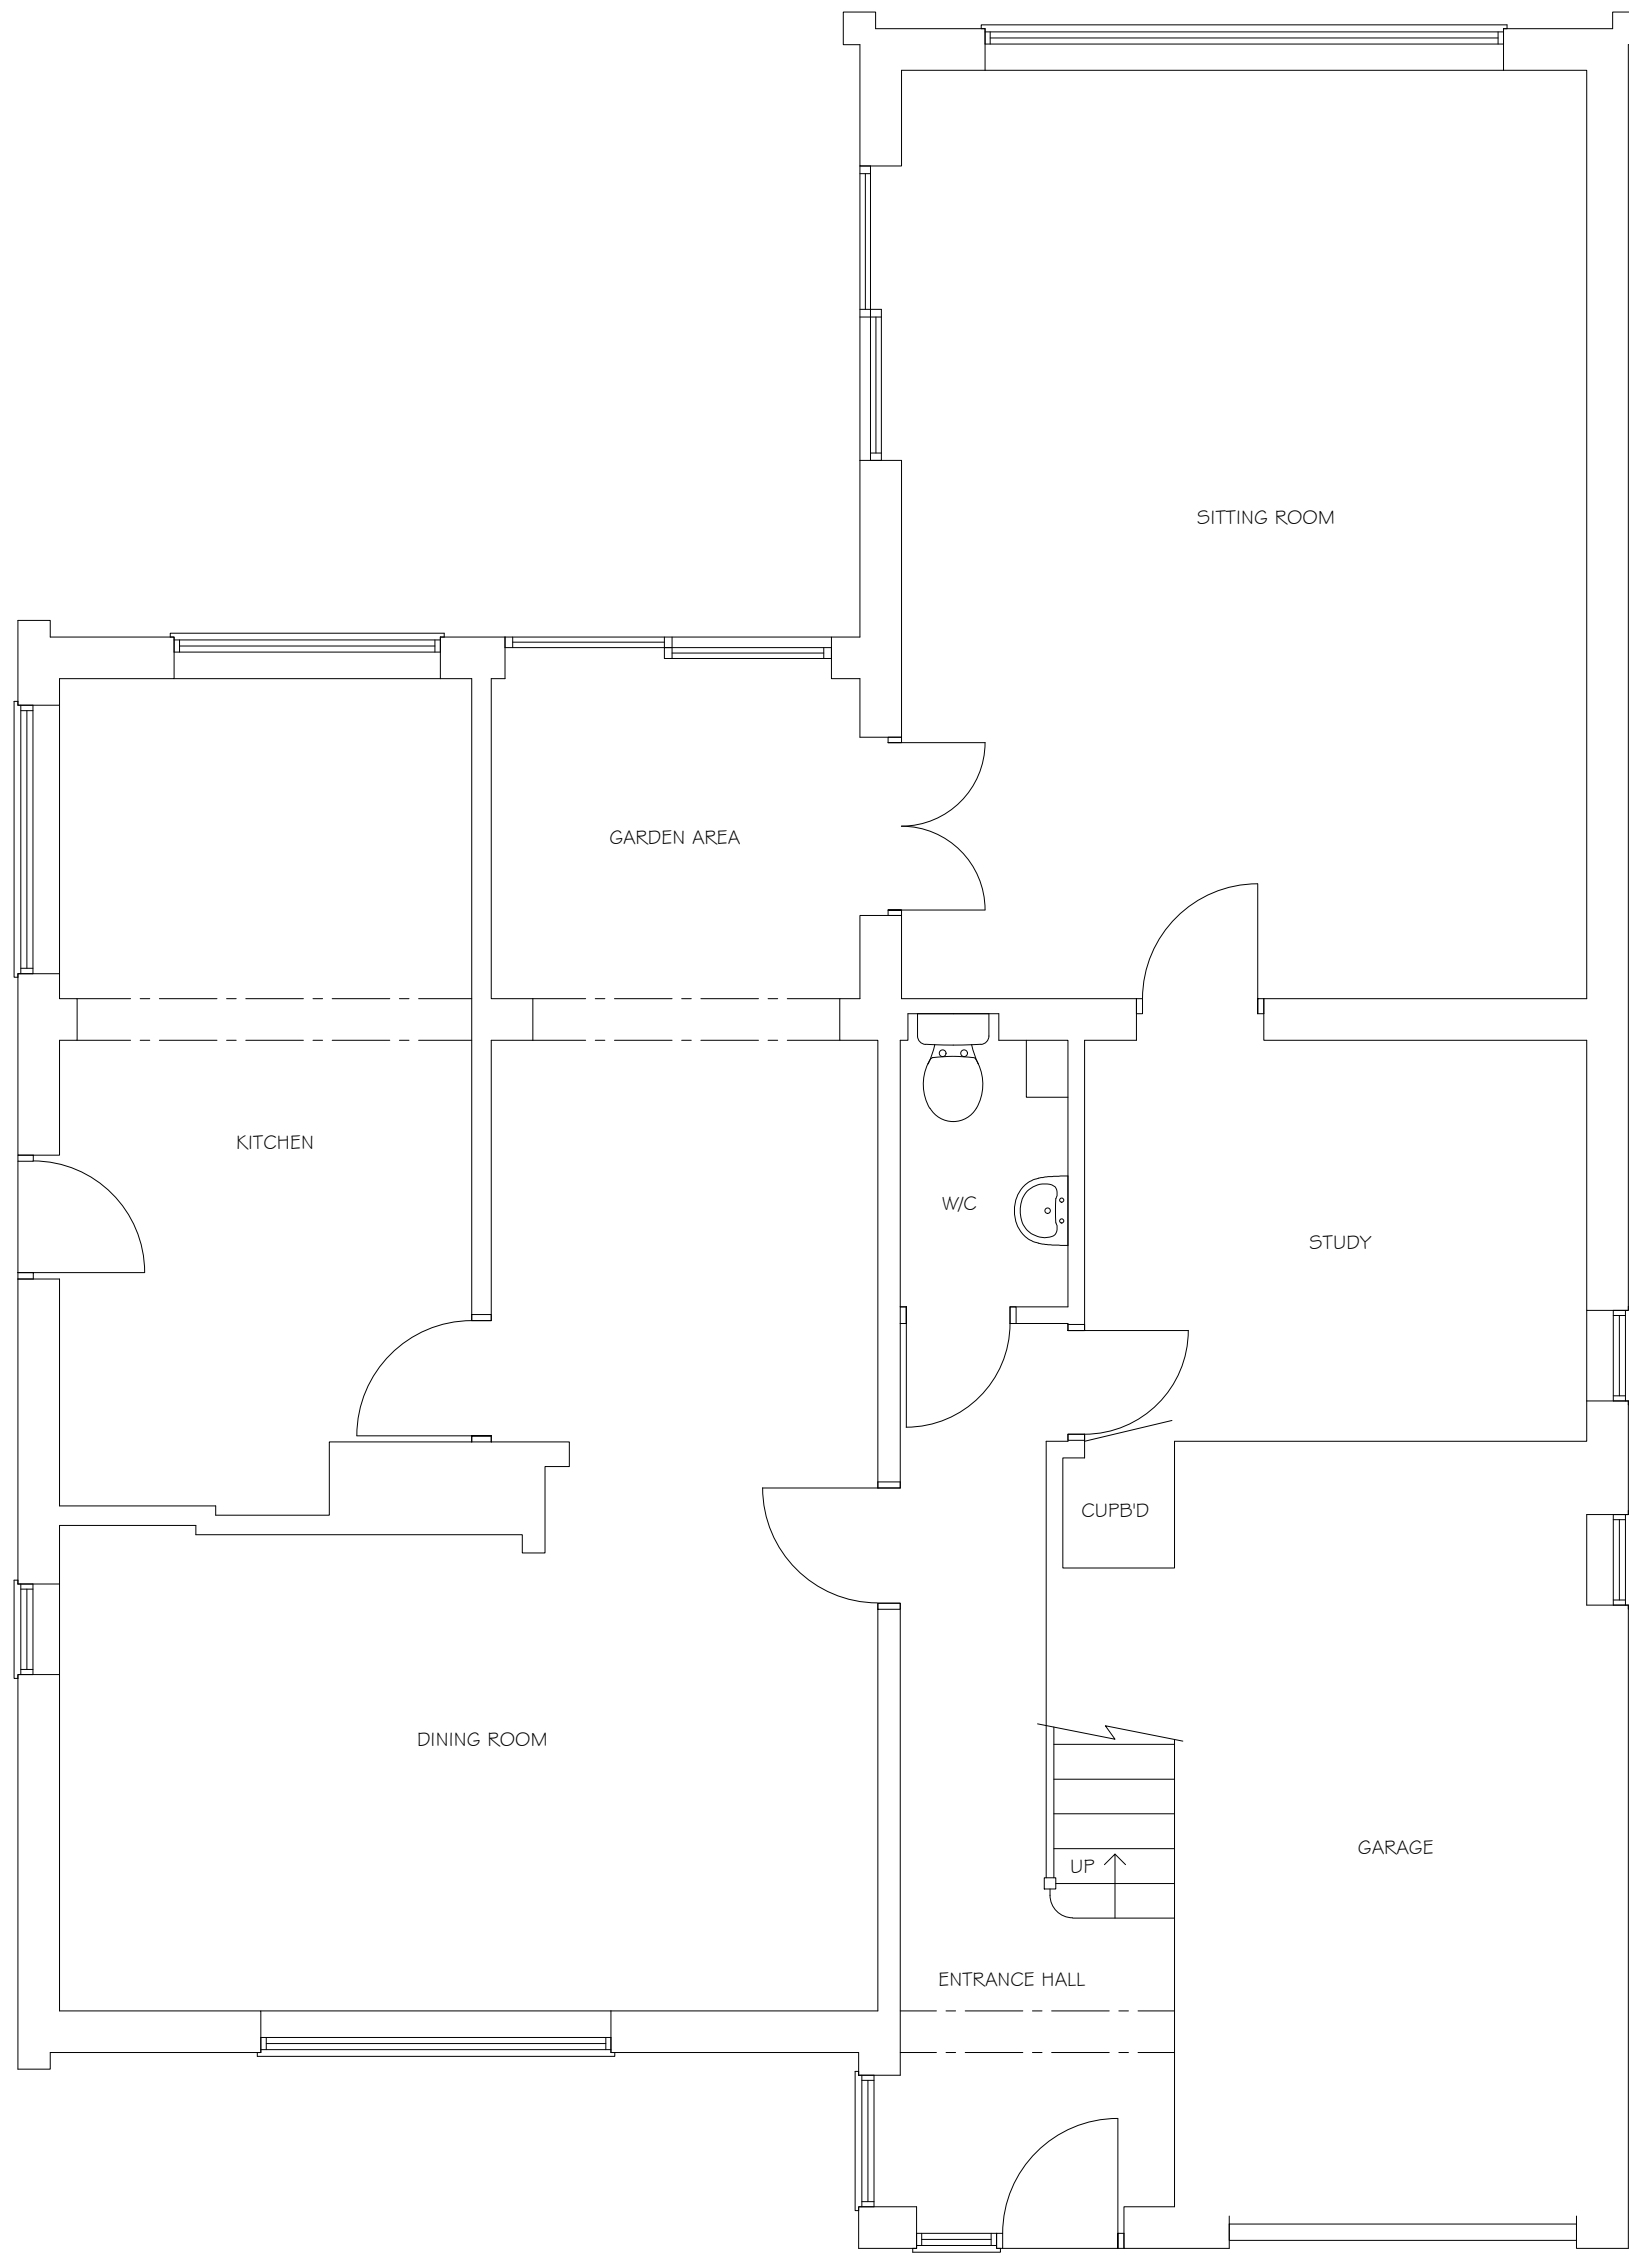


EXISTING GROUND FLOOR PLAN

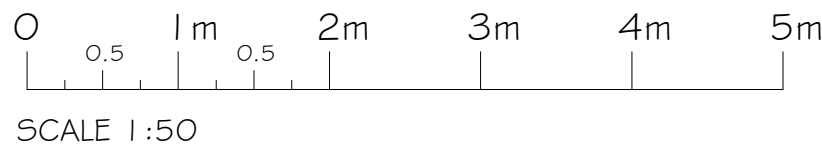


SCALE 1:50

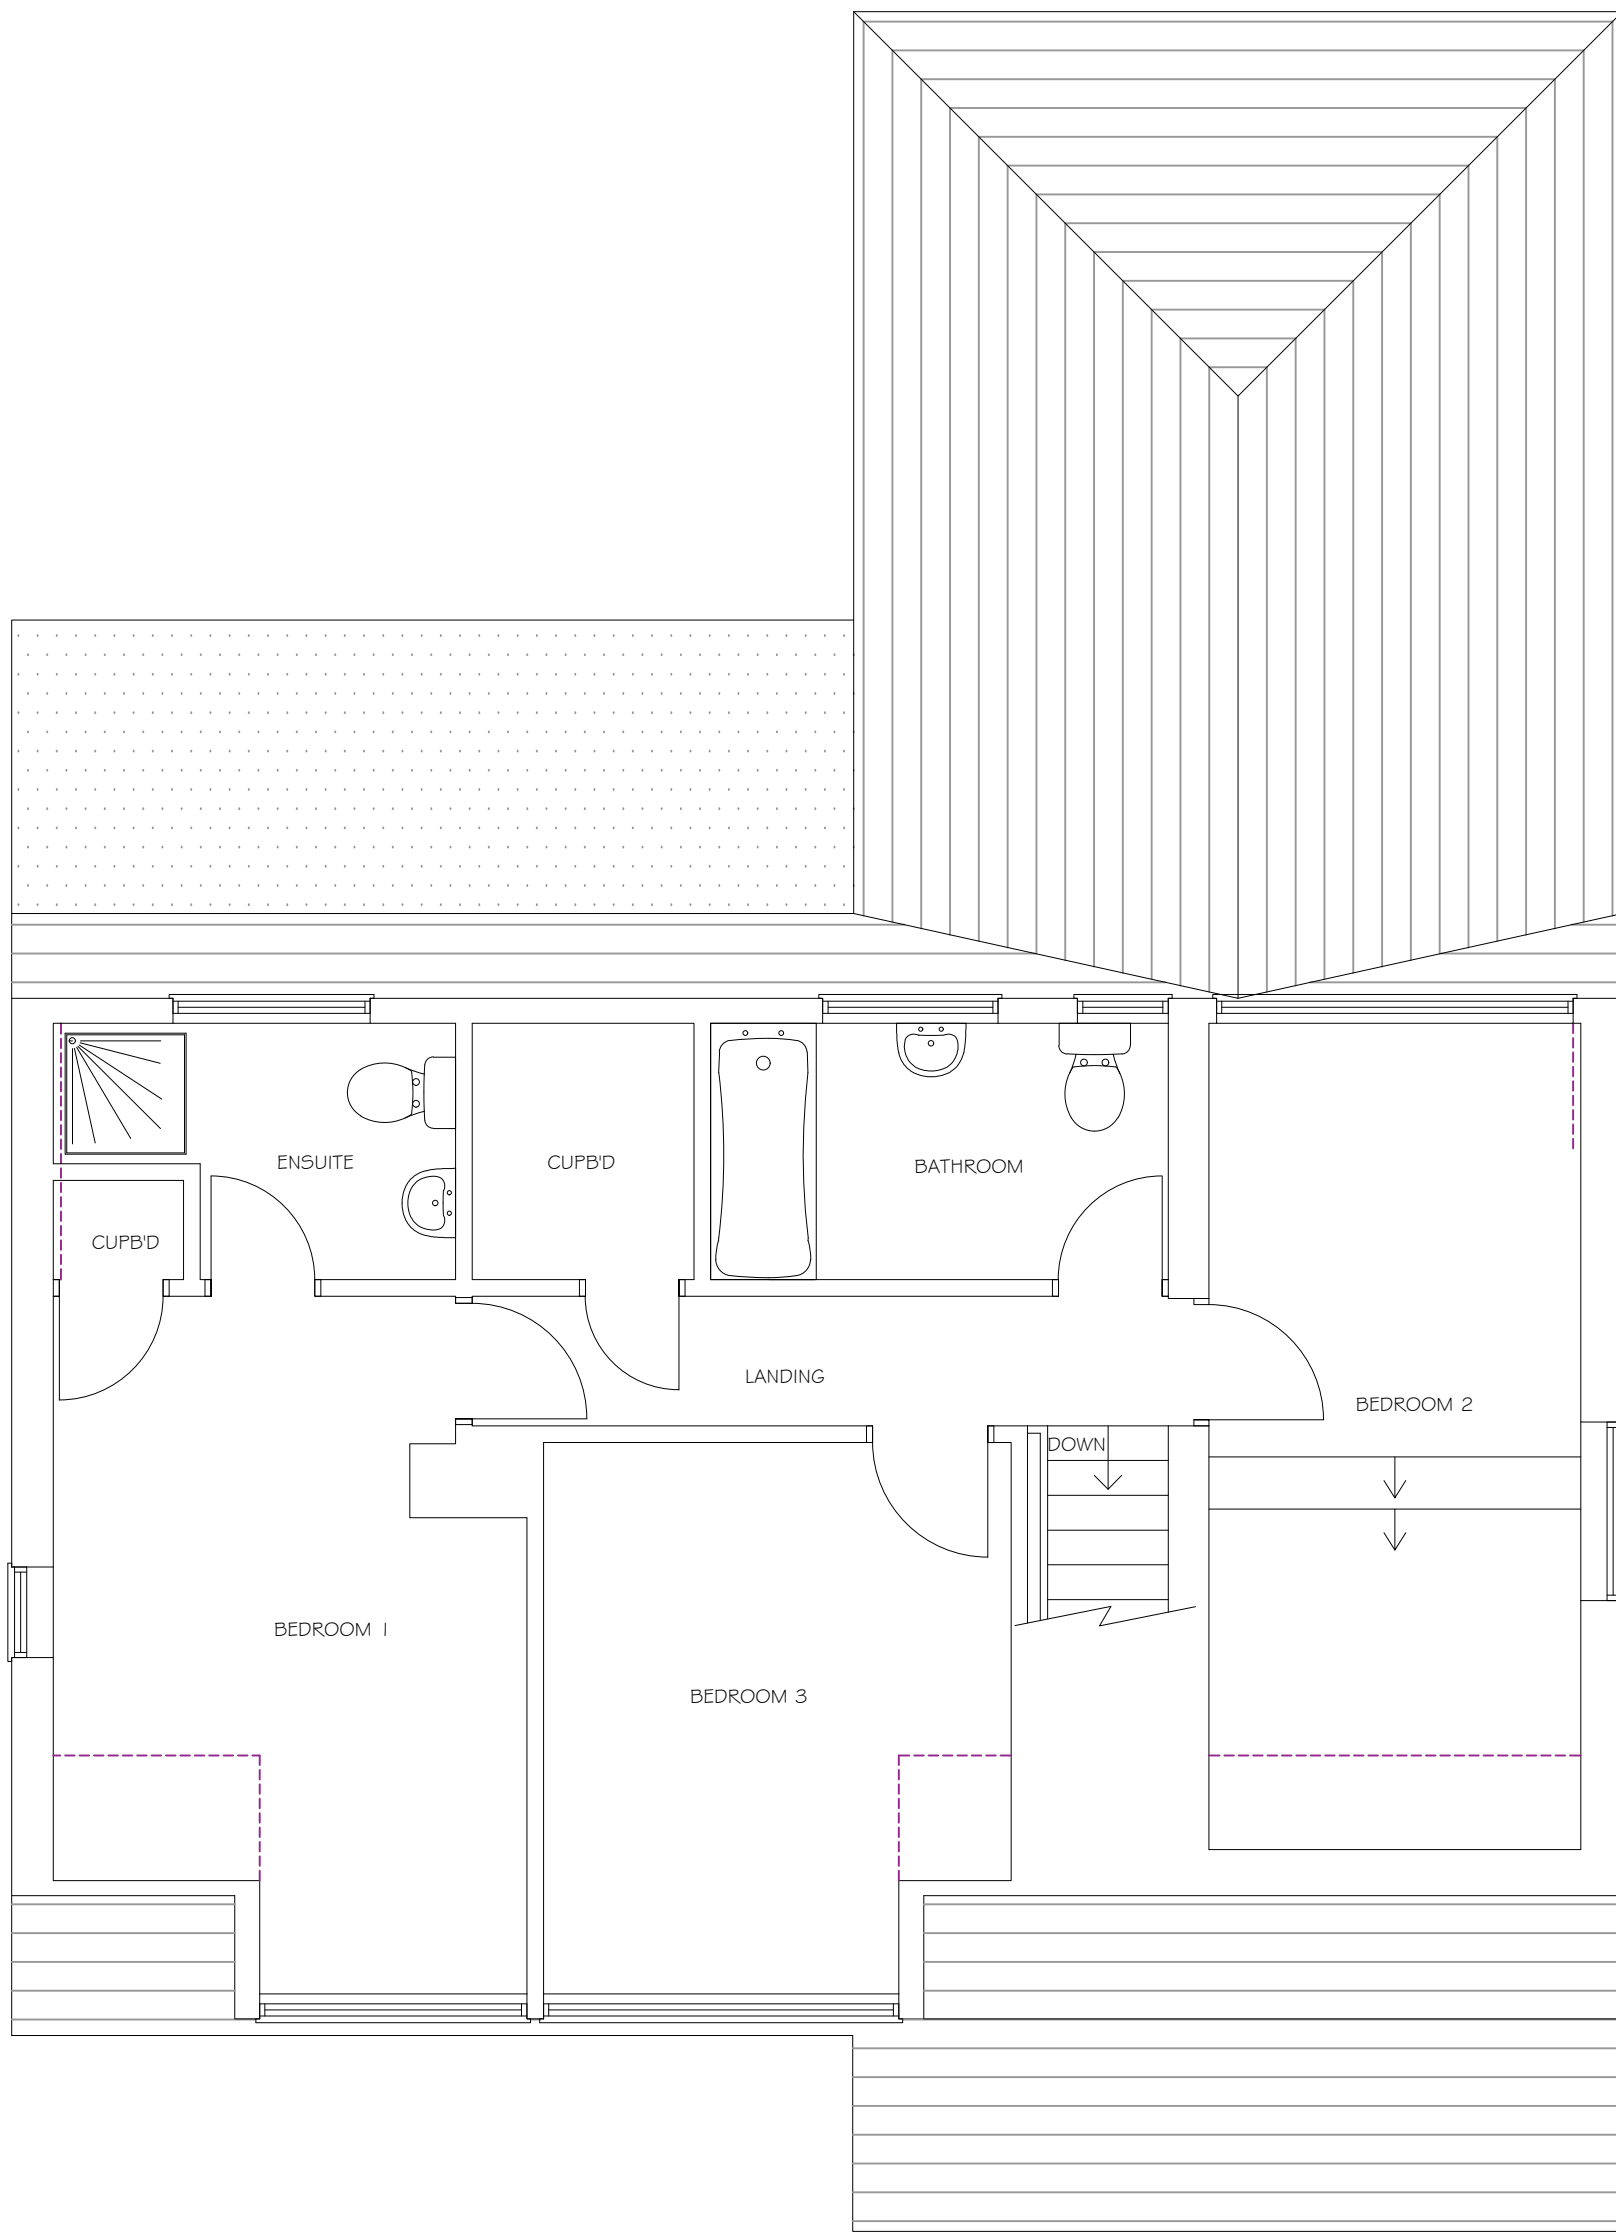

EXISTING FIRST FLOOR PLAN

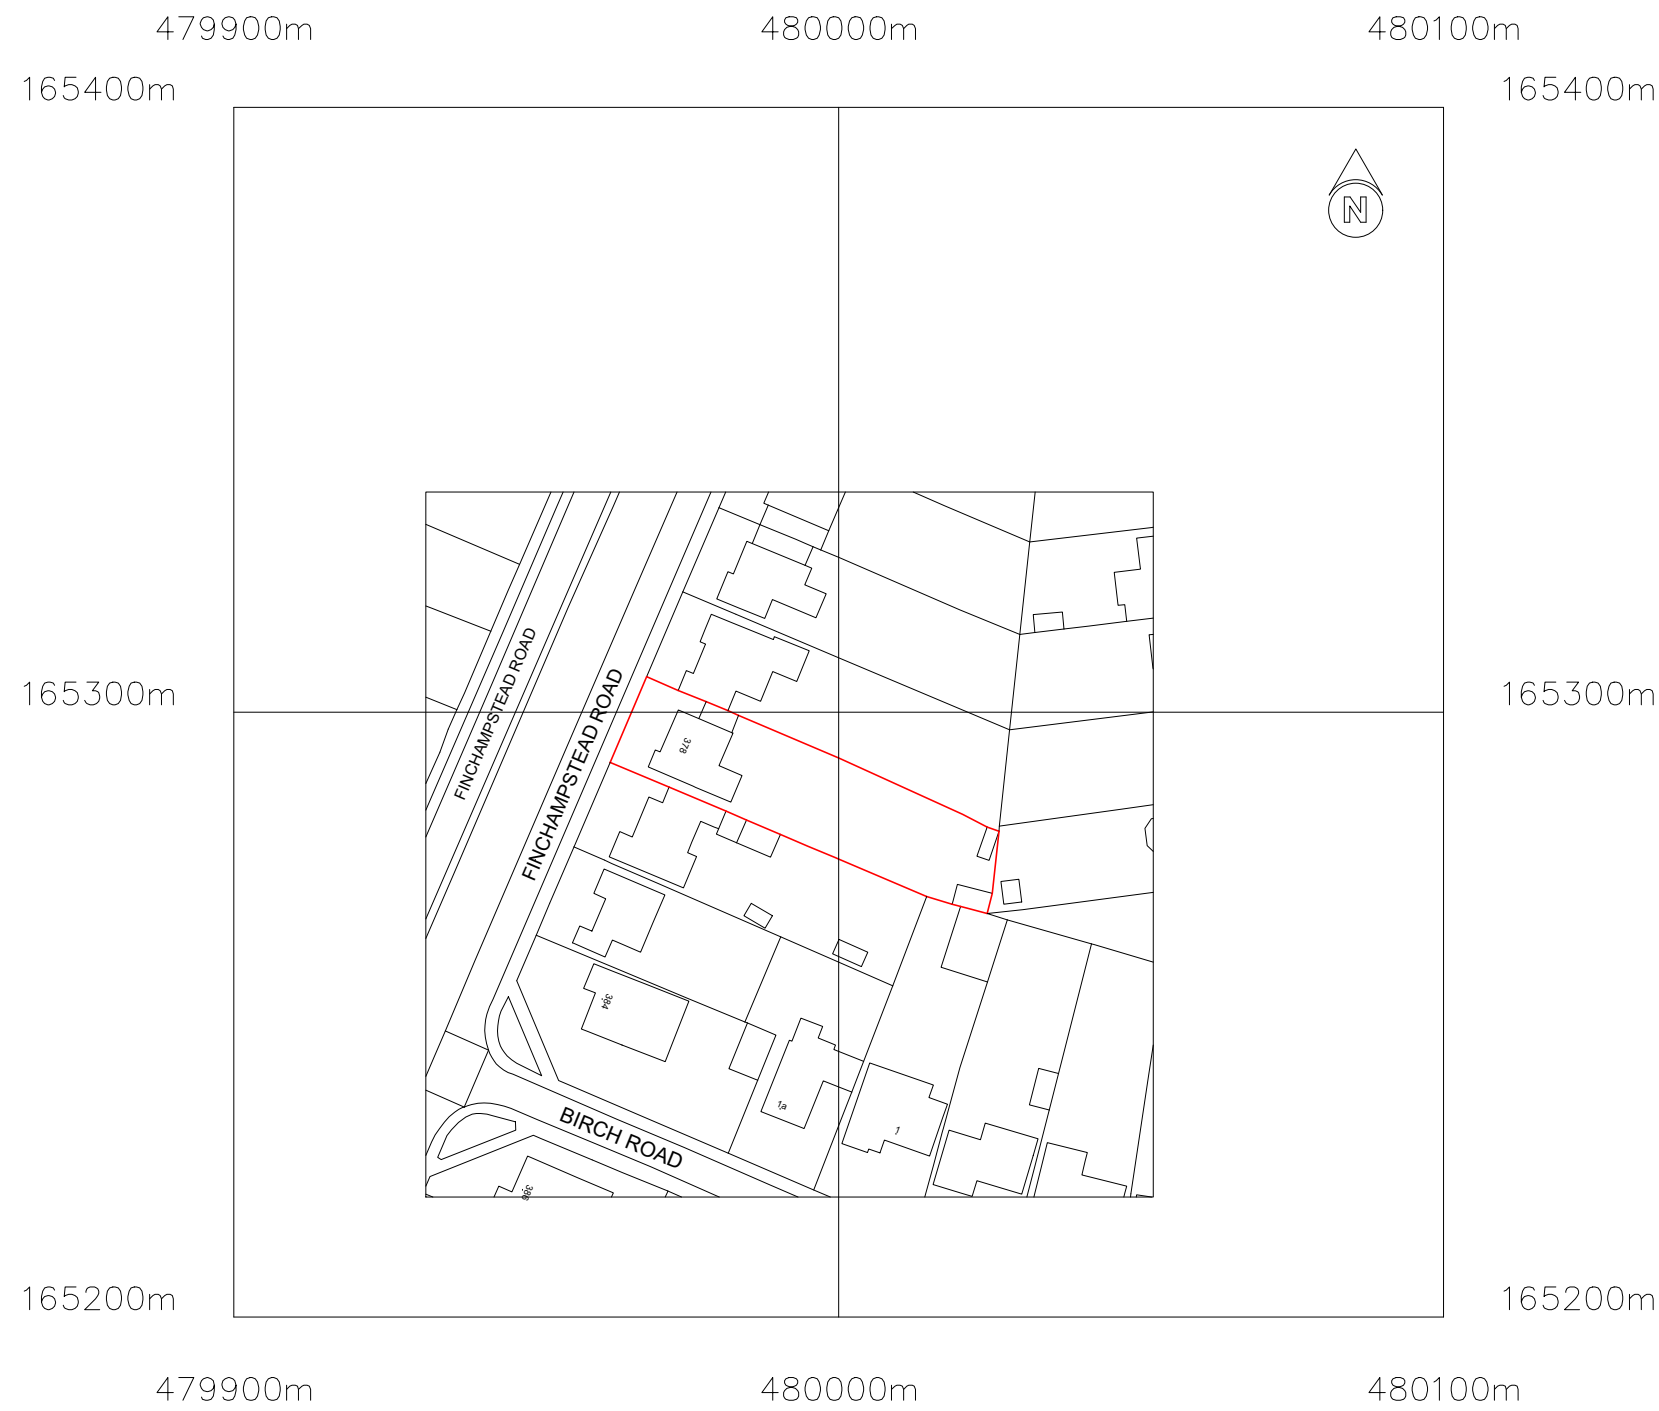

©Crown Copyright and database rights 2024 OS no. AC0000849896

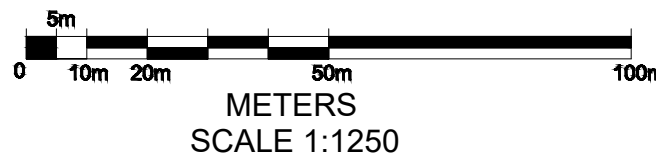


METERS
SCALE 1:1250



EXISTING FRONT ELEVATION




SCALE 1:100

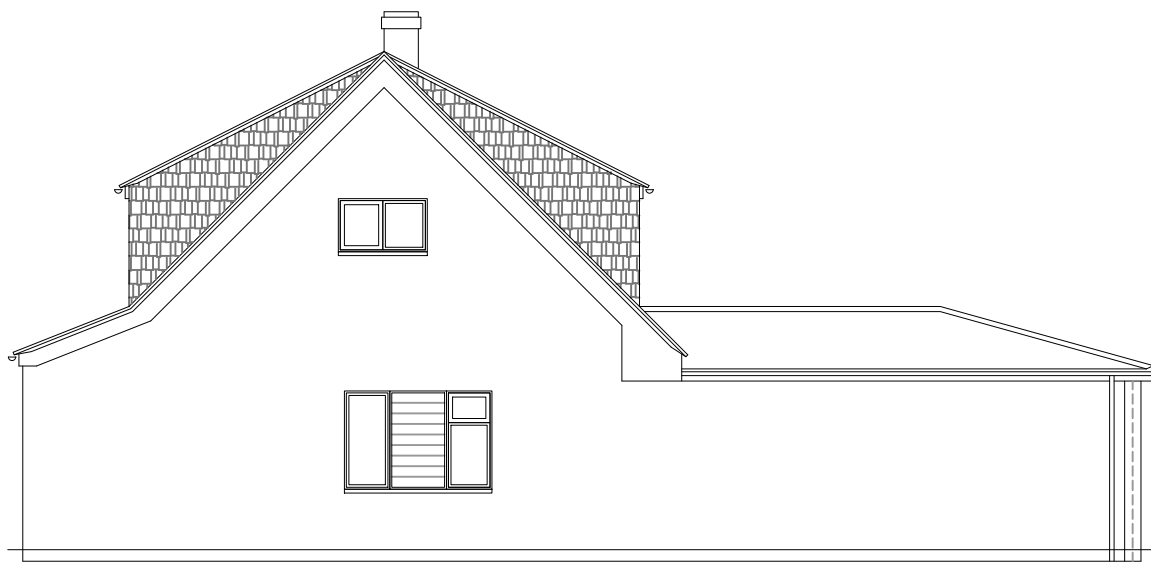

EXISTING SIDE ELEVATION



EXISTING REAR ELEVATION

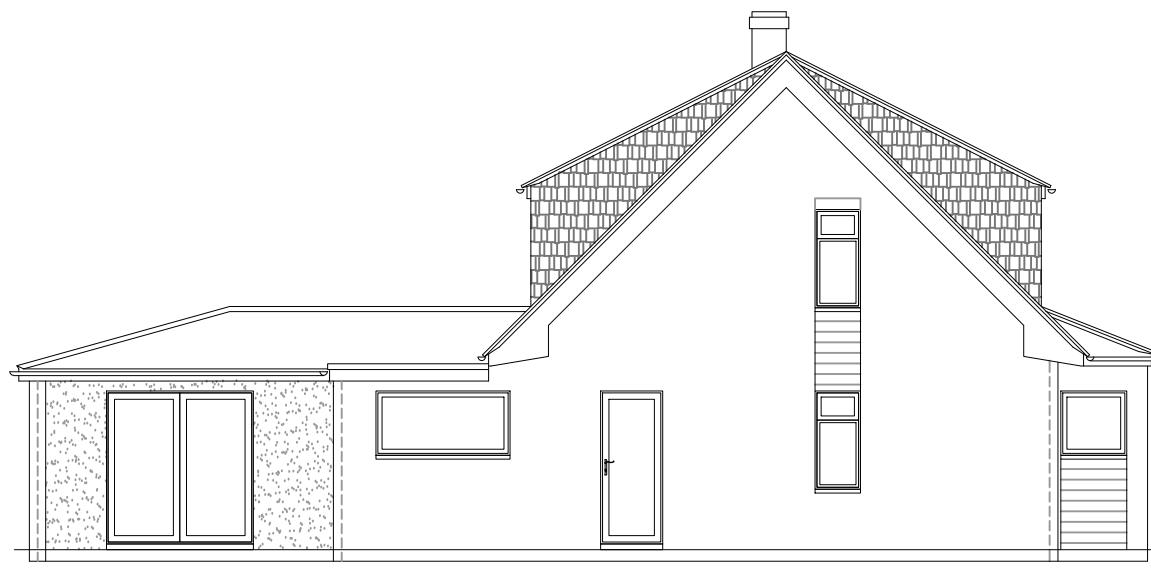

EXISTING SIDE ELEVATION

- EXISTING STRUCTURE
- PROPOSED STRUCTURE
- REMOVED STRUCTURE
- POSSIBLE STEEL BEAMS
- POSSIBLE KITCHEN PLAN

PROJECT
PROPOSED TWO STOREY
REAR EXTENSION AT:
378 FINCHAMPSTEAD ROAD
FINCHAMPSTEAD
RG40 3LA

TITLE
EXISTING FLOOR PLANS, ELEVATIONS
& LOCAL PLAN

 **Cranford Design Ltd**
Architectural Services,
CAD Design & Draughting

DATE JANUARY 2025	Tel: 01252 872657 Mob: 07525 064570 E-mail: info@cranforddesign.co.uk Website: www.cranforddesign.co.uk
SCALE SEE DRAWING	Centaur House Ancells Business Park, Ancells Road Fleet GU51 2UJ

DRAWING NUMBER

D3046-01

A1 PAPER SIZE

A

These plans must not be acted upon until the appropriate planning and building regulation approvals have been granted. Should the works be undertaken prior to the above approvals being in place it is done so entirely at the clients own risk.