



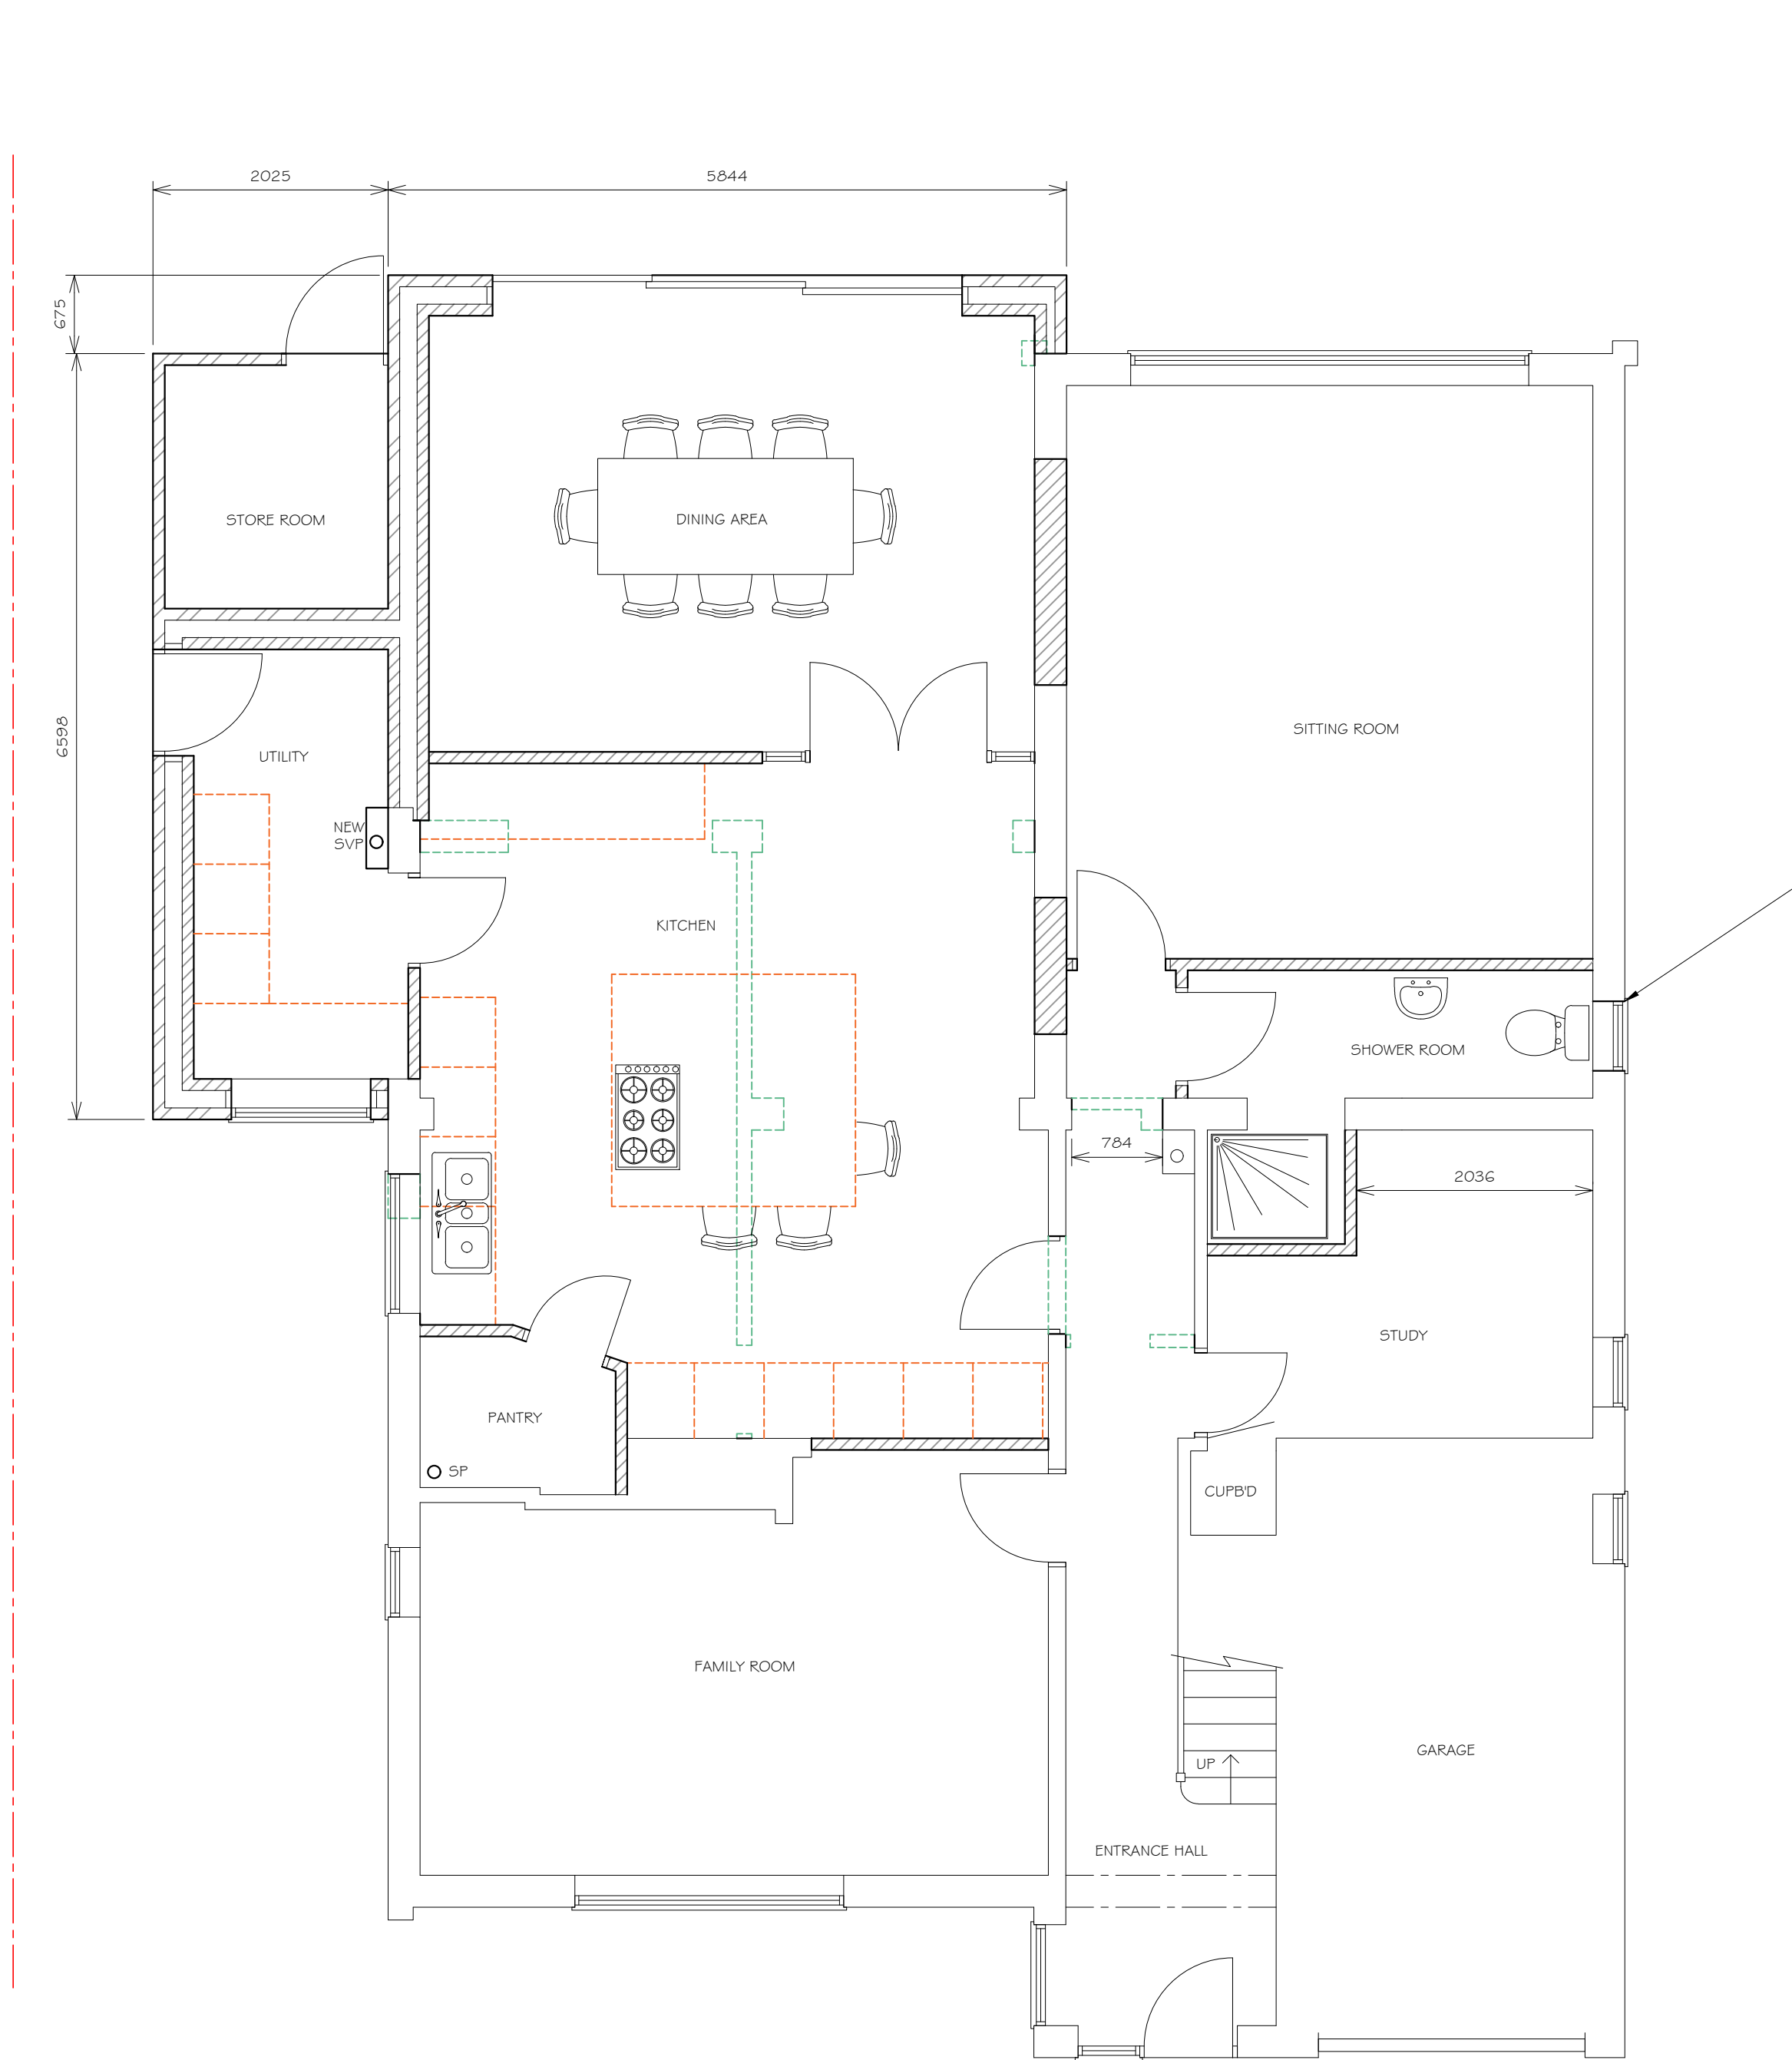

PROPOSED GROUND FLOOR PLAN

0 0.5 1m 0.5 2m 3m 4m 5m


SCALE 1:50

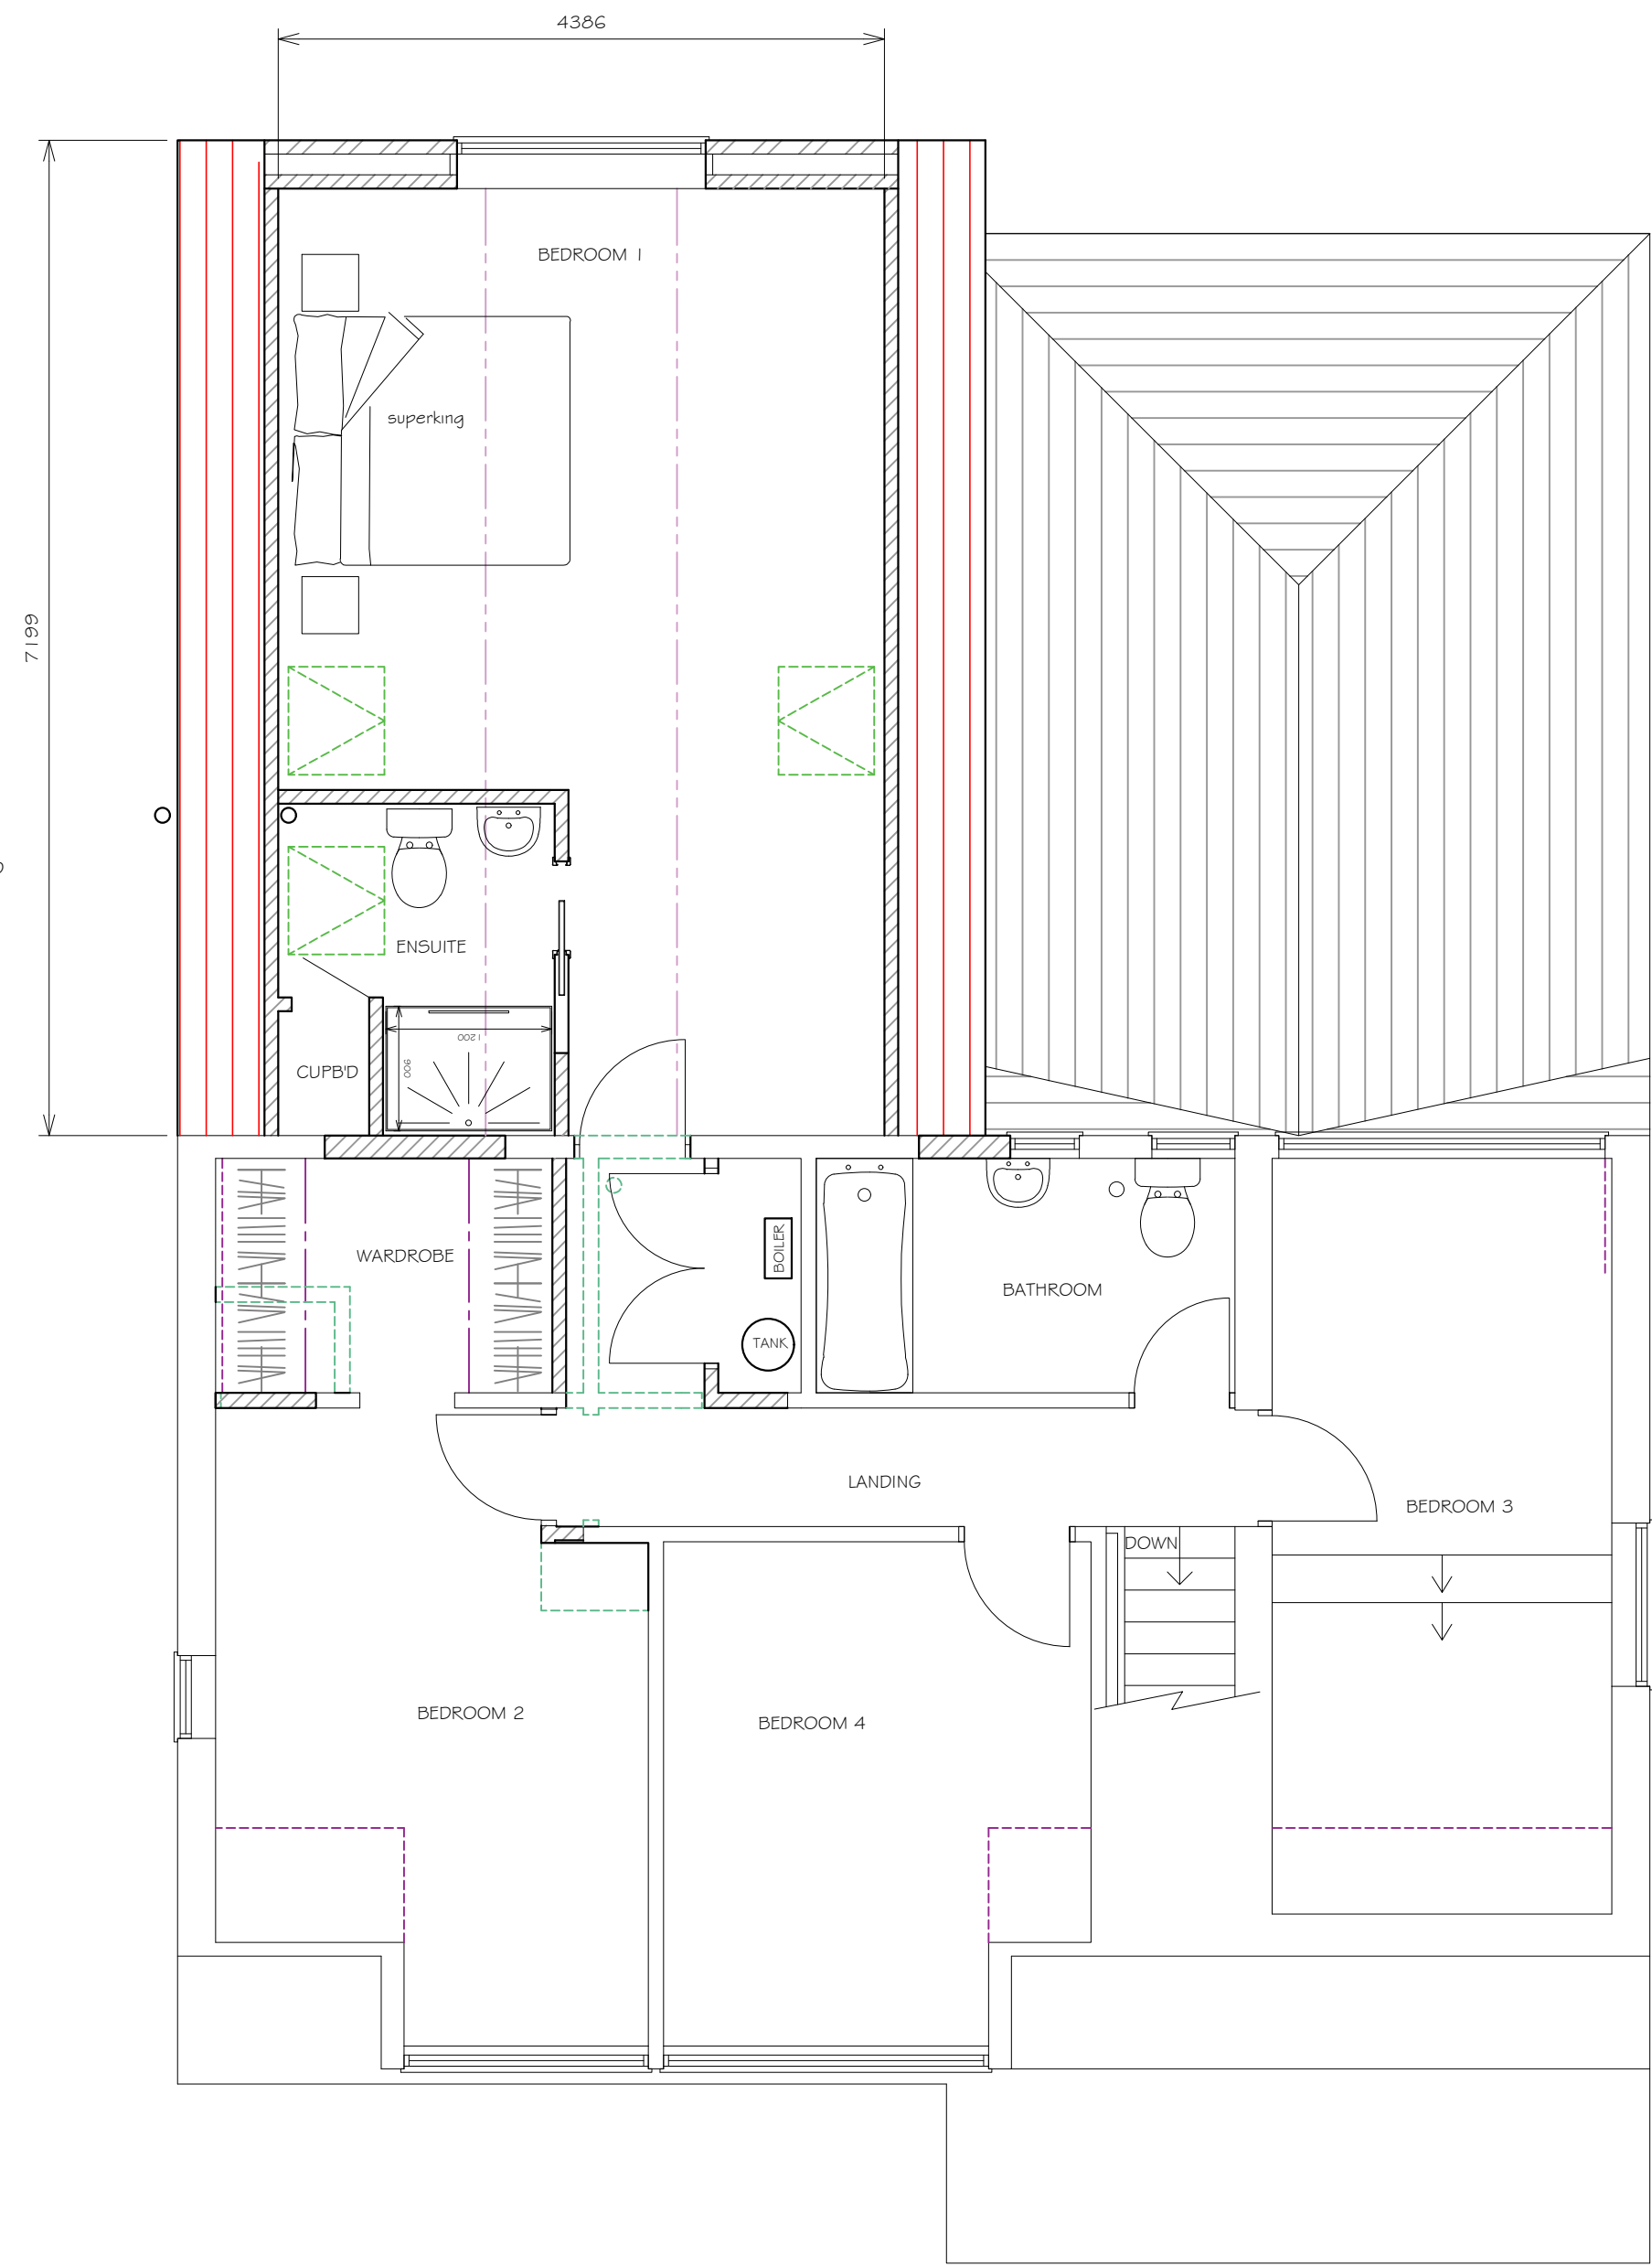

PROPOSED FIRST FLOOR PLAN



PROPOSED FRONT ELEVATION

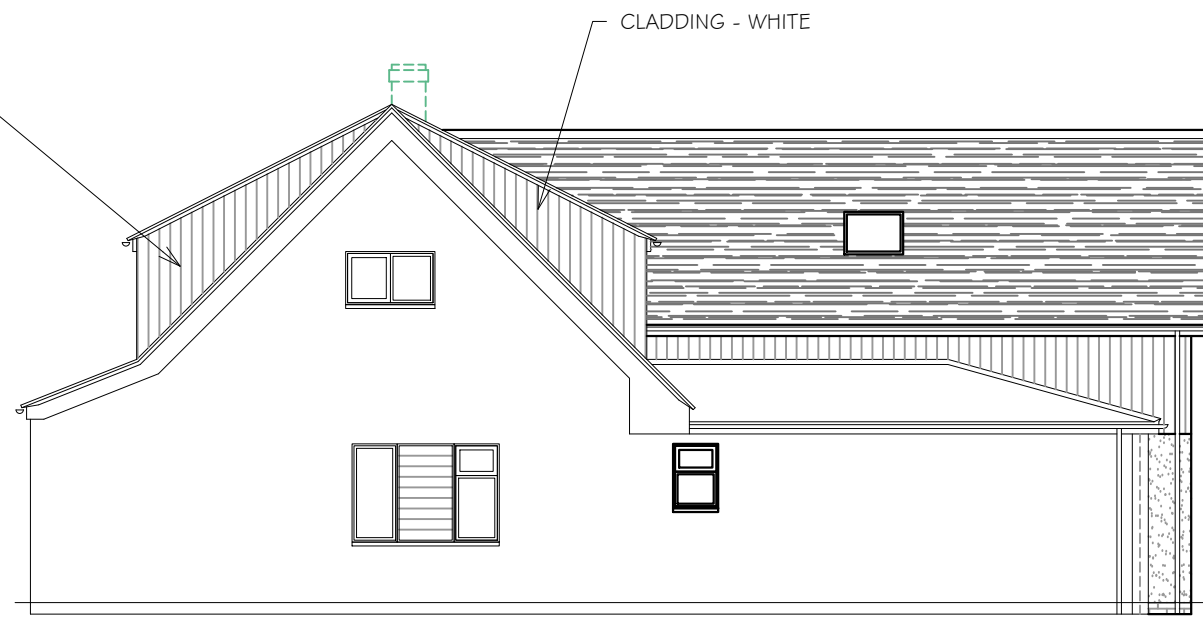

PROPOSED SIDE ELEVATION



PROPOSED REAR ELEVATION



PROPOSED SIDE ELEVATION

0 2m 4m 6m 10m

SCALE 1:100

These plans must not be acted upon until the appropriate planning and building regulation approvals have been granted. Should the works be undertaken prior to the above approvals being in place it is done so entirely at the clients own risk.

- EXISTING STRUCTURE
- PROPOSED STRUCTURE
- REMOVED STRUCTURE
- POSSIBLE STEEL BEAMS
- POSSIBLE KITCHEN PLAN

PROJECT
PROPOSED TWO STOREY
REAR EXTENSION AT:
378 FINCHAMPSTEAD ROAD
FINCHAMPSTEAD
RG40 3LA

TITLE
PROPOSED FLOOR PLANS, ELEVATIONS
& ROOF PLAN

 **Cranford Design Ltd**
Architectural Services,
CAD Design & Draughting

DATE JANUARY 2025	Tel: 01252 872657 Mob: 07525 064570 E-mail: info@cranforddesign.co.uk Website: www.cranforddesign.co.uk
SCALE SEE DRAWING	Centaur House Ancells Business Park, Ancells Road Fleet GU51 2UJ

DRAWING NUMBER

D3046-02

A1 PAPER SIZE A