



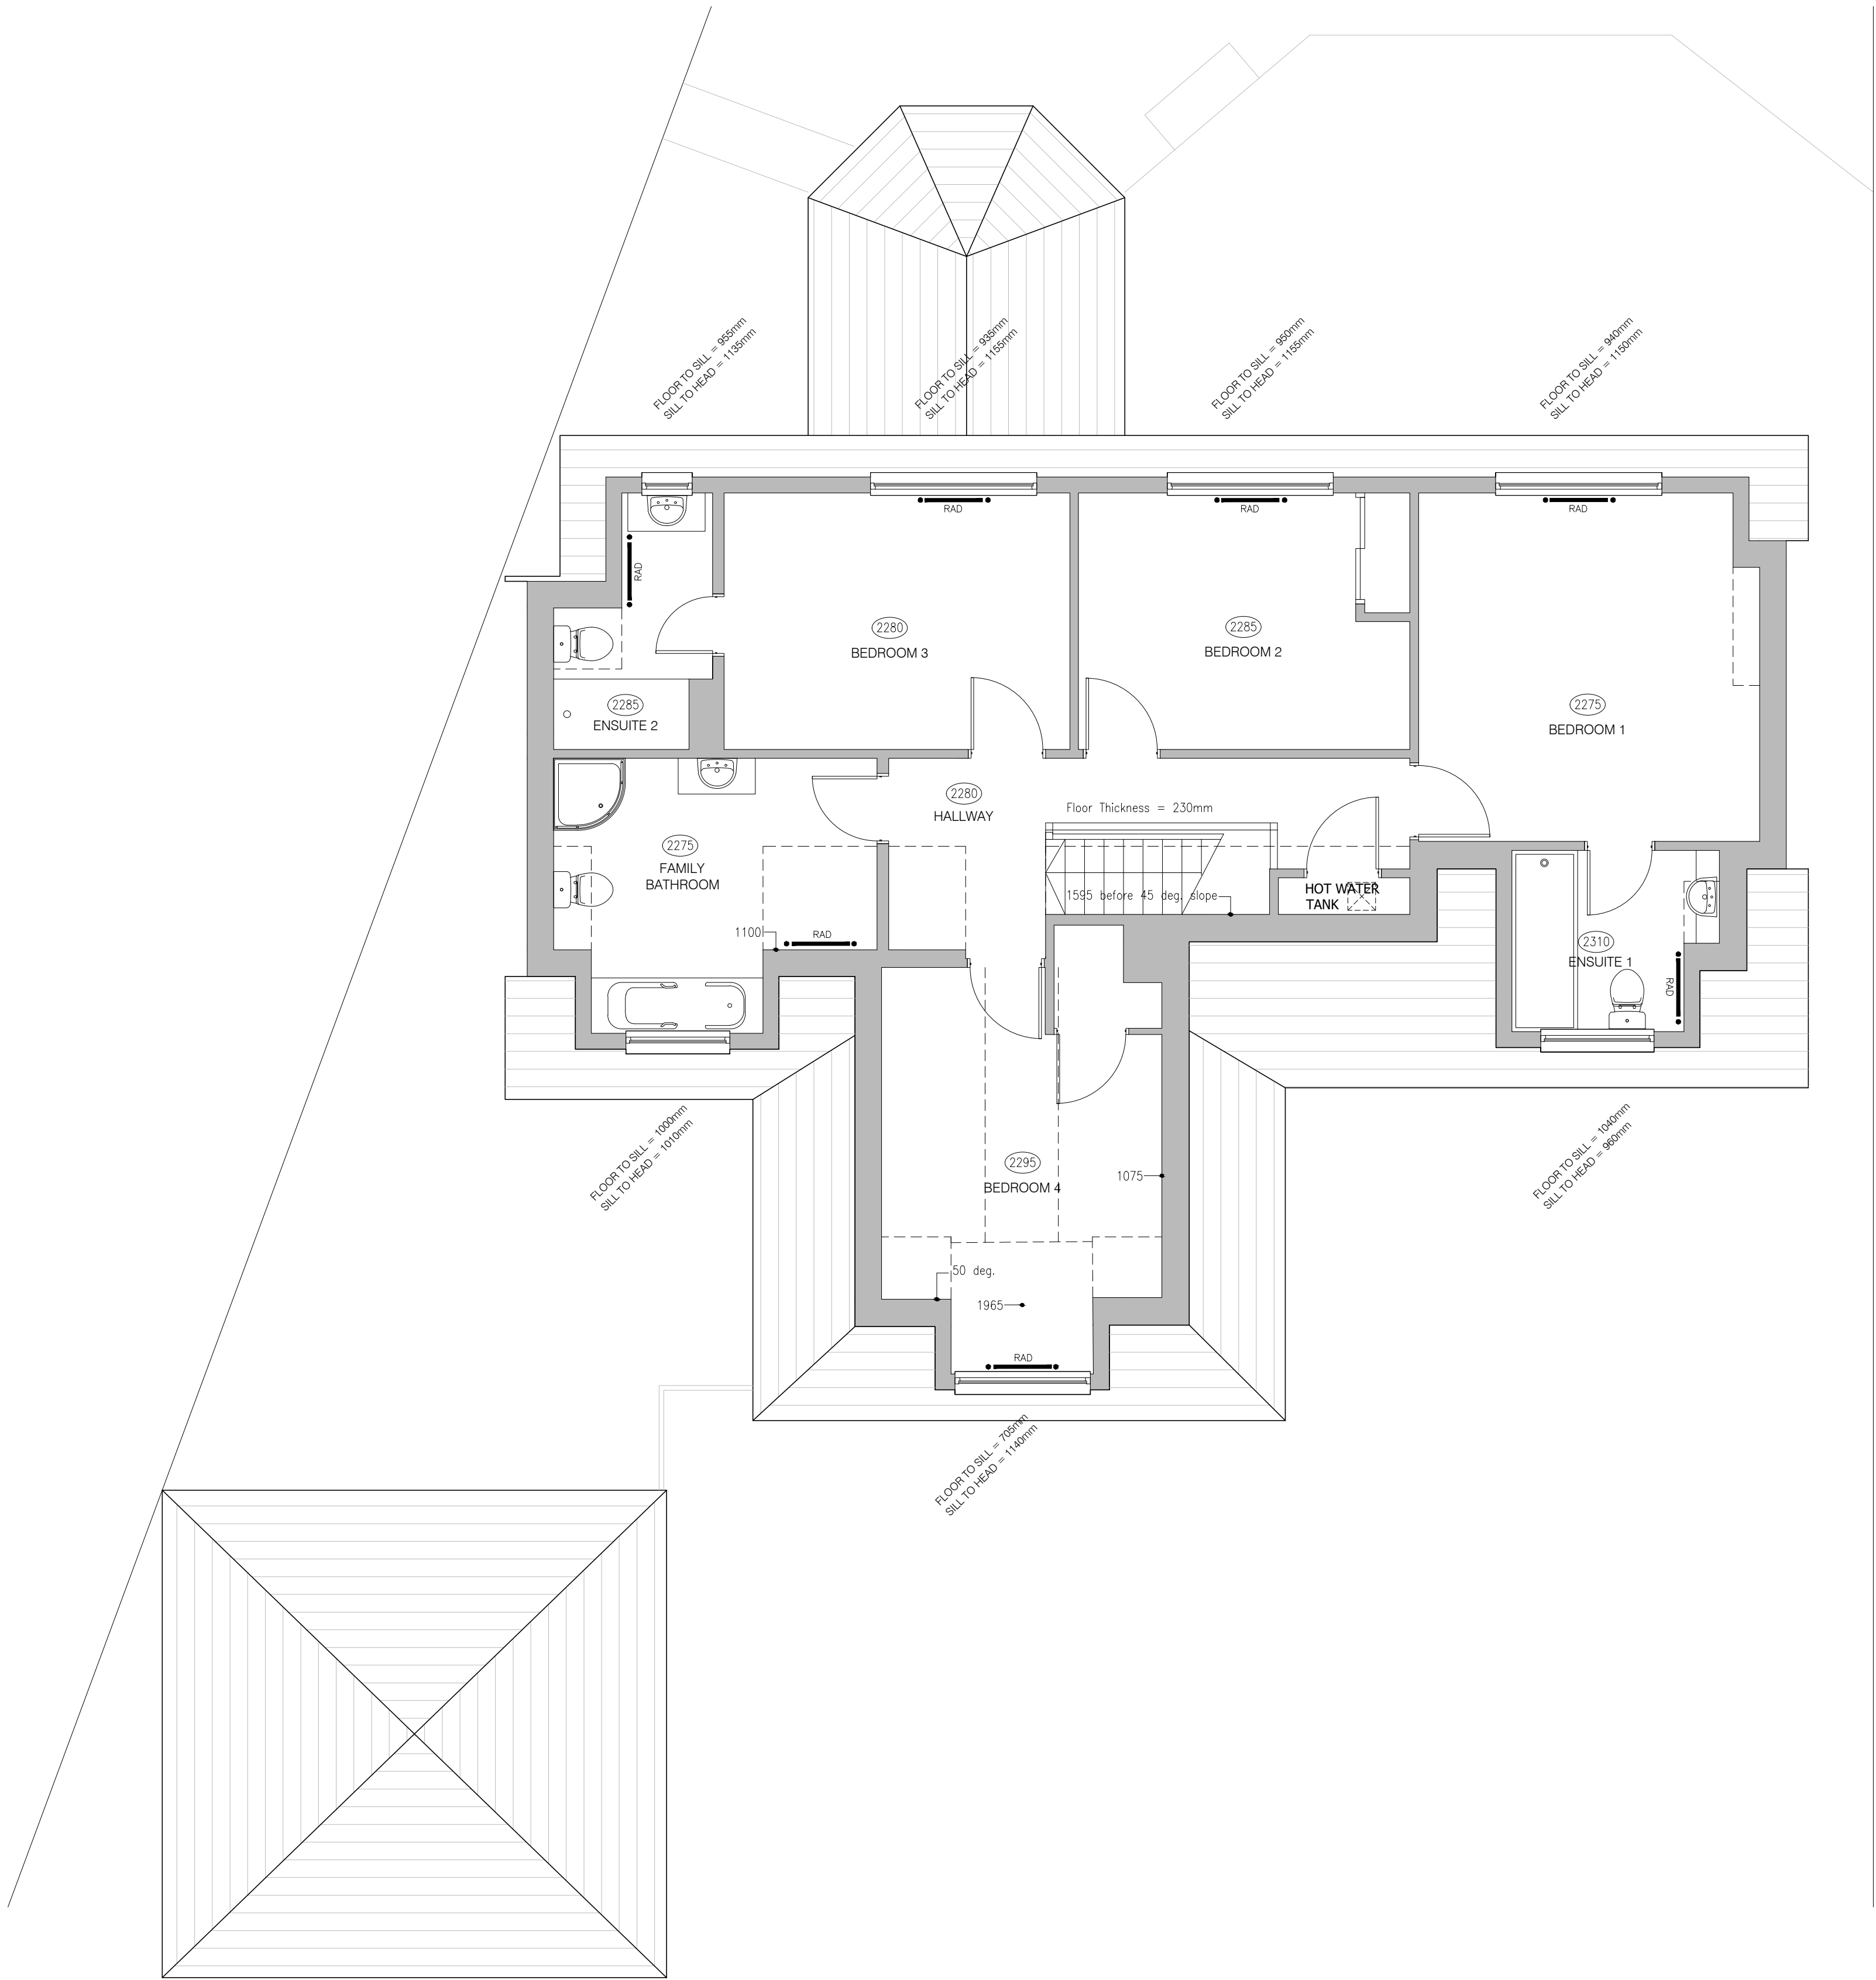

FIRST FLOOR PLAN
SCALE 1:50

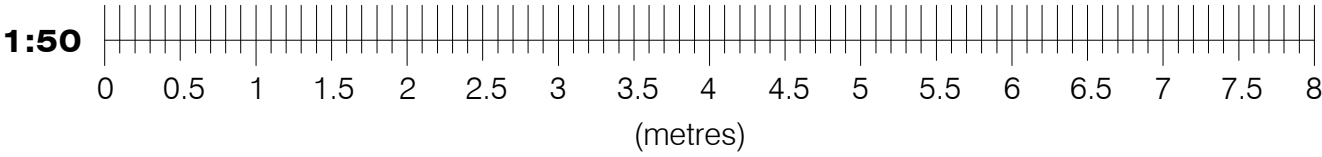

- NOTES:
1. THIS DRAWING IS TO BE READ IN CONJUNCTION WITH ALL RELEVANT ARCHITECTS, SUB-CONTRACTORS AND ARCHITECTURAL DRAWINGS.
 2. THIS DRAWINGS REMAINS THE COPYRIGHT OF JETARCH DESIGN LTD AND MAY NOT BE SHARED OR REPRODUCED WITHOUT THEIR KNOWLEDGE



100 Berkshire Place
Winnersh Triangle
Wokingham, Berkshire RG41 5RD
Tel: 07787296792
email: info@jetarchdesign.co.uk

Client
MR & MRS BOOTH

Property:
372 BARKHAM ROAD
WOKINGHAM
RG41 4DL

Drawing Title:
DETAILS OF EXISTING
FIRST FLOOR PLAN

Rev.	Date	Revisions

Drawing No. A1/436/02	Rev.
Plot Date: MARCH 25	
Scale AS NOTED @ A1	
Date MARCH 25	Drawn SA