



Note: This Drawing is for planning purpose and should not be used for construction.
All dimensions should be confirmed on site and any deviation should be reported back to designer.


PB Painted Brick work

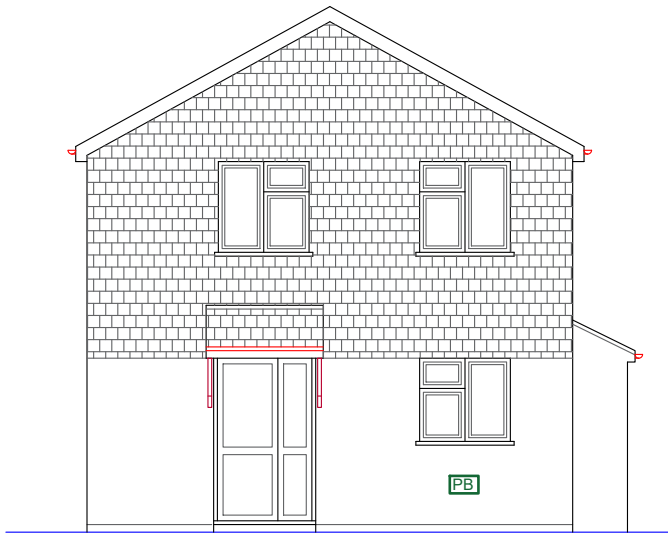

Existing Front Elevation

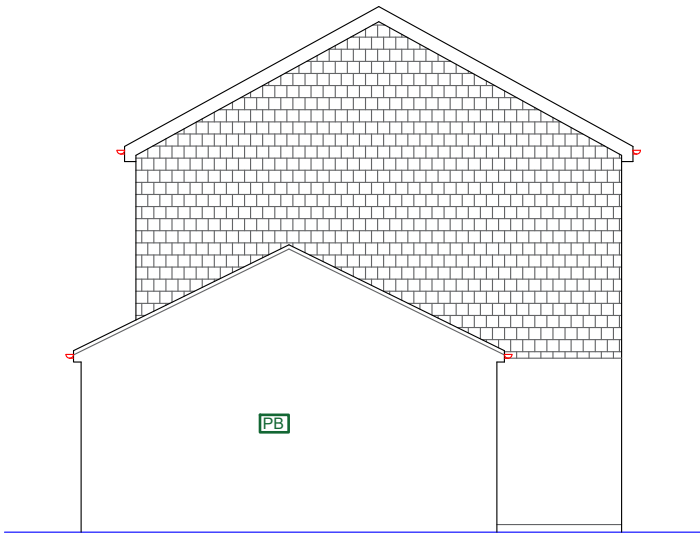

Existing Rear Elevation

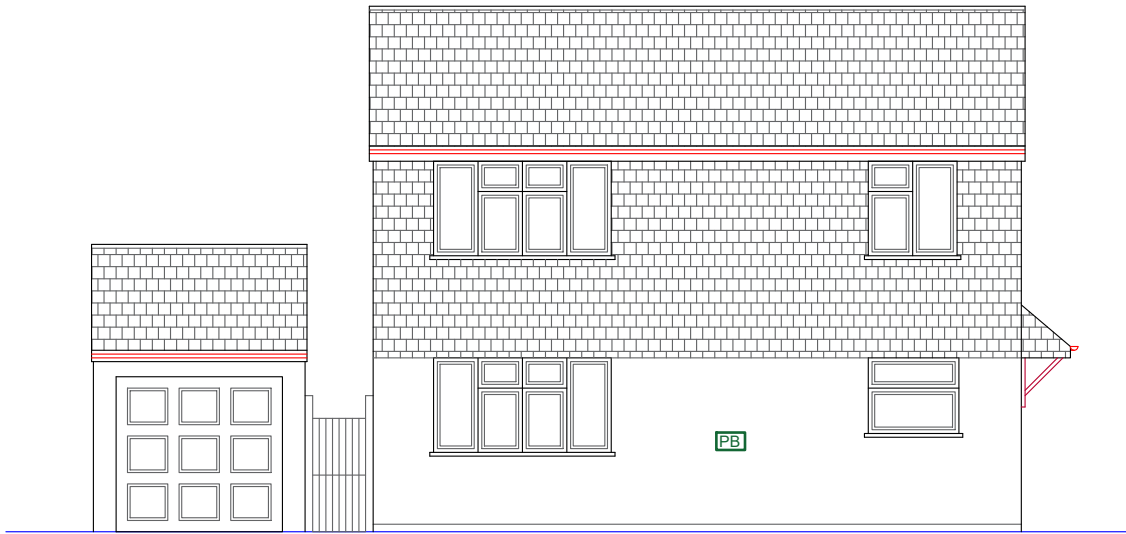

Existing Side Elevation (LHS)



Existing Side Elevation (RHS)

Proposed Development:

Garage Conversion and infill rear extension

Site Address:

11 Stockbury Close
Reading
RG6 5YL

Revisions:

Rev	Date	Description
A	26/07/2025	


Drawing Description:

Existing Elevations

Drawing No:

ART/2025/GC11SC/EE

Scale: 1:100
Paper Size: A3
Sheet No: 2 of 5

 

ART CONSULTANTS (UK) LTD
113 LONG LANE
STANWELL
TW19 7AL
M:07960071377
E: ARTCONSULTANTSUK@GMAIL.COM