



Note: This Drawing is for planning purpose and should not be used for construction.
All dimensions should be confirmed on site and any deviation should be reported back to designer.


[PB] Painted Brick work

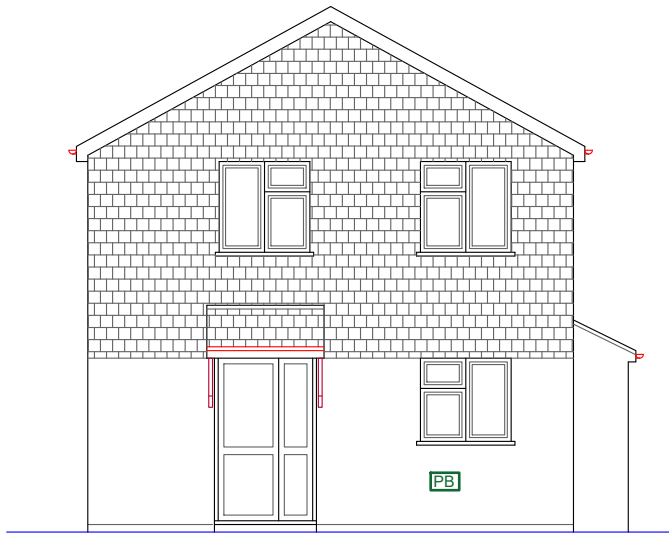

Proposed Front Elevation - No Change

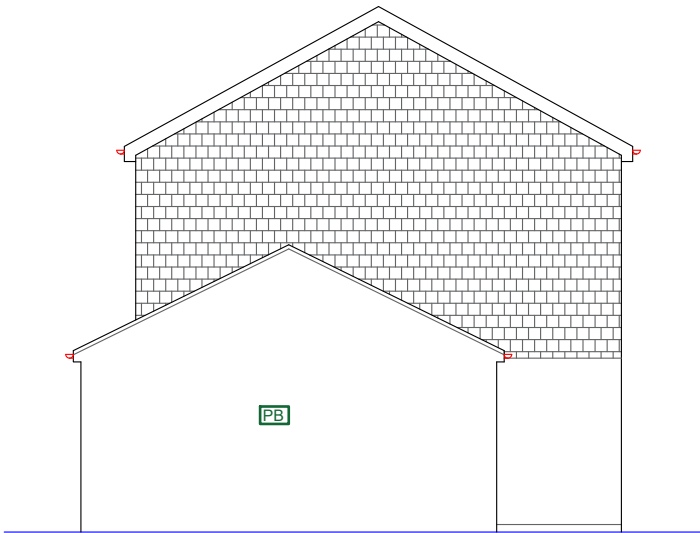

Proposed Rear Elevation - No Change

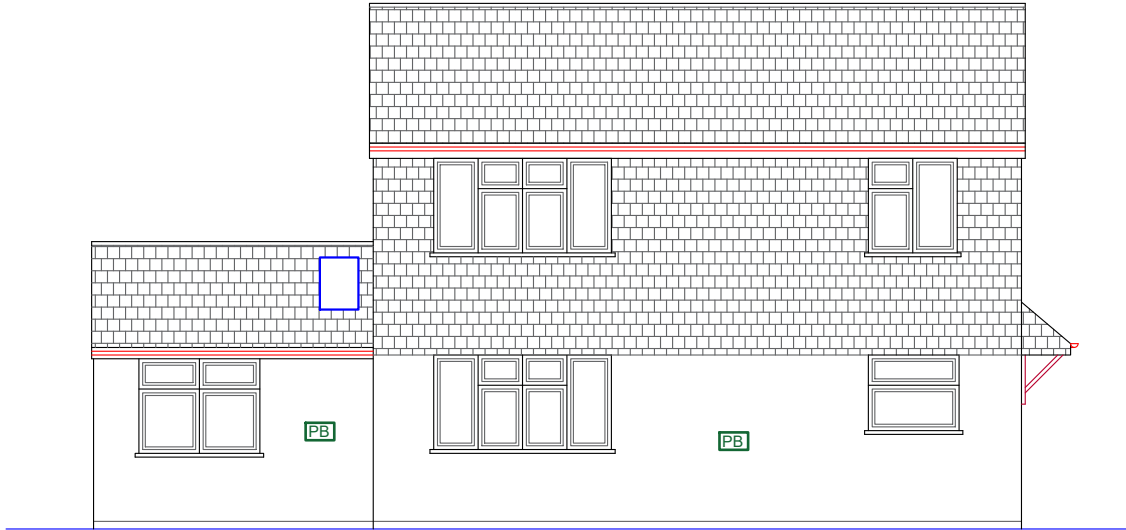

Proposed Side Elevation (LHS)



Proposed Side Elevation (RHS)

Proposed Development:
Garage Conversion and infill
rear extension

Site Address:
11 Stockbury Close
Reading
RG6 5YL


Revisions:

Rev	Date	Description
A	26/07/2025	

Drawing Description:
Proposed Elevations

Drawing No:
ART/2025/SE11SC/PE

Scale: 1:100
Paper Size: A3
Sheet No: 3 of 5

 

ART CONSULTANTS (UK) LTD
113 LONG LANE
STANWELL
TW19 7AL
M:07960071377
E: ARTCONSULTANTSUK@GMAIL.COM