


BOUNDARY


BOUNDARY

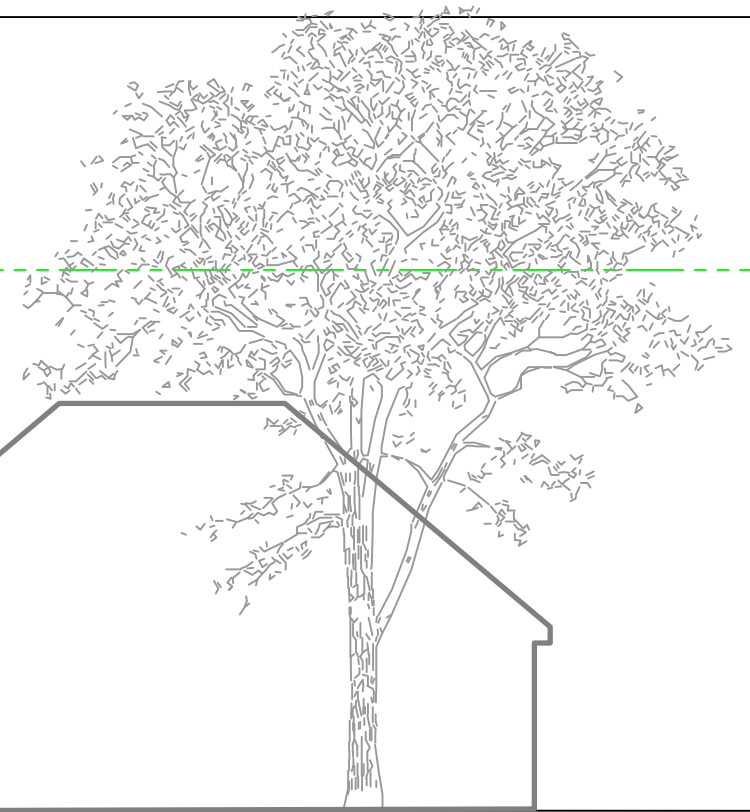

67 EVENDONS LANE
FRONT ELEVATION OUTLINE

65 EVENDONS LANE
PROPOSED FRONT ELEVATION WITH
EXISTING BUNGALOW OUTLINE IN RED


63 EVENDONS LANE
FRONT ELEVATION OUTLINE

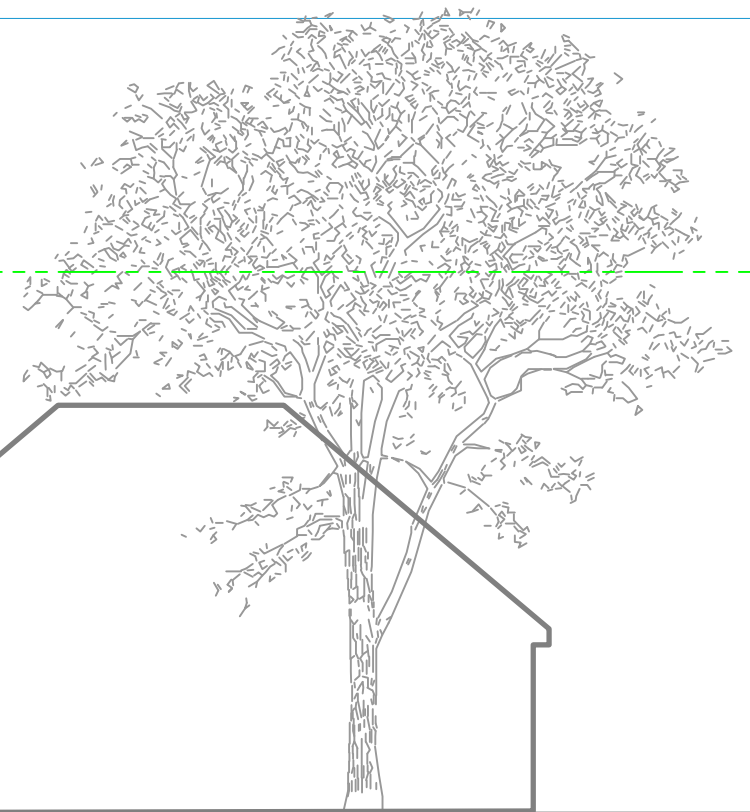

67 EVENDONS LANE
FRONT ELEVATION OUTLINE

65 EVENDONS LANE
PROPOSED FRONT ELEVATION SHOWING
NEW ELECTRIC SLIDING GATES

63 EVENDONS LANE
FRONT ELEVATION OUTLINE

 

SCALE 1:100 @ A3

PP014	A	1:100@A3	SEPT 2025	TRISH BARSON	 Trish Barson Designs	Tel: 07947 919717 Email: trish@trishbarsondesigns.co.uk Web: www.trishbarsondesigns.co.uk
DRG. TITLE PROPOSED GATES & STREET SCENE		PROJECT ADDRESS 65 EVENDONS LANE, WOKINGHAM				