



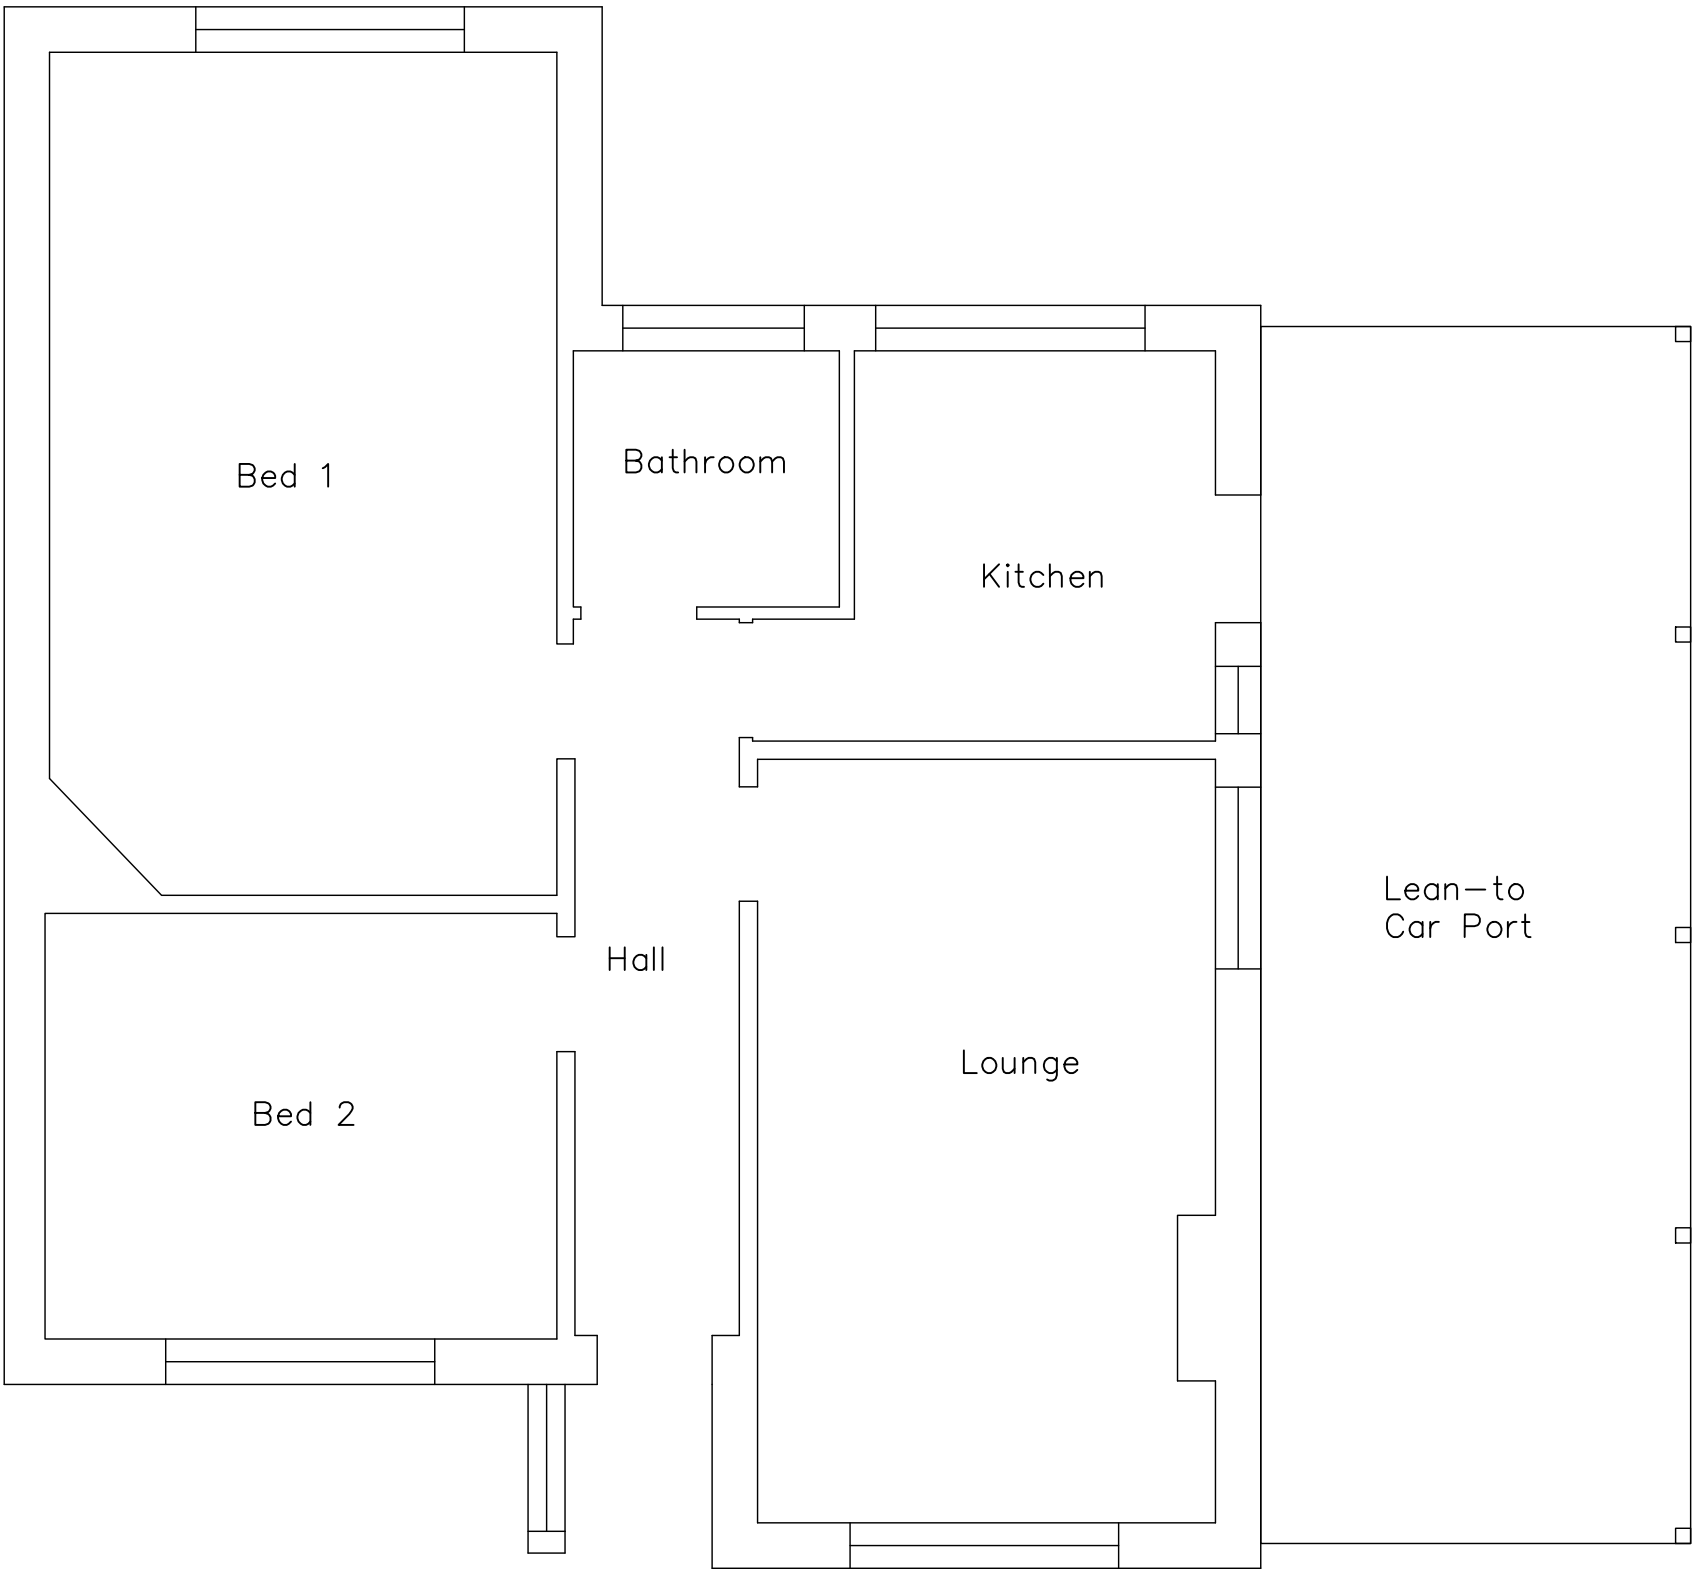

EXISTING GROUND FLOOR

 

SCALE 1:50 @ A3

DRG. NO. PP005	REV A	SCALE 1:50@A3	DATE AUGUST 2025	DRAWN BY TRISH BARSON
DRG. TITLE EXISTING GROUND FLOOR PLAN		PROJECT ADDRESS 65 EVENDONS LANE, WOKINGHAM		



Trish Barson
Designs

Tel: 07947 919717
Email: trish@trishbarsondesigns.co.uk
Web: www.trishbarsondesigns.co.uk