




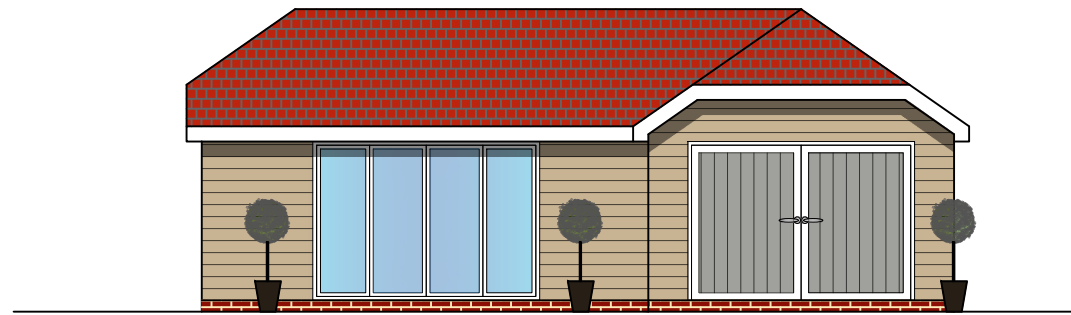


PROPOSED FRONT ELEVATION

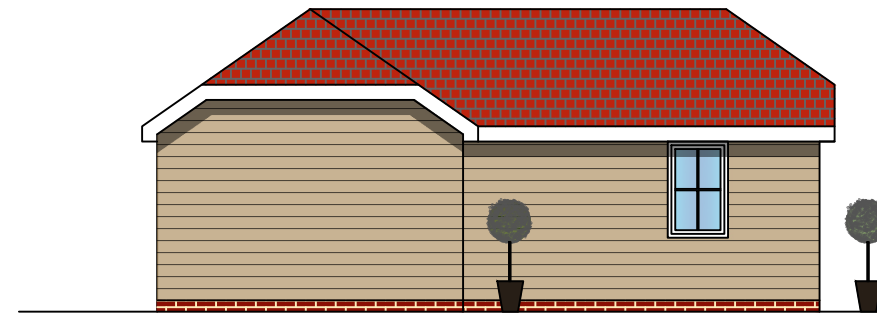


PROPOSED SIDE A ELEVATION

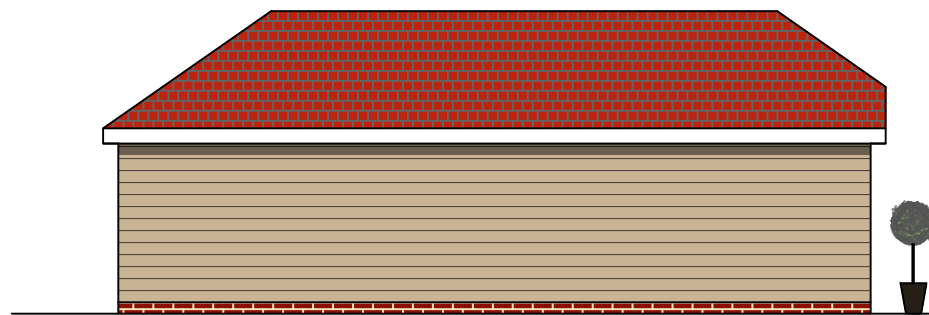


PROPOSED REAR ELEVATION

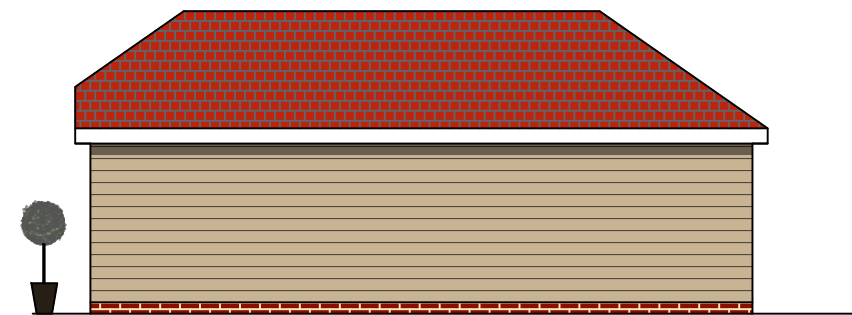


PROPOSED SIDE B ELEVATION

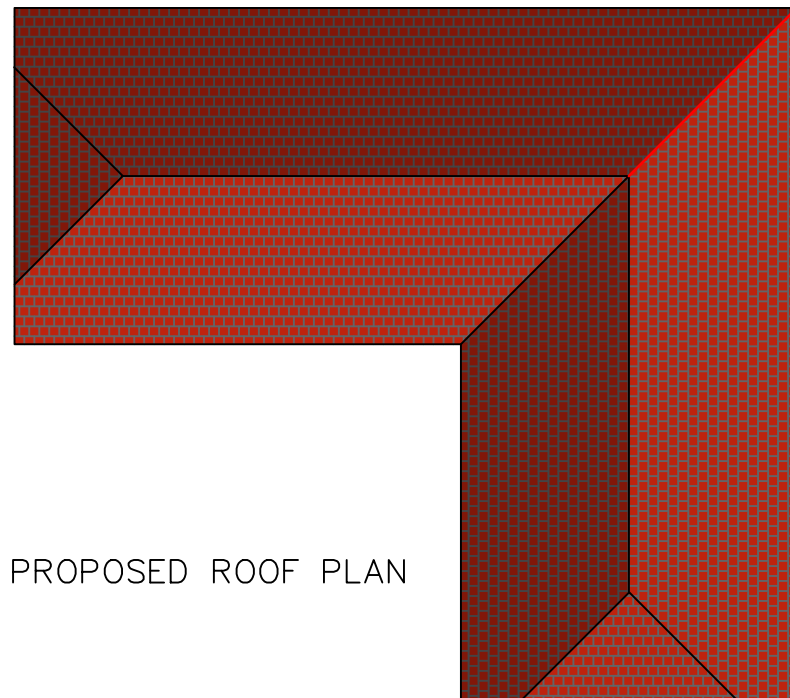

PROPOSED ROOF PLAN

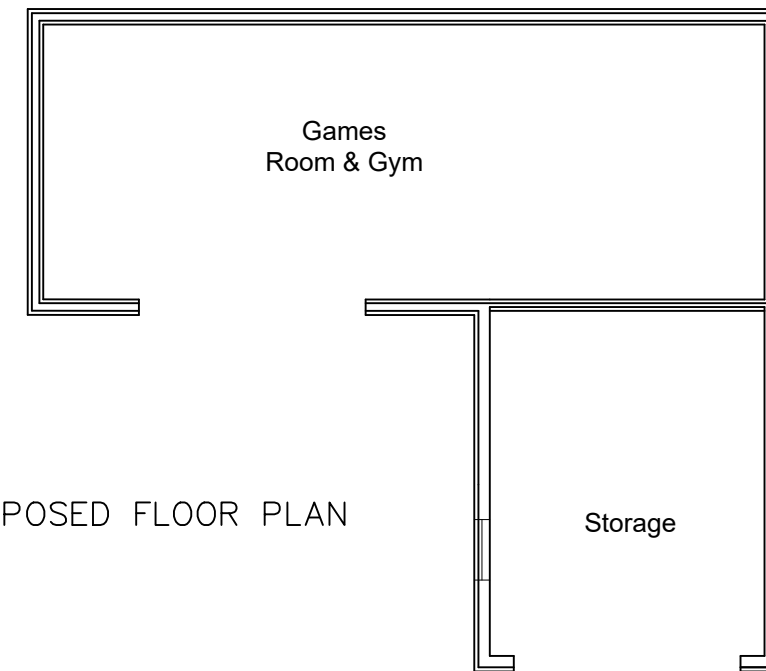

PROPOSED FLOOR PLAN

 

SCALE 1:100 @ A3

PP010	A	1:100@A3	AUGUST 2025	TRISH BARSON	 Trish Barson Designs	Tel: 07947 919717 Email: trish@trishbarsondesigns.co.uk Web: www.trishbarsondesigns.co.uk
DRG. TITLE PROPOSED GARDEN BUILDING		PROJECT ADDRESS 65 EVENDONS LANE, WOKINGHAM				