






PROPOSED FRONT ELEVATION

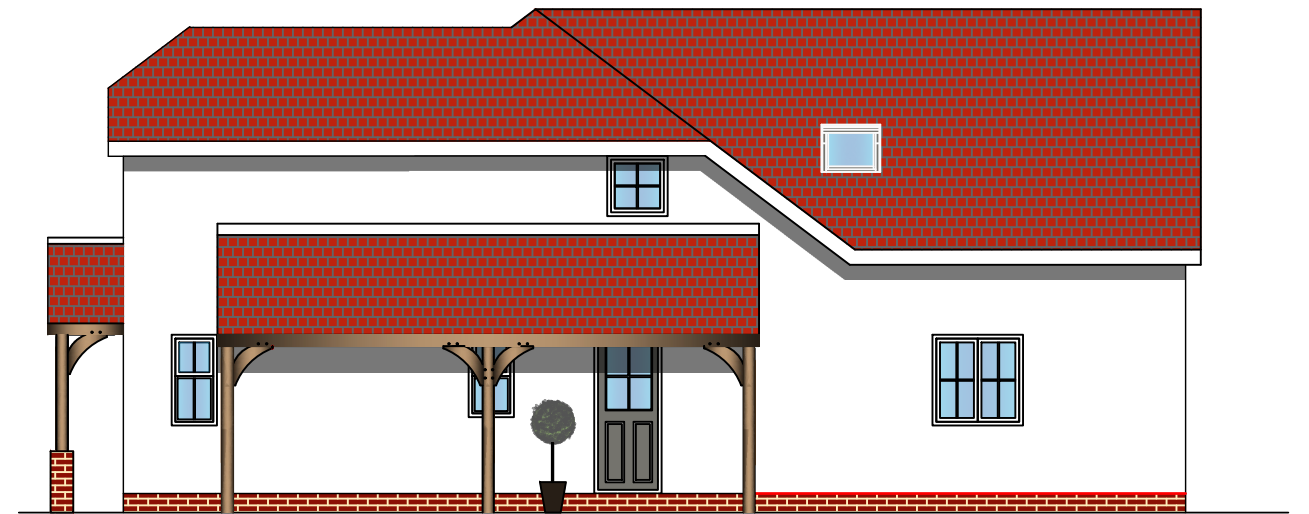


PROPOSED SIDE A ELEVATION

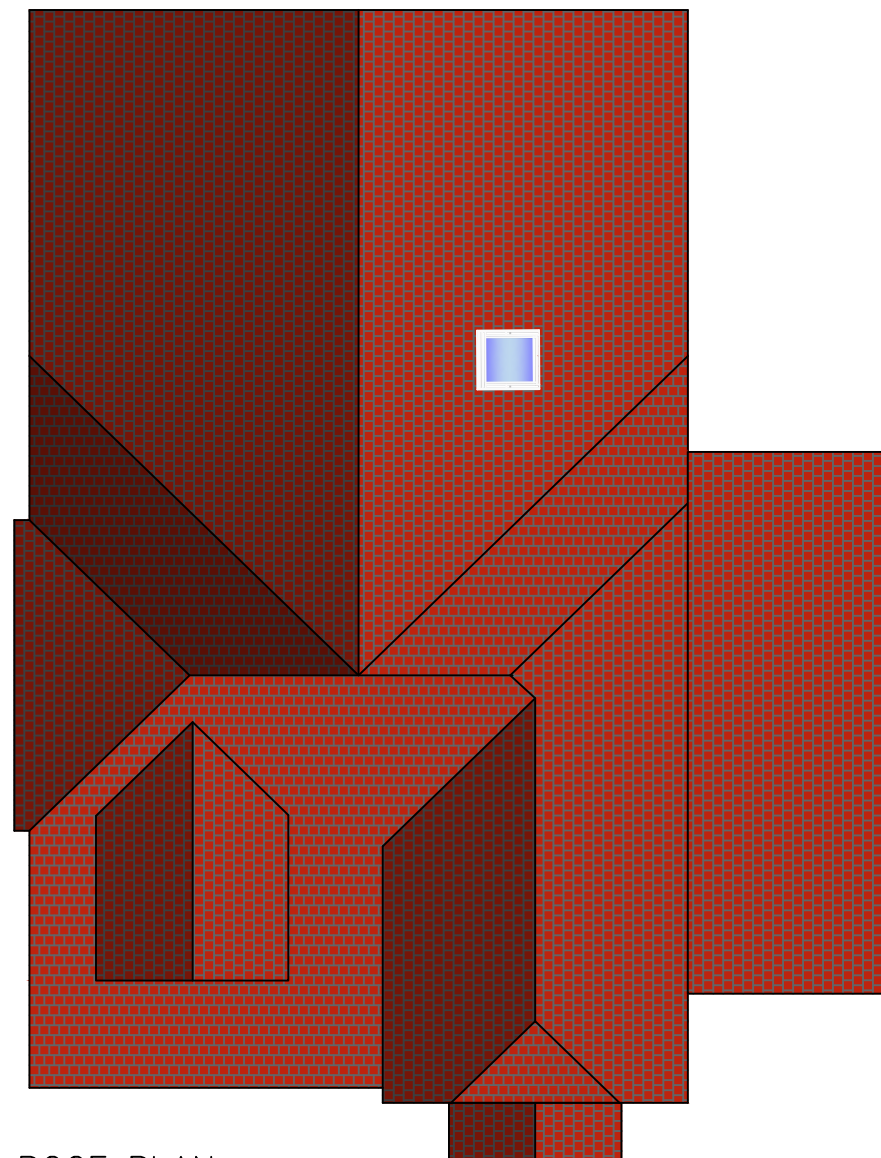


PROPOSED ROOF PLAN

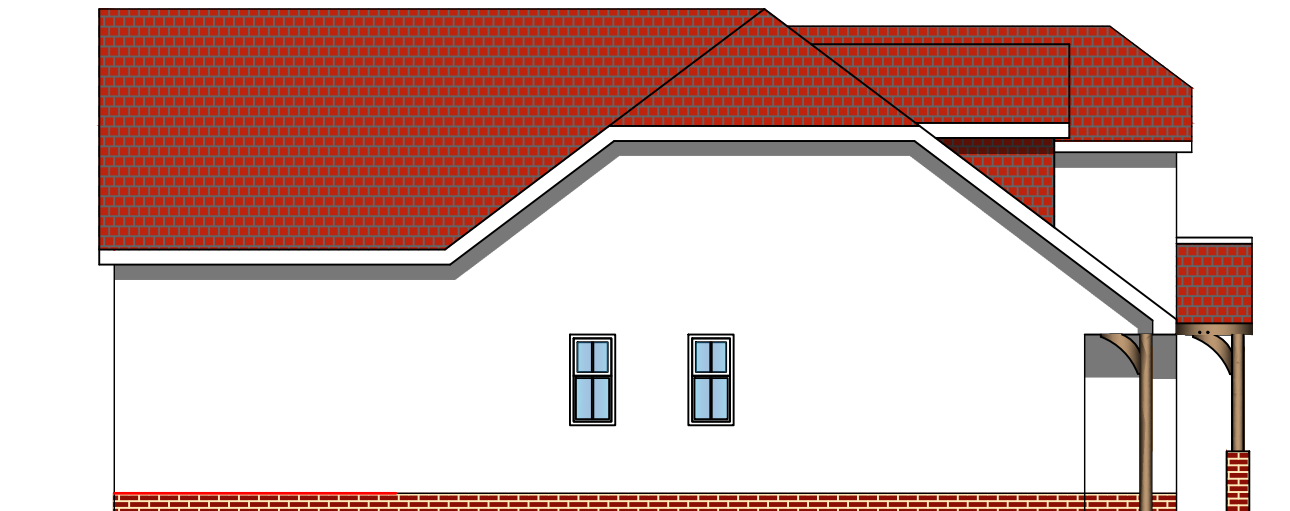

PROPOSED SIDE B ELEVATION

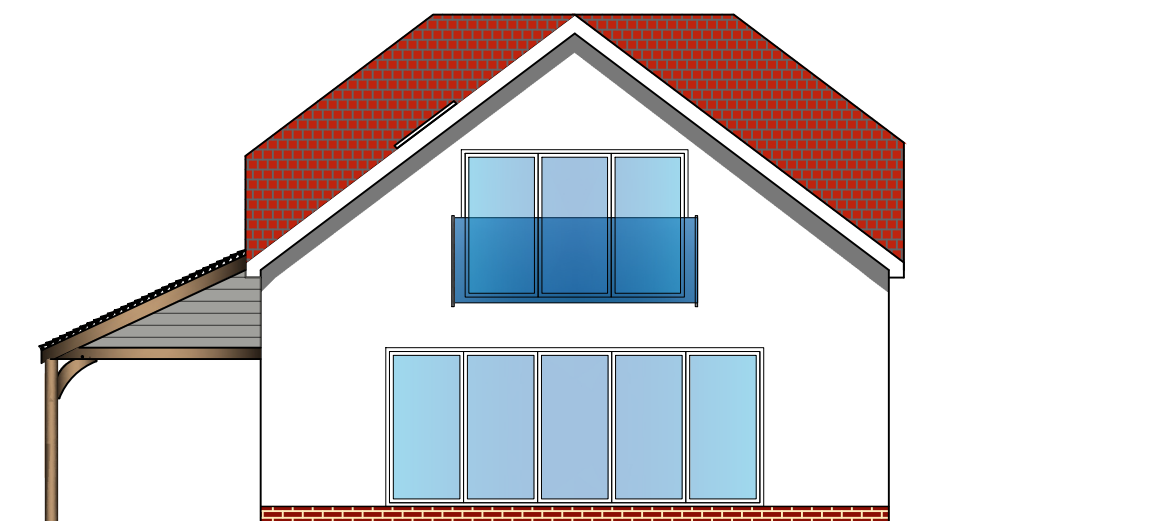

PROPOSED REAR ELEVATION

 

SCALE 1:100 @ A3

PP008	A	1:100@A3	AUGUST 2025	TRISH BARSON	TB Trish Barson Designs Tel: 07947 919717 Email: trish@trishbarsondesigns.co.uk Web: www.trishbarsondesigns.co.uk
DRG. TITLE PROPOSED ELEVATIONS		PROJECT ADDRESS 65 EVENDONS LANE, WOKINGHAM			