



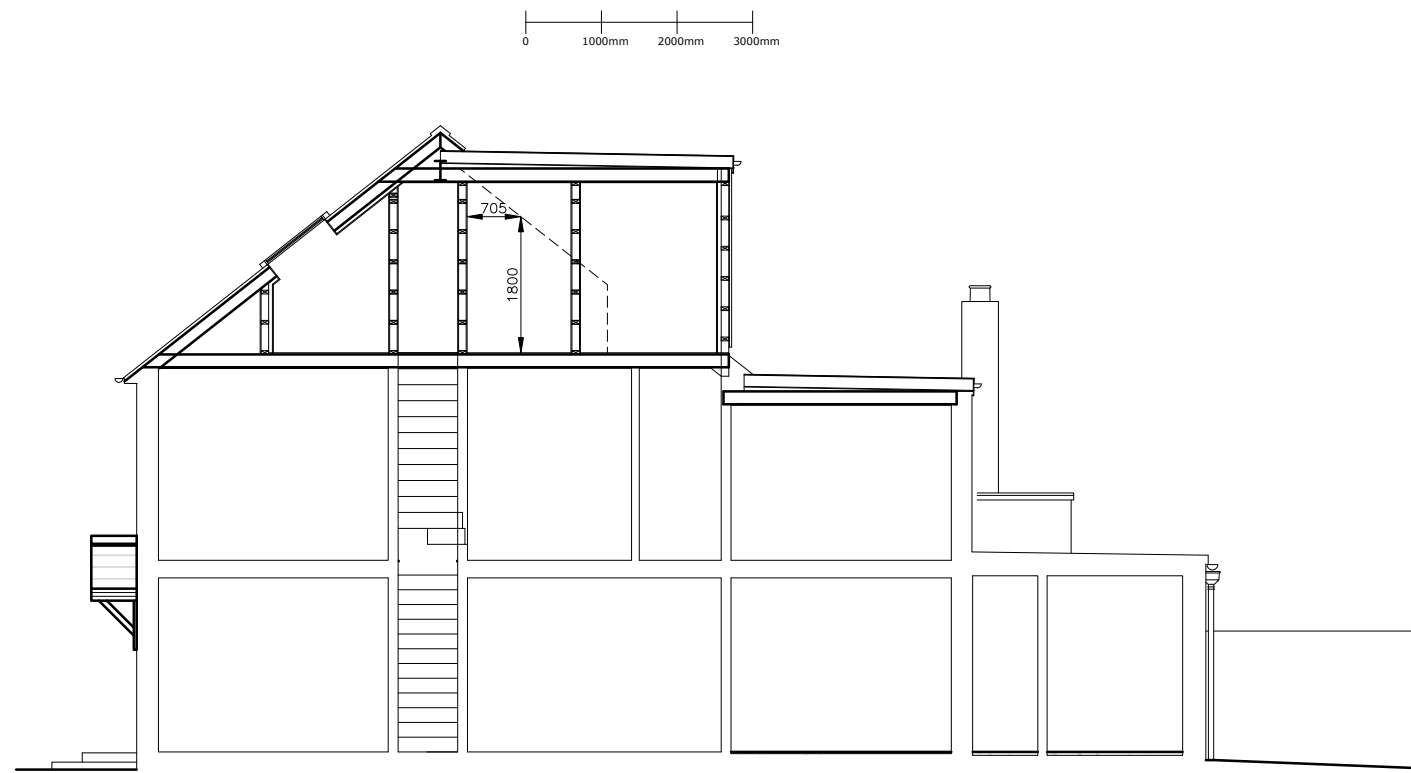


Proposed Full Section 1:100

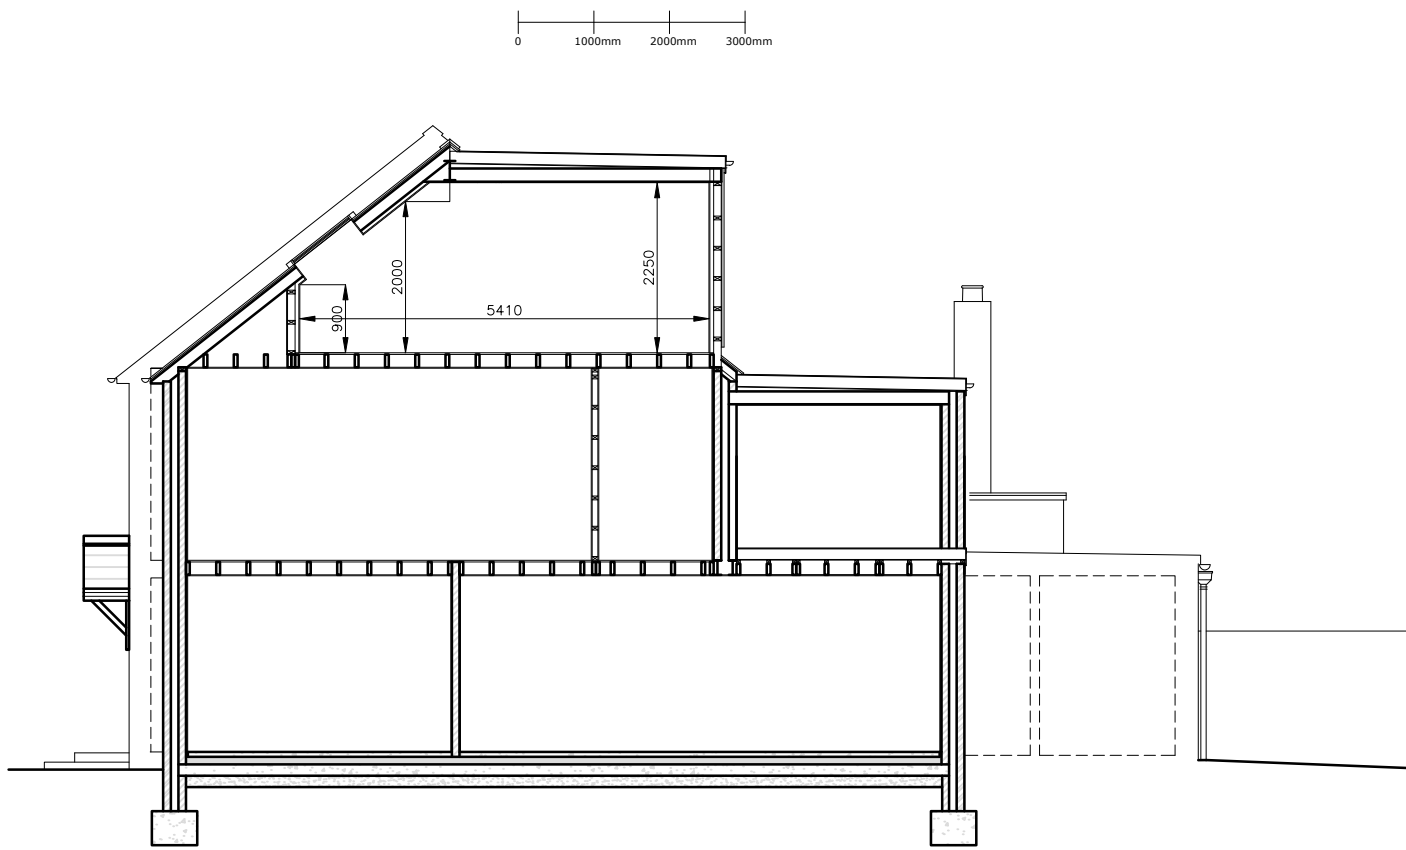


Proposed Side Extension Section 1:100

0 1000mm 2000mm 3000mm

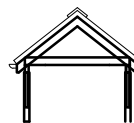

Proposed Porch Section 1:100

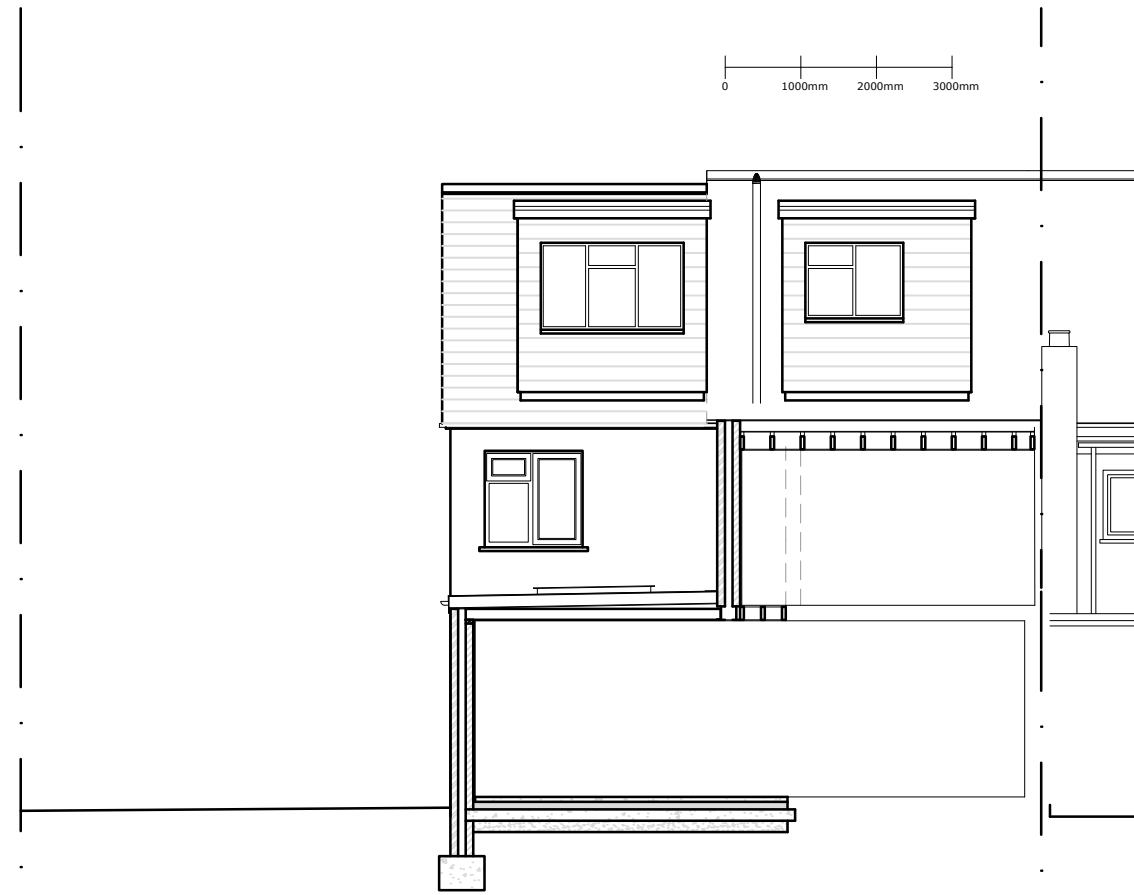

Proposed Rear Extensions Section 1:100



Proposed Side Elevation 1:100




Proposed Front Elevation 1:100




Proposed Rear Elevation 1:100




Proposed Side Elevation 1:100

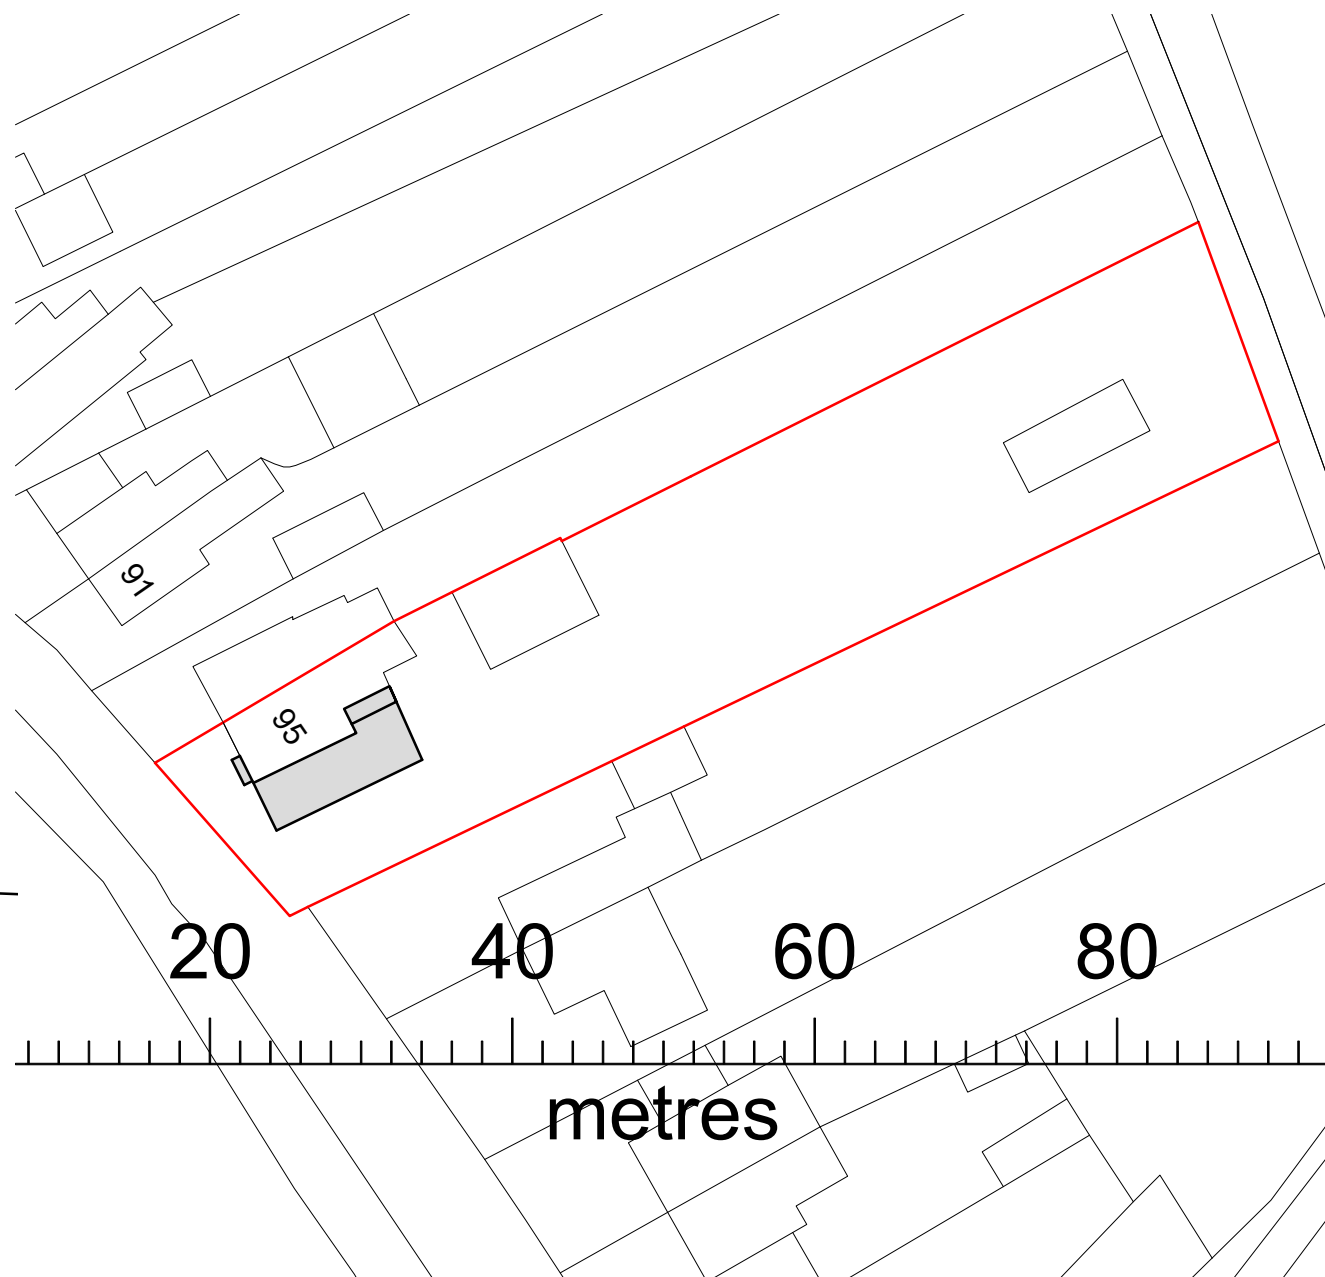


Block Plan 1:500 OS Licence no. AC0000806982

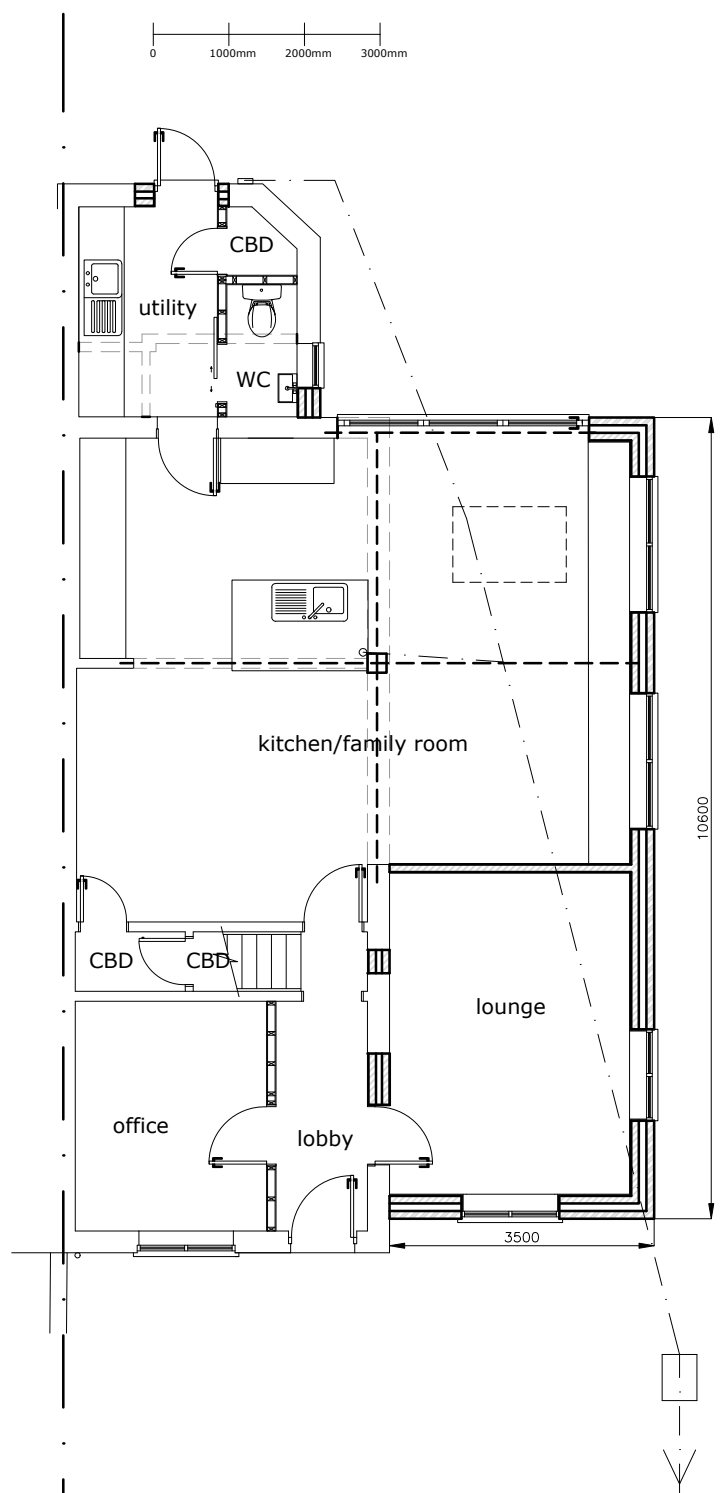


Proposed Ground Floor Plan 1:100

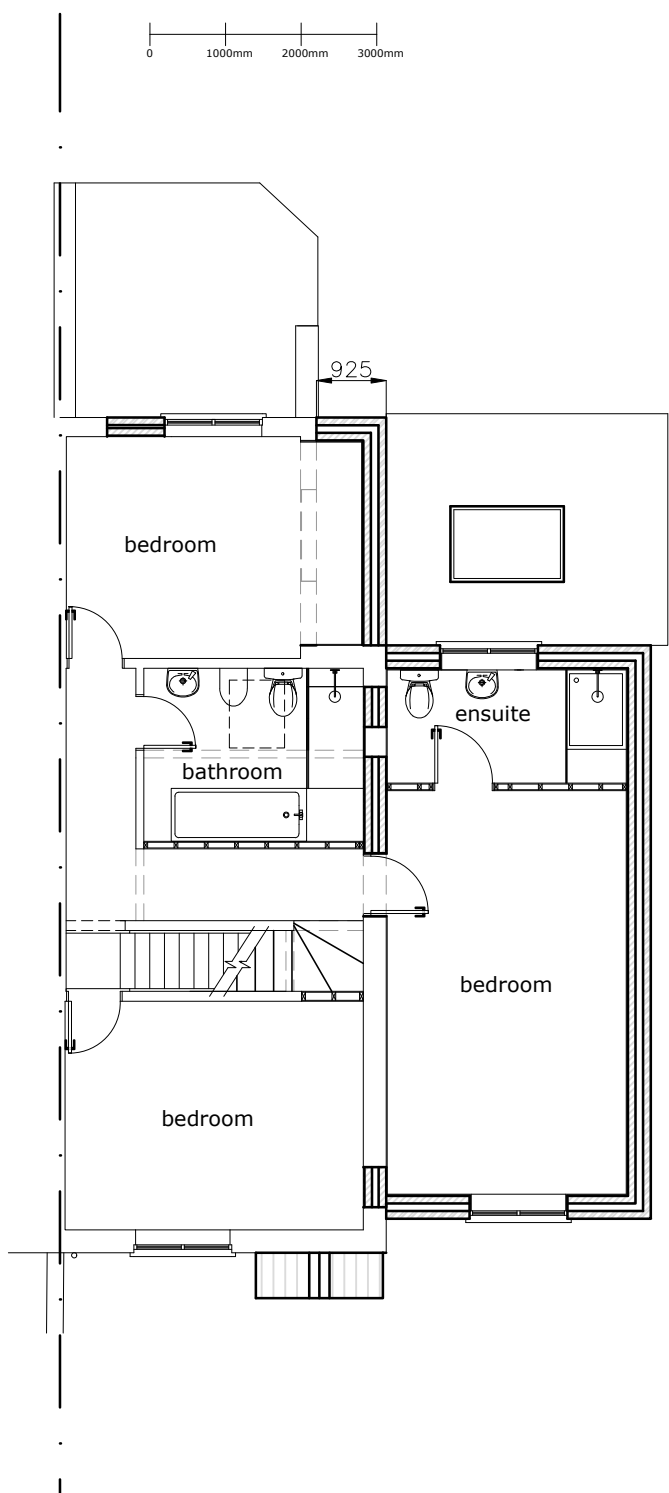

Proposed First Floor Plan 1:100

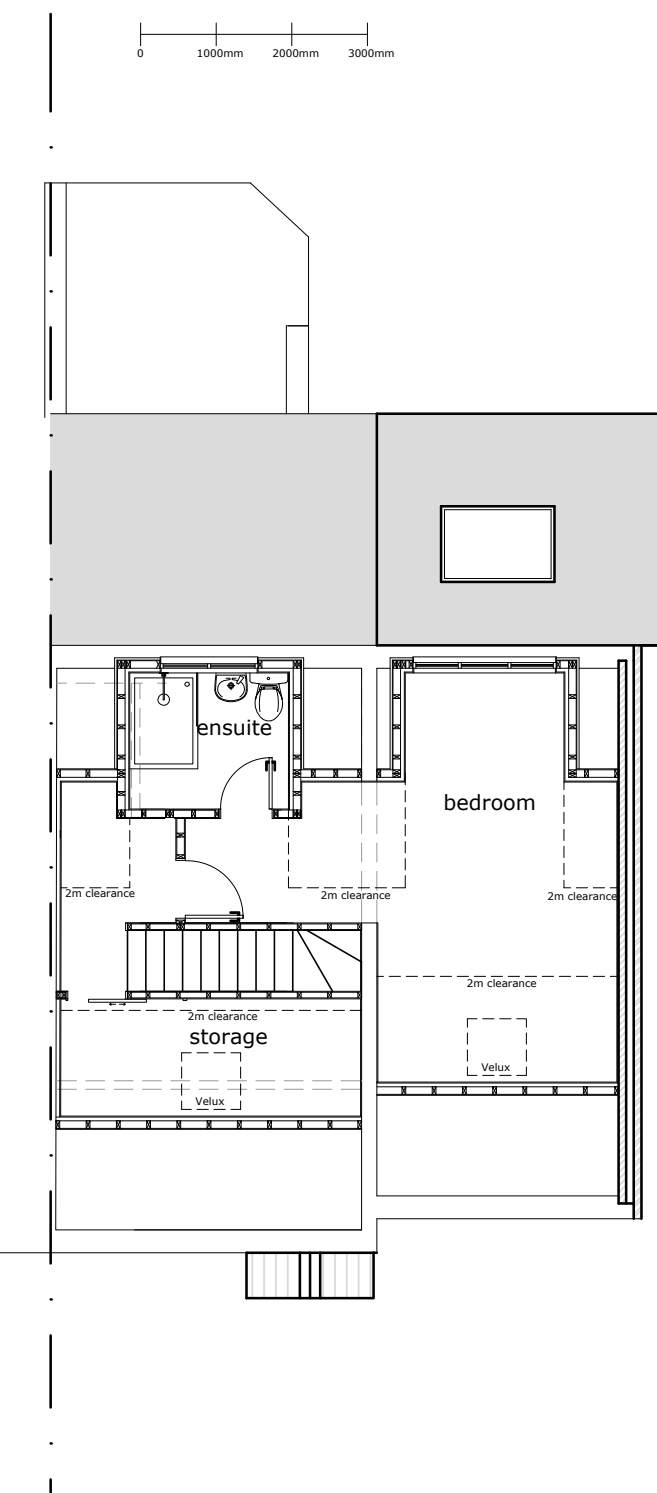

Proposed Loft Plan 1:100

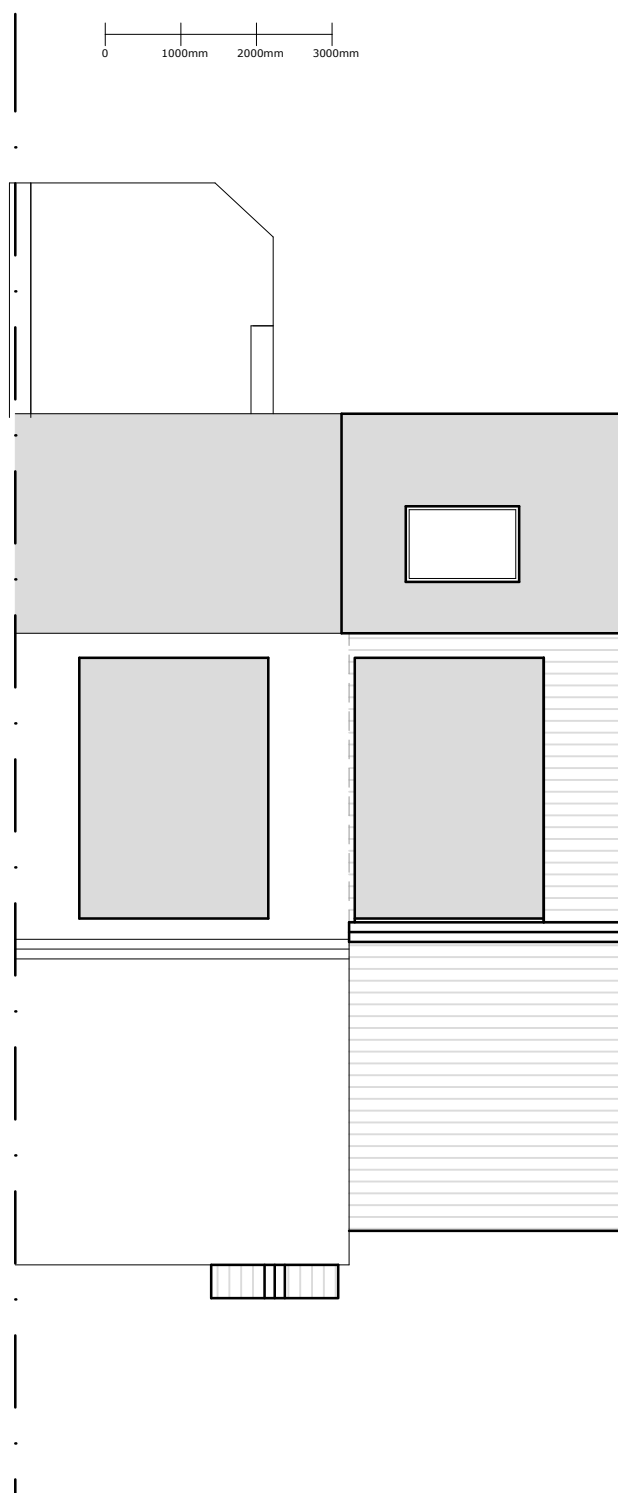

Proposed Roof Plan 1:100



Location Plan 1:1250 OS Licence no. AC0000806982

| Rev.                                        | Date     | Revision                             | By |
|---------------------------------------------|----------|--------------------------------------|----|
| Client                                      |          |                                      |    |
| Darren Clayton                              |          |                                      |    |
| Project                                     |          |                                      |    |
| Domestic Extension                          |          |                                      |    |
| Title                                       |          |                                      |    |
| Proposed drawings                           |          |                                      |    |
| 95 Hyde End Lane<br>Ryeish Green<br>RG7 1ES |          |                                      |    |
| Drawn                                       | GT       | Checked                              |    |
| Date                                        | Sep 2025 | 1:500<br>Scale 1:100, 1:1250 (At A1) |    |
| Drawing No.                                 |          | Revision                             |    |
| 2025RG2                                     |          |                                      |    |