




Front Elevation 1-100

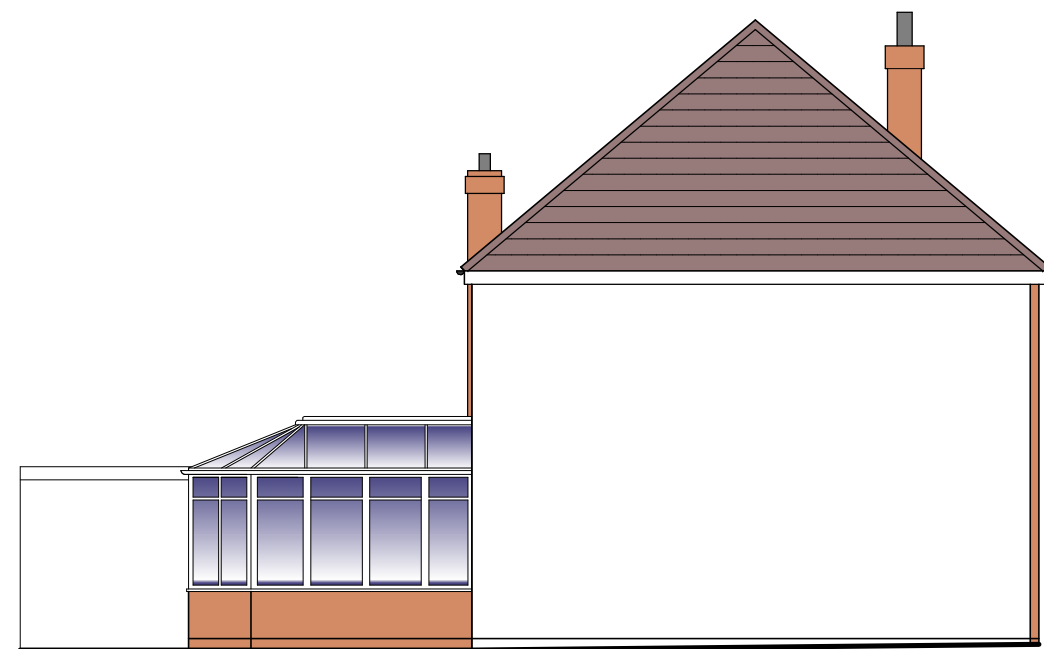






Side Elevation 1-100




Rear Elevation 1-100



Side Elevation 1-100

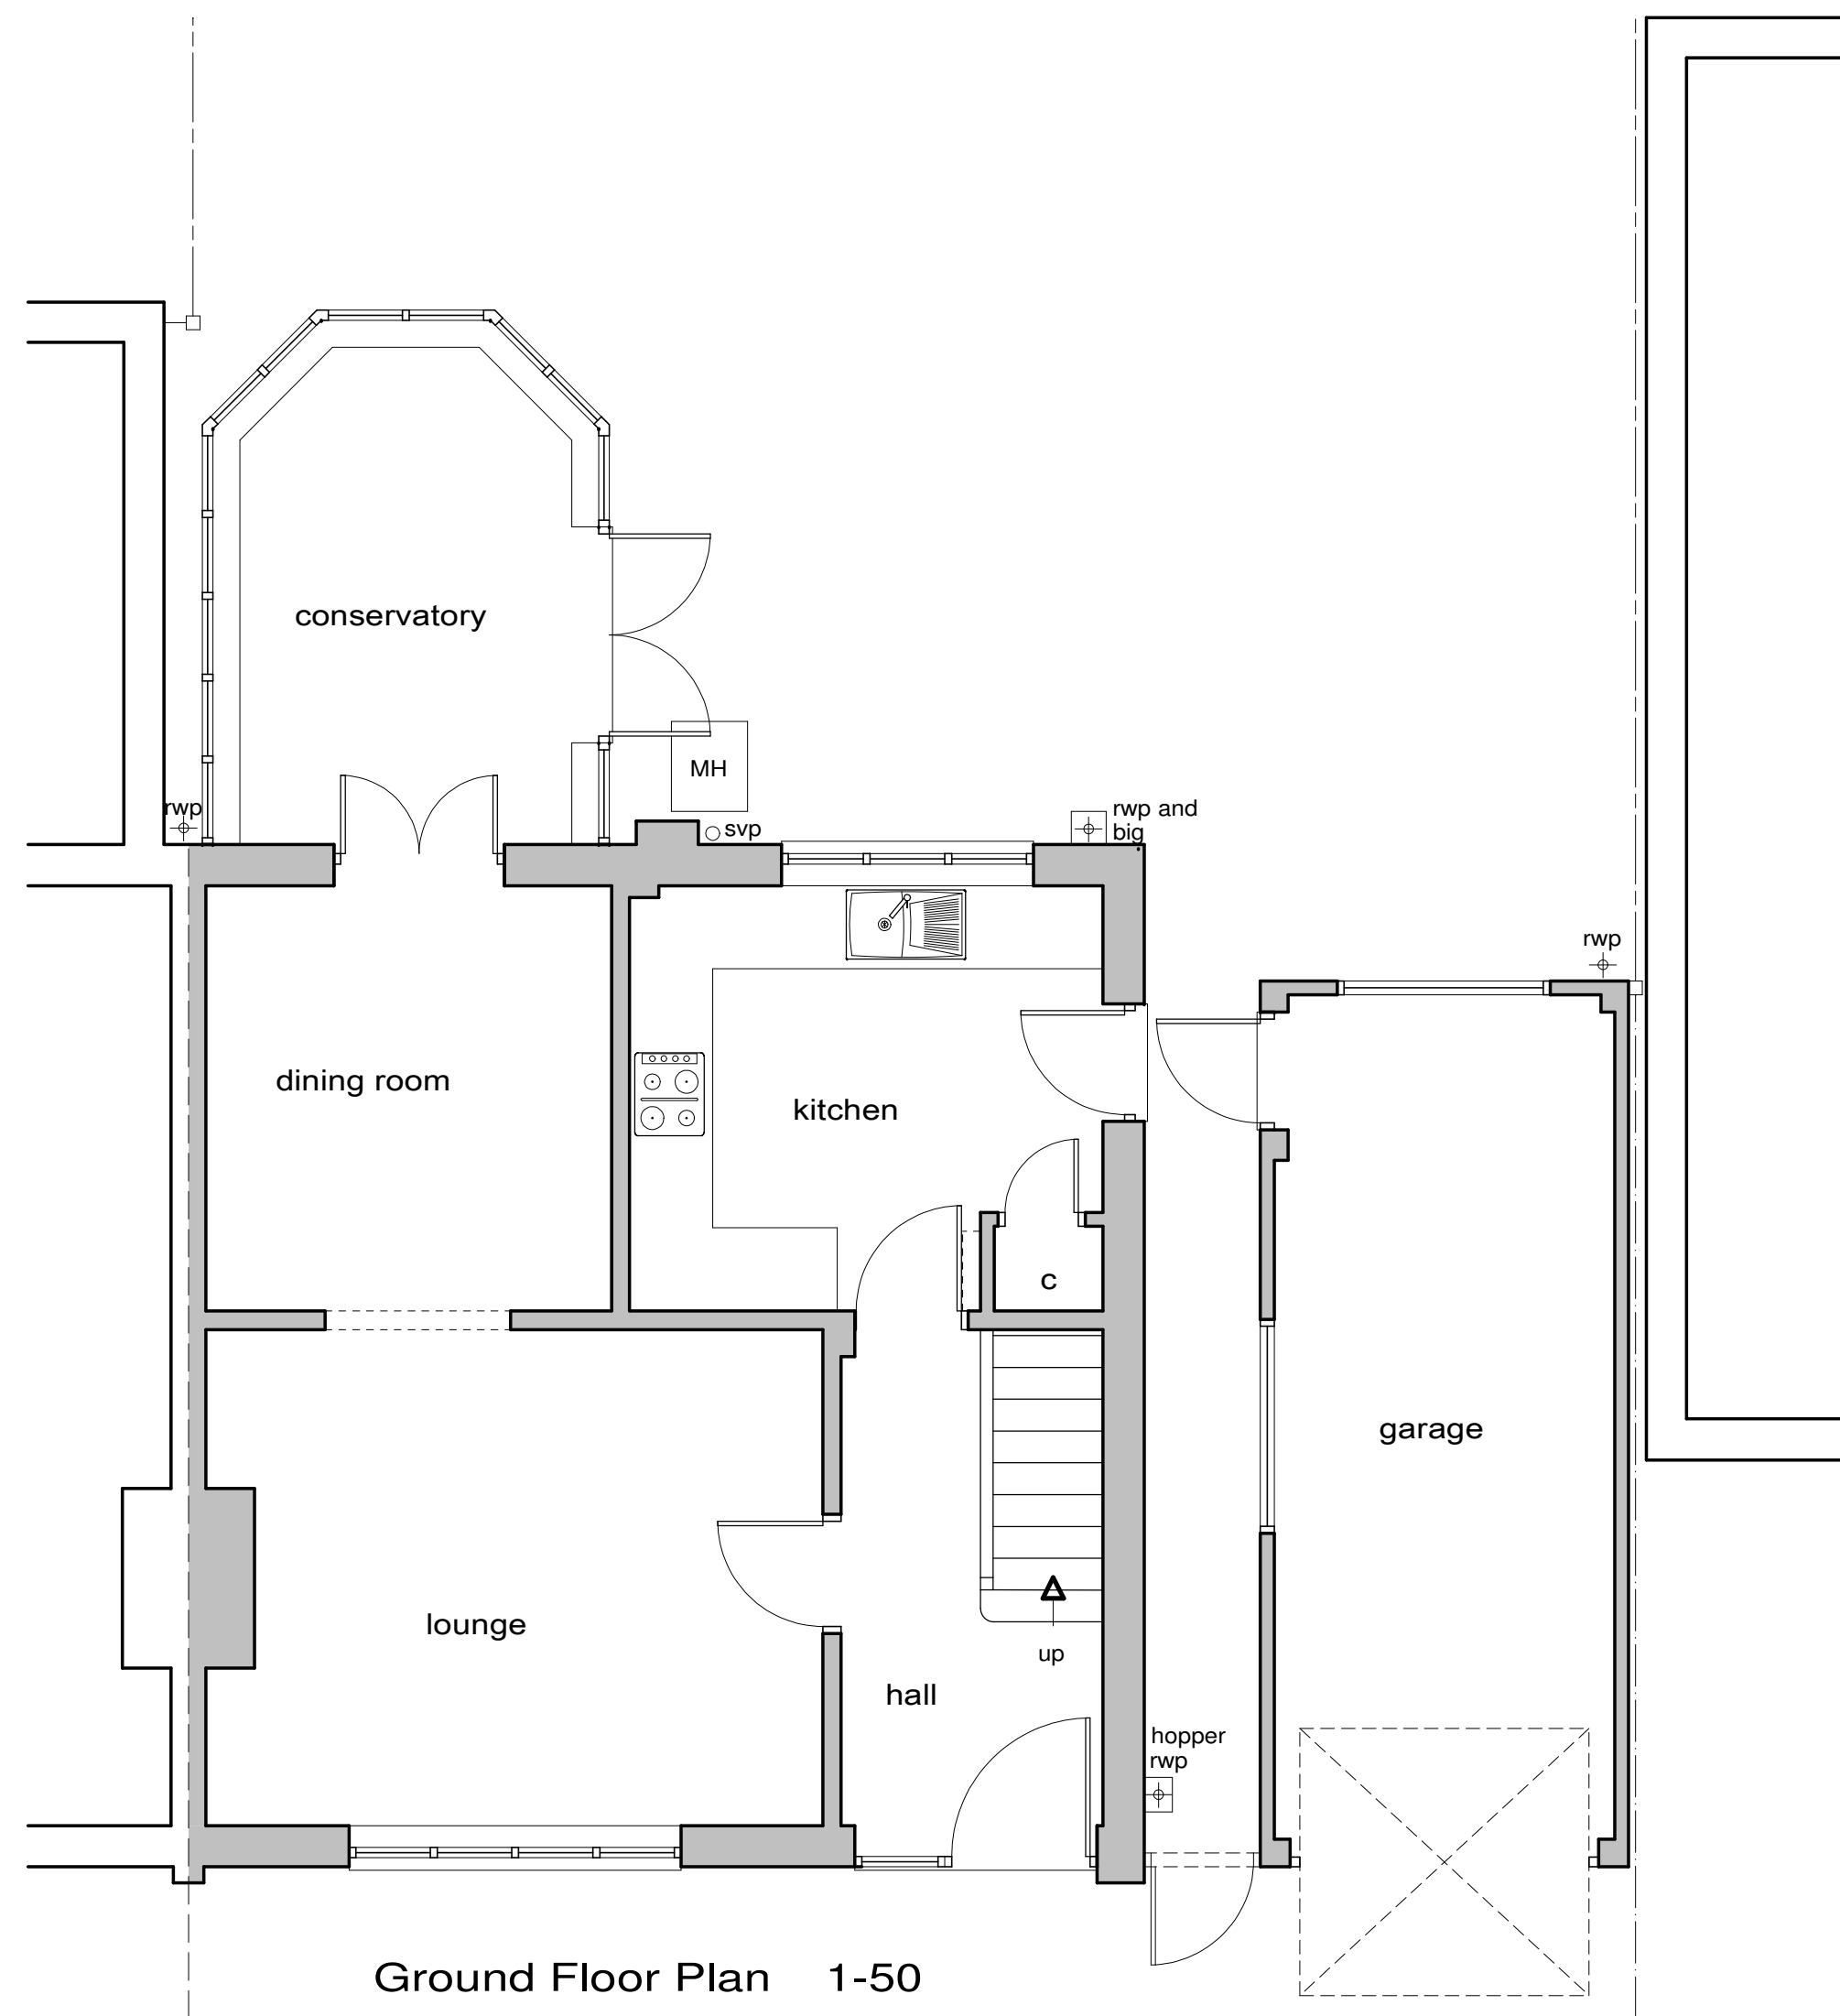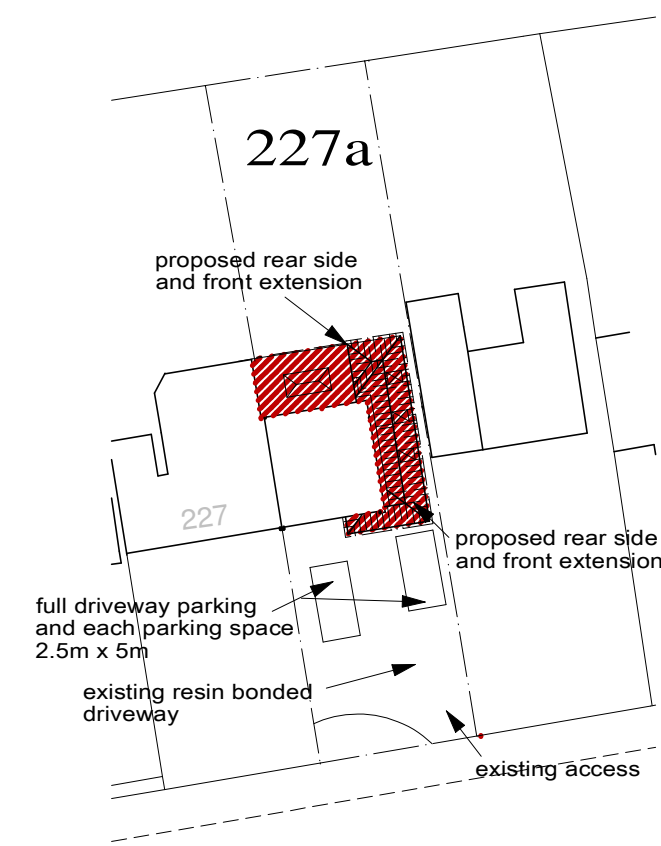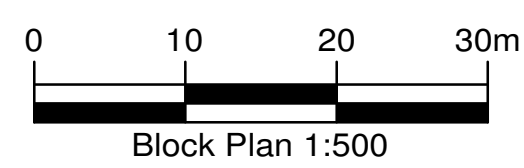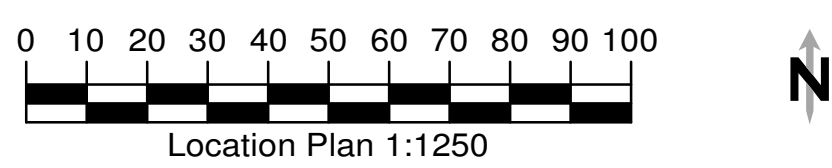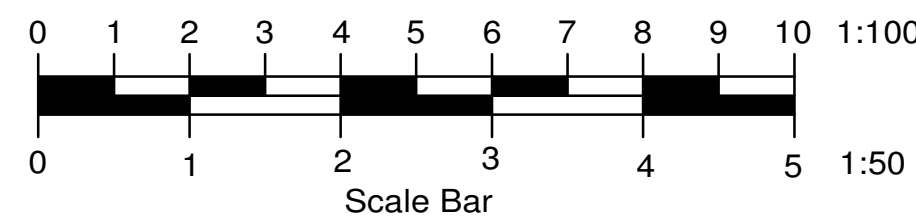

Ground Floor Plan 1-50

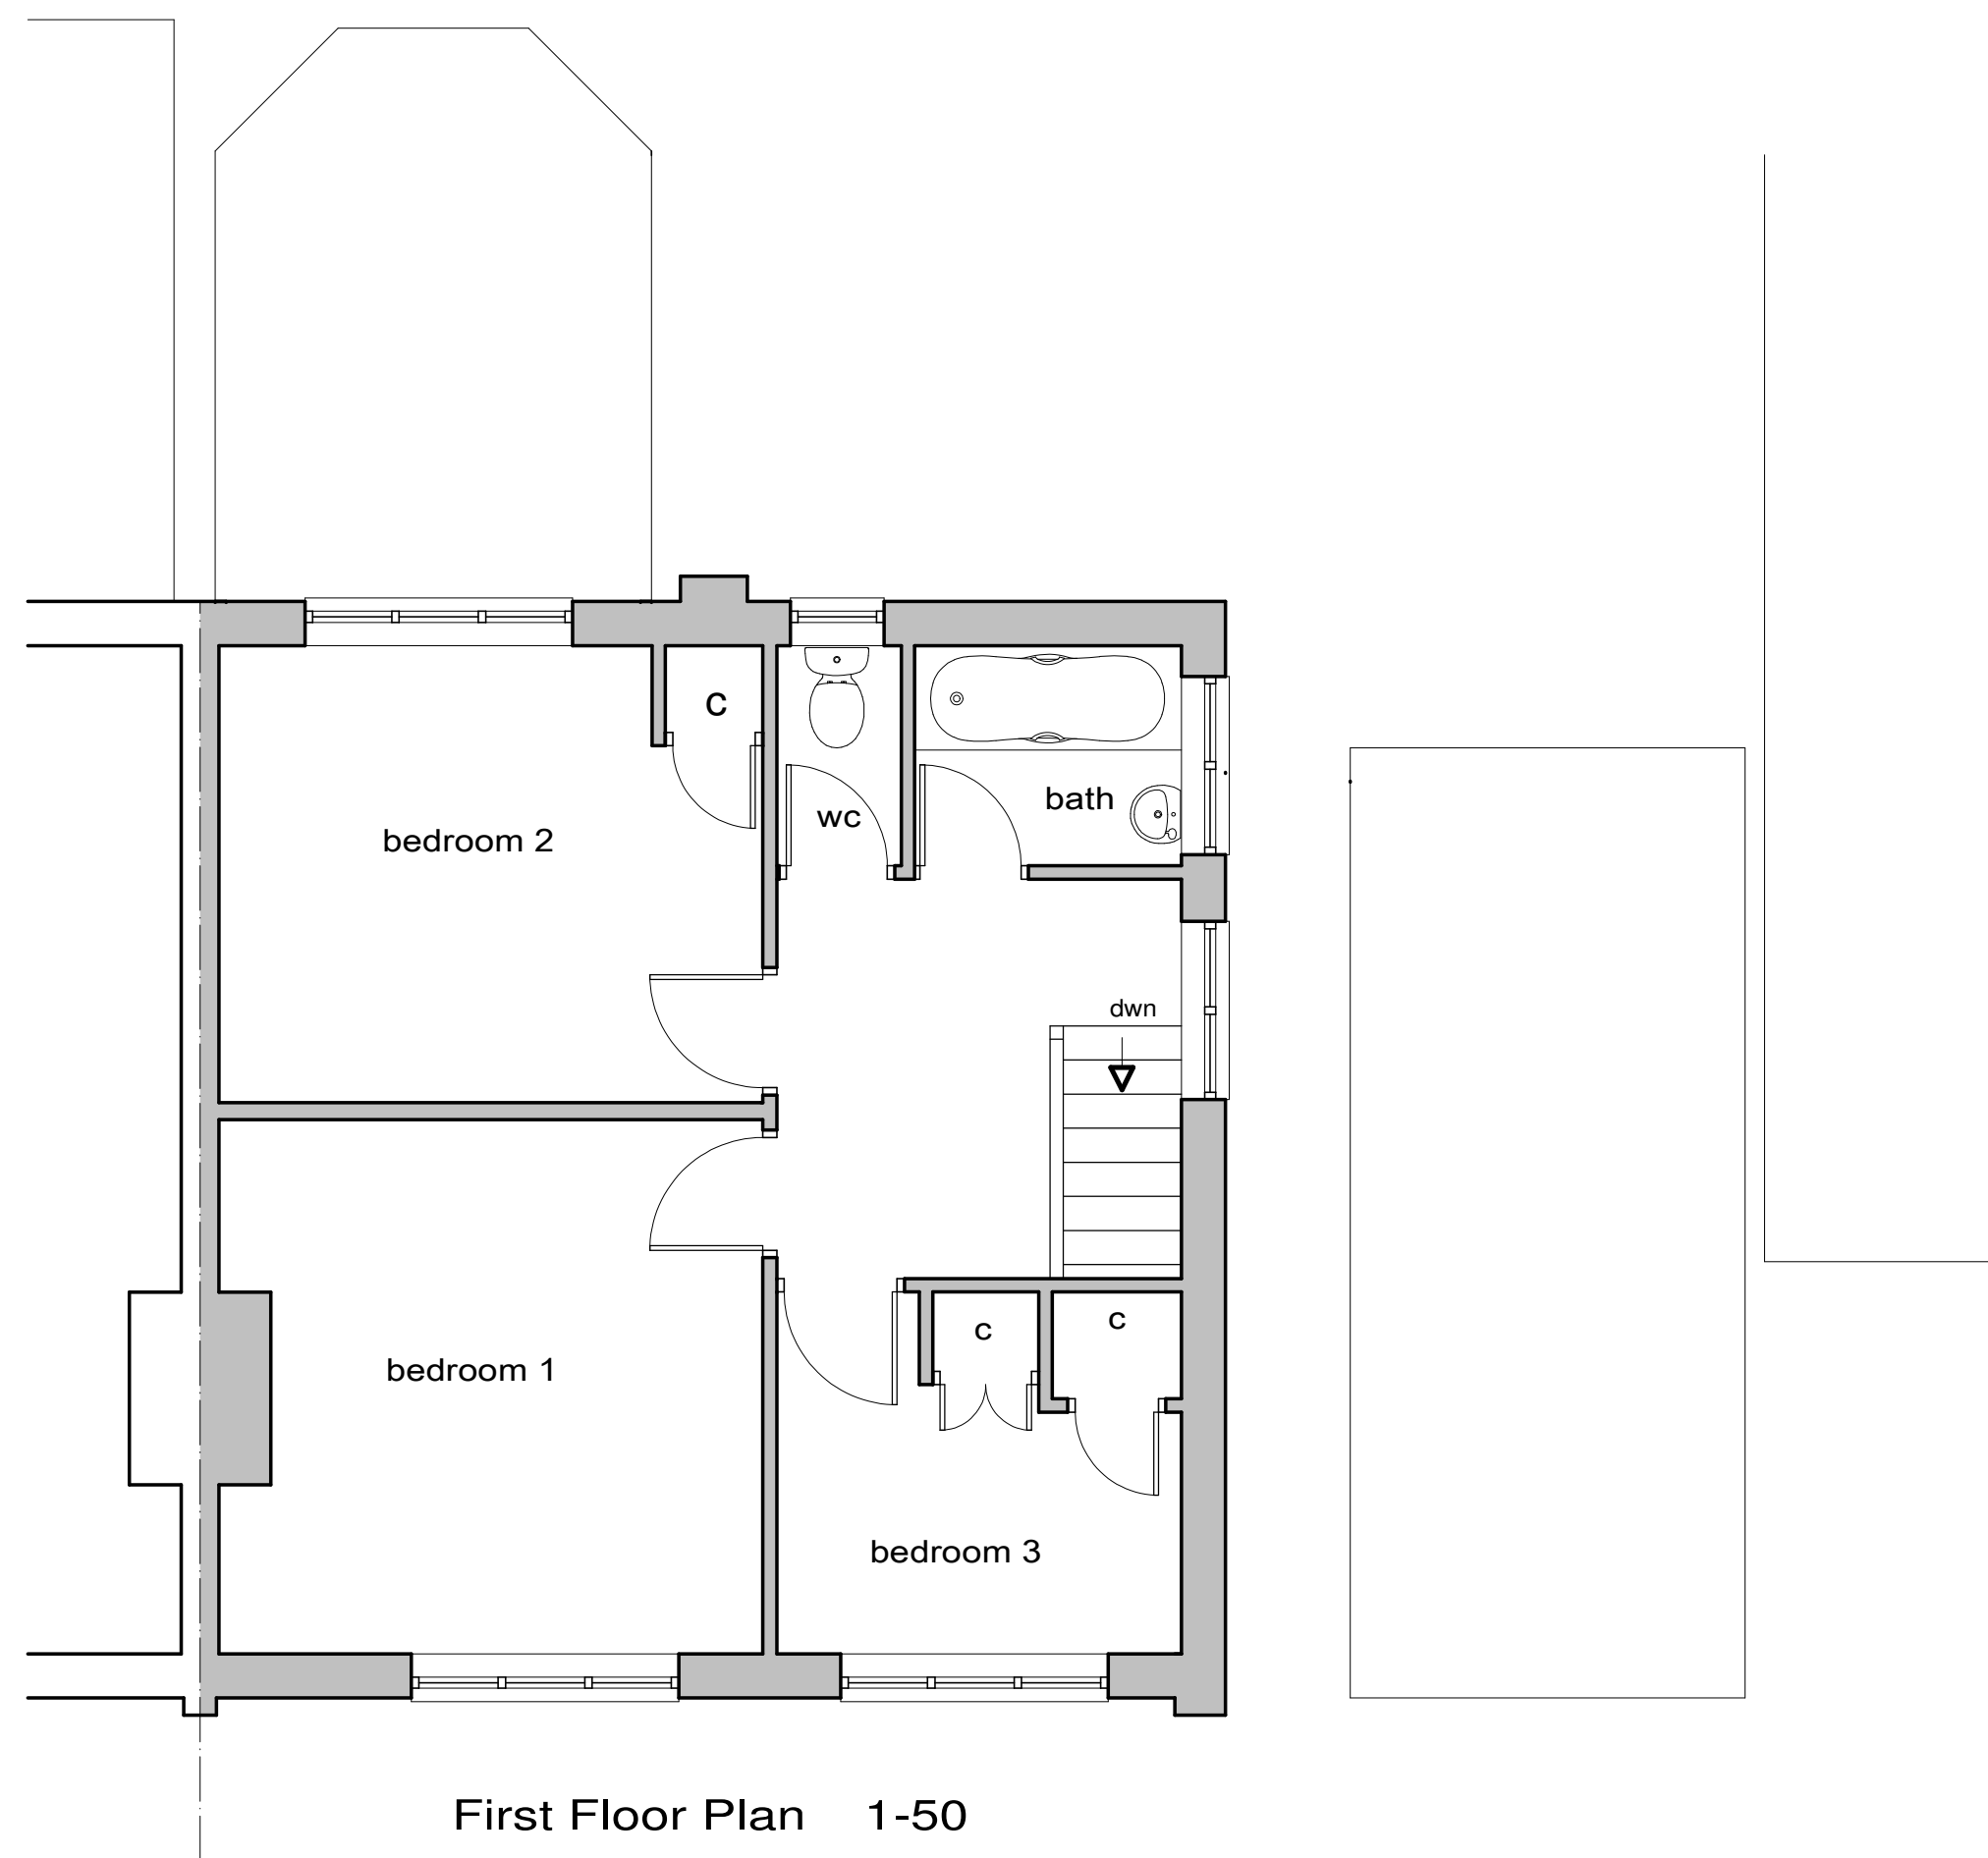

First Floor Plan 1-50

Client	
Mr and Mrs Morris	
Job Title	
227a Nine Mile Ride	
Finchampstead	
RG40 3QA	
Drawing Title	
Existing Plans and Elevations	
Block Plan, Parking plan	
and Site plan	
Scale	
1-50 1-100	
Date	Jan 25
Drawn by	wen
Drg No.	M- 2819
Rev.	