



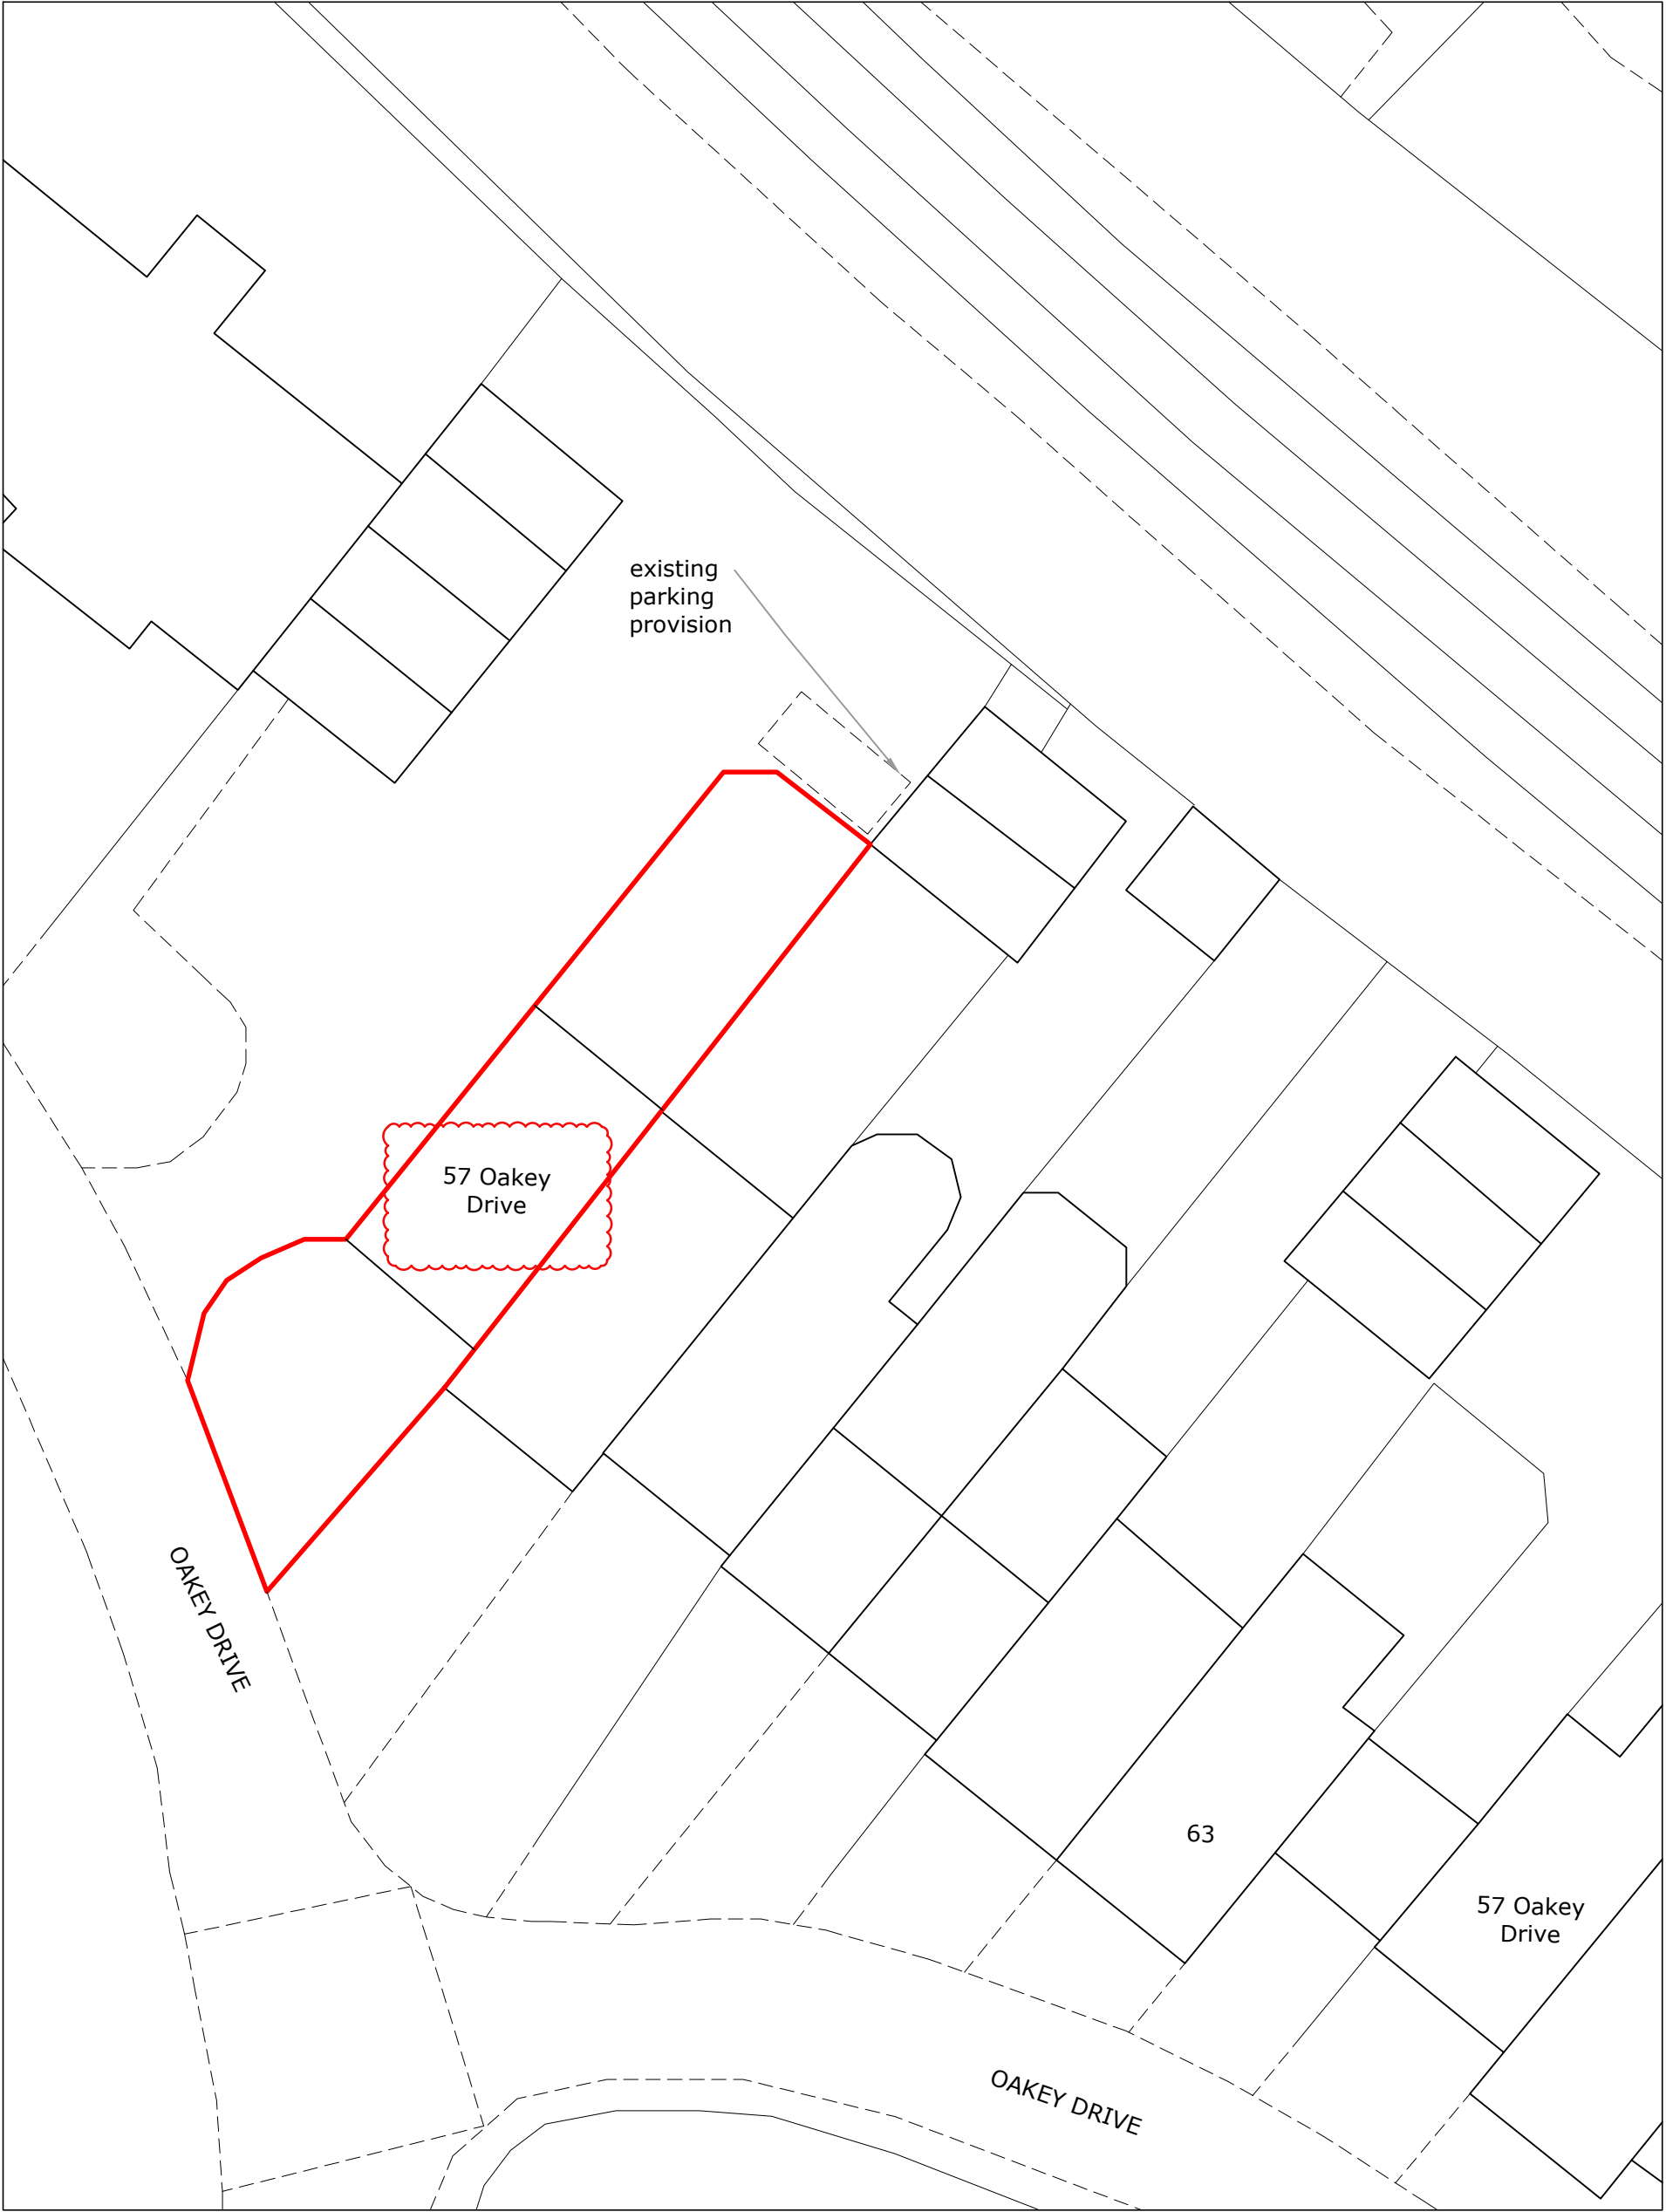

1:200 0 2 4 6 8 10 12 14 16 18 20

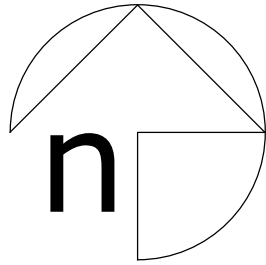

octopusenergy
services

Accredited by:


Client/Project:
Robert Westmancoat
57 Oakey Drive, Wokingham,
RG40 2DT

Project status:	PLANNING
Drawing title:	Site plan as existing

B	Oakey label corrected to Oakey	AW	18/11/24
A	Drawings updated, minor changes to ensure consistency	AW	28/10/24
-	Description: Installation of 1No air source heat pump to the front		
Rev:	Description:	By:	Date:

Scale:	Paper Size:	Drawn:	Checked:
1:200	A2	AW & TS	
Project ID:	Drawing No:	Revision:	Date:
J-47E890D0	01	B	11.10.2024