

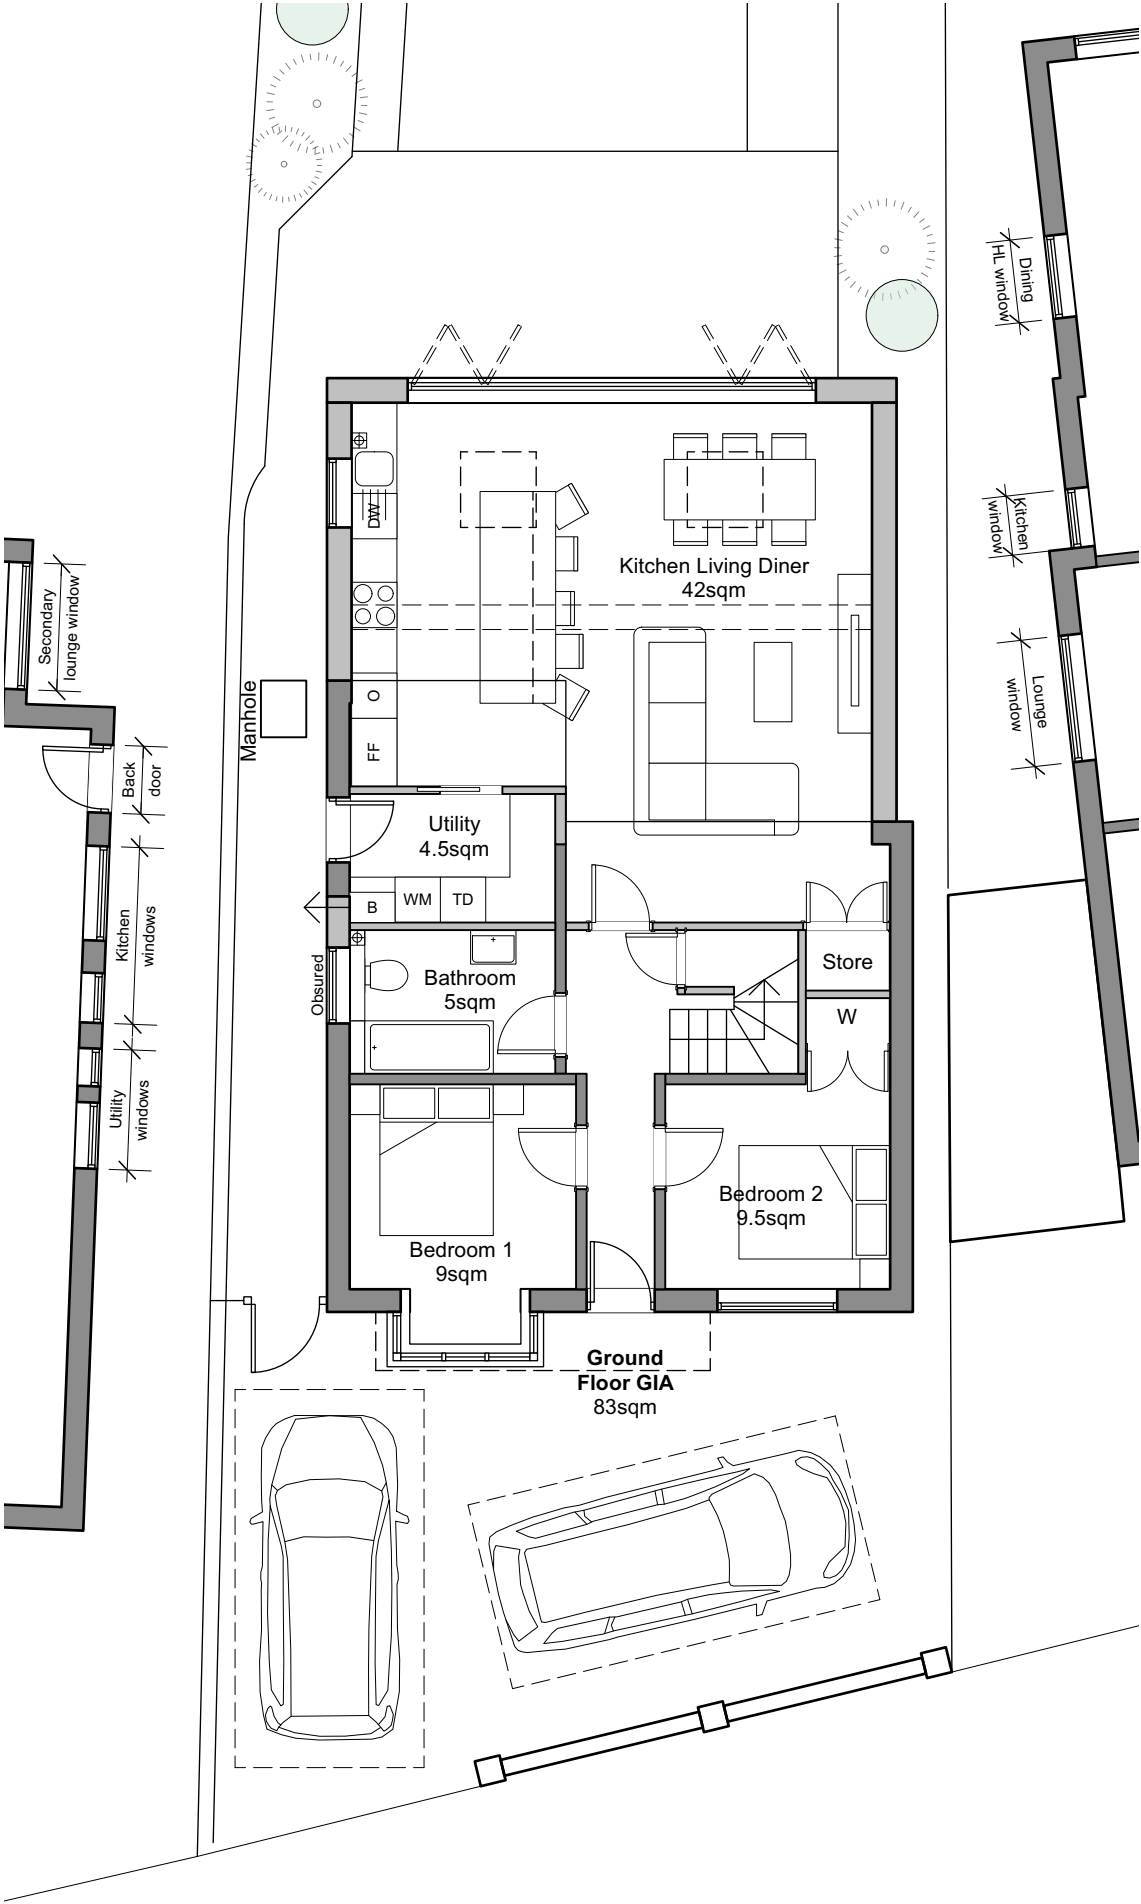



All dimensions are to be checked on site before work commences.
Figured dimensions to be taken in preference to scaled dimensions.
If in doubt please ask.
© Copyright reserved.

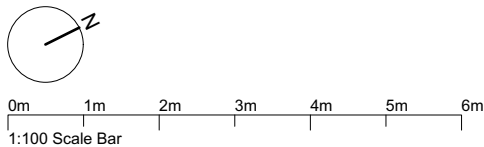

Proposed Ground Floor Plan

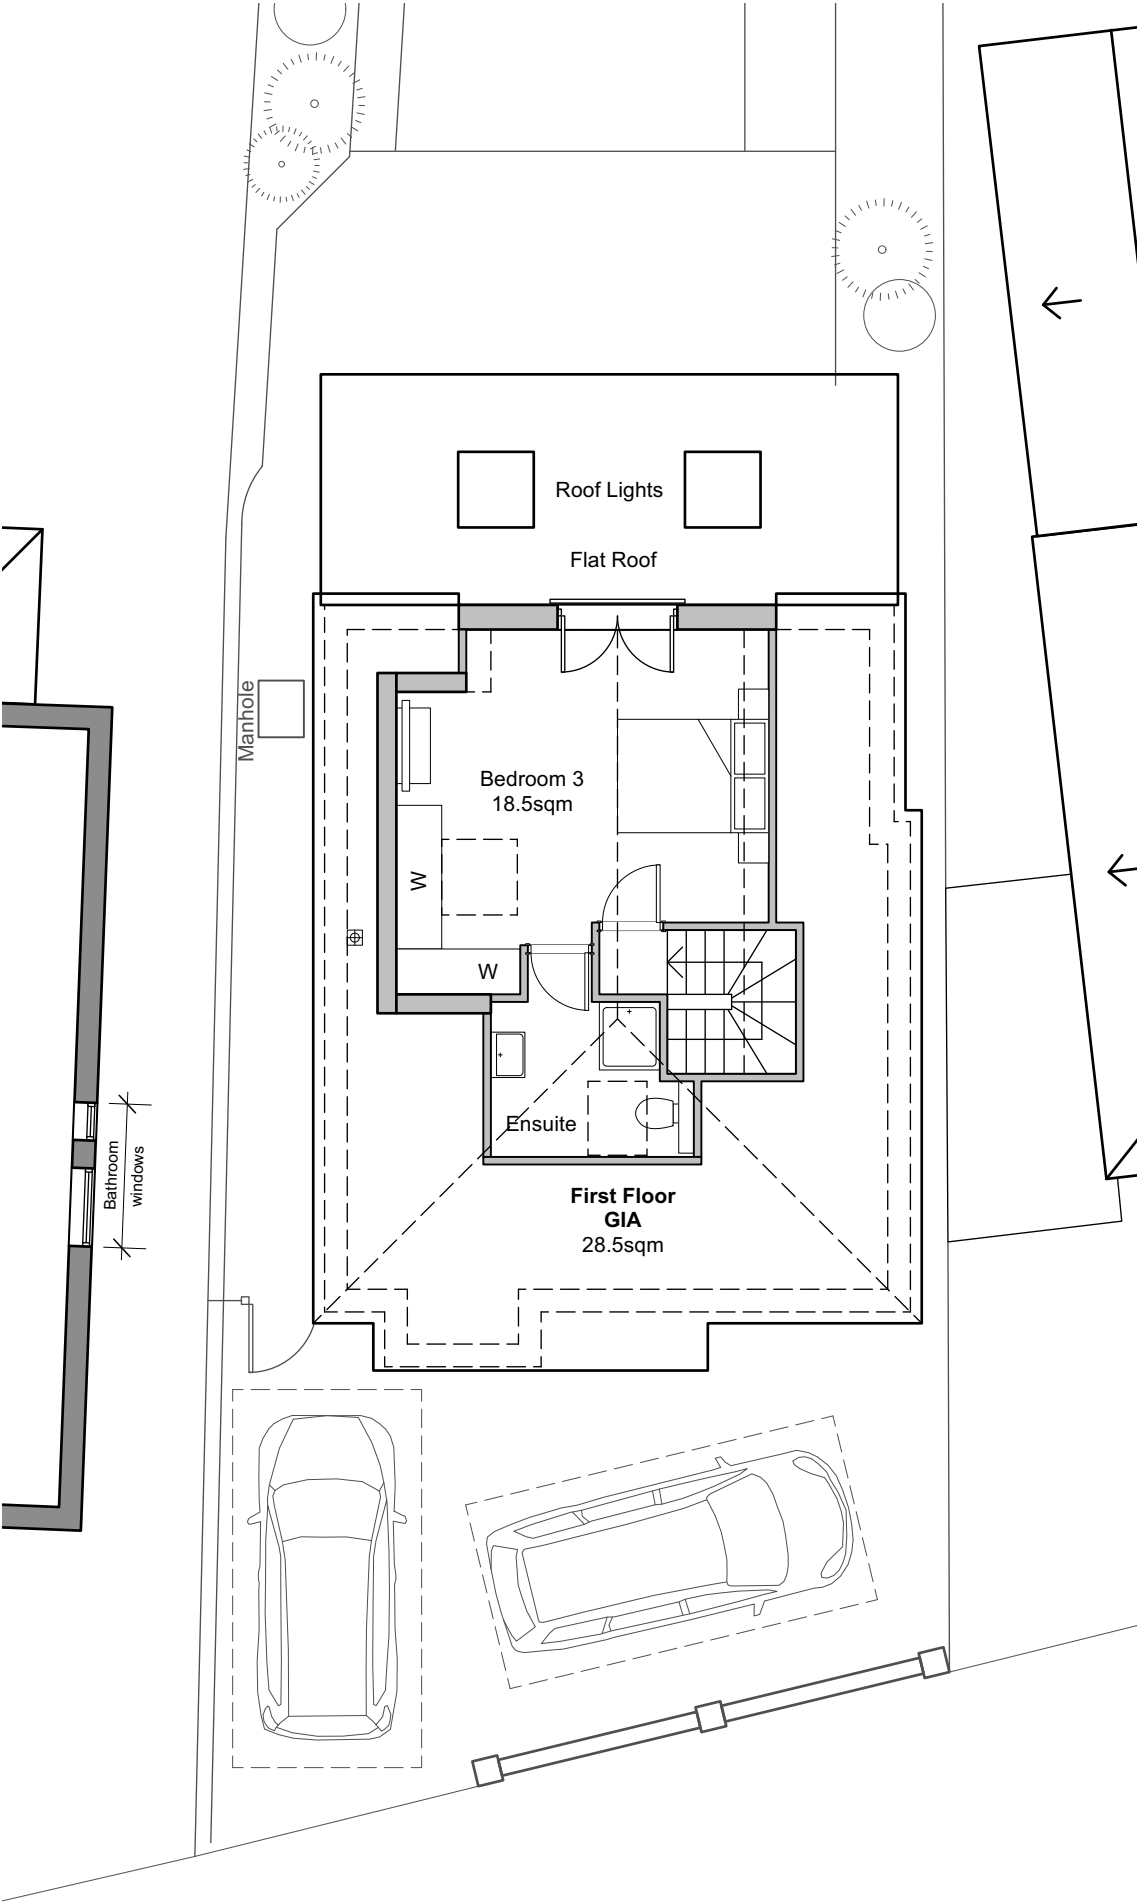

Proposed Roof Plan

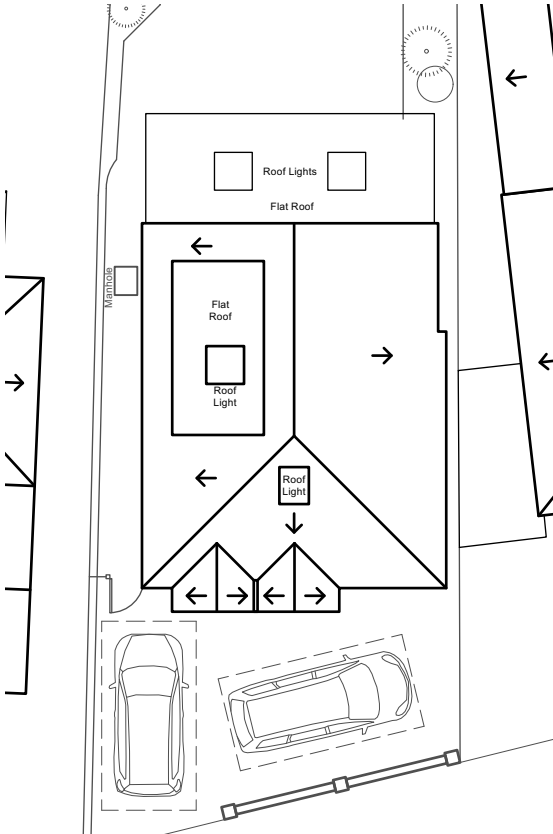

Proposed Roof Plan

P2		Issued for Planning	21/05/25	LN
Rev	Notes		Date	Initial
Status				
PLANNING				
HOLTHAM+NEWMAN				
ARCHITECTS				
The Old Dairy, 282A Hyde End Road, Spencers Wood, Reading, Berkshire RG7 1DN			T: 07971 316497 E: hello@hnarchitects.co.uk	
Project: 15 Fairview Avenue Earley RG6 1HE				
Client Mr and Mrs Pinks				
Drawing Title: Proposed Floor Plans				
Scale: 1:100 @A3		Dwg. No.:		Rev.:
Drawn by: LN		2514 - P100		P2
Date: May 2025				