

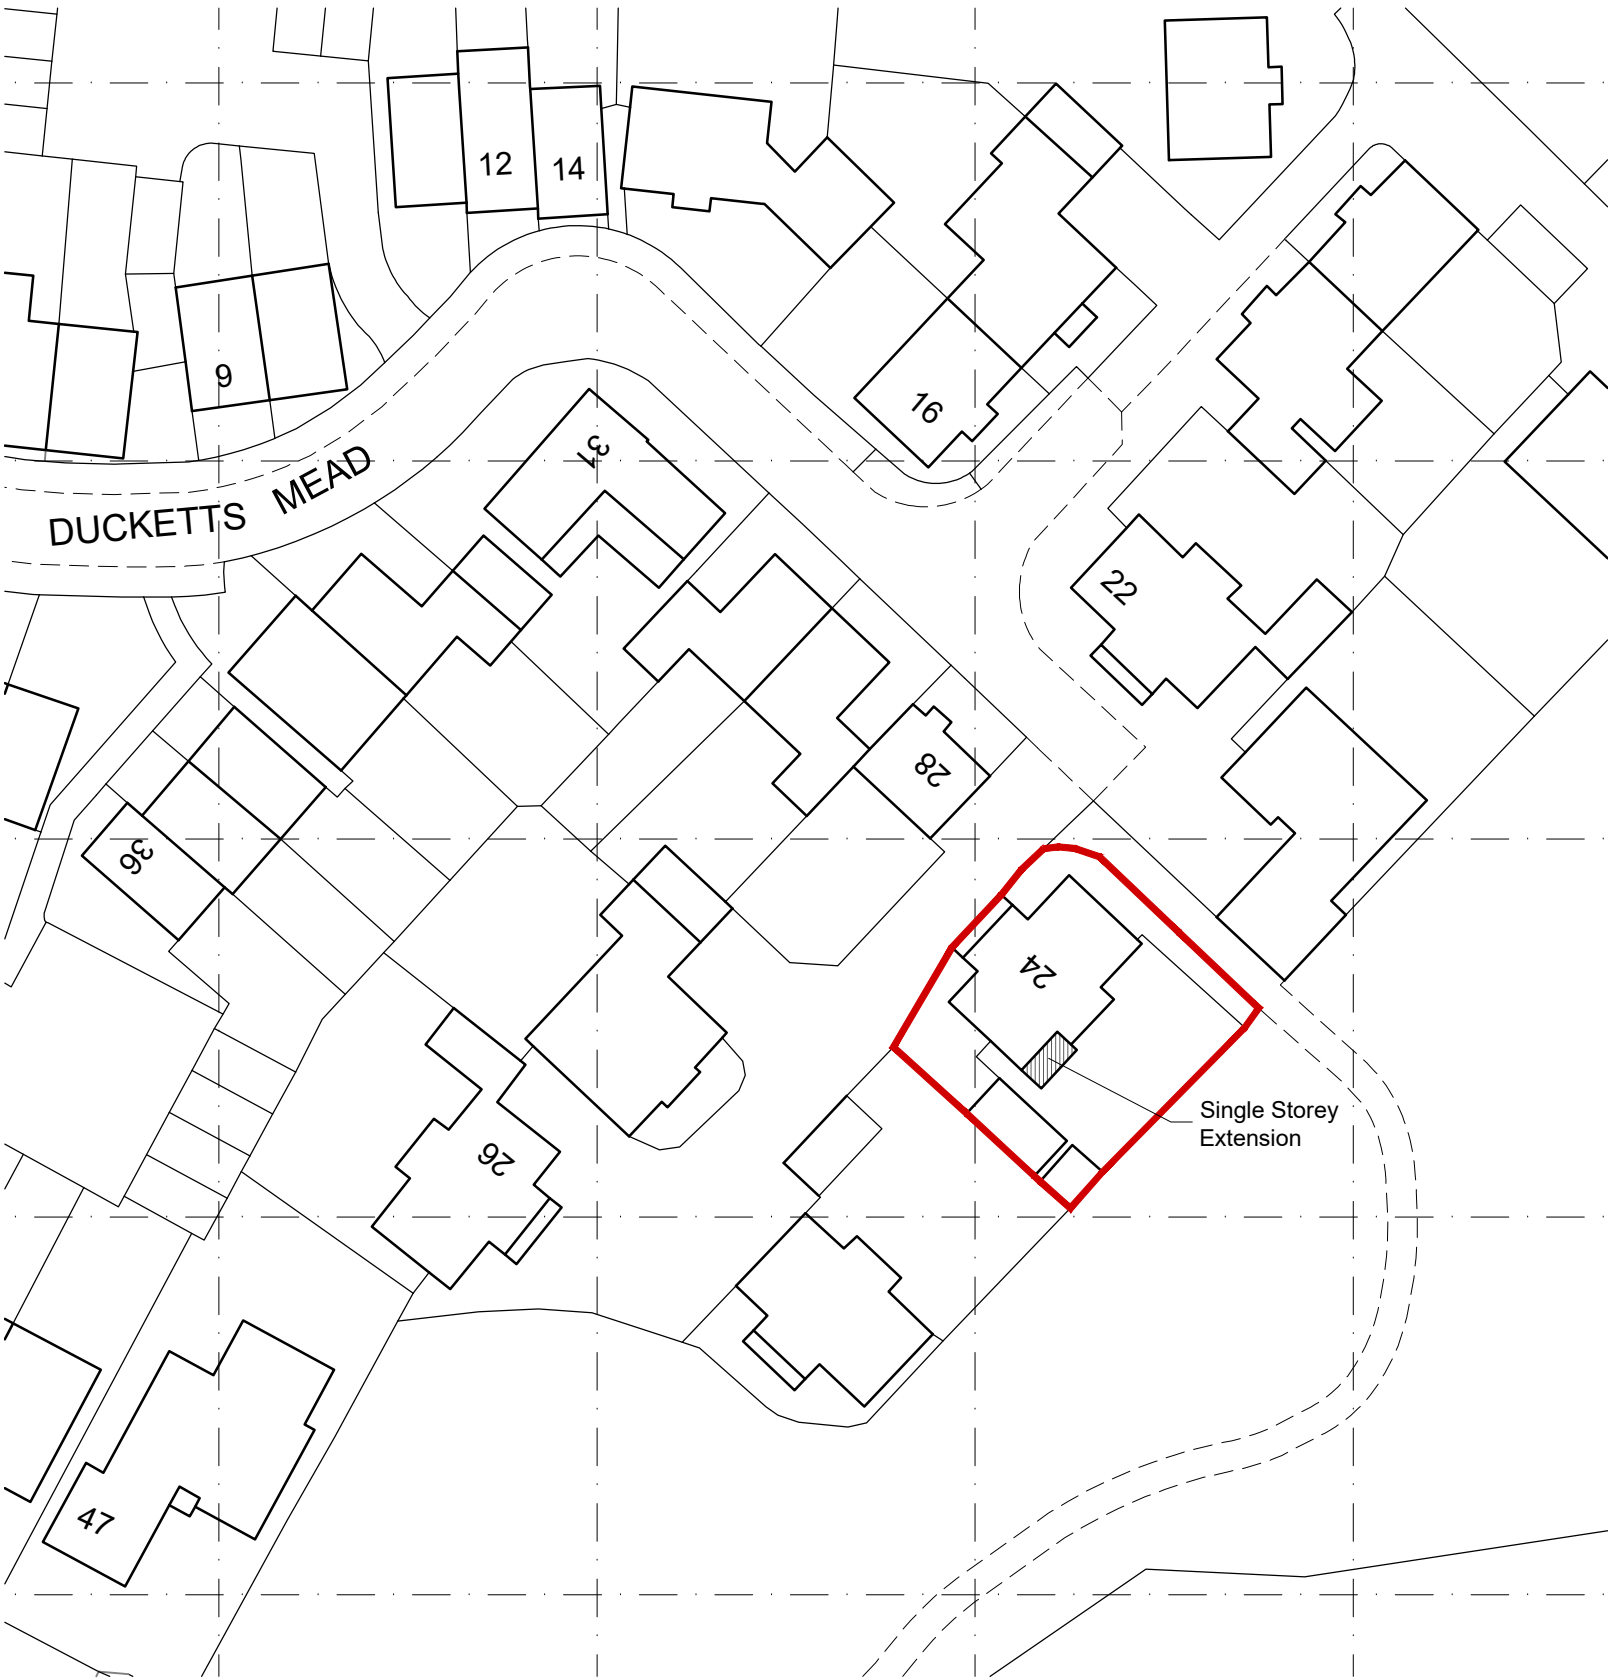


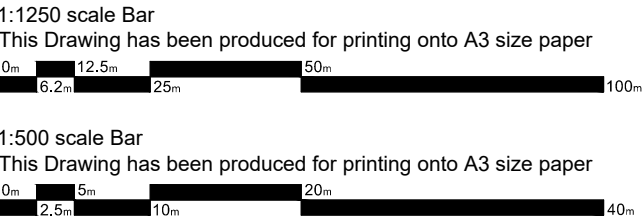

Site Plan 1:500 Scale

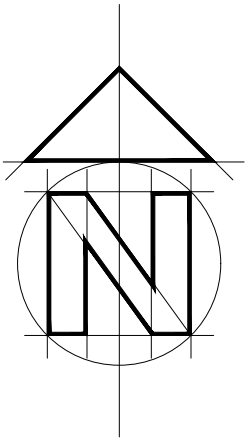

Location Plan 1:1250 Scale

Bonney Architecture

PLANNING & TECHNICAL SERVICES

CLIENT Mr & Mrs C Harendra
14 Hornbeam Close
Barkham
Wokingham
RG41 4UR
07515 355 770
bonneyarchitecture@gmail.com

JOB 24 Ducketts Mead, Shinfield,
Reading, Berkshire, RG2 9GY

DRG PROPOSED PLANS & ELEVATIONS

SCALE As Shown DRAWN P Bonney DATE April 2025 BA 0252|03