



LAWFUL DEVELOPMENT
APPLICATION

PLEASE NOTE THAT THIS DRAWING IS NOT A CONSTRUCTION OR WORKING DRAWING AND HAS BEEN PRODUCED SOLELY FOR THE PURPOSES OF GAINING DEVELOPMENT CONTROL APPROVAL. CHRISTOPHER JAMES ARCHITECTURE TAKES NO RESPONSIBILITY FOR THEIR USE FOR ANY OTHER PURPOSE. ERRORS AND OMISSIONS TO BE REPORTED TO CHRISTOPHER JAMES ARCHITECTURE. THIS DRAWING IS COPYRIGHT

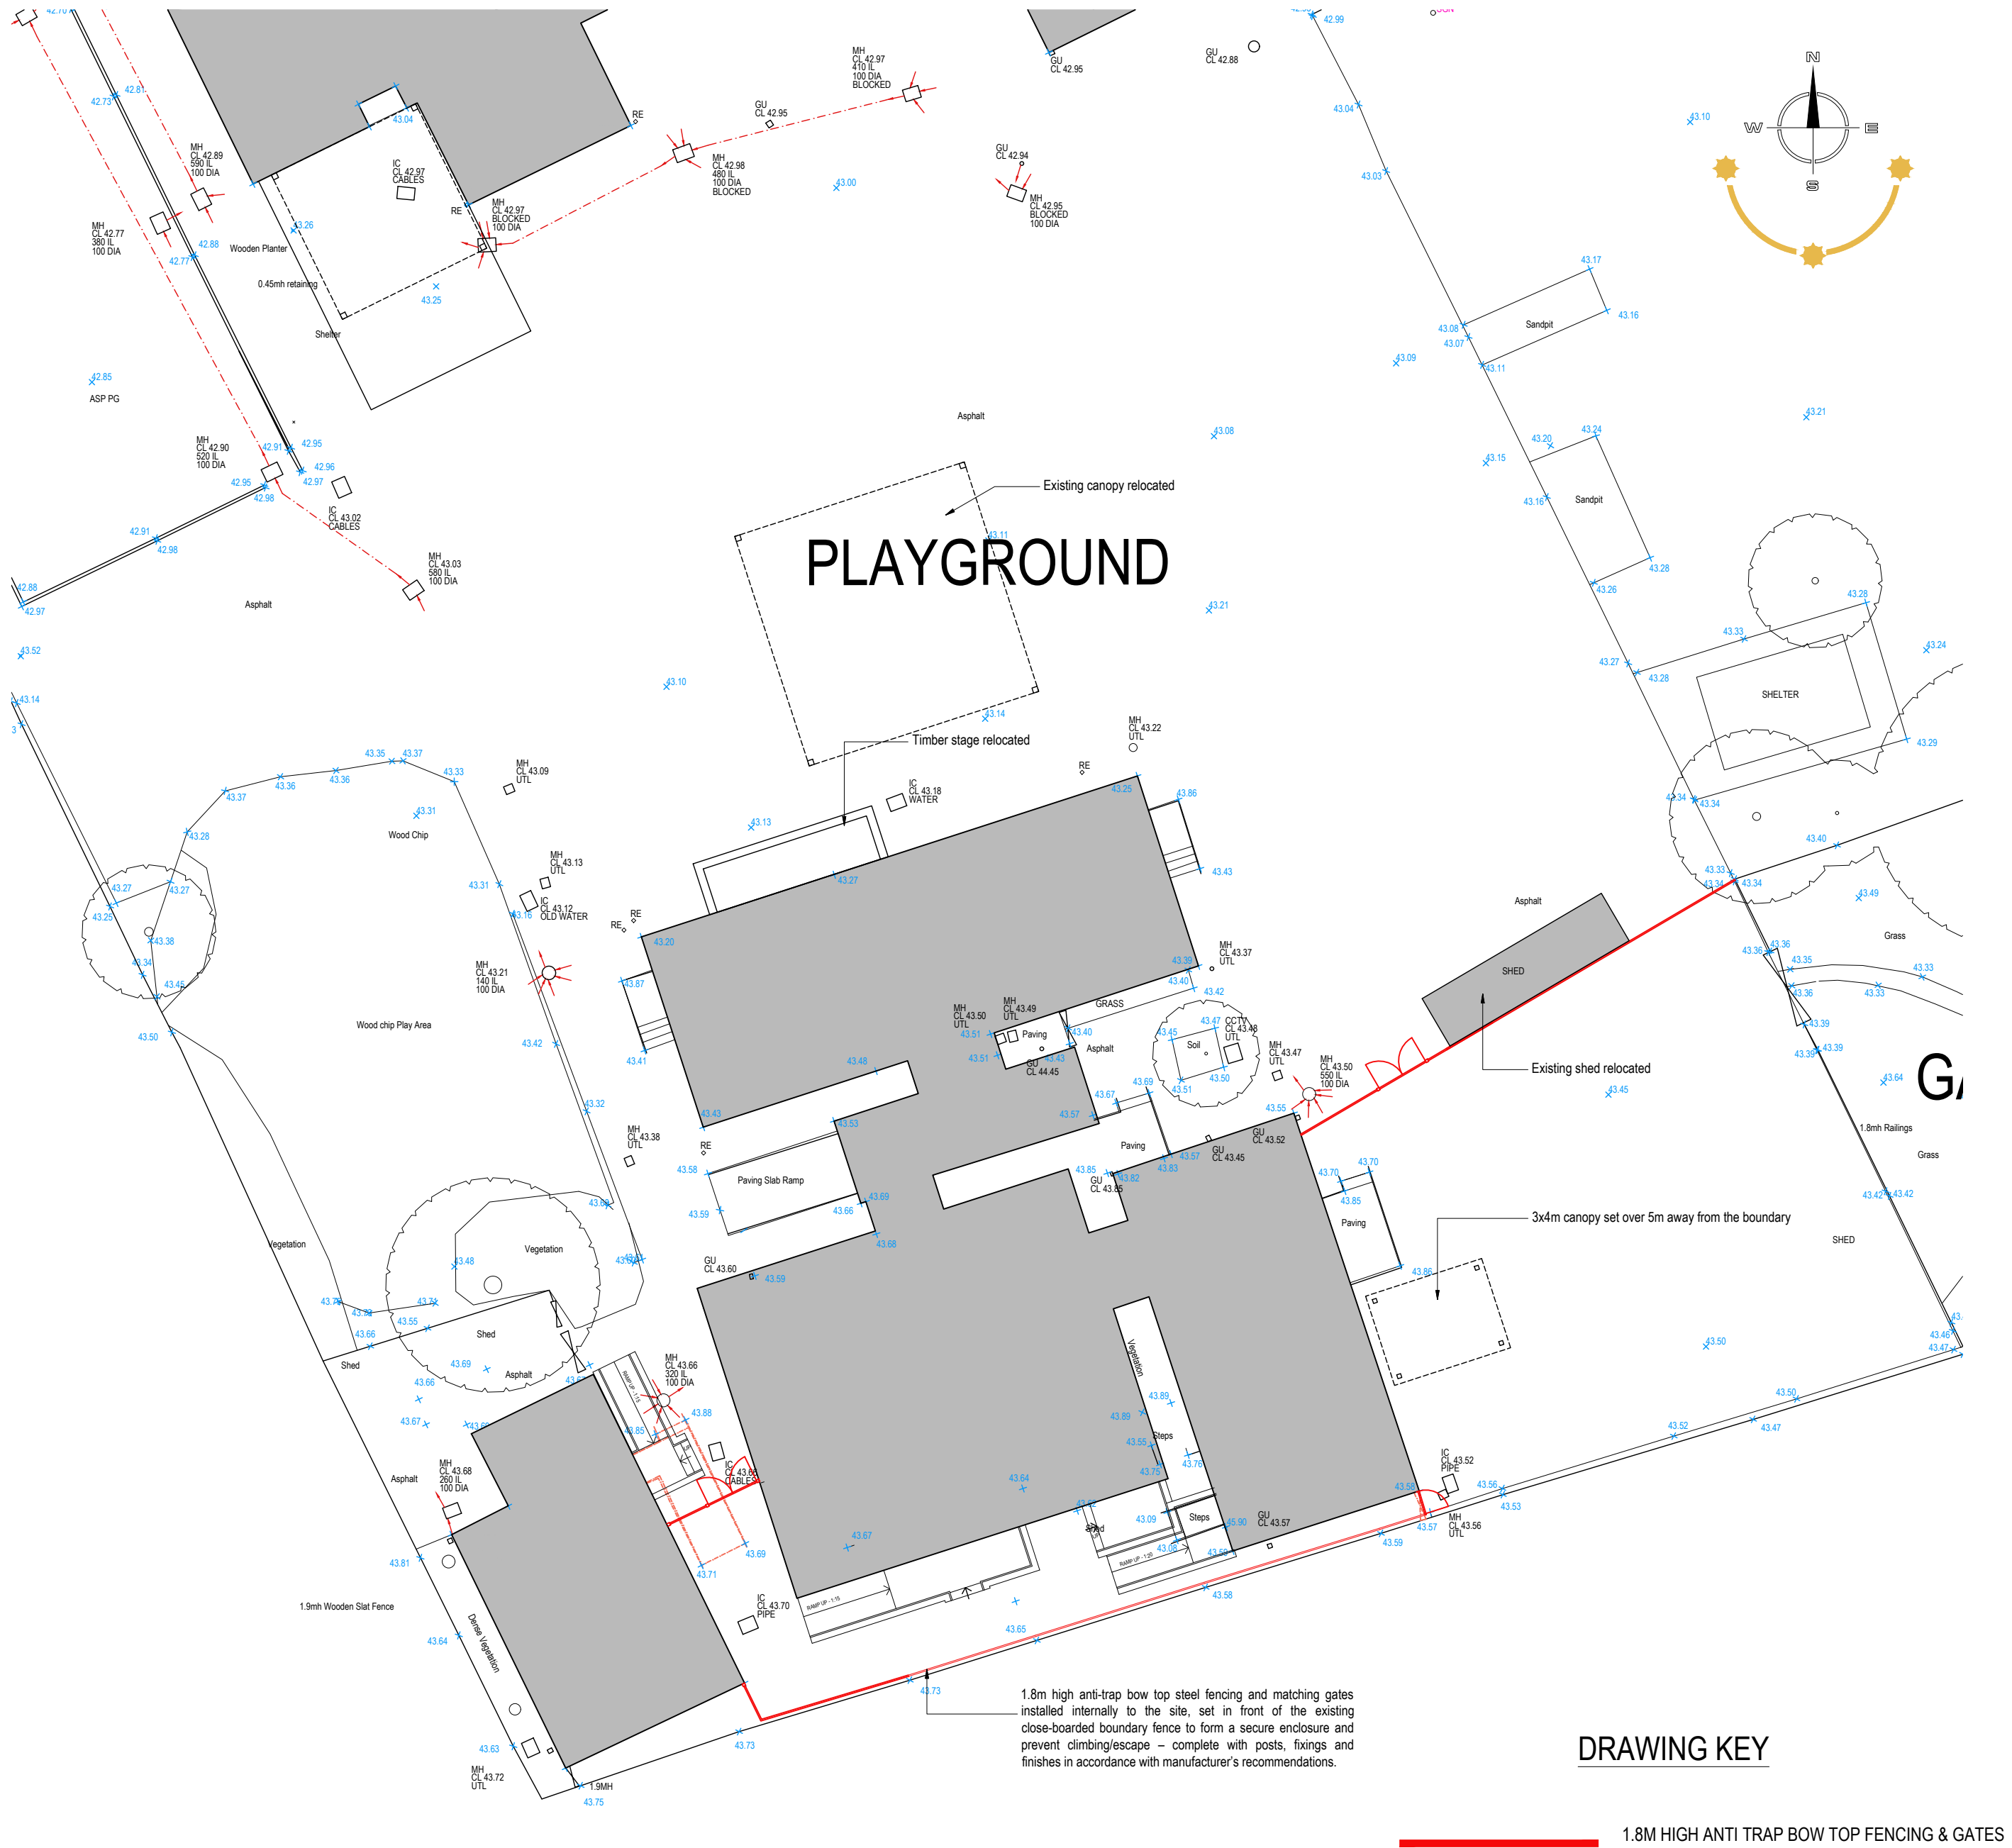

Proposed External Works Plan - 1:200 @ A1

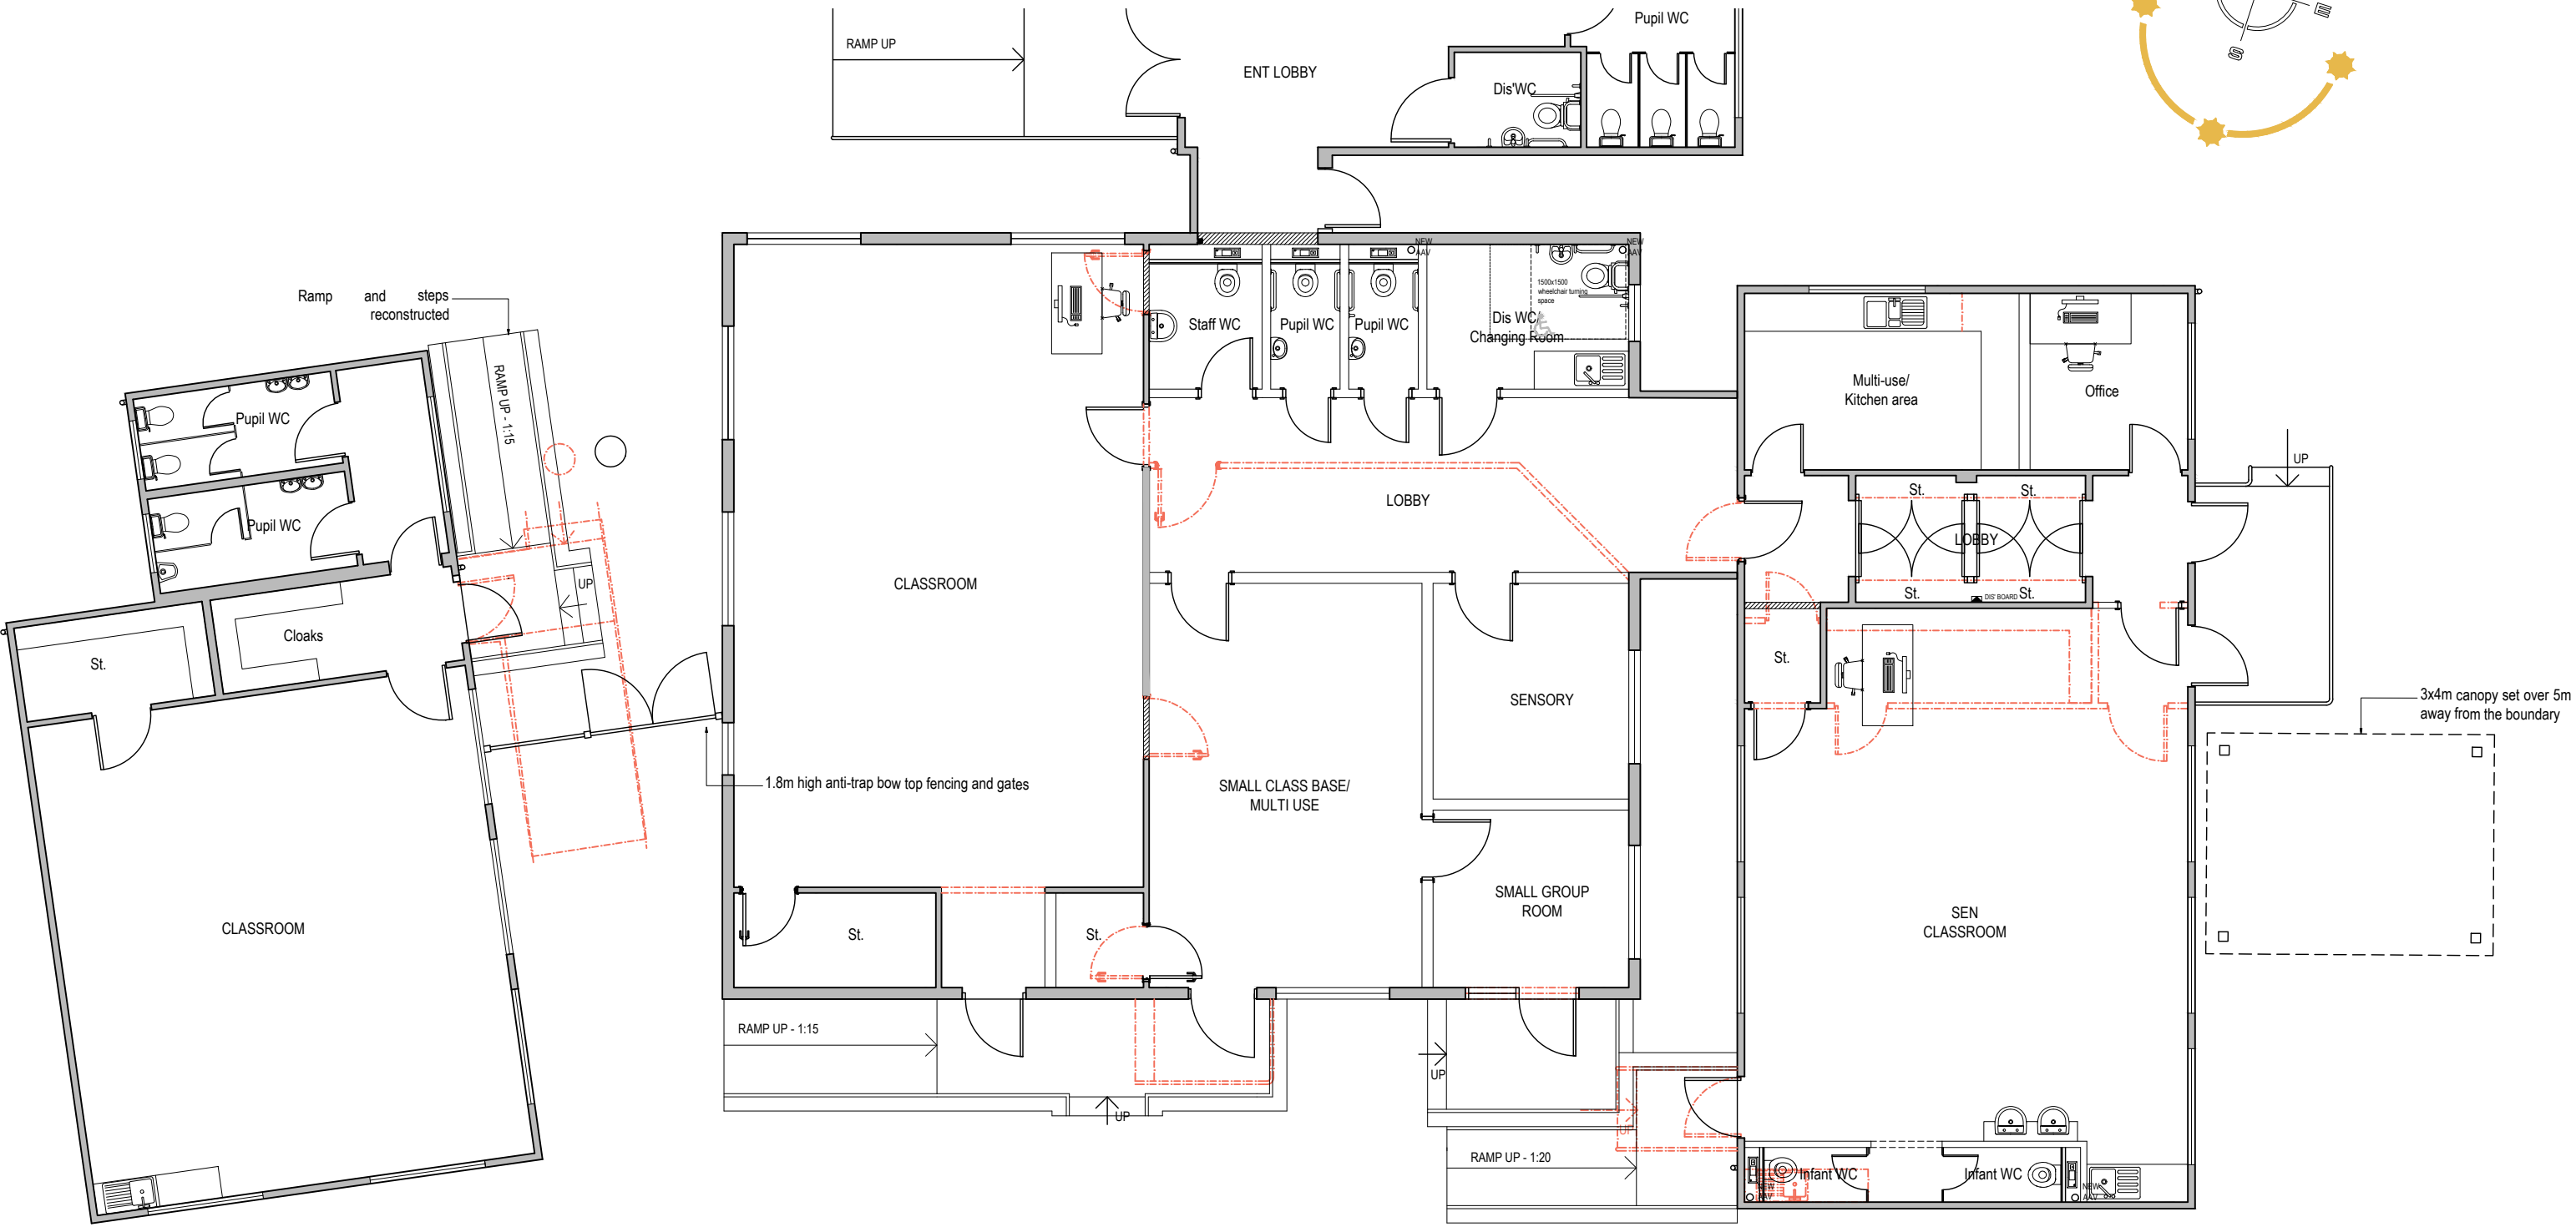

Proposed Ground Floor Plan & Ramp Changes For SEN Provision - 1:100 @ A1

CHRISTOPHER JAMES ARCHITECTURE

27 Chaucer Way. Woosehill. Wokingham

Berkshire . RG41 3BG

T: 01189 797892 M: 07736039224

E: CHRIS@CHRISTOPHERJAMESARCHITECTURE.CO.UK

Winnersh Primary School, Greenwood Grove, Winnersh - Proposed Fenestration Changes & Internal Alterations

Proposed Plans

Scale as shown @ A1

March'26

407-1205-B

