



LAWFUL DEVELOPMENT APPLICATION


PLEASE NOTE THAT THIS DRAWING IS NOT A CONSTRUCTION OR WORKING DRAWING AND HAS BEEN PRODUCED SOLELY FOR THE PURPOSES OF GAINING DEVELOPMENT CONTROL APPROVAL. CHRISTOPHER JAMES ARCHITECTURE TAKES NO RESPONSIBILITY FOR THEIR USE FOR ANY OTHER PURPOSE. ERRORS AND OMISSIONS TO BE REPORTED TO CHRISTOPHER JAMES ARCHITECTURE. THIS DRAWING IS COPYRIGHT

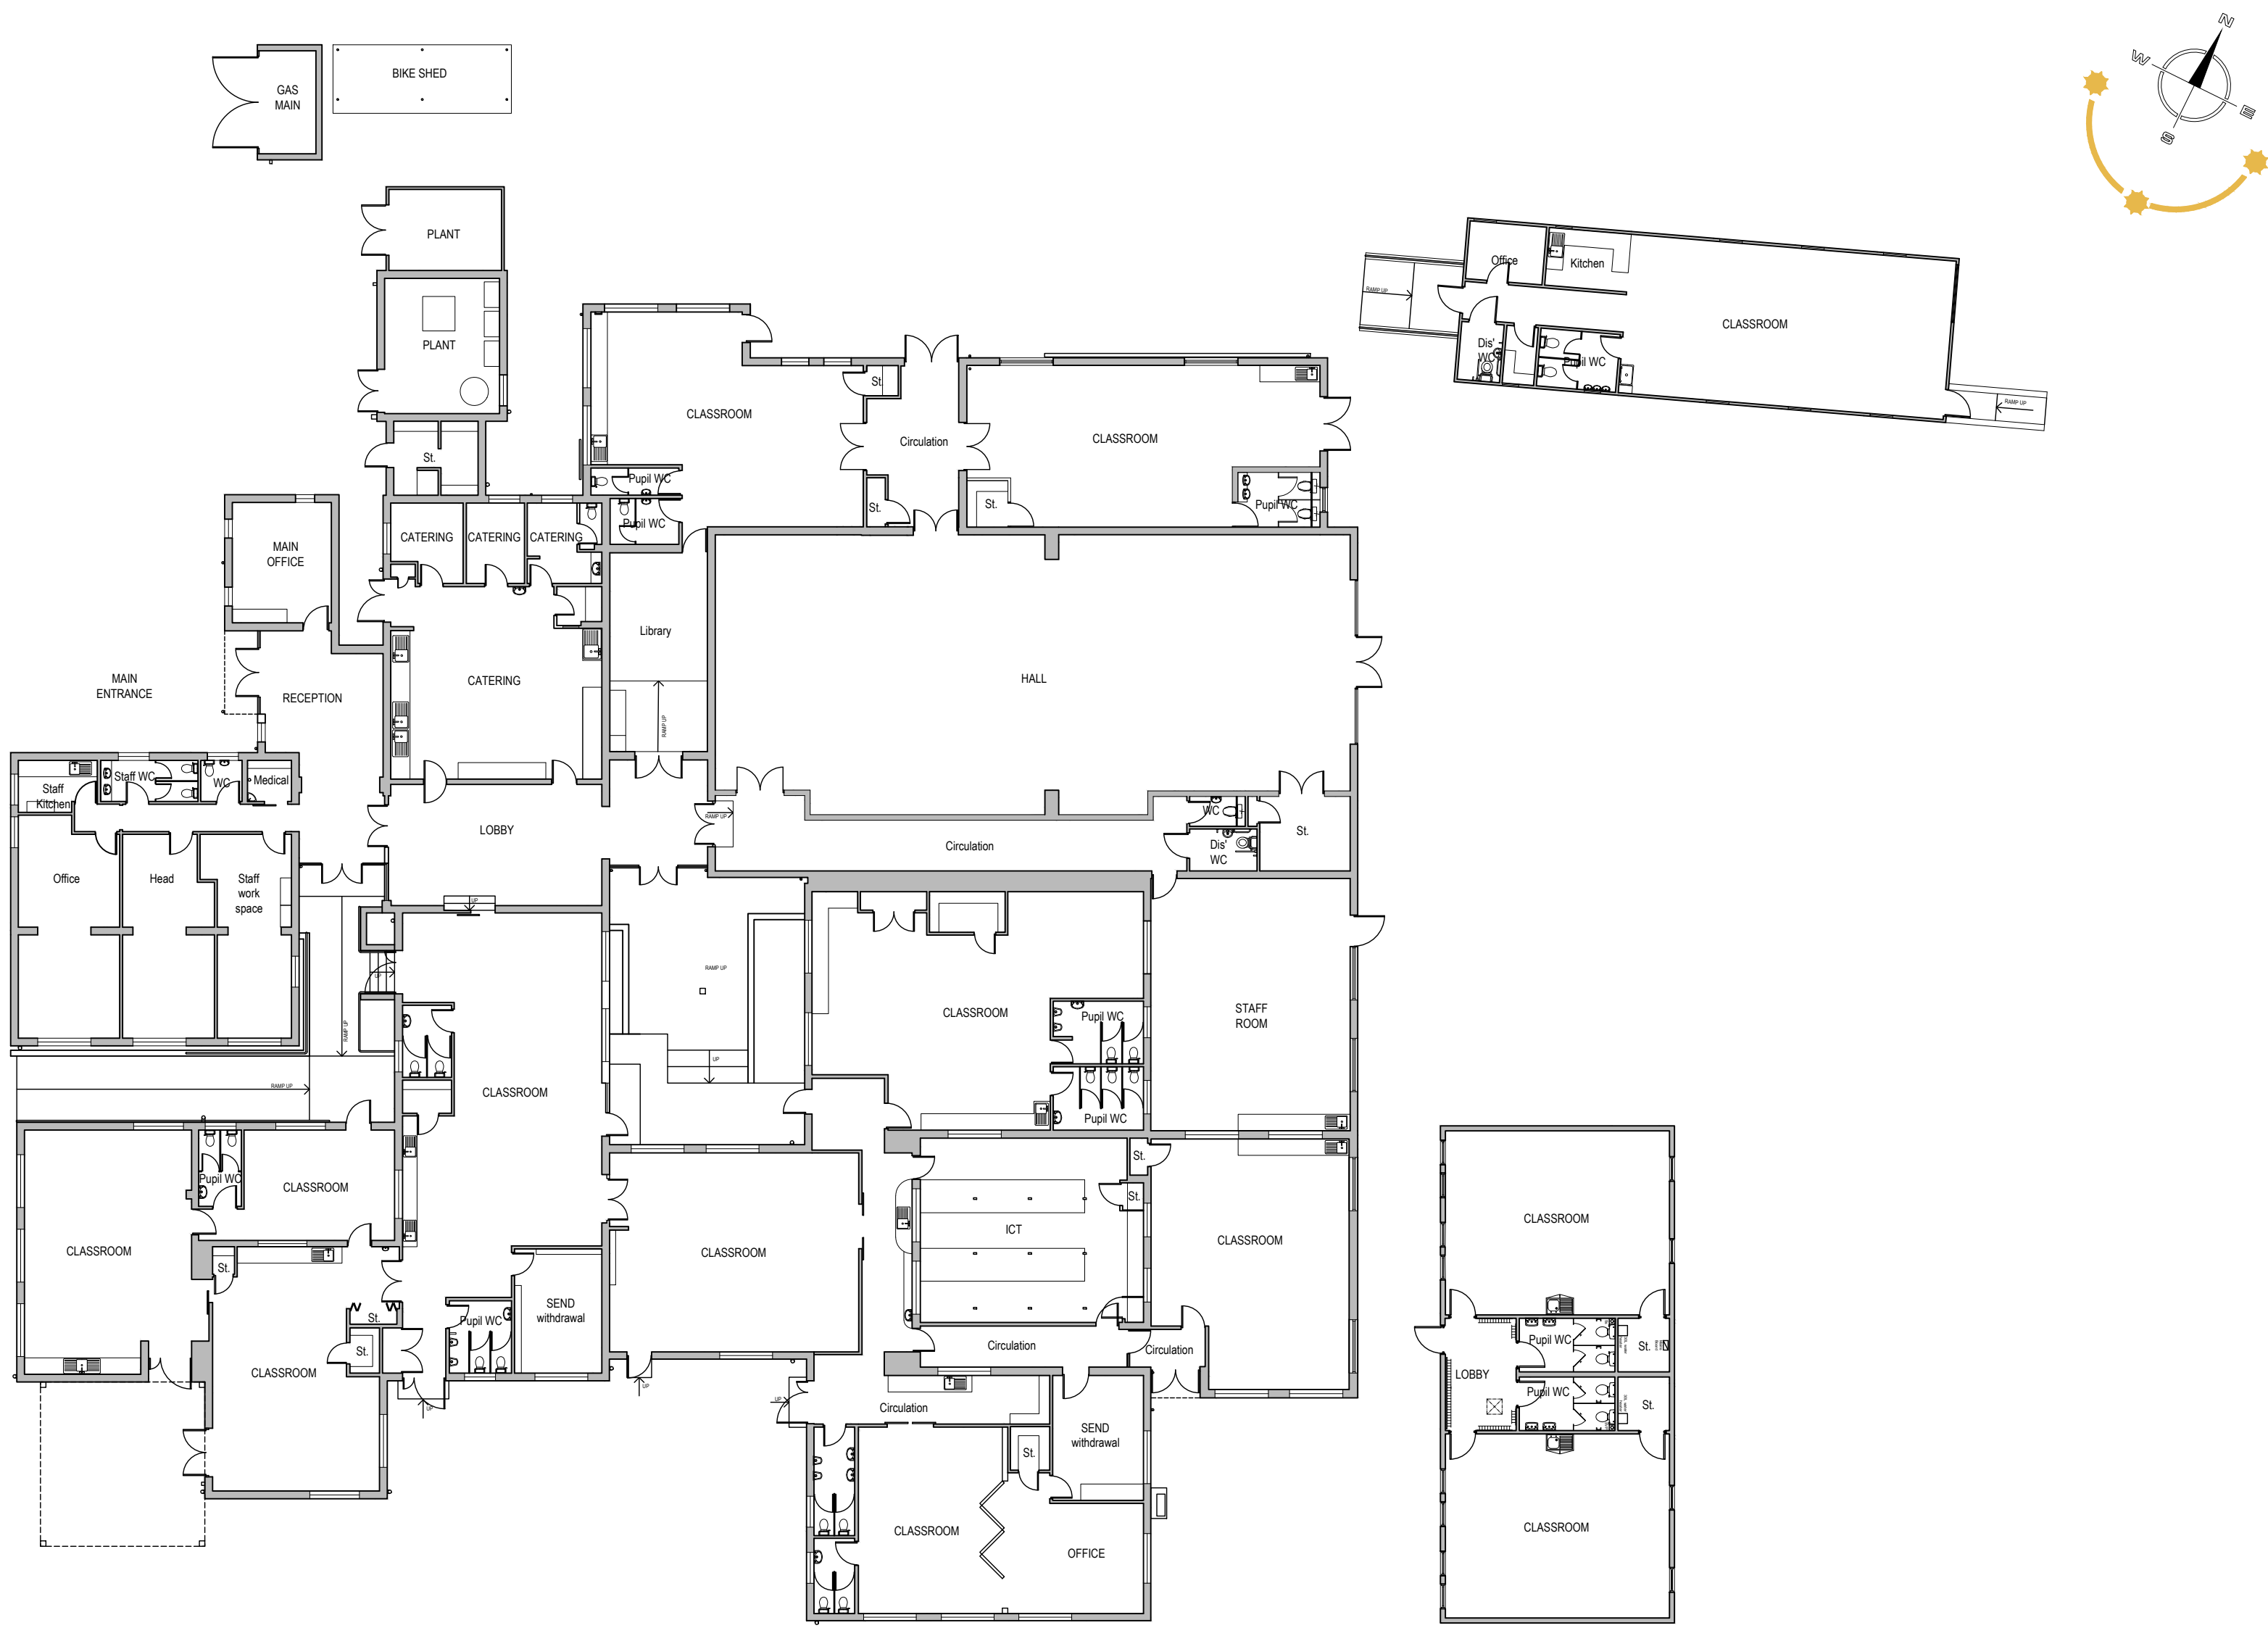

Existing Ground Floor Plan - 1:200 @ A1

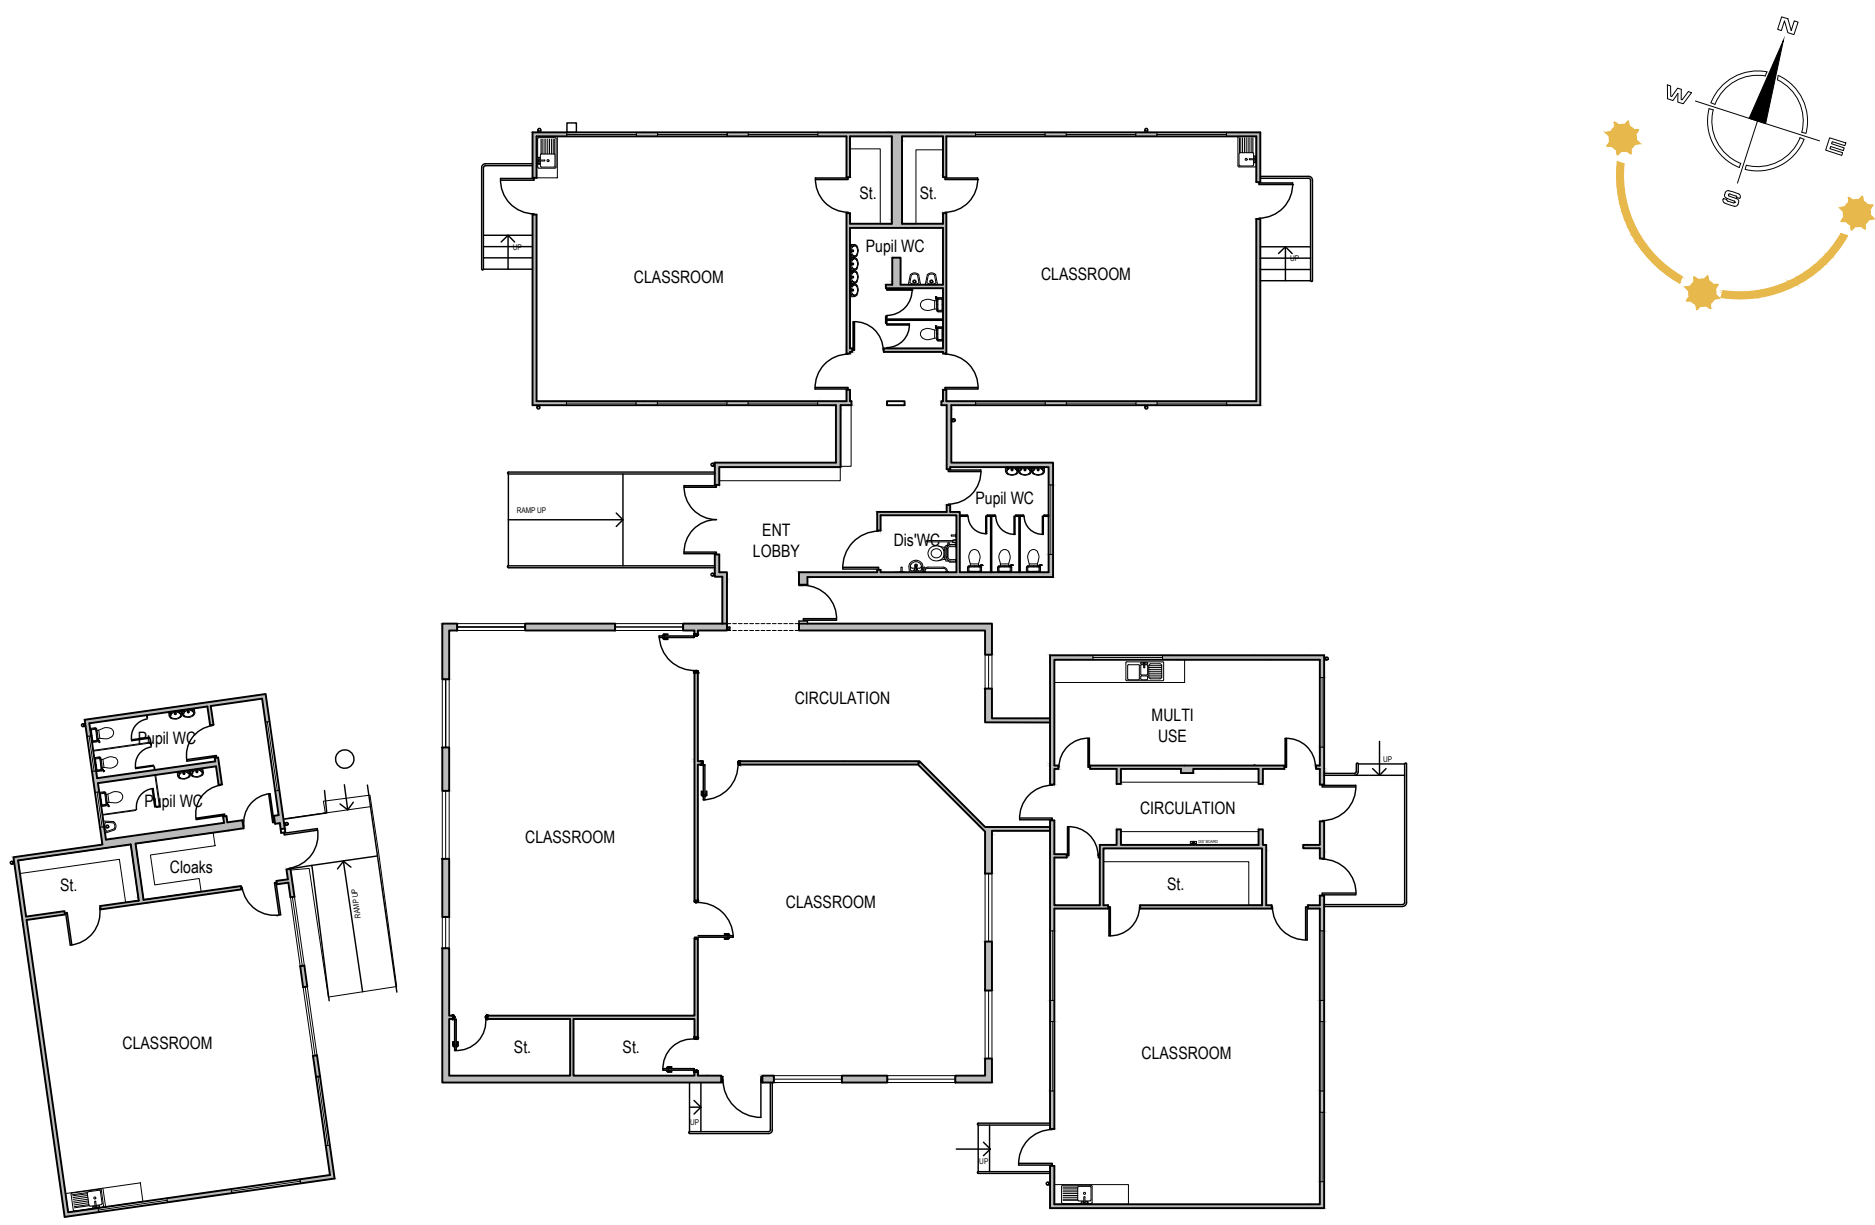

Existing Ground Floor Plan - 1:200 @ A1

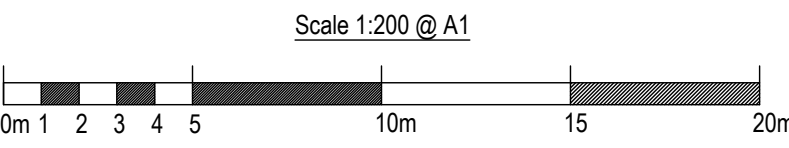

CHRISTOPHER JAMES ARCHITECTURE
27 Chaucer Way. Woosehill. Wokingham
Berkshire . RG41 3BG
T: 01189 797892 M: 07736039224
E: CHRIS@CHRISTOPHERJAMESARCHITECTURE.CO.UK

Winnersh Primary School, Greenwood Grove, Winnersh - Proposed Fenestration Changes & Internal Alterations

Existing Plans Scale as shown @ A1 March'26 407-1200

