




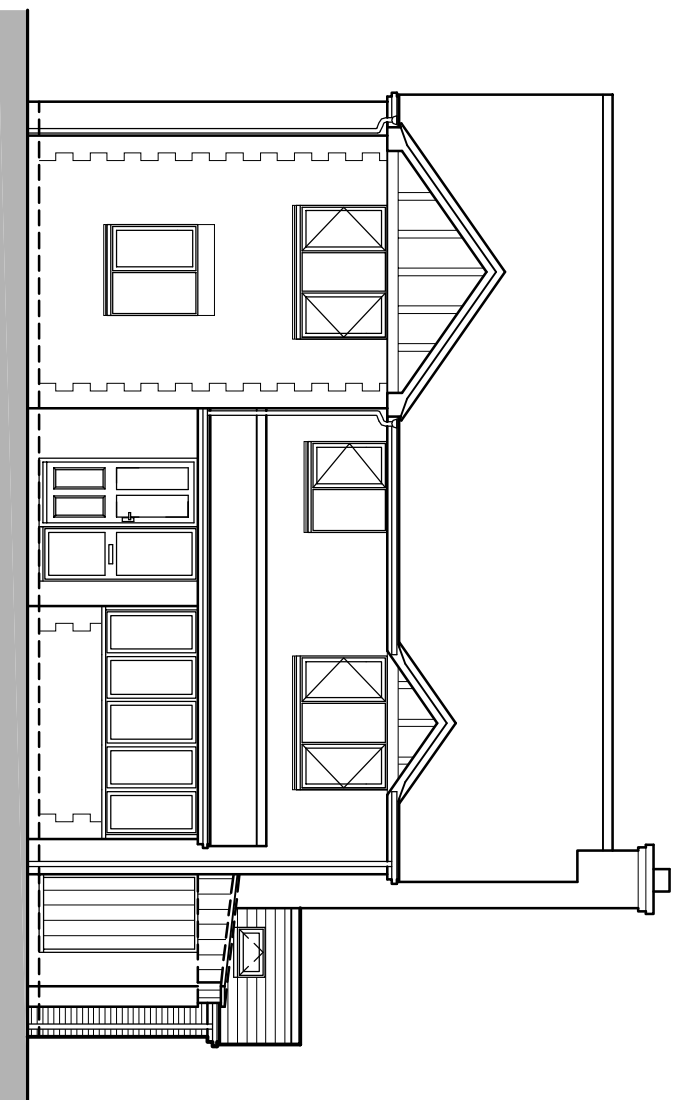


0 1 2 3 Metres
SCALE BAR @ 1-100
Proposed Front Elevation

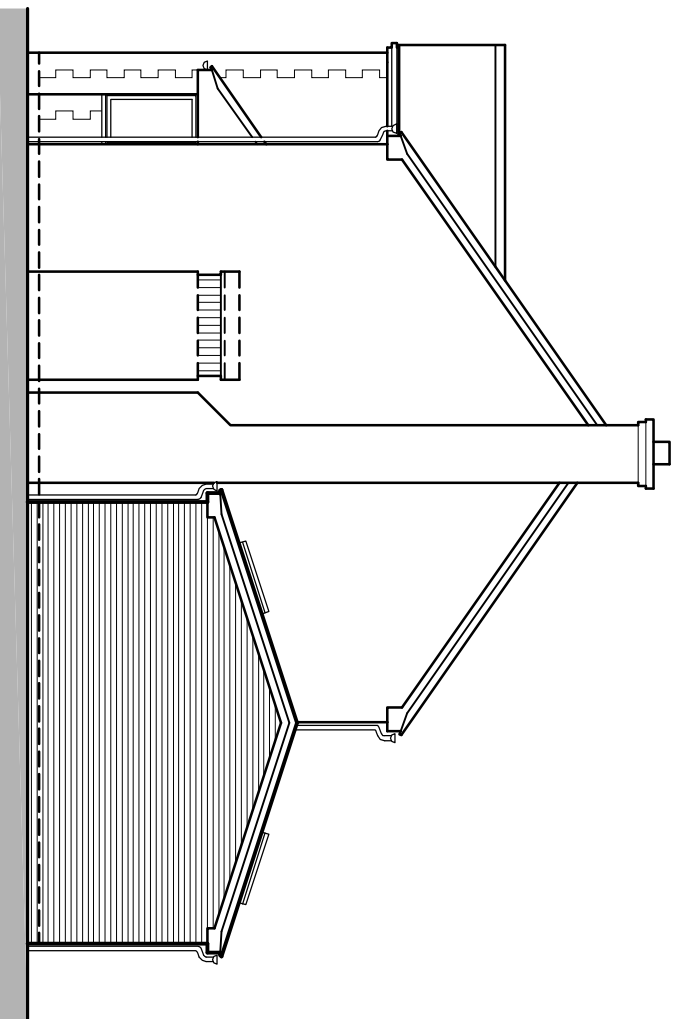


0 1 2 3 Metres
SCALE BAR @ 1-100
Proposed Side Elevation

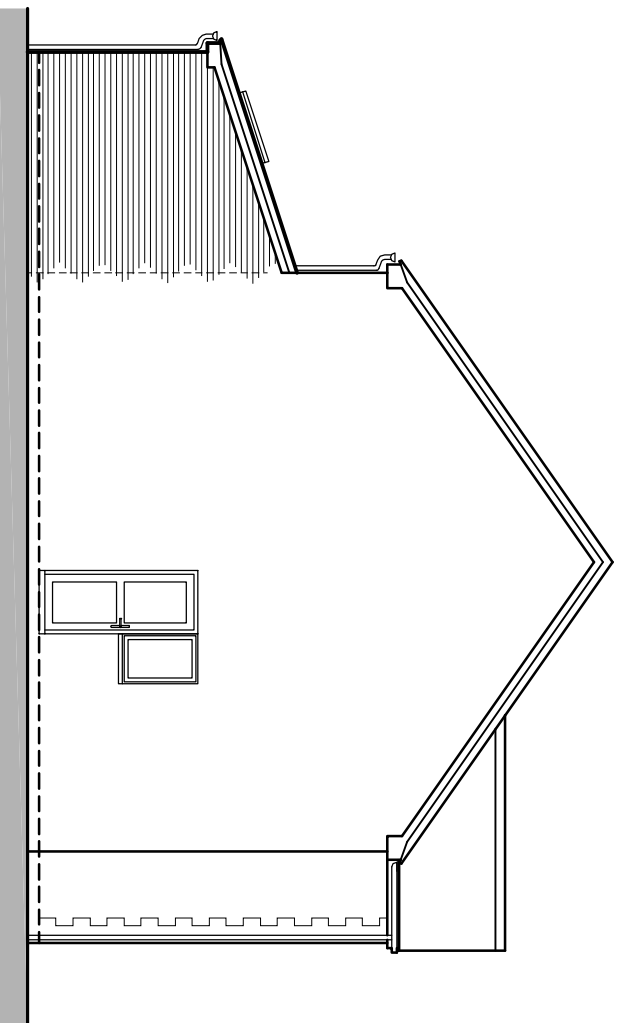


0 1 2 3 Metres
SCALE BAR @ 1-100
Proposed Side Elevation

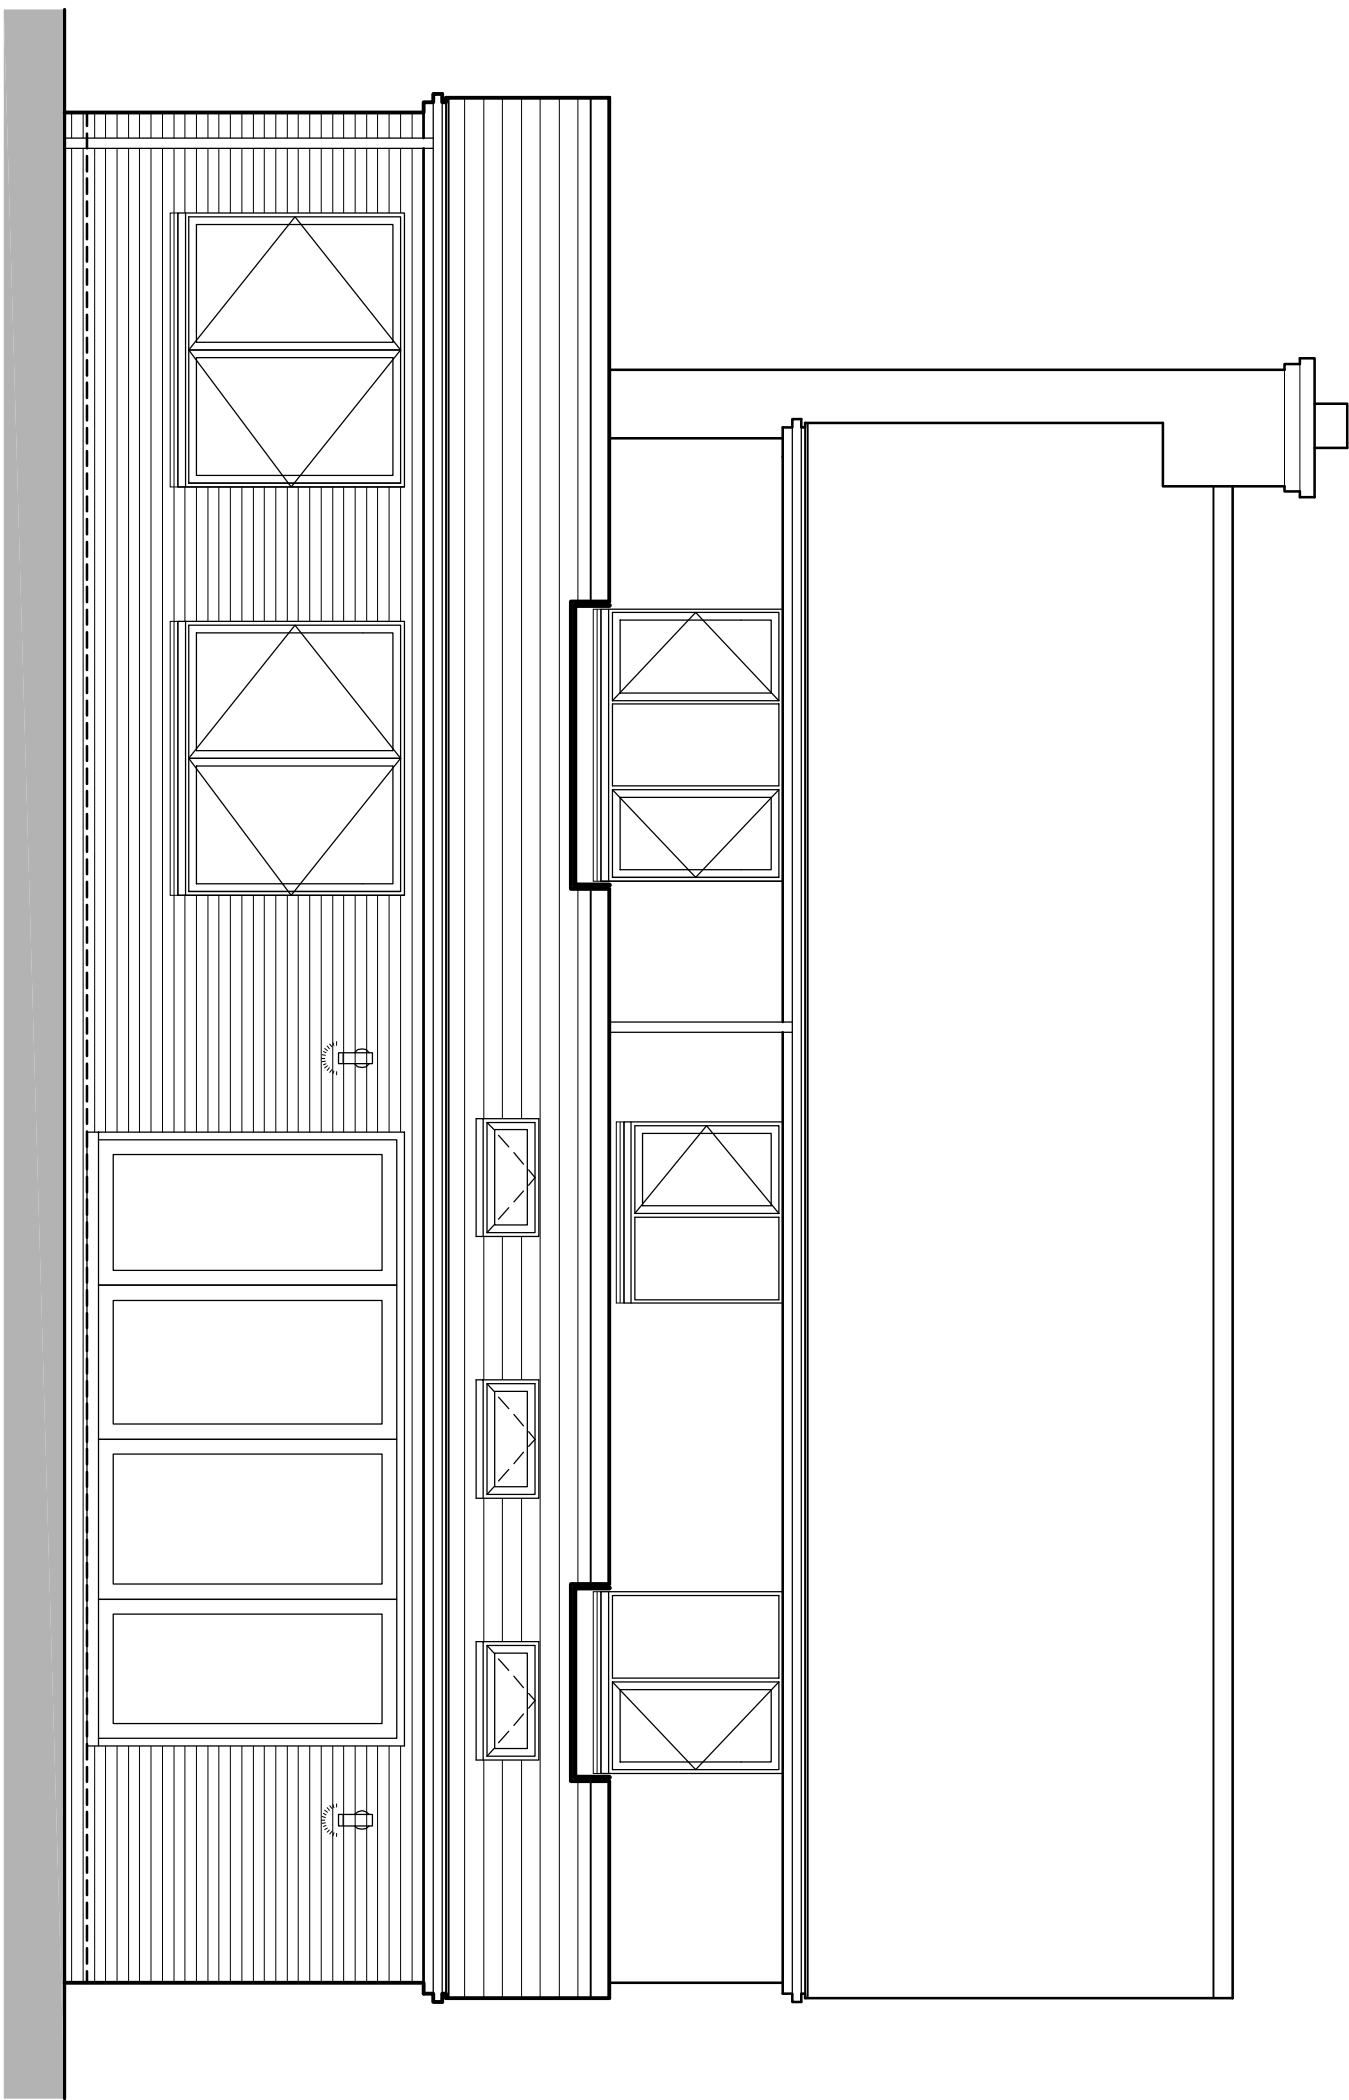

0 1 2 3 Metres
SCALE BAR @ 1-50
Proposed Rear Elevation

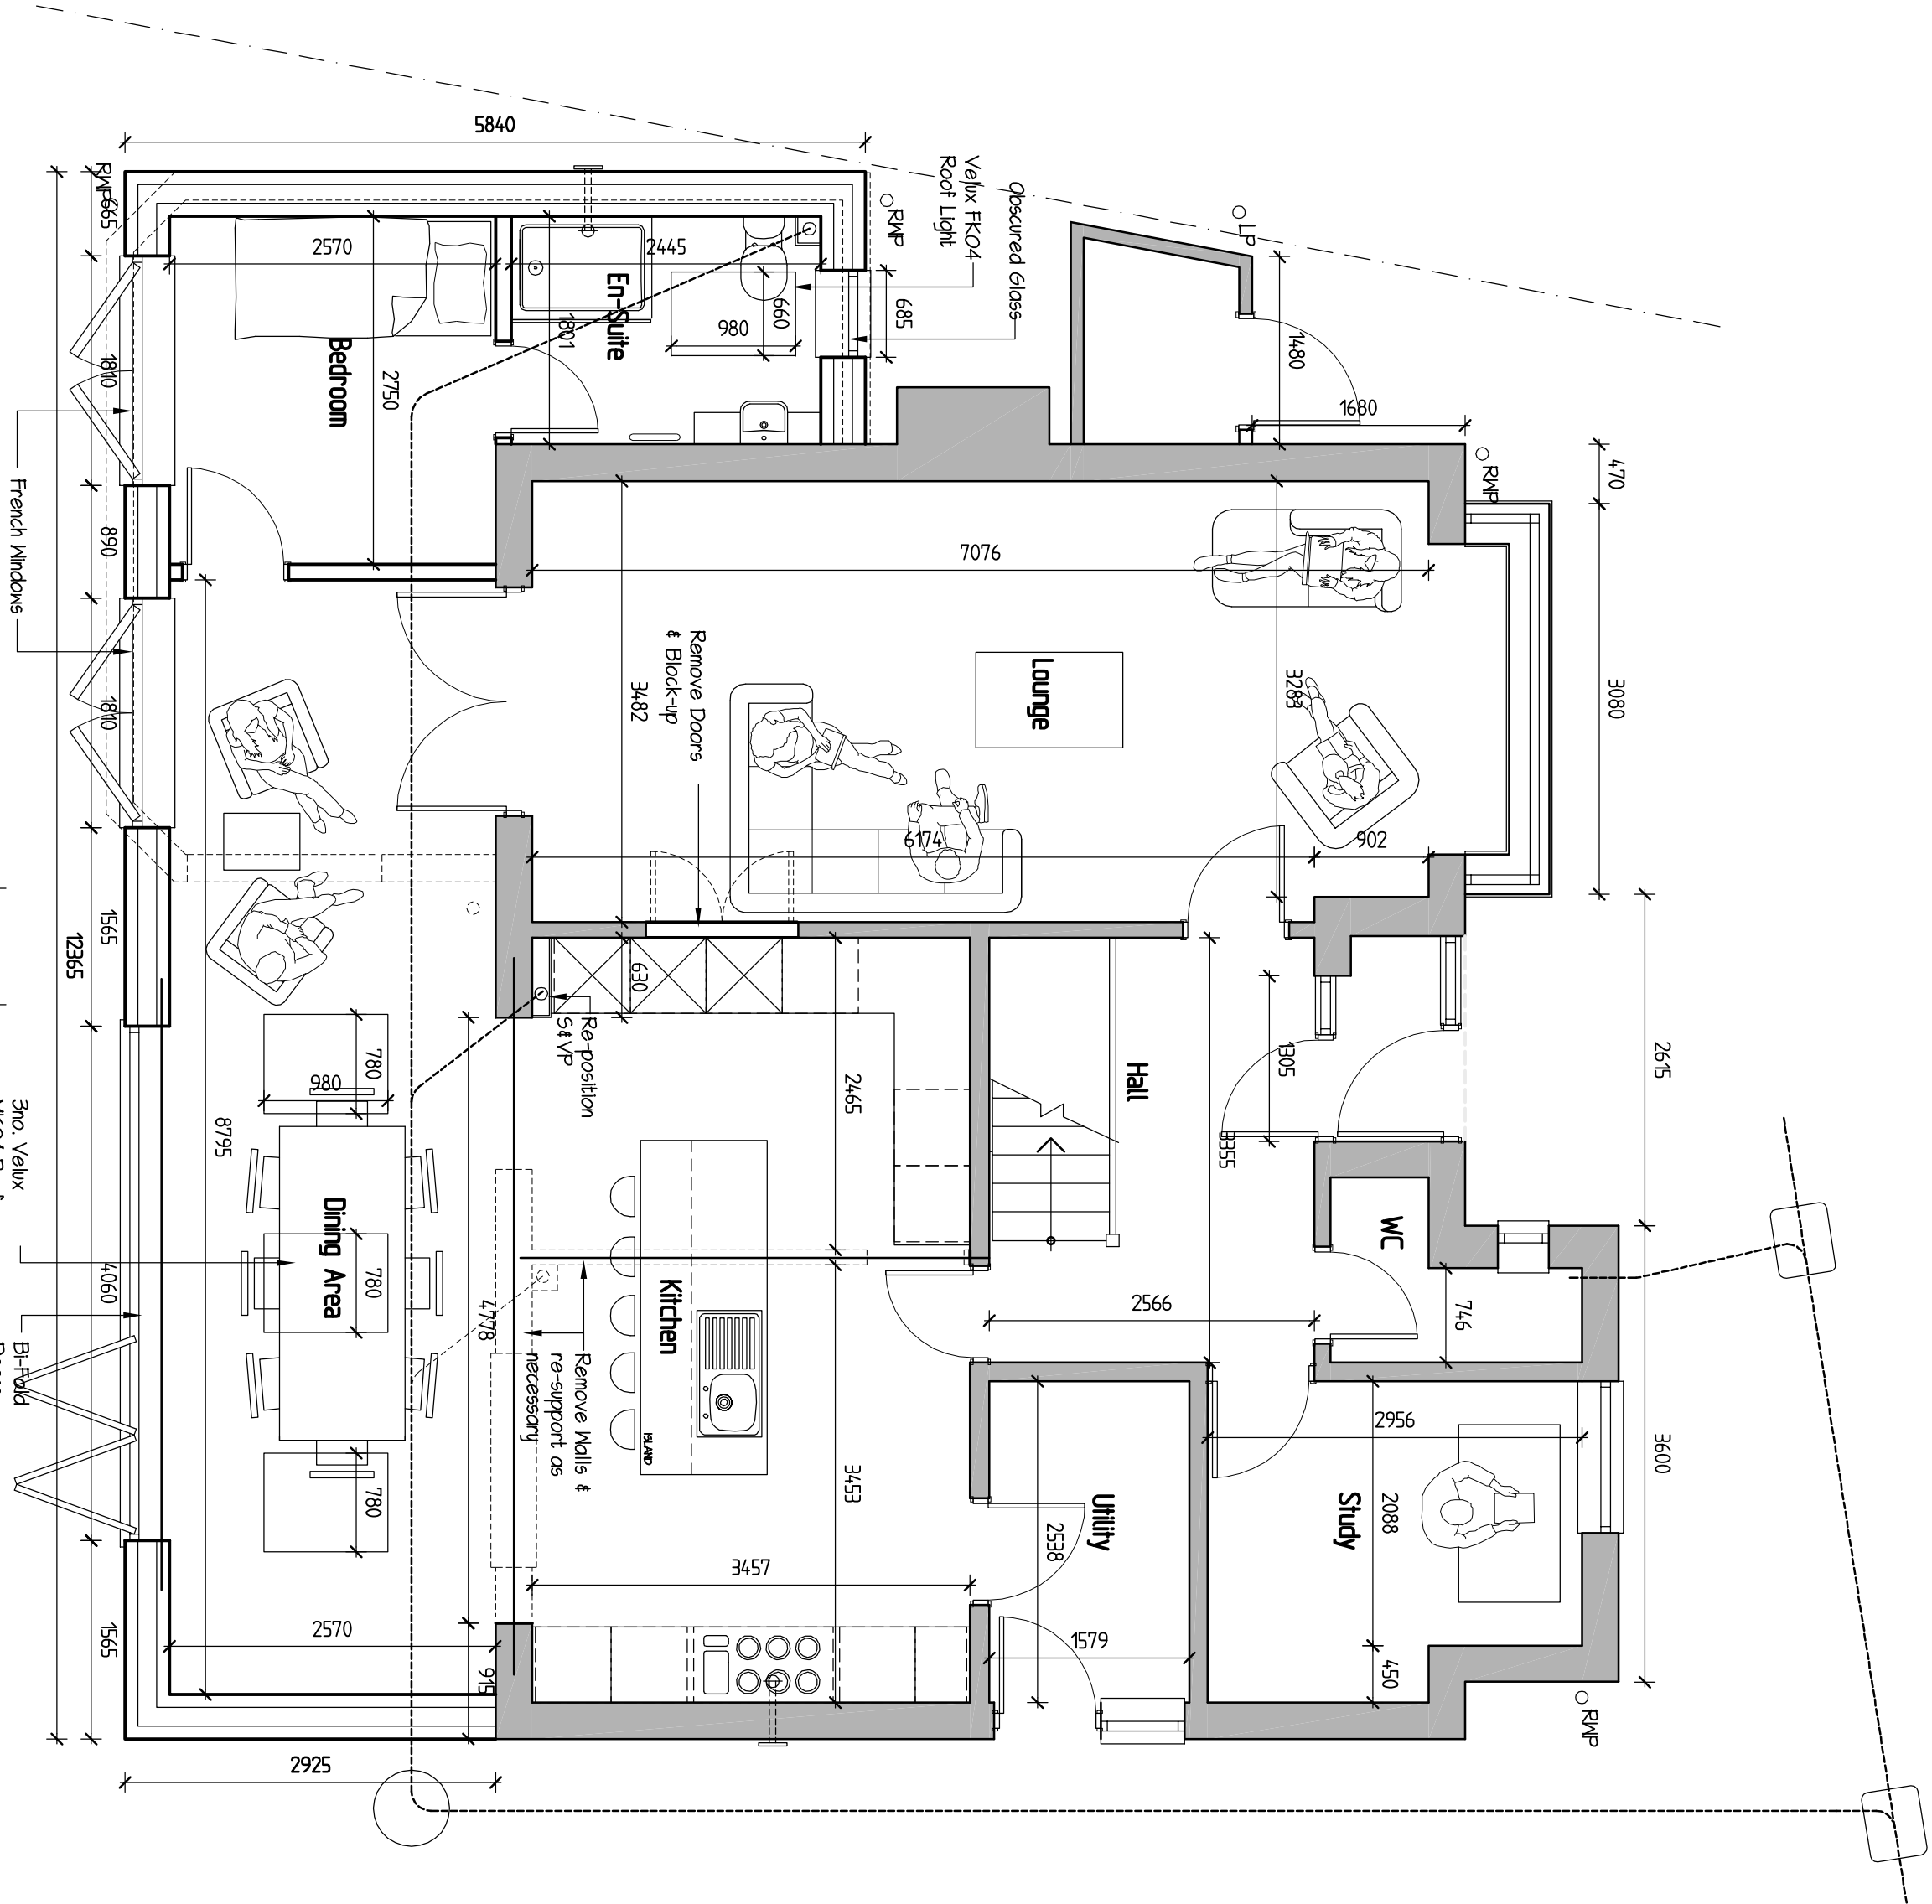



0 1 2 3 Metres
SCALE BAR @ 1-50
Proposed Ground Floor Plan

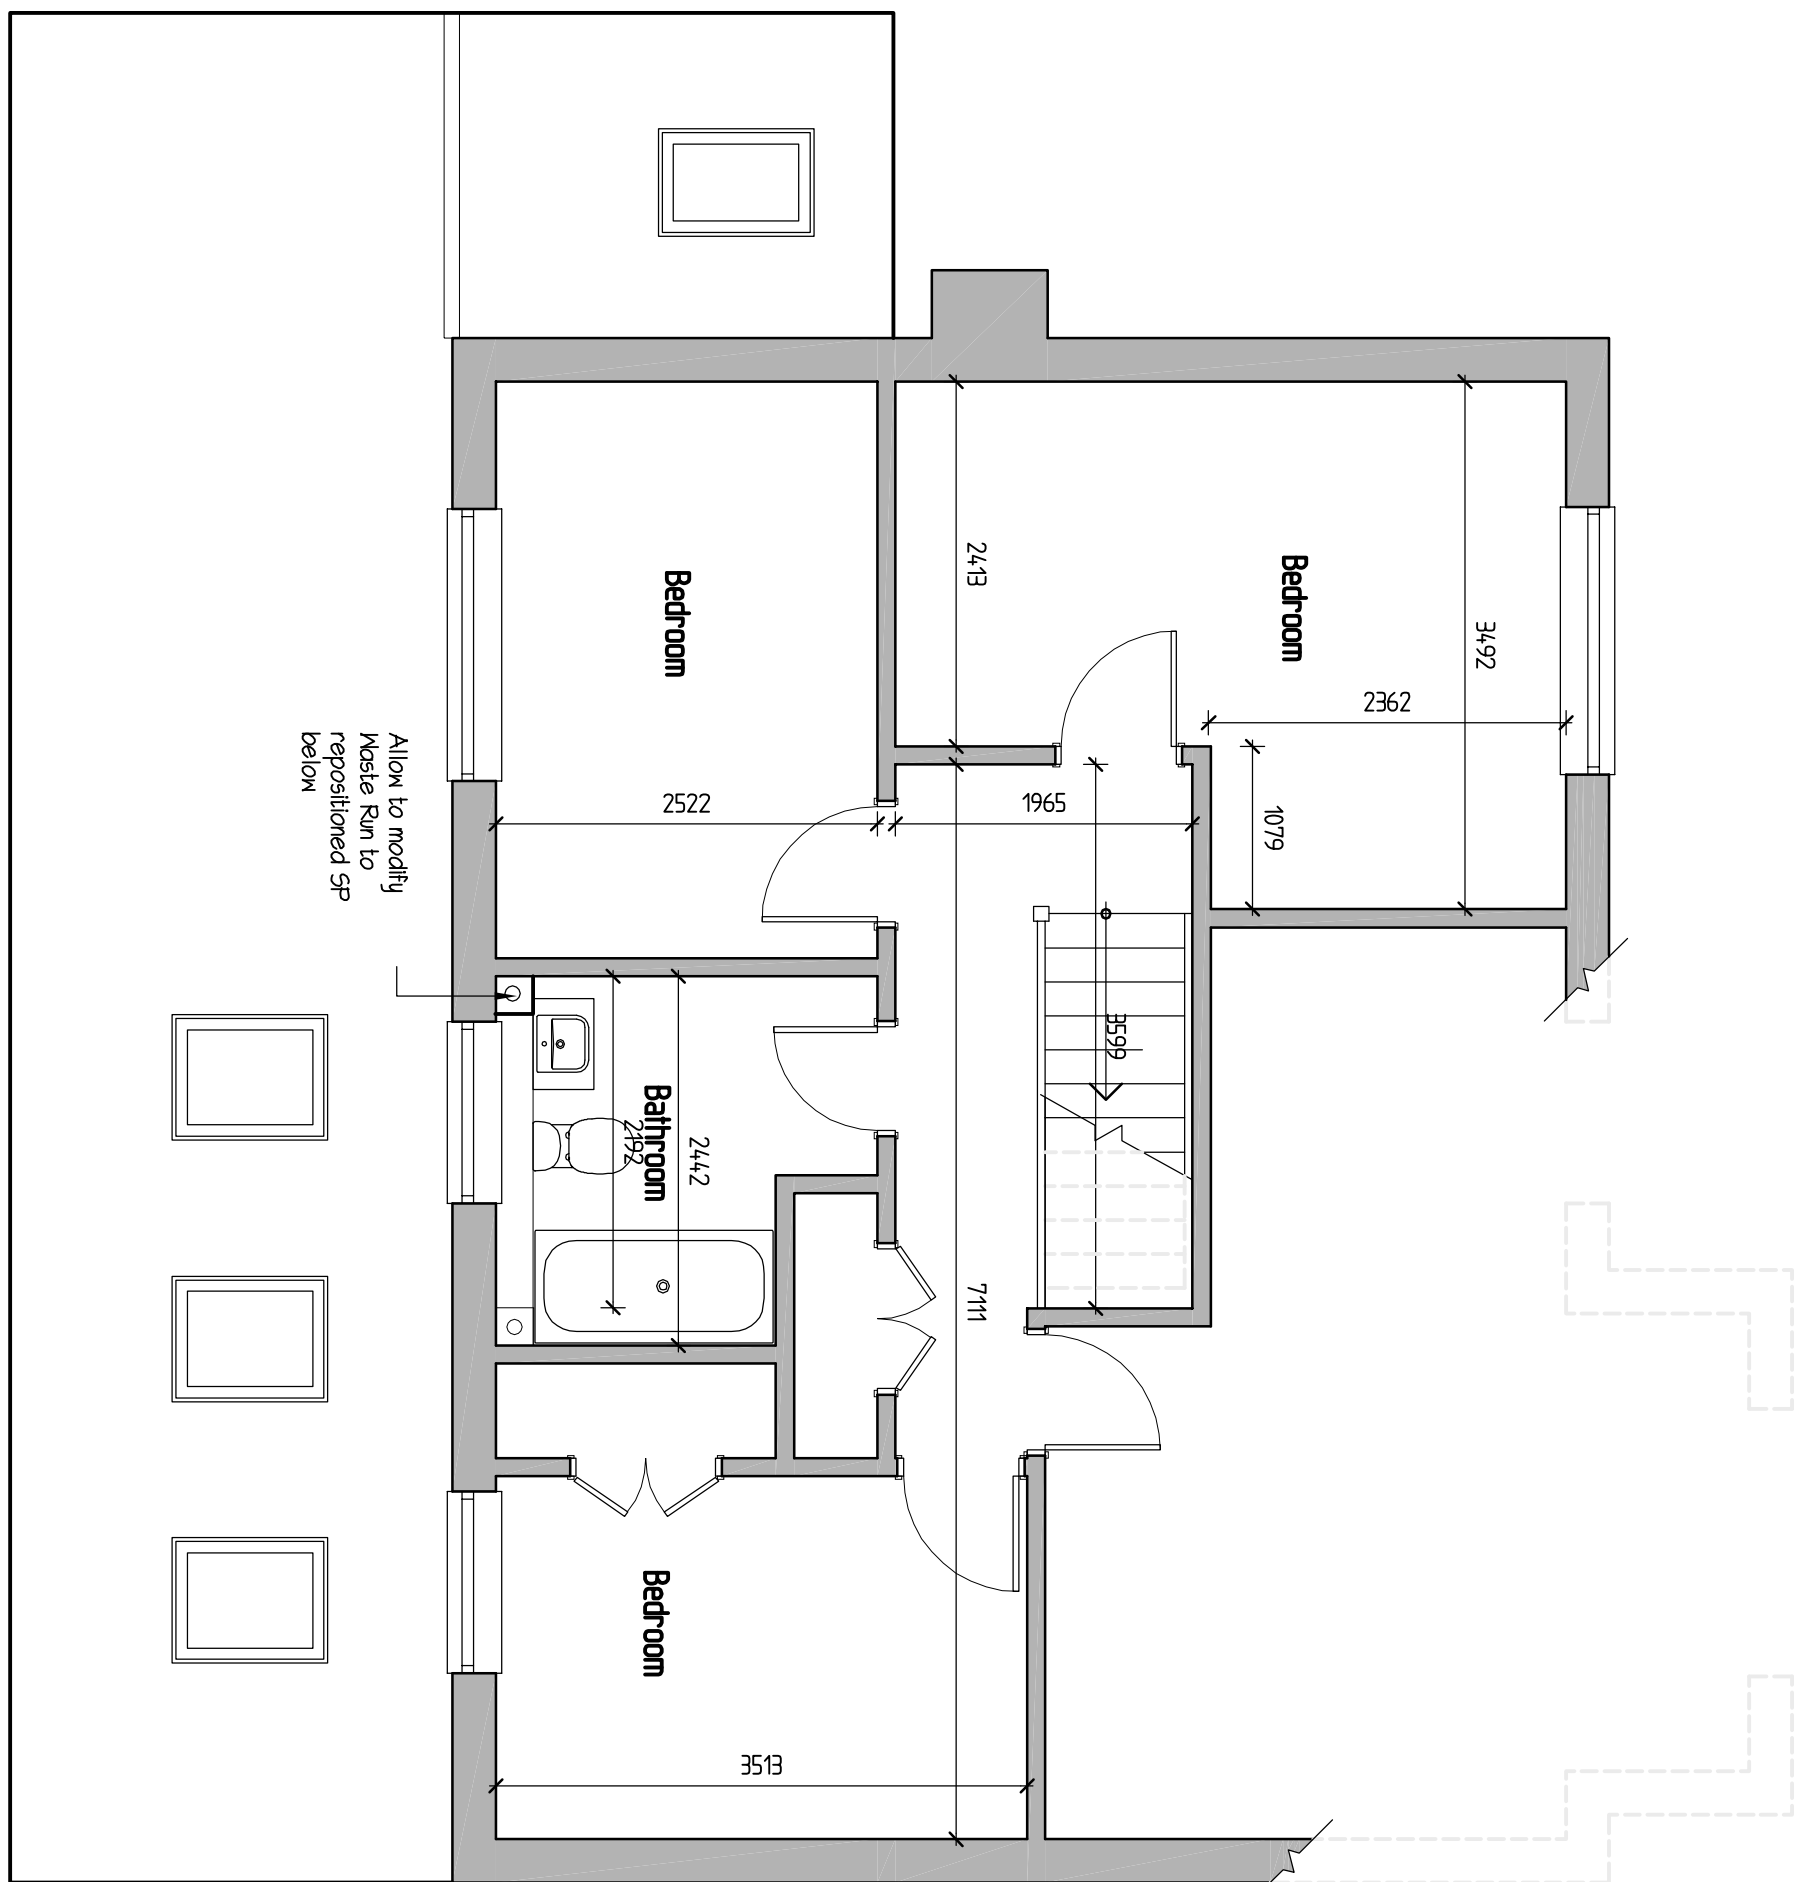

0 1 2 3 Metres
SCALE BAR @ 1-50
Proposed First Floor Plan

Block Plan 1-500

0 10 20 30 Metres
SCALE BAR @ 1-500

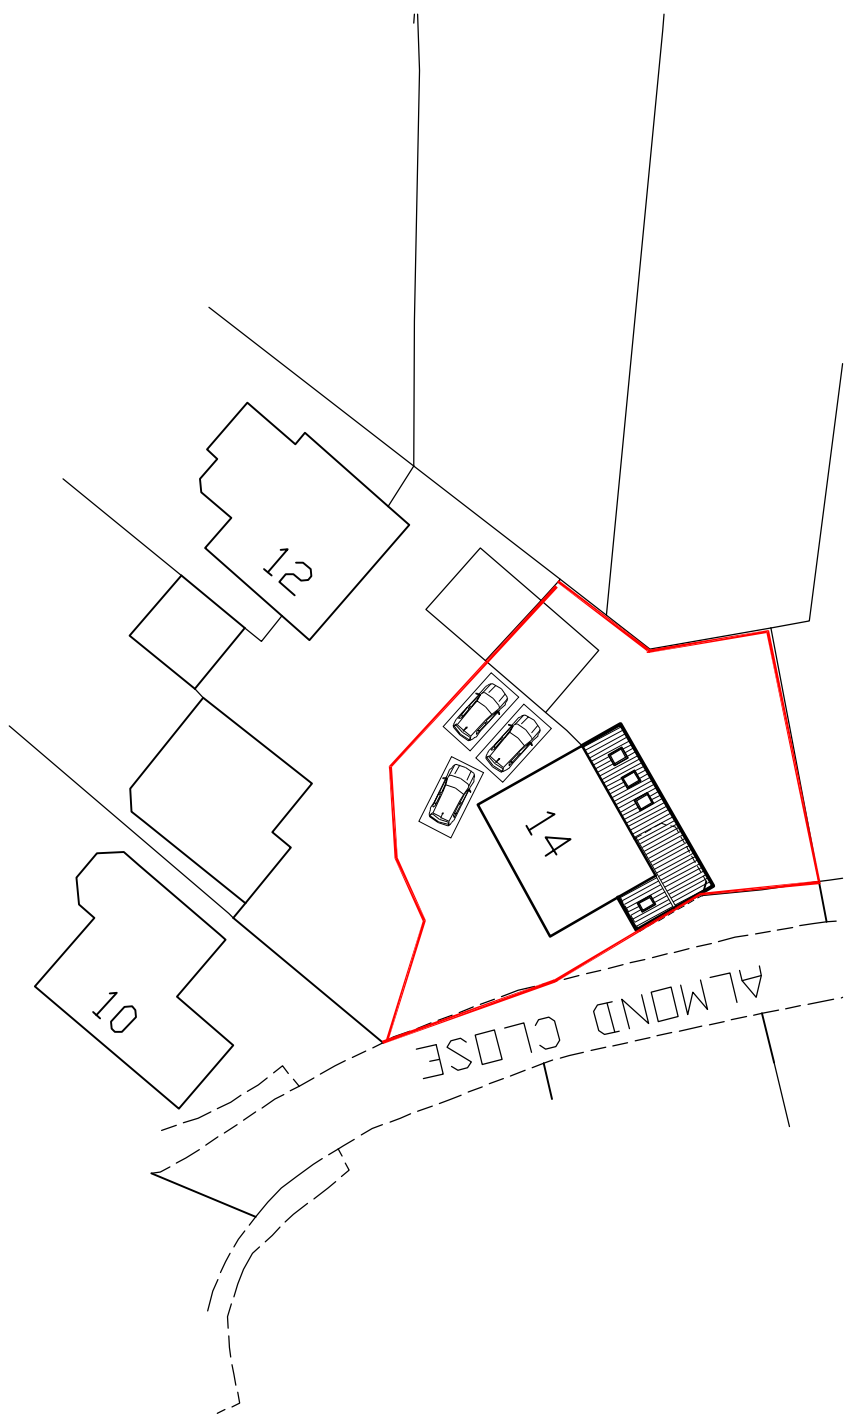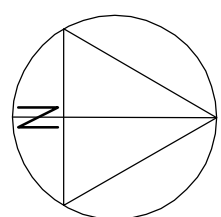

43 Wadhwa Way,
Tidbury, Reading,
Berk. RG20 4BJ
Tel & Fax: 0118 941 4249
Mobile: 07967 009862
greg@gregfarrell.co.uk

Planning, Building Regulations & Structural Design

REVISIONS

Rev.	Description	Date
A	Clients updates added	21-06-2025
B	Block Plan added	29-5-2025

JOB TITLE

14 Almond Close
Barkham

TITLE

Proposed Plans & Elevations

SCALE

1:50 1:100

DATE

April 2025

DRAWING No.

B