




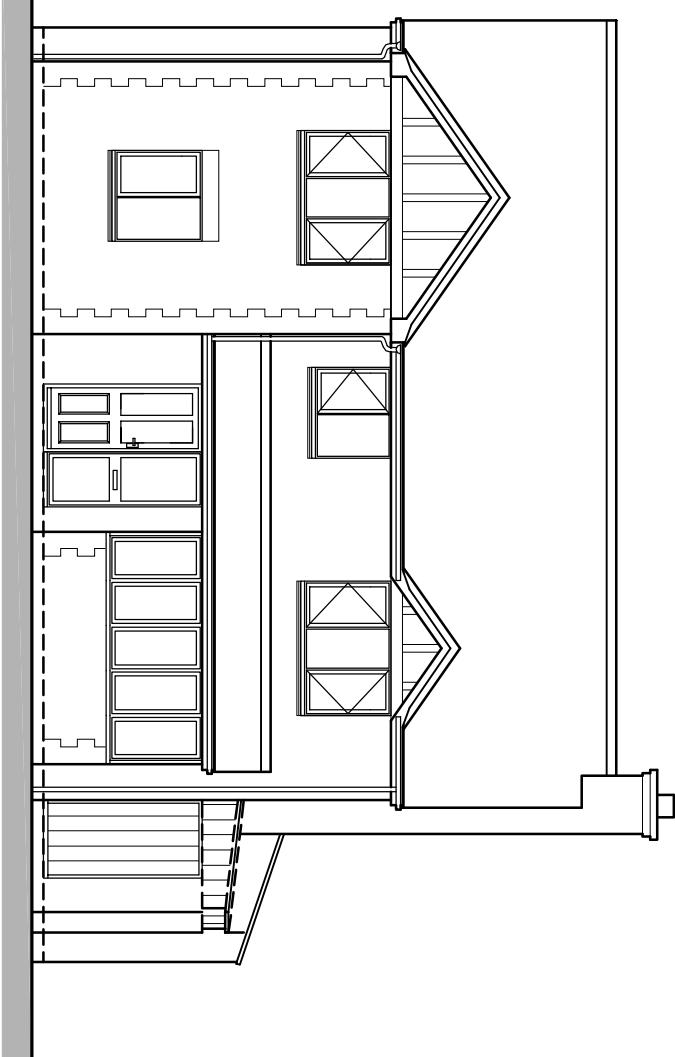


0 1 2 3 Metres
SCALE BAR @ 1-100
Existing Front Elevation

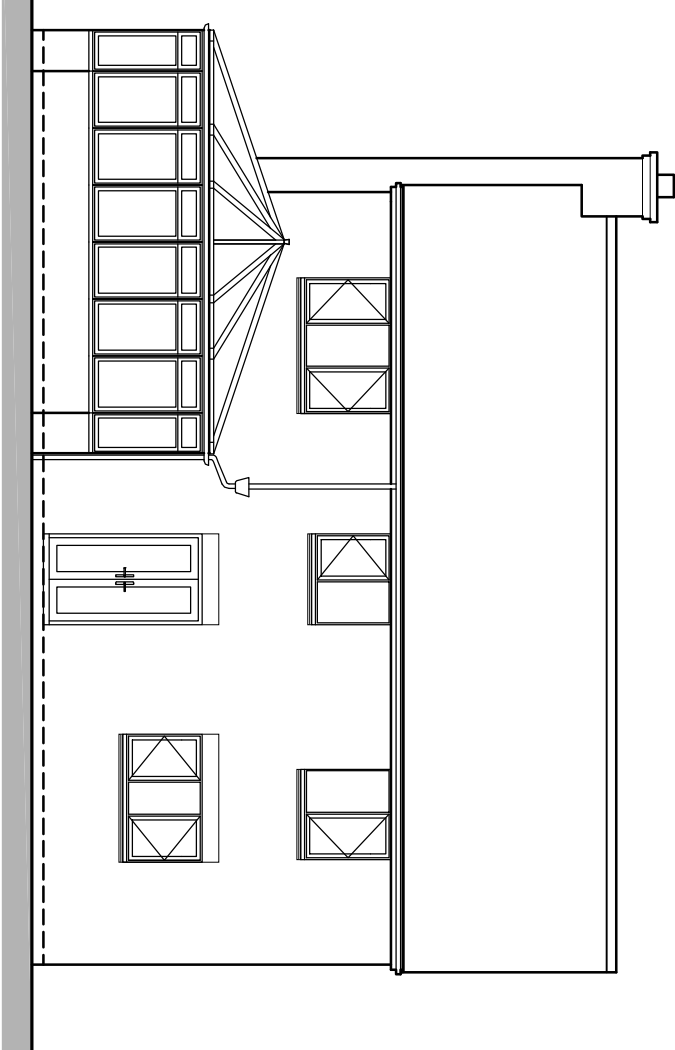


0 1 2 3 Metres
SCALE BAR @ 1-100
Existing Rear Elevation

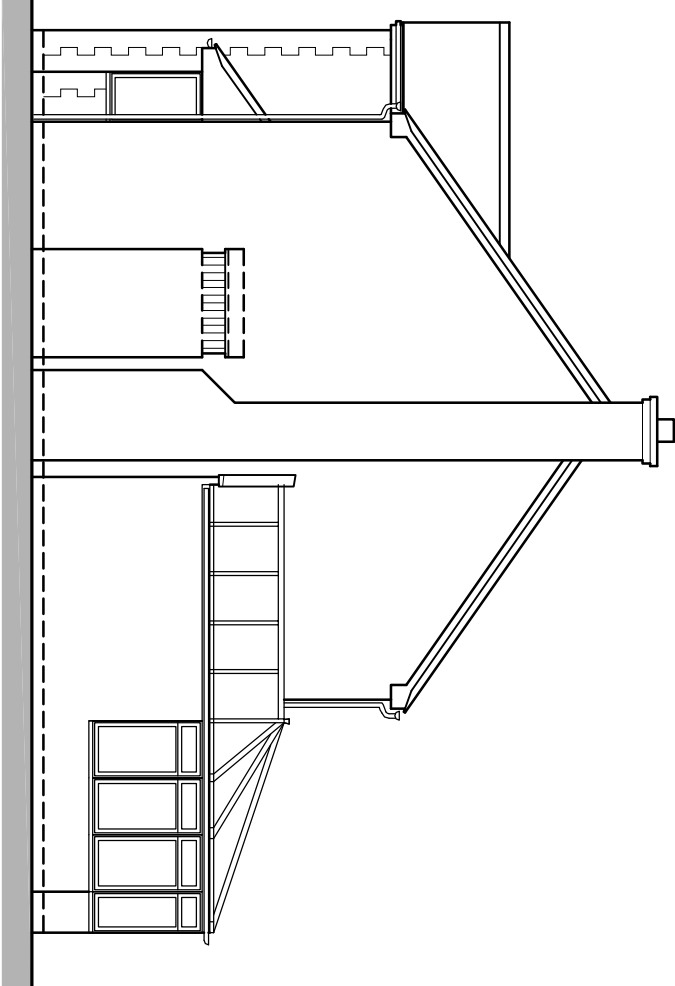

0 1 2 3 Metres
SCALE BAR @ 1-100
Existing Side Elevation


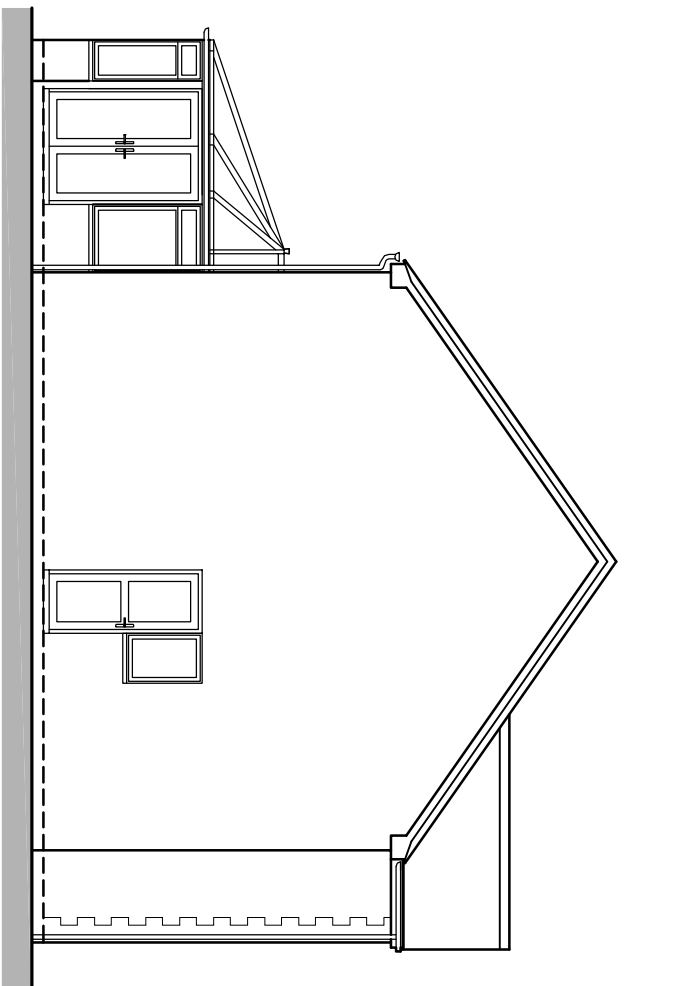


0 1 2 3 Metres
SCALE BAR @ 1-100
Existing Side Elevation

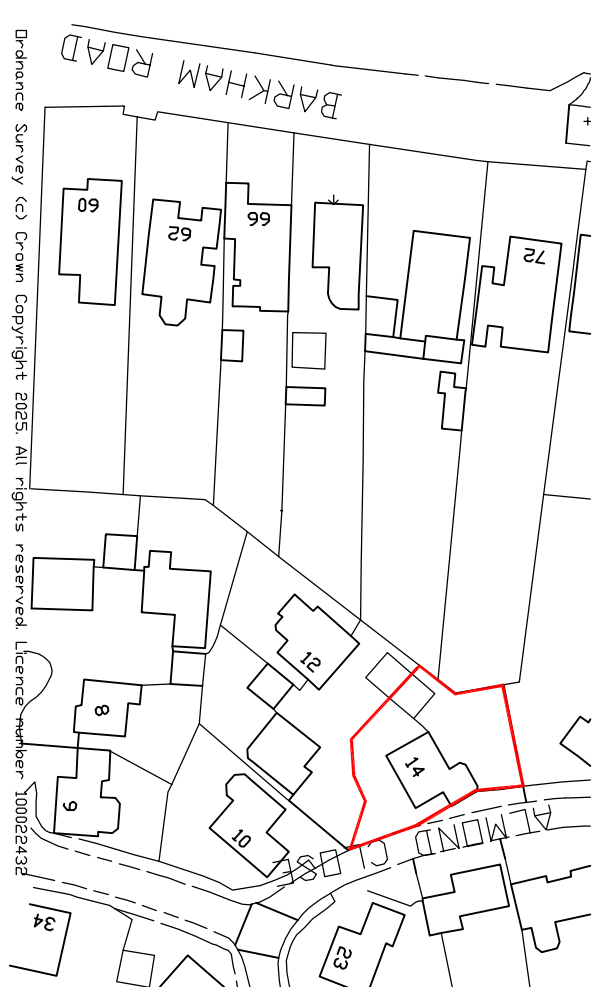


Location Plan I-1250

0 10 20 30 Metres
SCALE BAR @ 1-1250

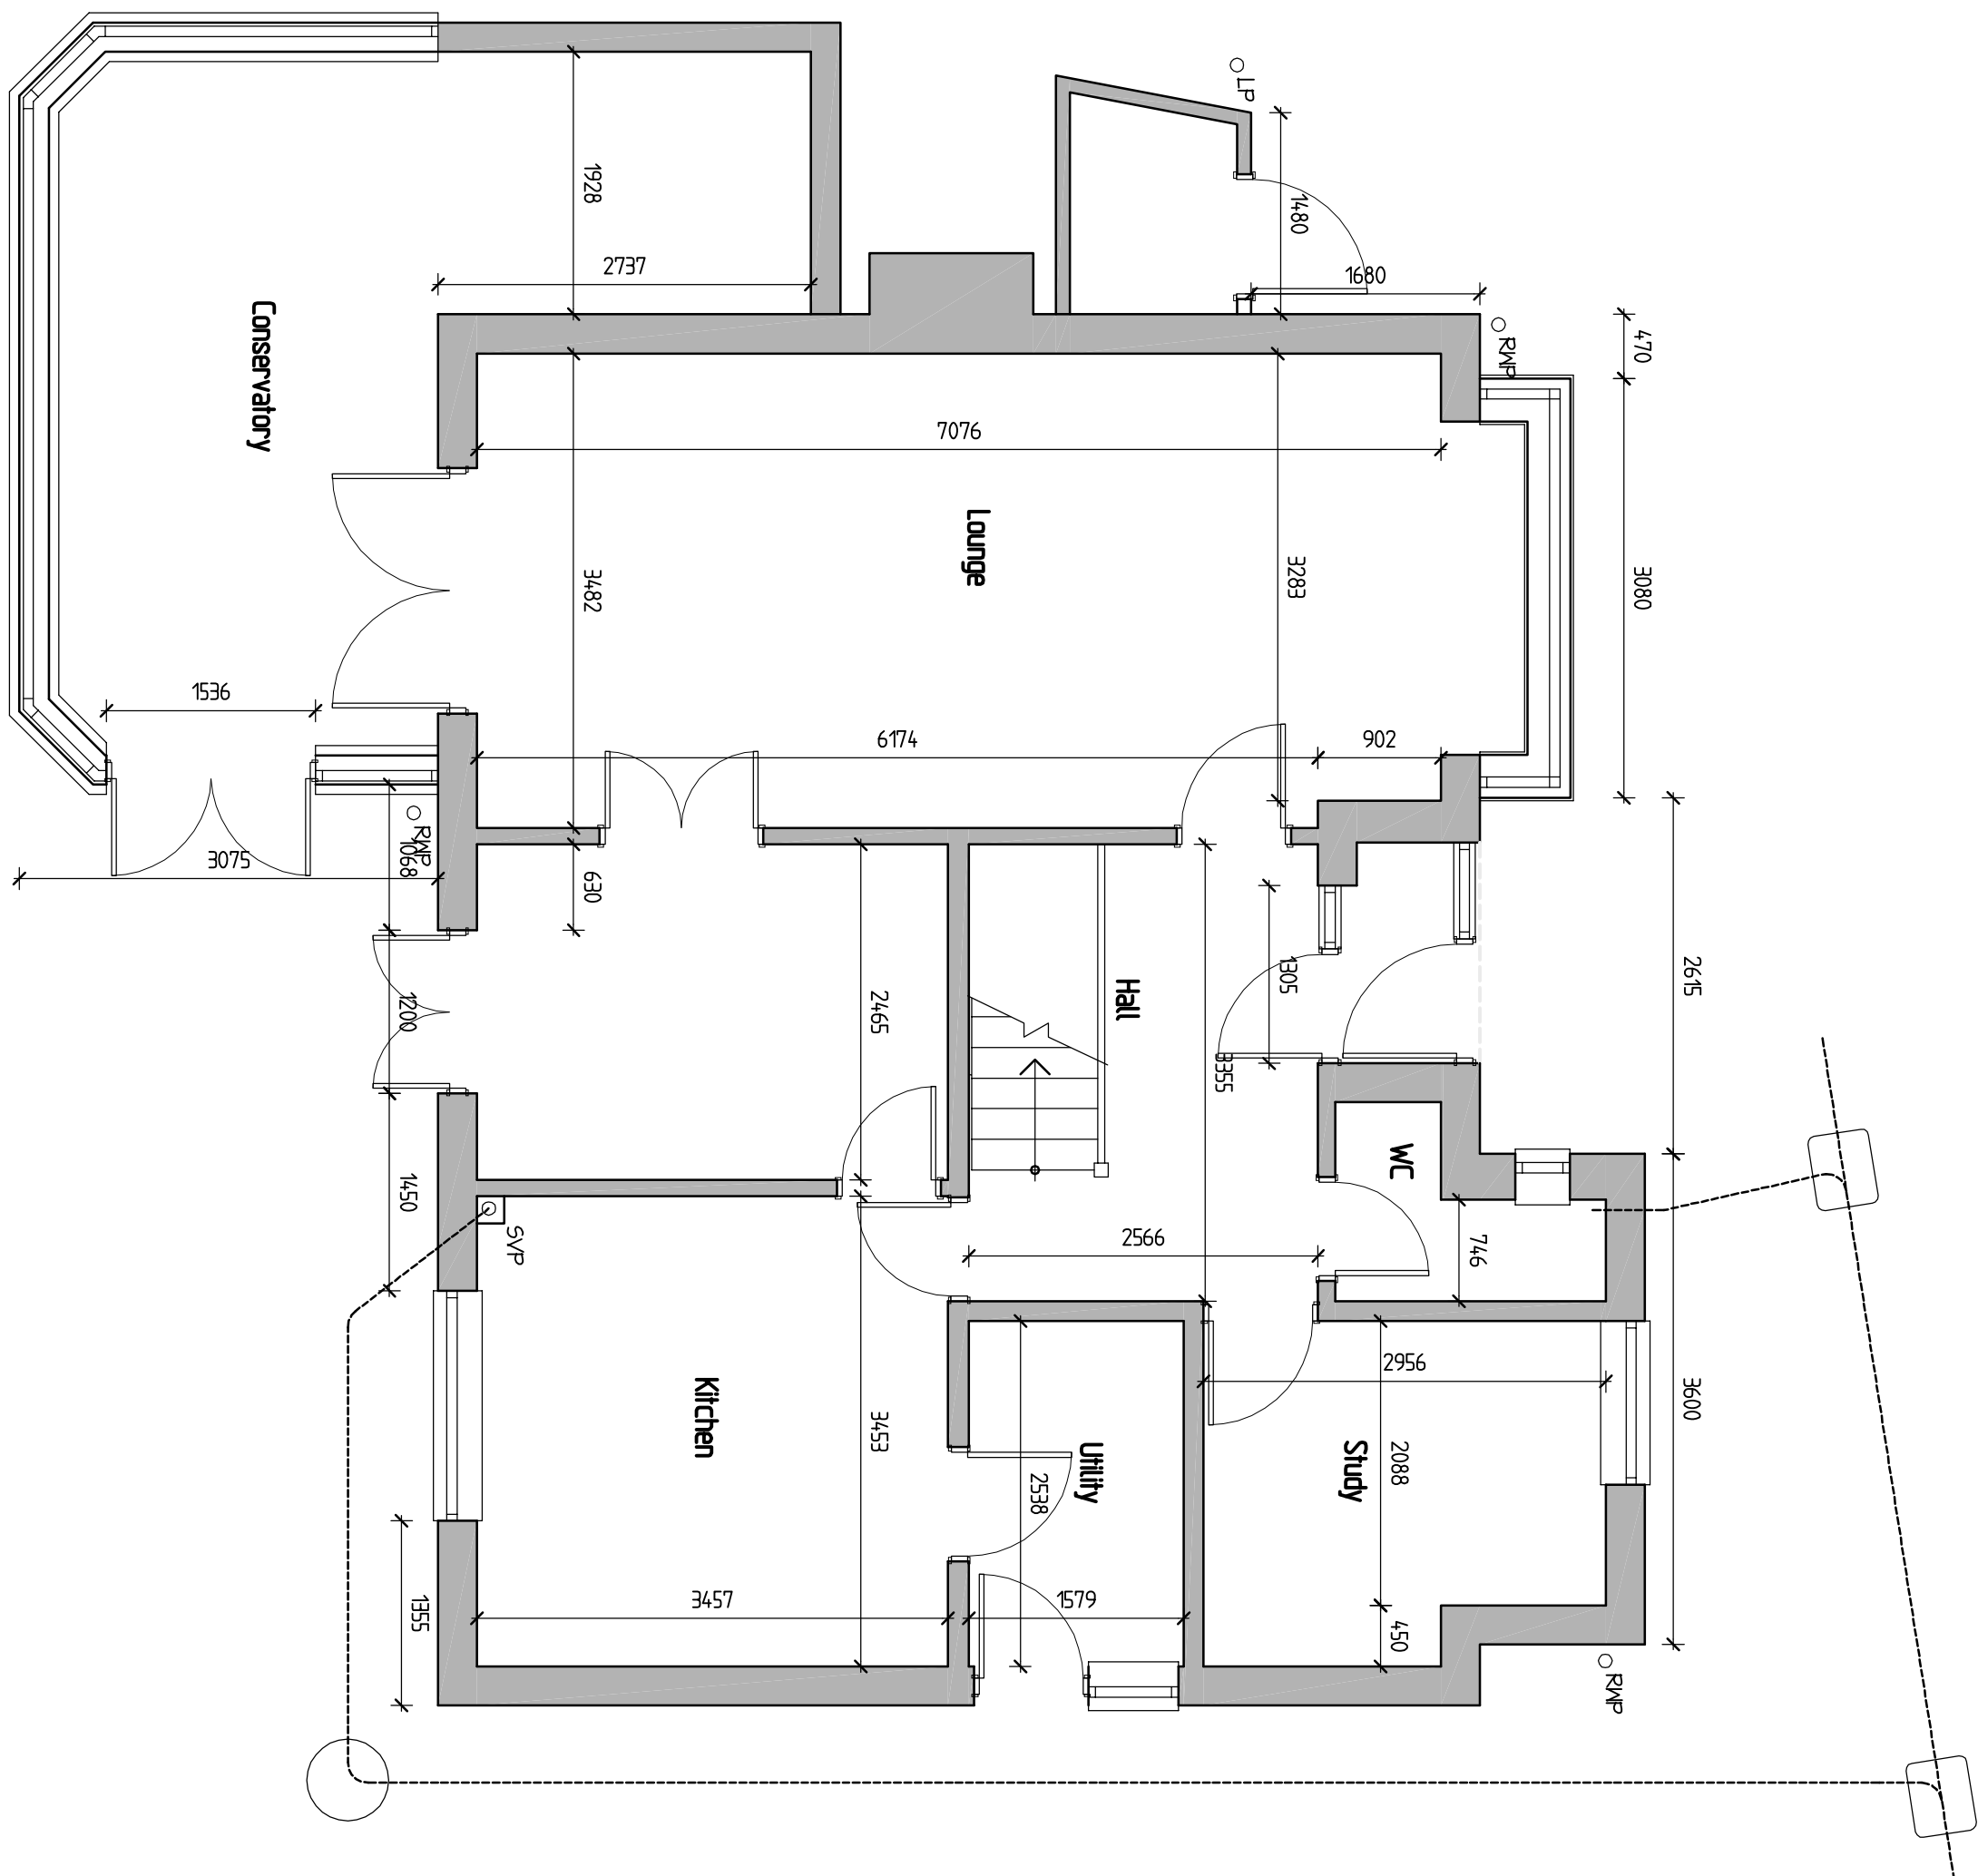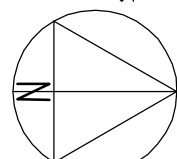

0 1 2 3 Metres
SCALE BAR @ 1-50

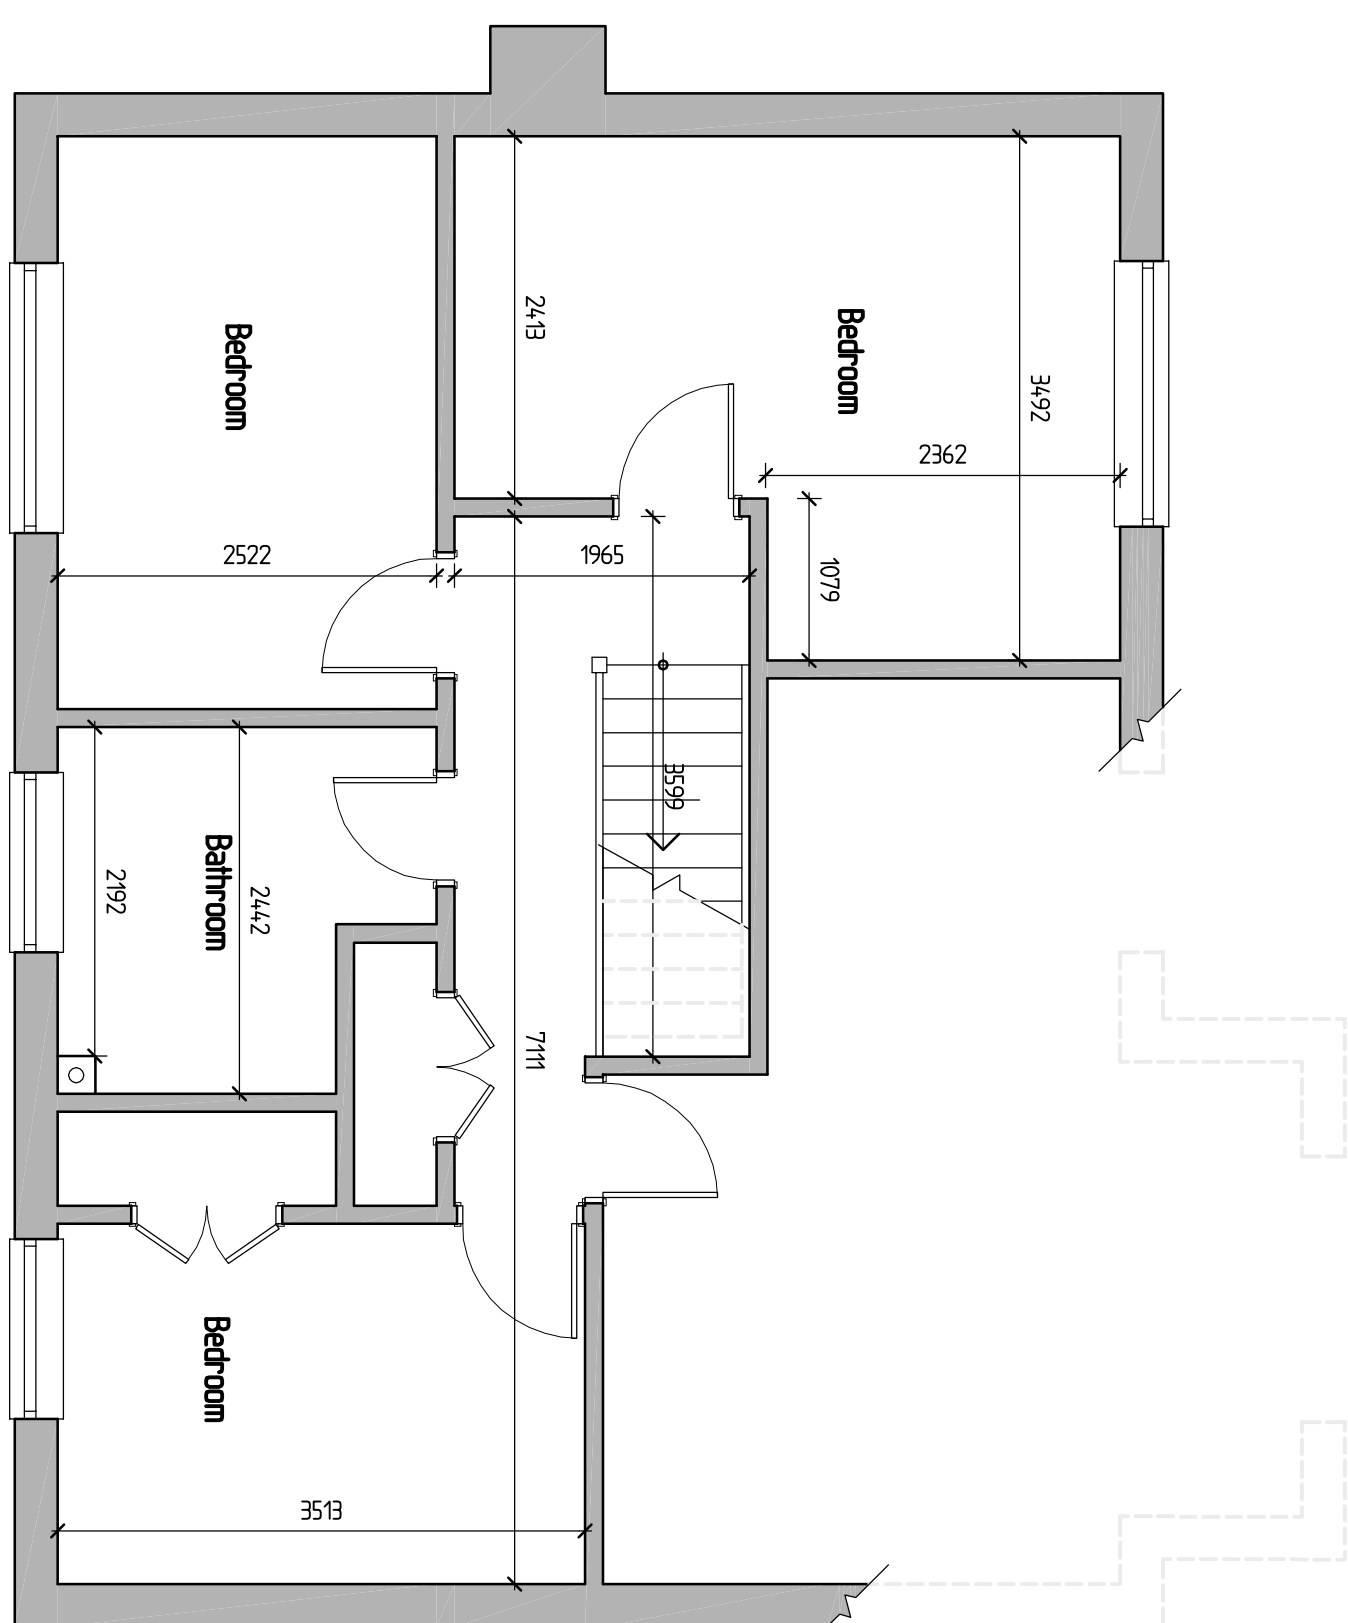

0 1 2 3 Metres
SCALE BAR @ 1-50
Existing First Floor Plan

REV.	DESCRIPTION	DATE
	 GRE Farrell Building & Design Consultants 43 Wandsworth Way, Millburn, Reading, Berks RG23 4NU Tel & Fax 0118 941 6249 Mobile 07567 029662 greg@grefarrell.co.uk	

505 MILL

14 Almond Close
Barkham

TITLE

Existing Plans & Elevations

SCALE 1:50 1:100

DATE April 2025

DRAWING No. 01