


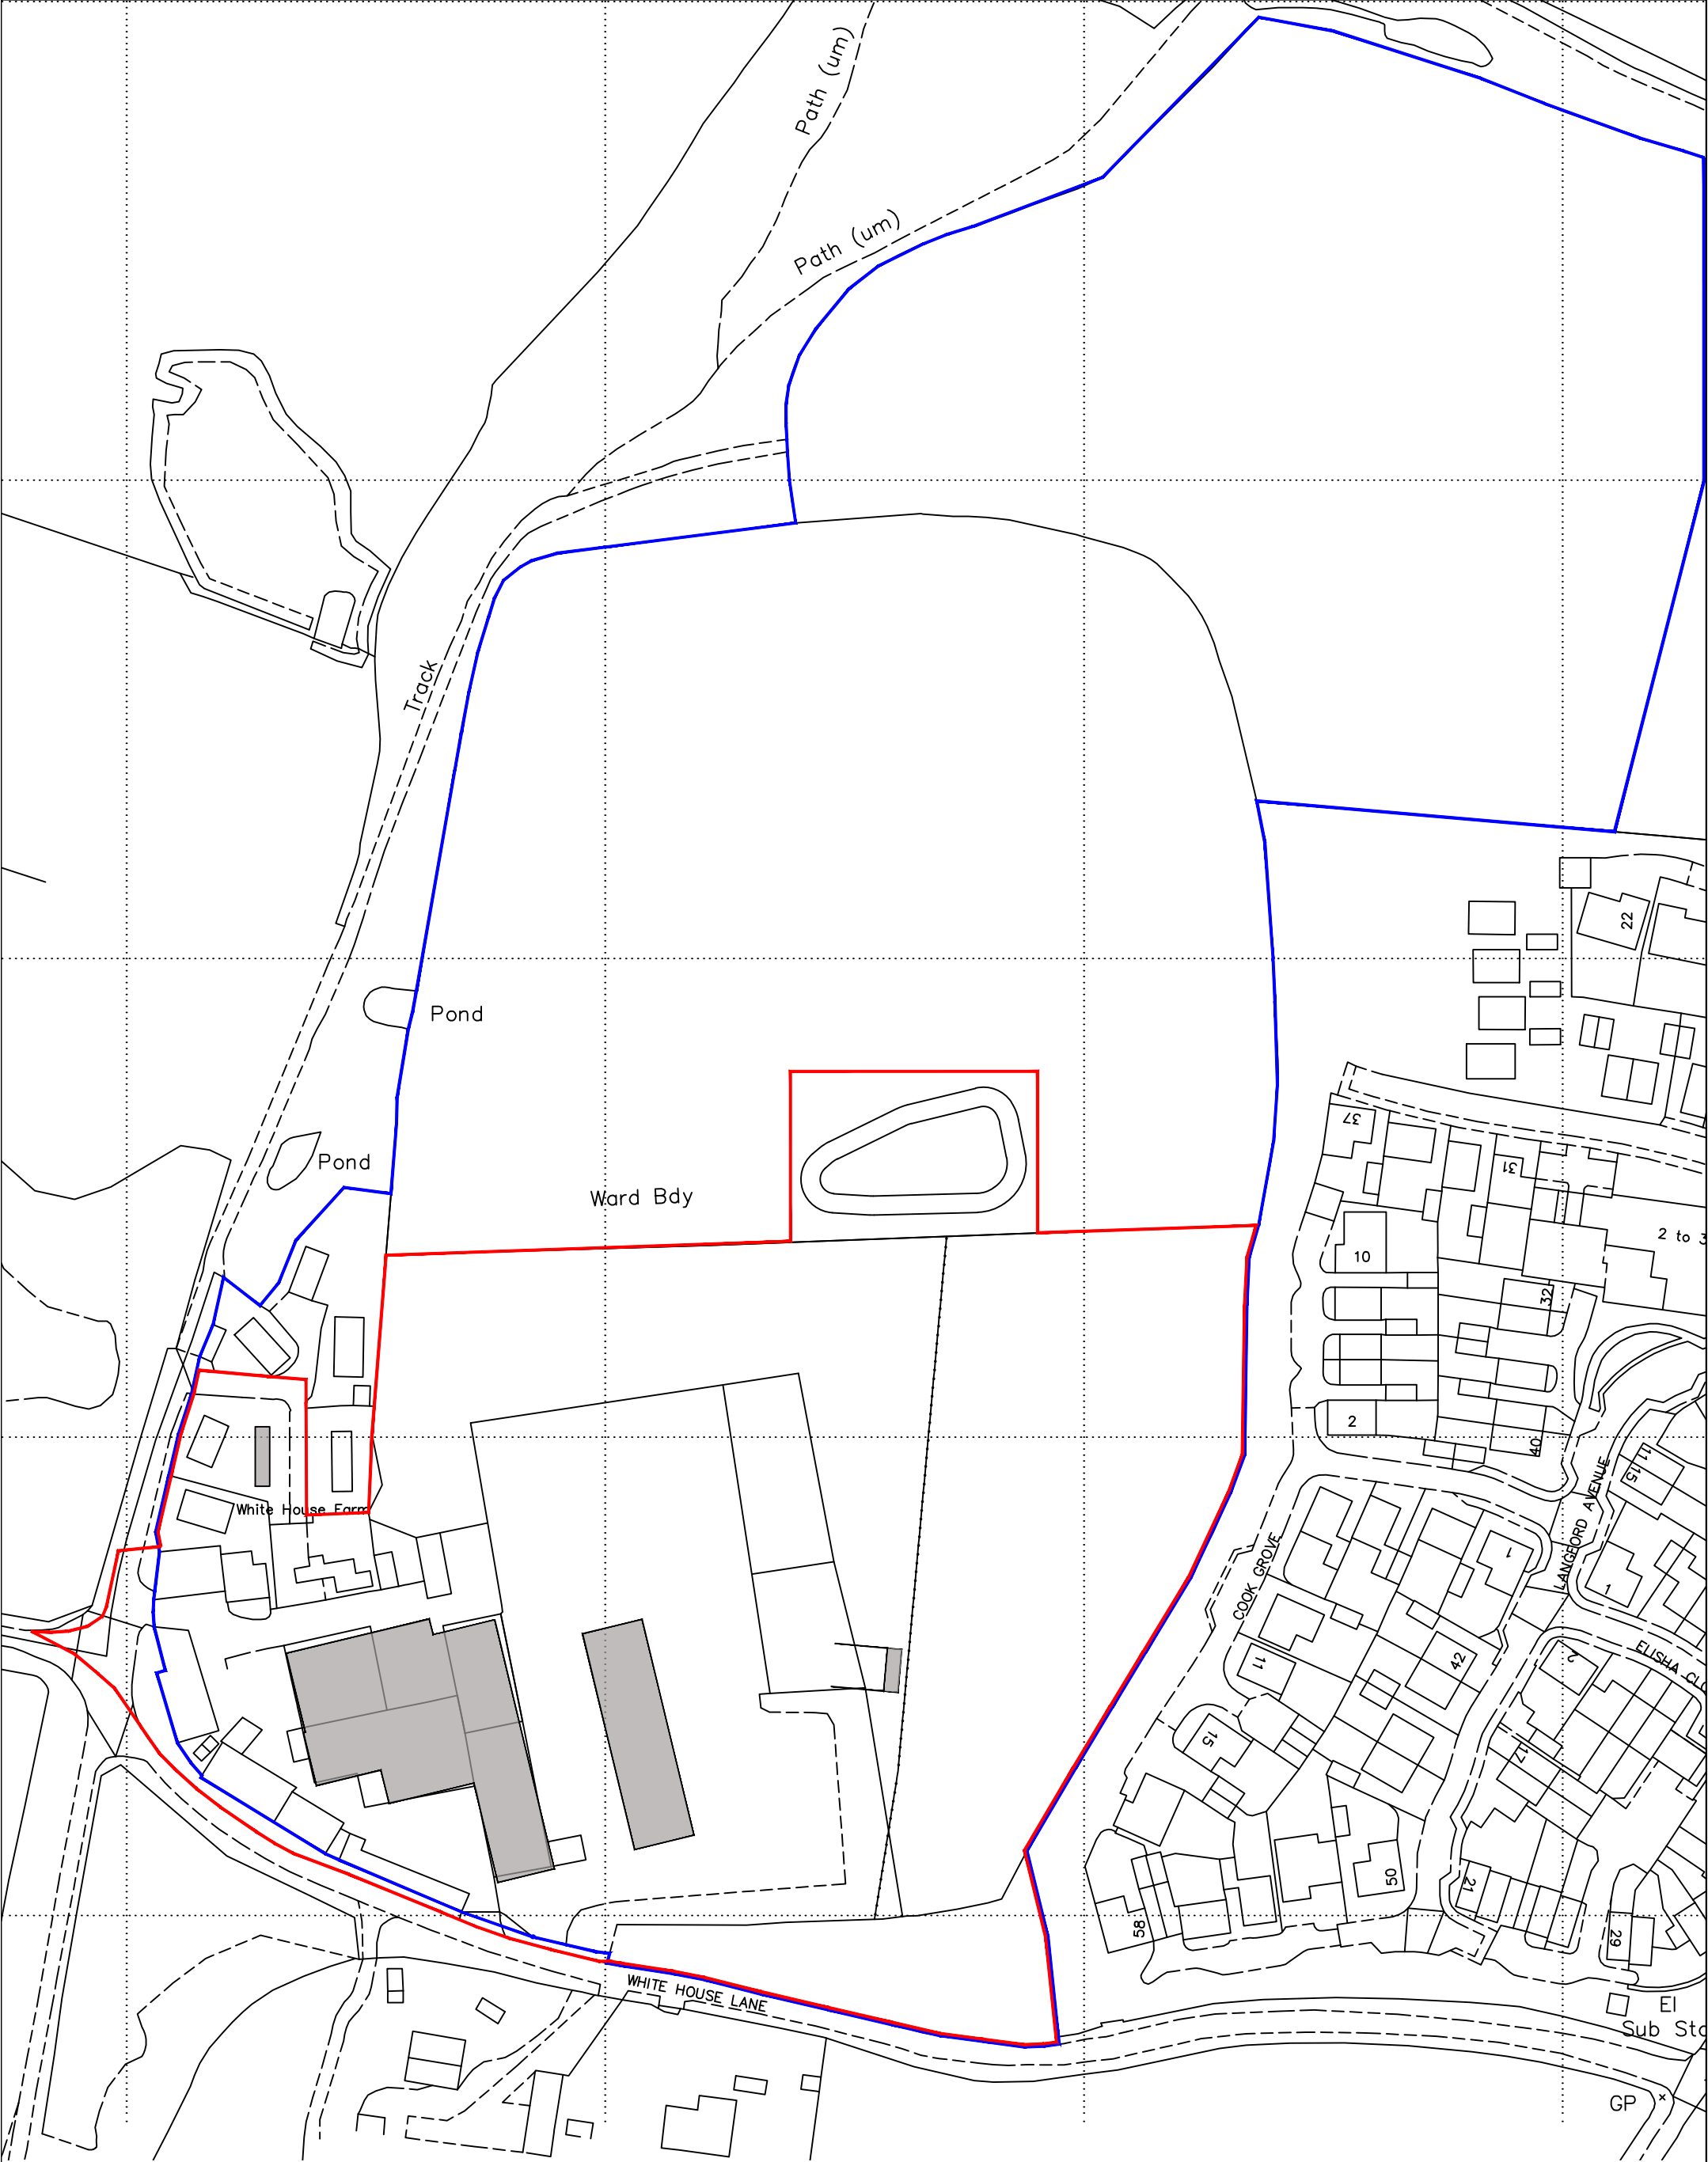

Ordnance Survey (c) Crown Copyright 2023. All rights reserved. Licence number 100022432

0m10m50m100m150m

Rev No.	Revision Note.	Date	Drawn	Checked
I	Area hatched in Red to show proposed area for change of use	10.12.20	CJB	AW
J	Drainage ditch added	23.02.21	AW	AW
K	Drainage soakaways added	04.03.21	AW	AW
L	New depot building and revised site plan	13.04.22	AW	AW
M	Access ownership plan created	04.11.24	AW	AW
N	Highways land added to access ownership plan	05.02.25	AW	AW

NUMBER - REV - CLIENT - PROJECT
00836-00 - N - Lister Wilder - White House Farm

TITLE
Location Plan

DATE
16.10.25

SHEET
02

SCALE
1:1250

DRN BY
AW

CHK BY
AW

PAPER SIZE
A3

BOURNE VALLEY ASSOCIATES
ANDOVER LANE FARM
FABERSTOWN
ANDOVER
HAMPSHIRE
SP11 9PE
Tel: 01264 850159
Email: info@bournevalley.co.uk