


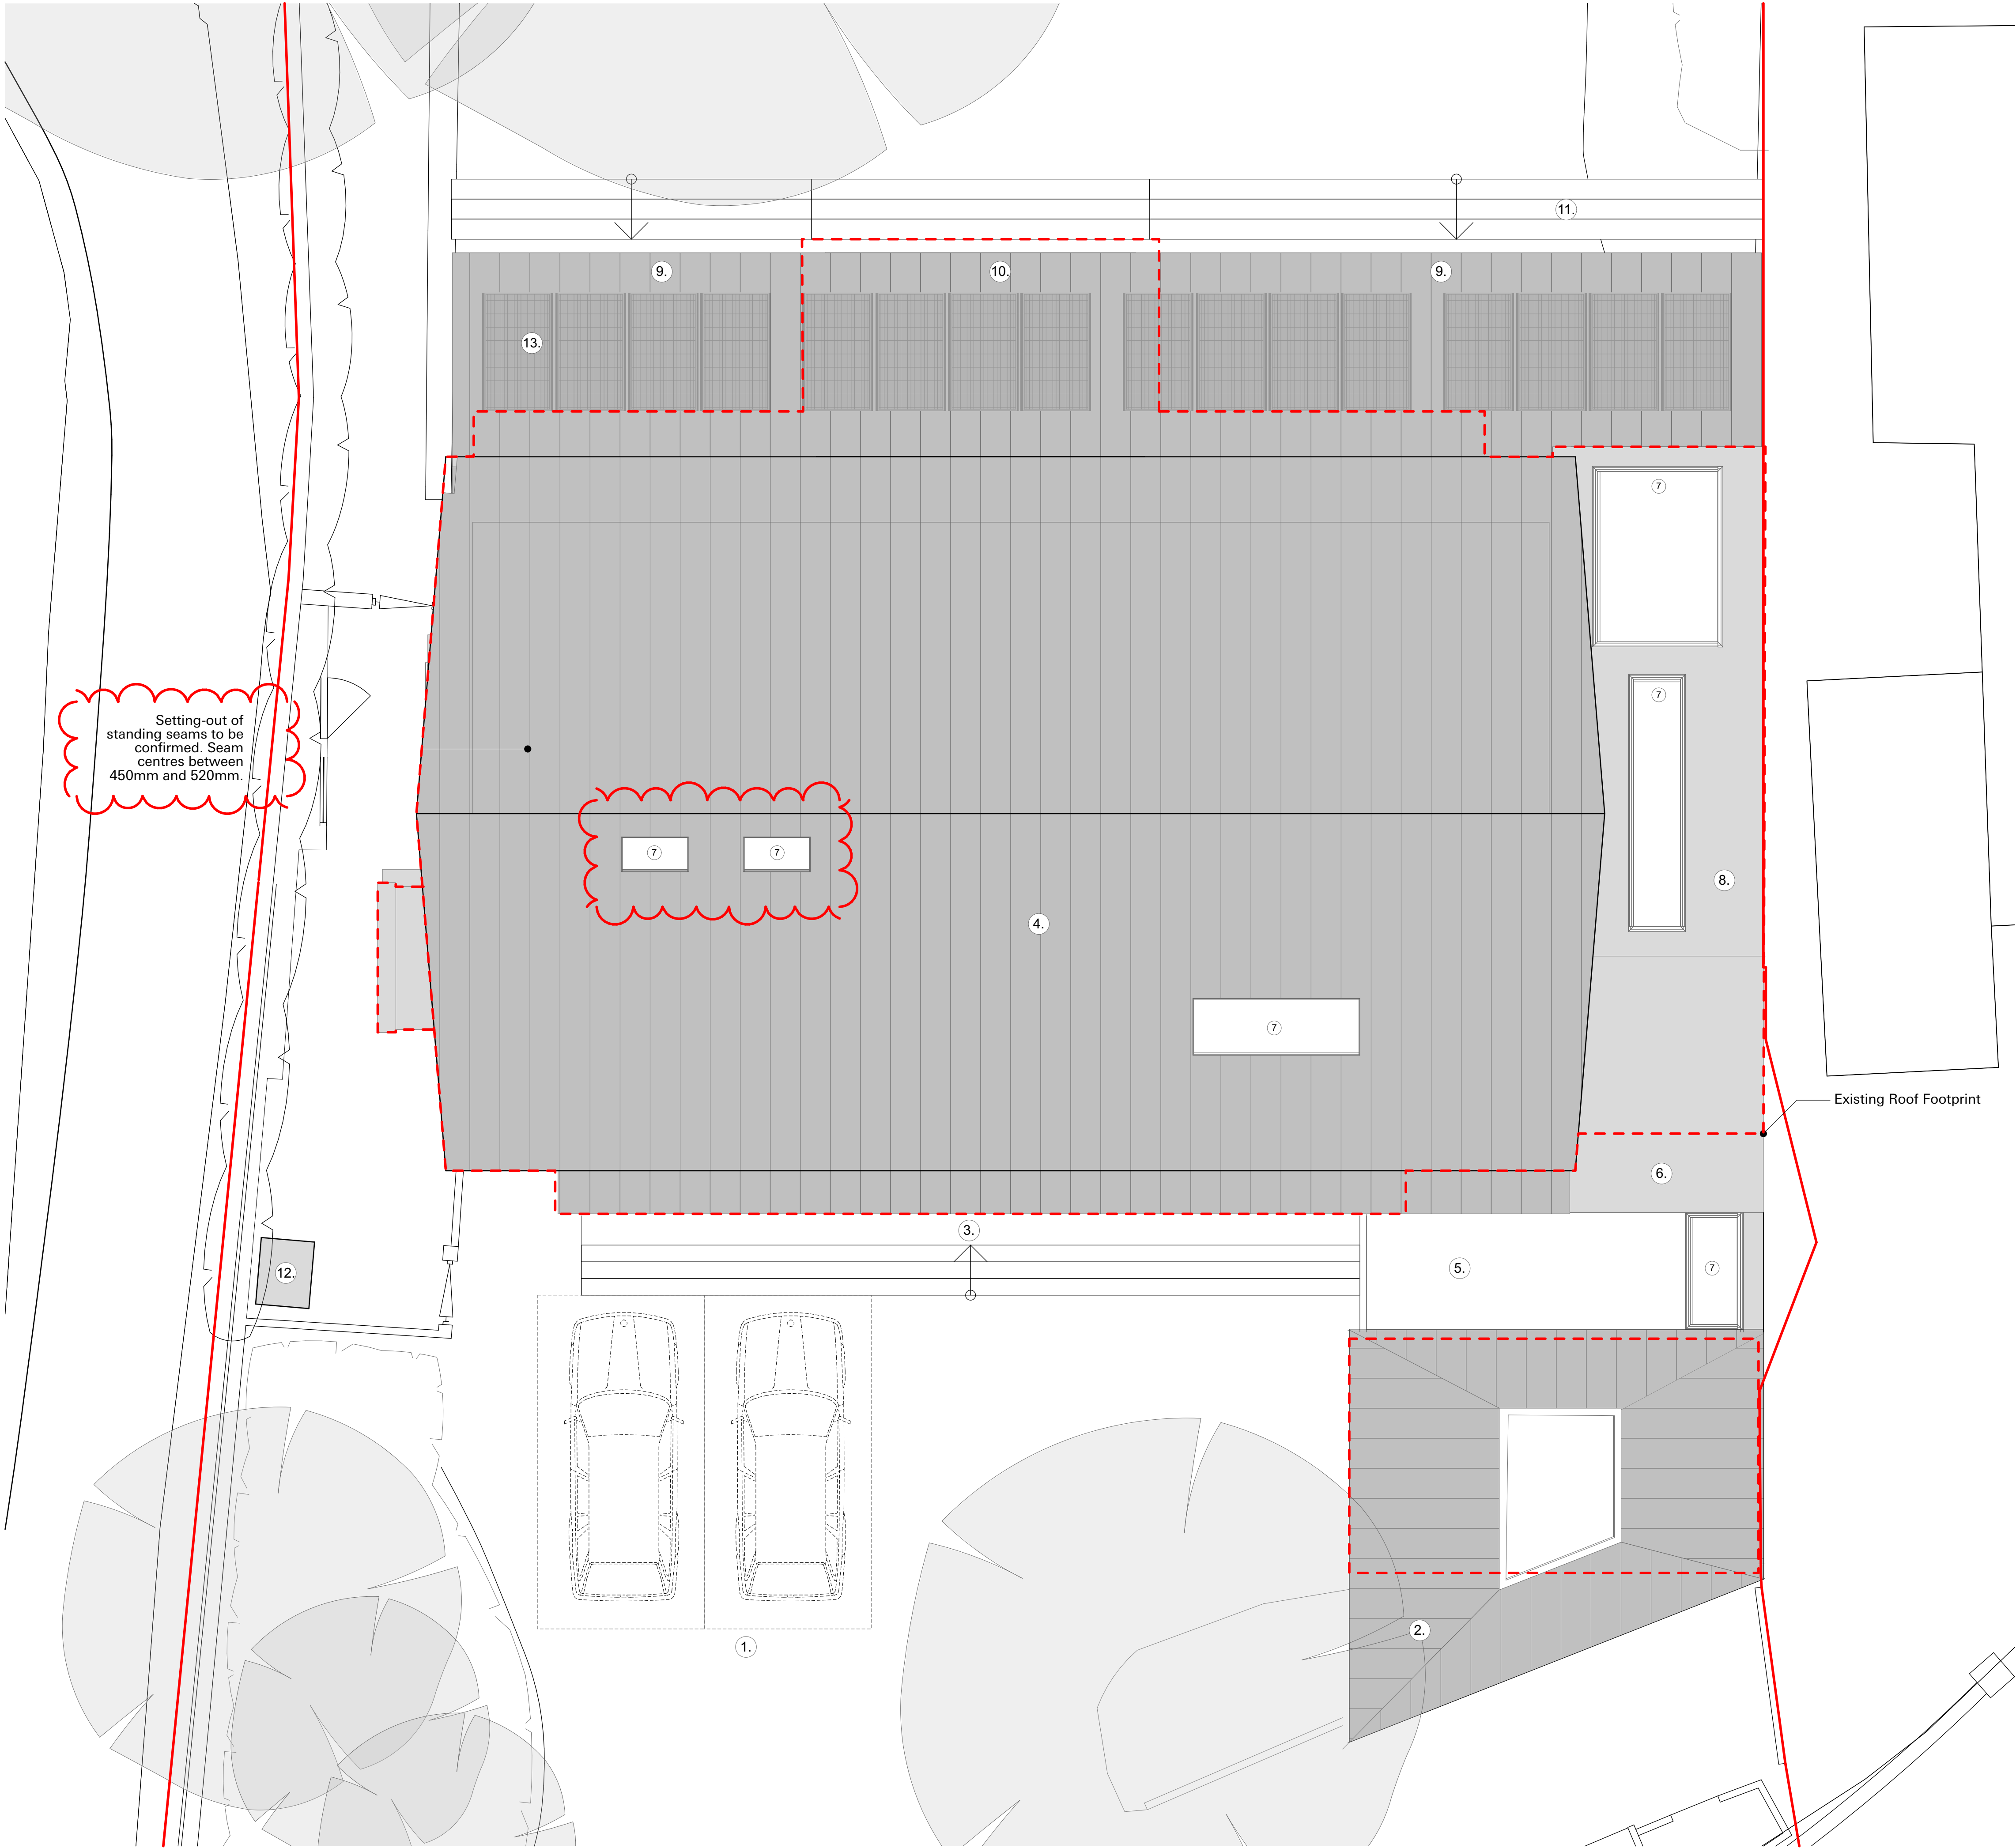

General Notes:

This document and its design content is copyright ©. It shall be read in conjunction with all other associated project information including models, specifications, schedules and related consultants documents.

All dimensions to be checked on site. Any discrepancies between drawings to be reported to Architect immediately. Use figured dimensions only. Do not scale from drawings. IF IN DOUBT, ASK.

All Levels are above ordnance datum (AOD). New levels are shown thus: L16.400 Existing Levels are shown thus: EX+16.400


Refer to Structural Engineer's drawings and specifications for all structural information. For details of restraints and fixings see Structural Engineer's schedule.

Refer to Services Engineer's drawings and specifications for all services information.

Refer to Landscape Architect's drawings and specifications for all Landscape information.

For elements of work subject to Detailed Design development by sub contractors, this drawings is indicative of the Architects visual & performance requirement only. The sub contractor(s) will be responsible for the detailed design and co-ordination of the installation within the parameters defined in the specification & contract terms and documents.

- Key
1. Driveway
  2. Garage Extension
  3. Proposed Entrance Terrace
  4. Main House
  5. Proposed Glass Link
  6. Infill Extension
  7. Proposed Skylights
  8. Existing Flat Roof
  9. Proposed Veranda
  10. Conservatory Flat Roof integrated with Veranda
  11. Open steps down to Garden from proposed Terrace
  12. Air Source Heat Pump - Indicative Location
  13. Solar Water Panels & Solar Panels Integrated into flat roof (no. and location to be confirmed)

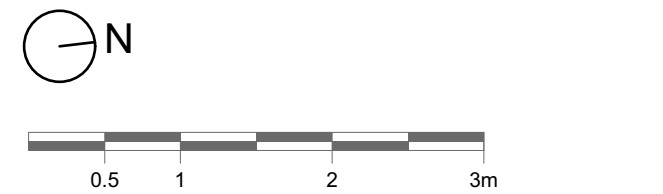

| Rev | Issue Date | Description                       |
|-----|------------|-----------------------------------|
| C   | 02/03/2026 | Issued for Non Material Amendment |
| B   | 30/09/2022 | Issued for Planning               |
| A   | 24/06/2022 | Pre-Application Issue             |

Consultant:

**Napier Clarke Architects**

t: +44 (0)1628 487808  
e: info@napierclarke.co.uk  
w: www.napierclarke.co.uk  
72 West Street, Marlow, SL7 2BP

|               |                    |              |
|---------------|--------------------|--------------|
| Project :     | Toll Gate          |              |
| Drawing Title | Proposed Roof Plan |              |
| Drawing No:   | TLG_00_0001        | Revision: C  |
| Use Only:     | Planning           |              |
| Scale:        | Date:              | Project Ref: |
| 1:50 @A1      | 02/03/2026         | TLG          |