


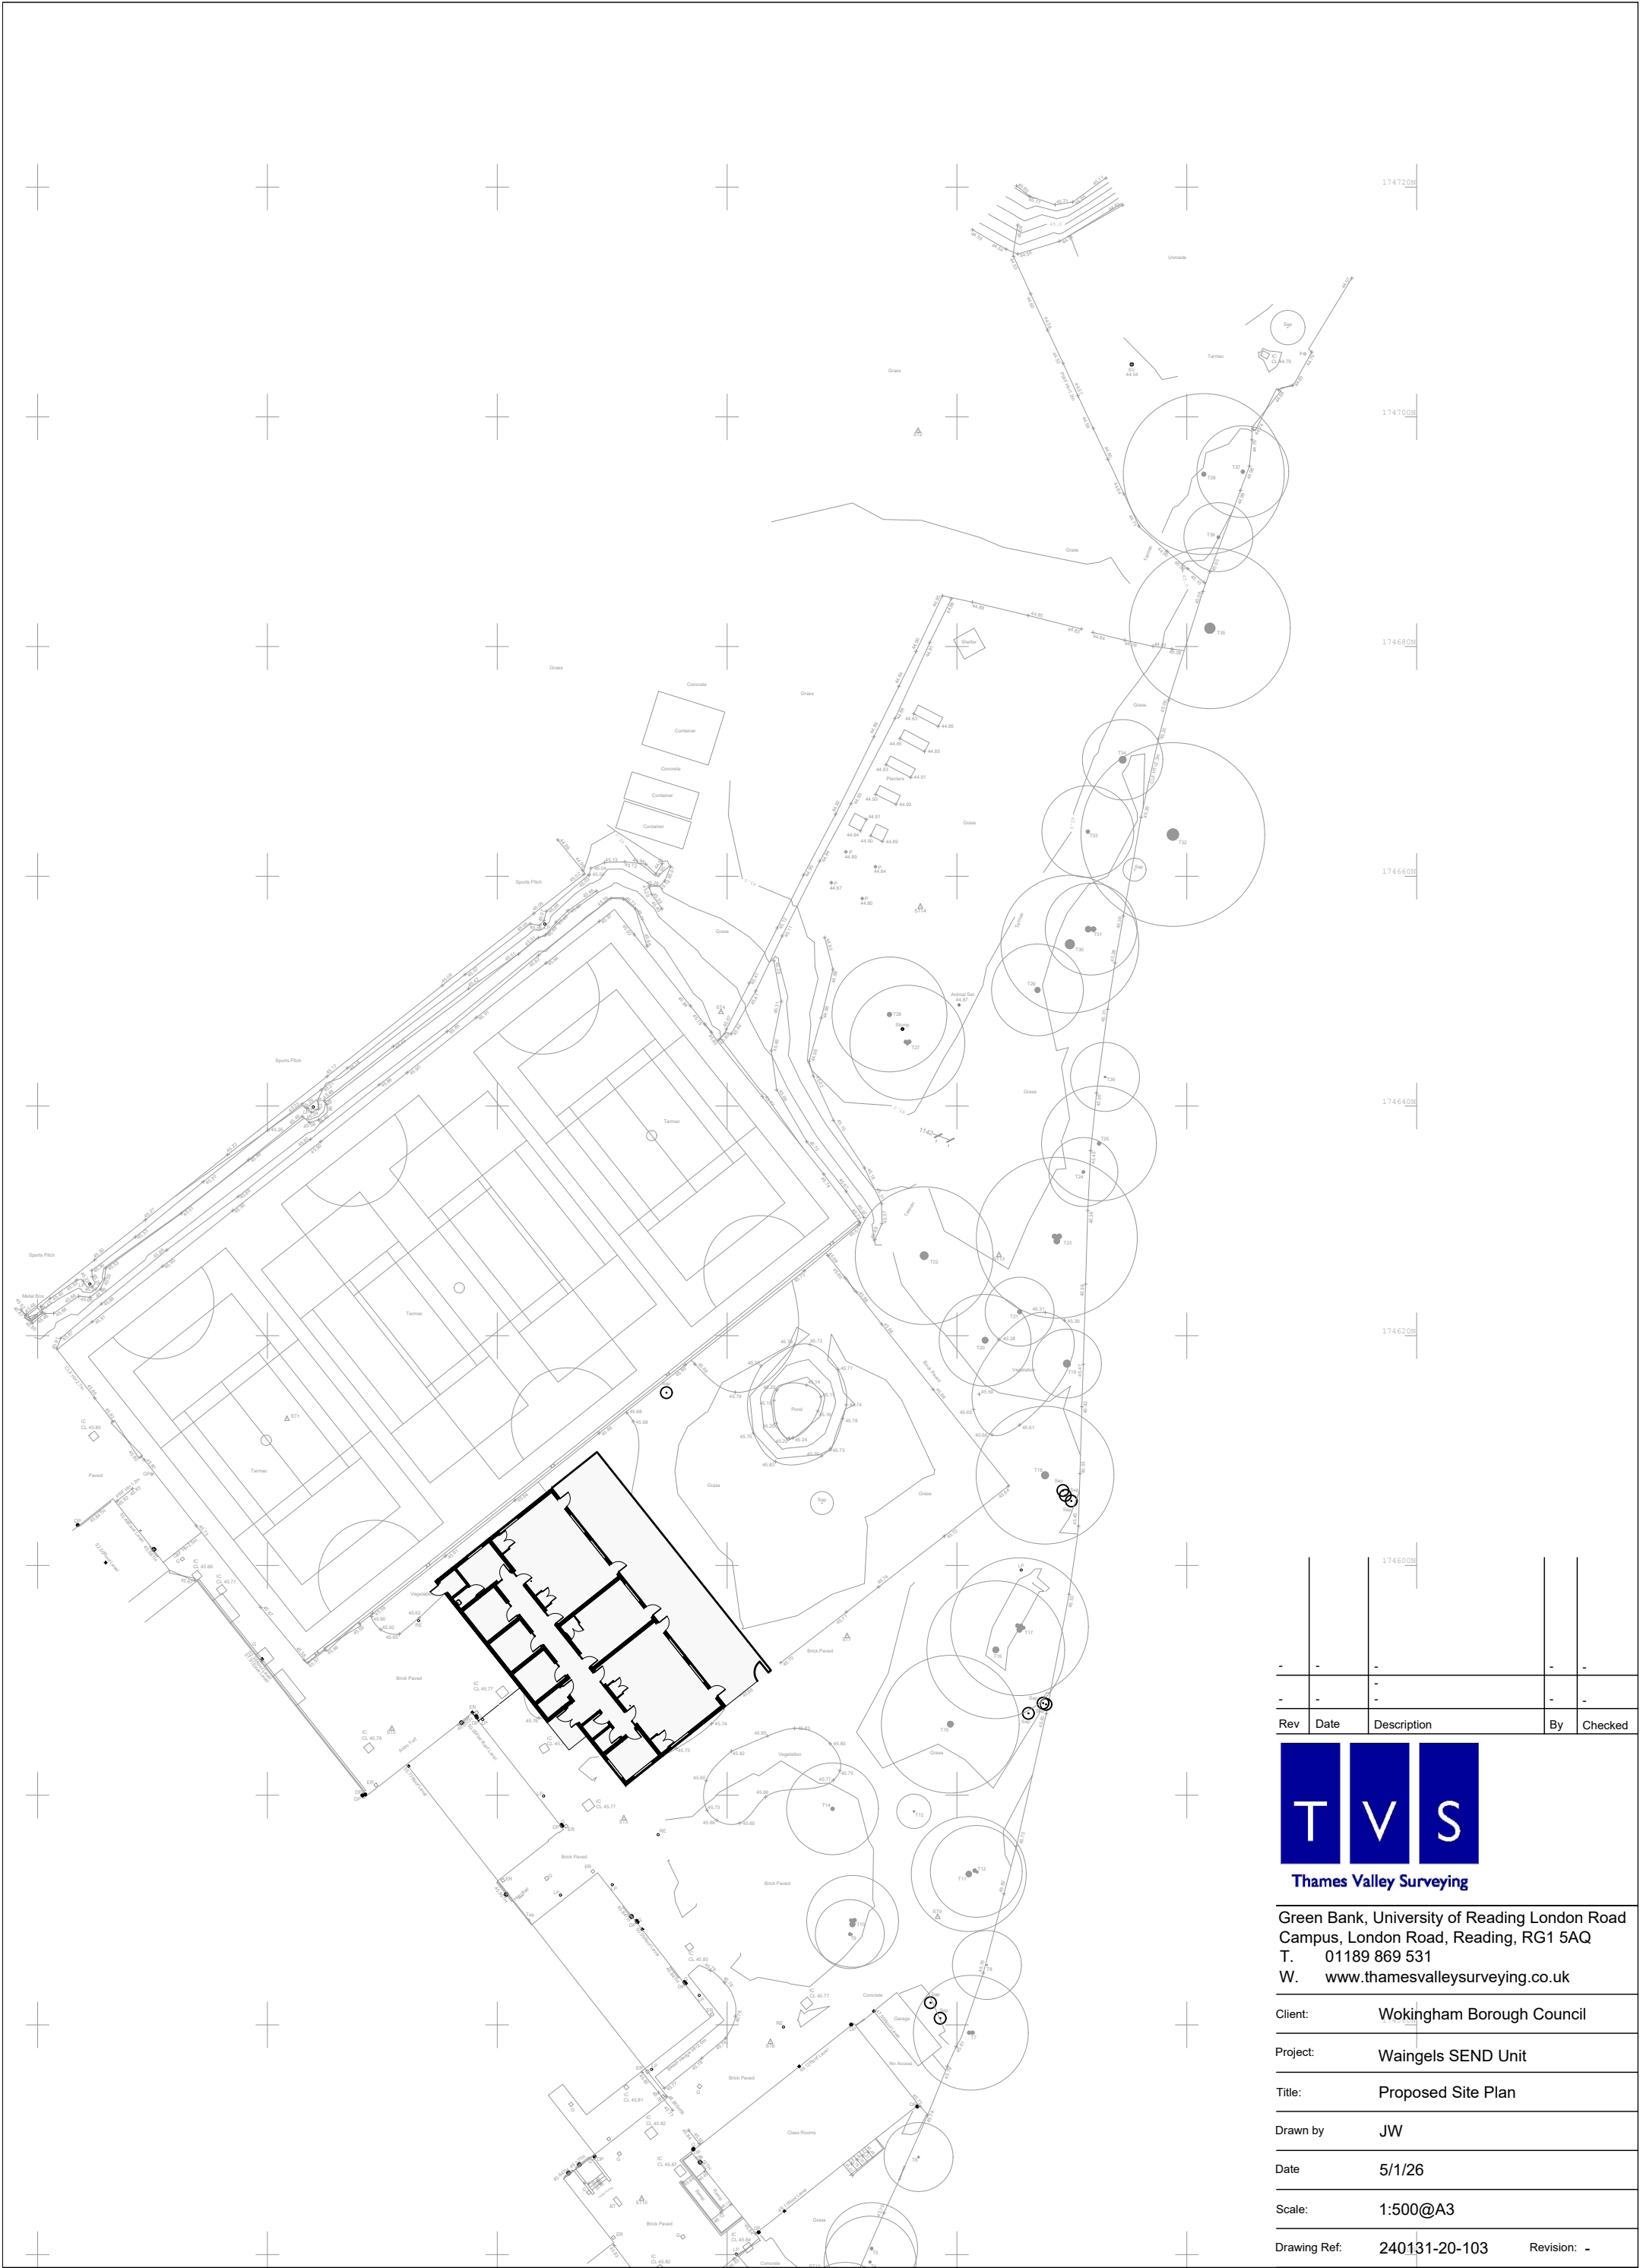

-	-	-	-	-
-	-	-	-	-
-	-	-	-	-
Rev	Date	Description	By	Checked



Green Bank, University of Reading London Road
Campus, London Road, Reading, RG1 5AQ
T. 01189 869 531
W. www.thamesvalleysurveying.co.uk

Client:	Wokingham Borough Council
Project:	Waingels SEND Unit
Title:	Proposed Site Plan
Drawn by	JW
Date	5/1/26
Scale:	1:500@A3
Drawing Ref.	240131-20-103
Revision:	-