


Front Elevation
(1:100@A3)

Through coloured render

Powder Coated Aluminium Windows
and Doors



Image of Existing Building Opposite

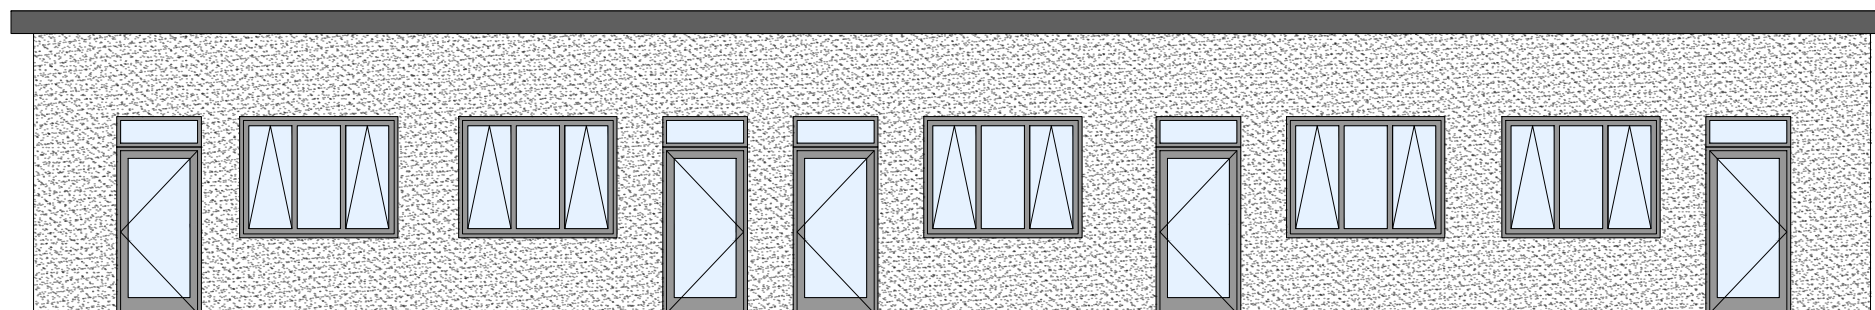

Front Elevation
(1:100@A3)

-	-	-	-	-
Rev	Date	Description	By	Checked
T V S Thames Valley Surveying Green Bank, University of Reading London Road Campus, London Road, Reading, RG1 5AQ T. 01189 869 531 W. www.thamesvalleysurveying.co.uk Client: Wokingham Borough Council Project: Waingels SEND Unit Title: Elevations 1 Drawn by JW Date 23/1/26 Scale: 1:100@A3 Drawing Ref: 240131-40-101 Revision: -				