



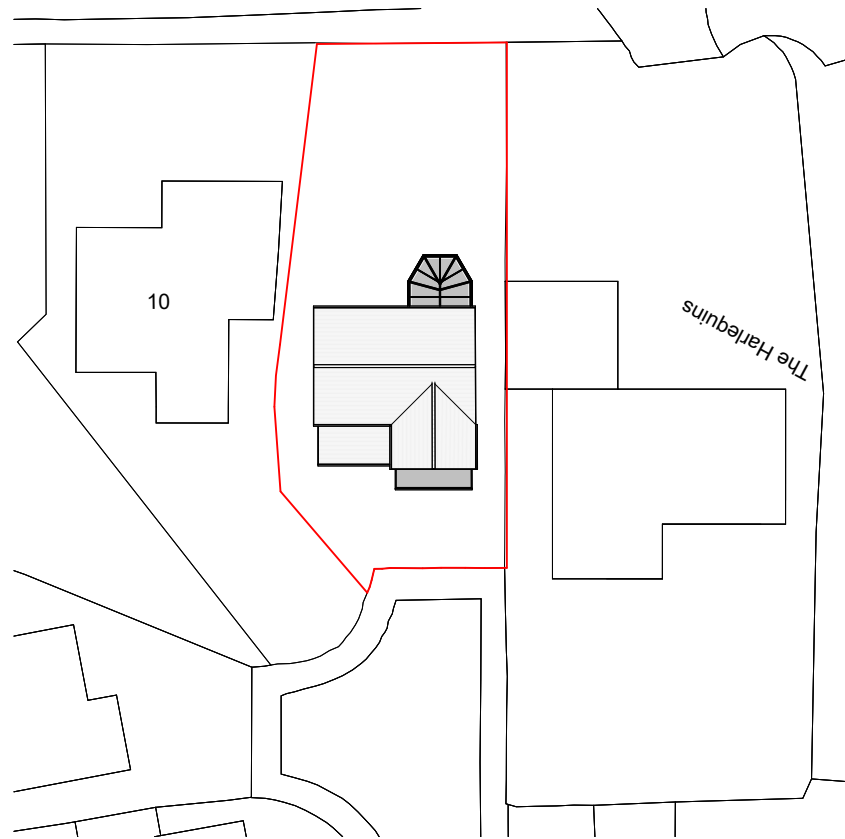

Site Plan

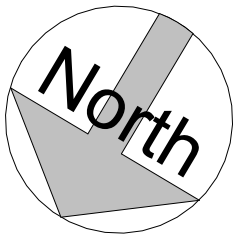

3D View 1



3D View 2



FLUENT
ARCHITECTURAL DESIGN SERVICES

Tel: 0800 043 8838
E-mail: info@fluent-ads.co.uk
Web: fluent-ads.co.uk

11 Cypress Close Wokingham

Existing Site Plan and 3D Views

Scale @ A3
As indicated

Date
20.02.25

Drawn by
S.G

Drawing number
P.M.100

Project number
2348

Rev
A

Key:

Existing

Proposed

SVP

Existing drainage

Proposed drainage

Overhead

Boundary line

0

5

10

20

30

40

50

GRAPHIC SCALE 1:500

No.	Description	Date
A	First draft	20.02.25