




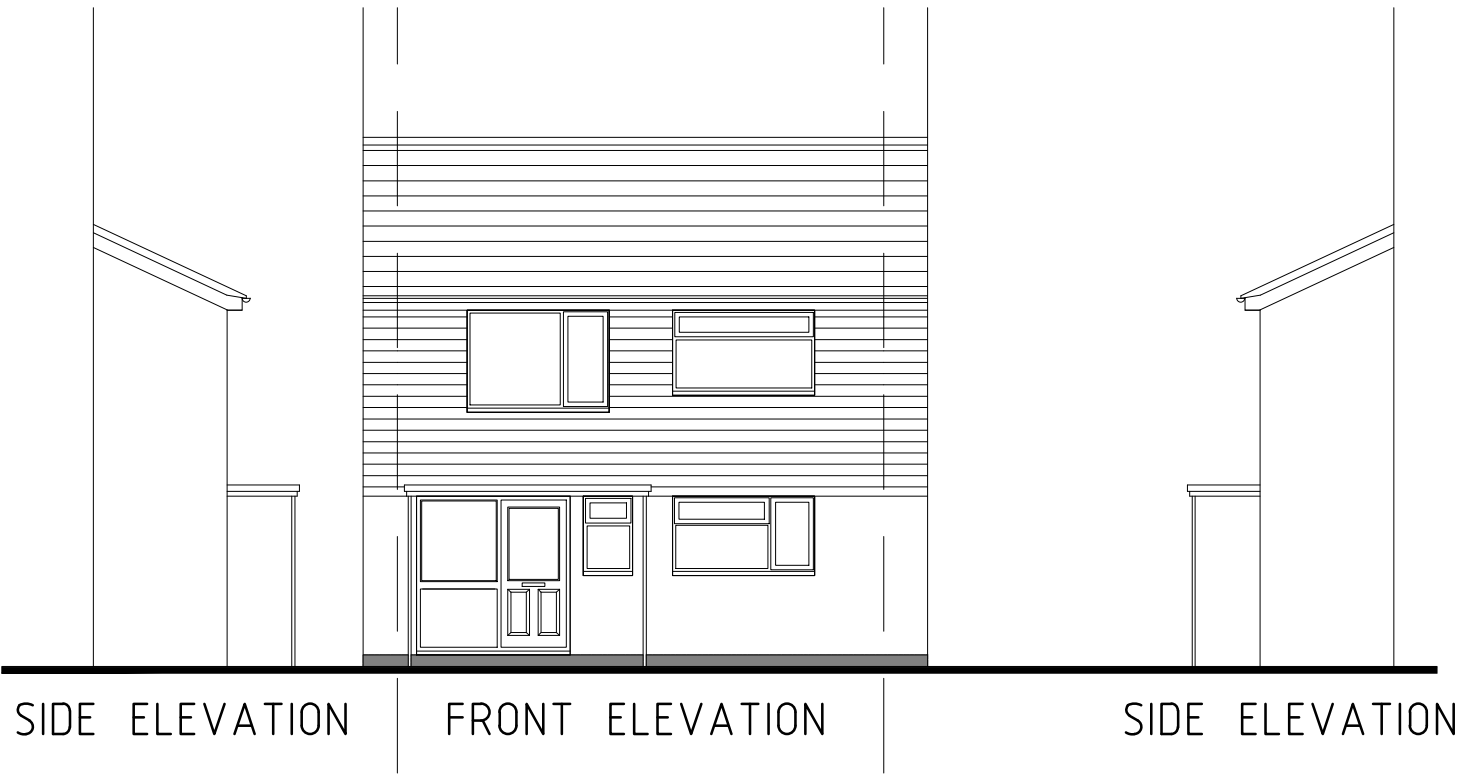

NOTE
Any discrepancies between this drawing, specialist contractor's drawings and client's specification should be notified imediently. All specialist contractors must visit site and be responsible for their own dimensions

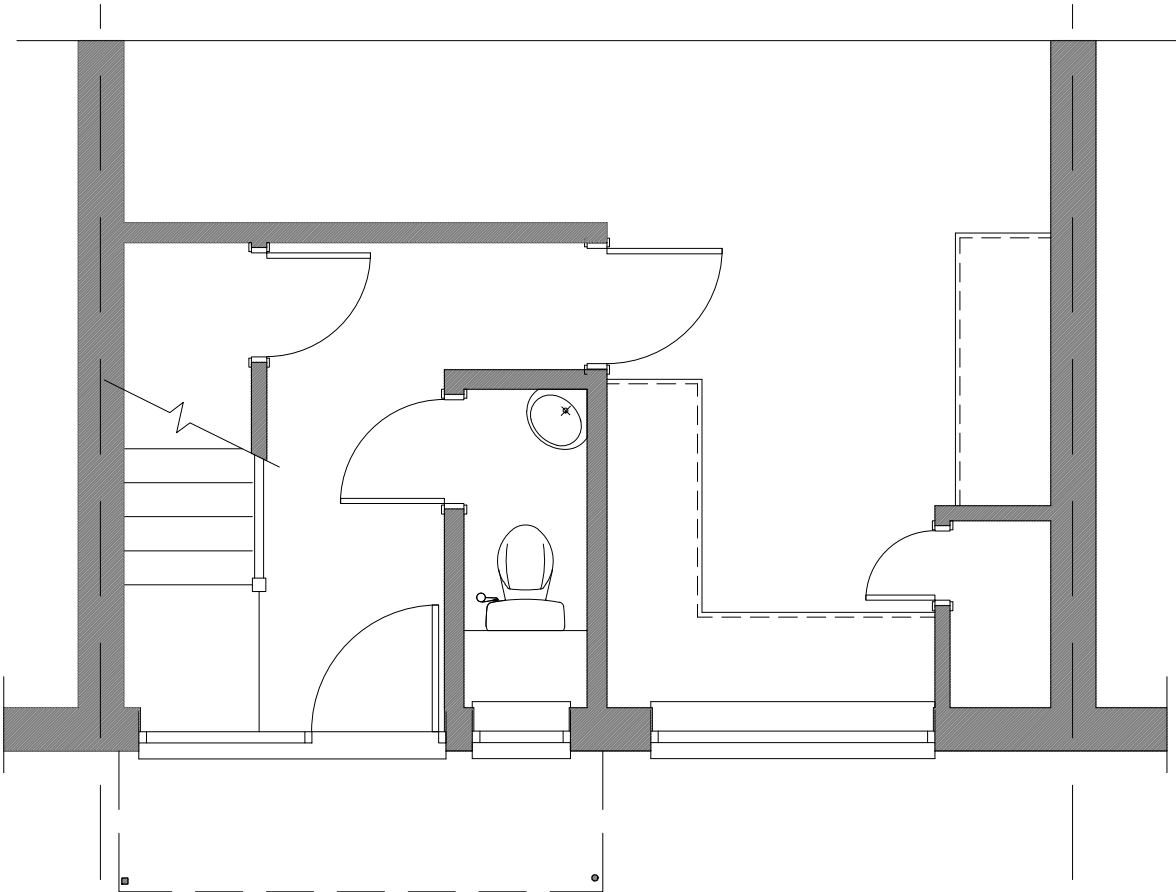

GROUND FLOOR PLAN

 

REV.	DATE	COMMENTS
PROJECT 30 Lunds Farm Road, Woodley, RG5 4PY		
PROJECT TITLE Single storey front extension		
DRAWING TITLE EXISTING PLAN AND ELEVATIONS		
SK-tec Ltd Planning & Technical Services 58 Hilltop Road, earley, Reading, Berkshire, RG6 1DA tel: 01183 759987, mob: 07714 100537 e-mail: steve@sk-tec.co.uk		
CLIENT Mrs B McCarthy		
SCALE	1:50 & 1:100 (A3)	DATE Sept 24
DRG. No.	24/934-01	REV.