

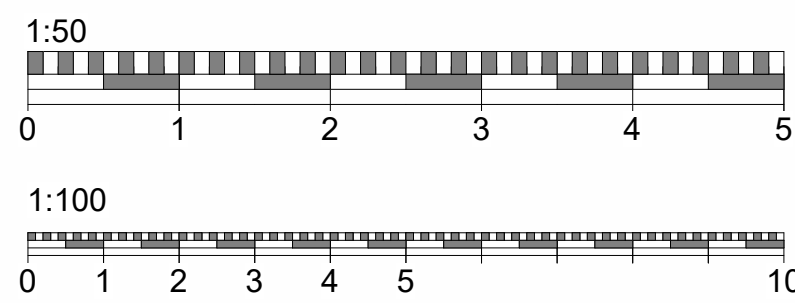
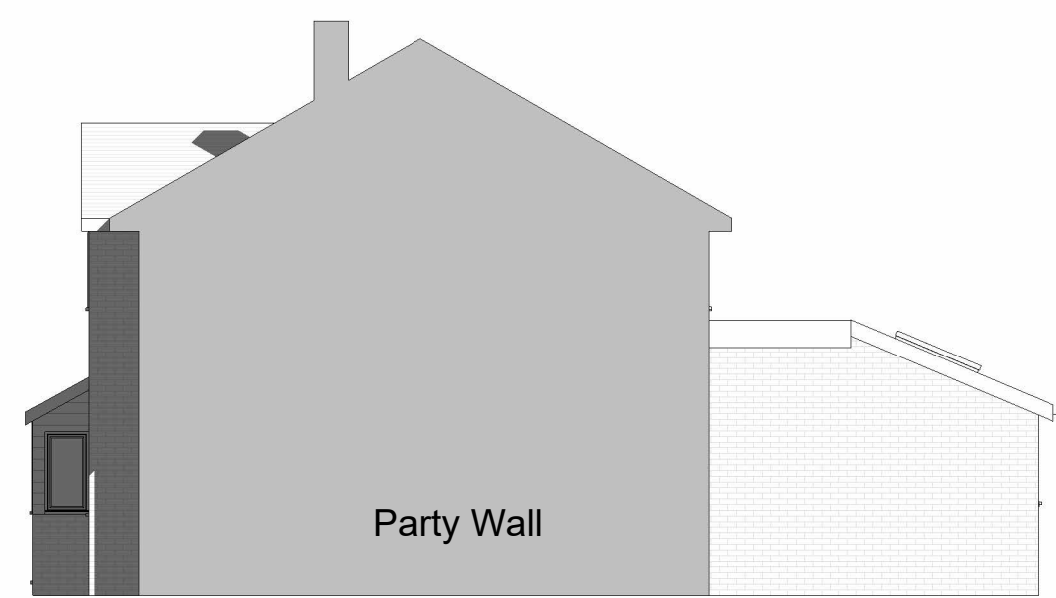
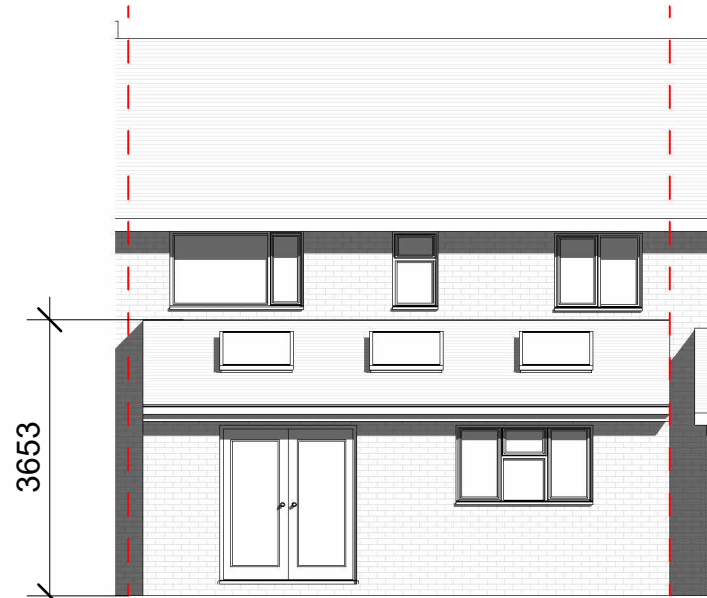
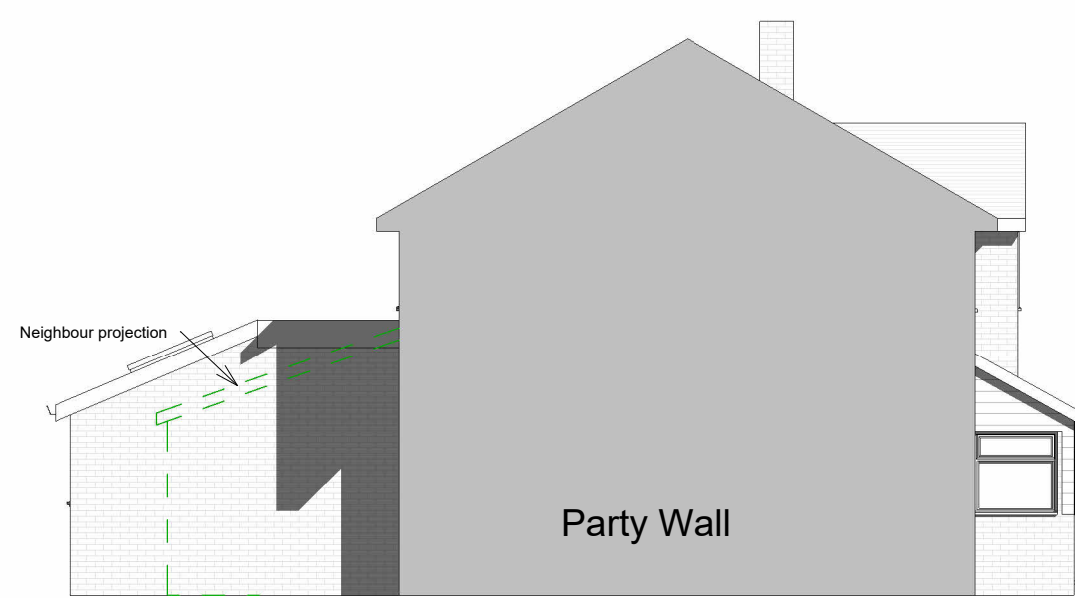
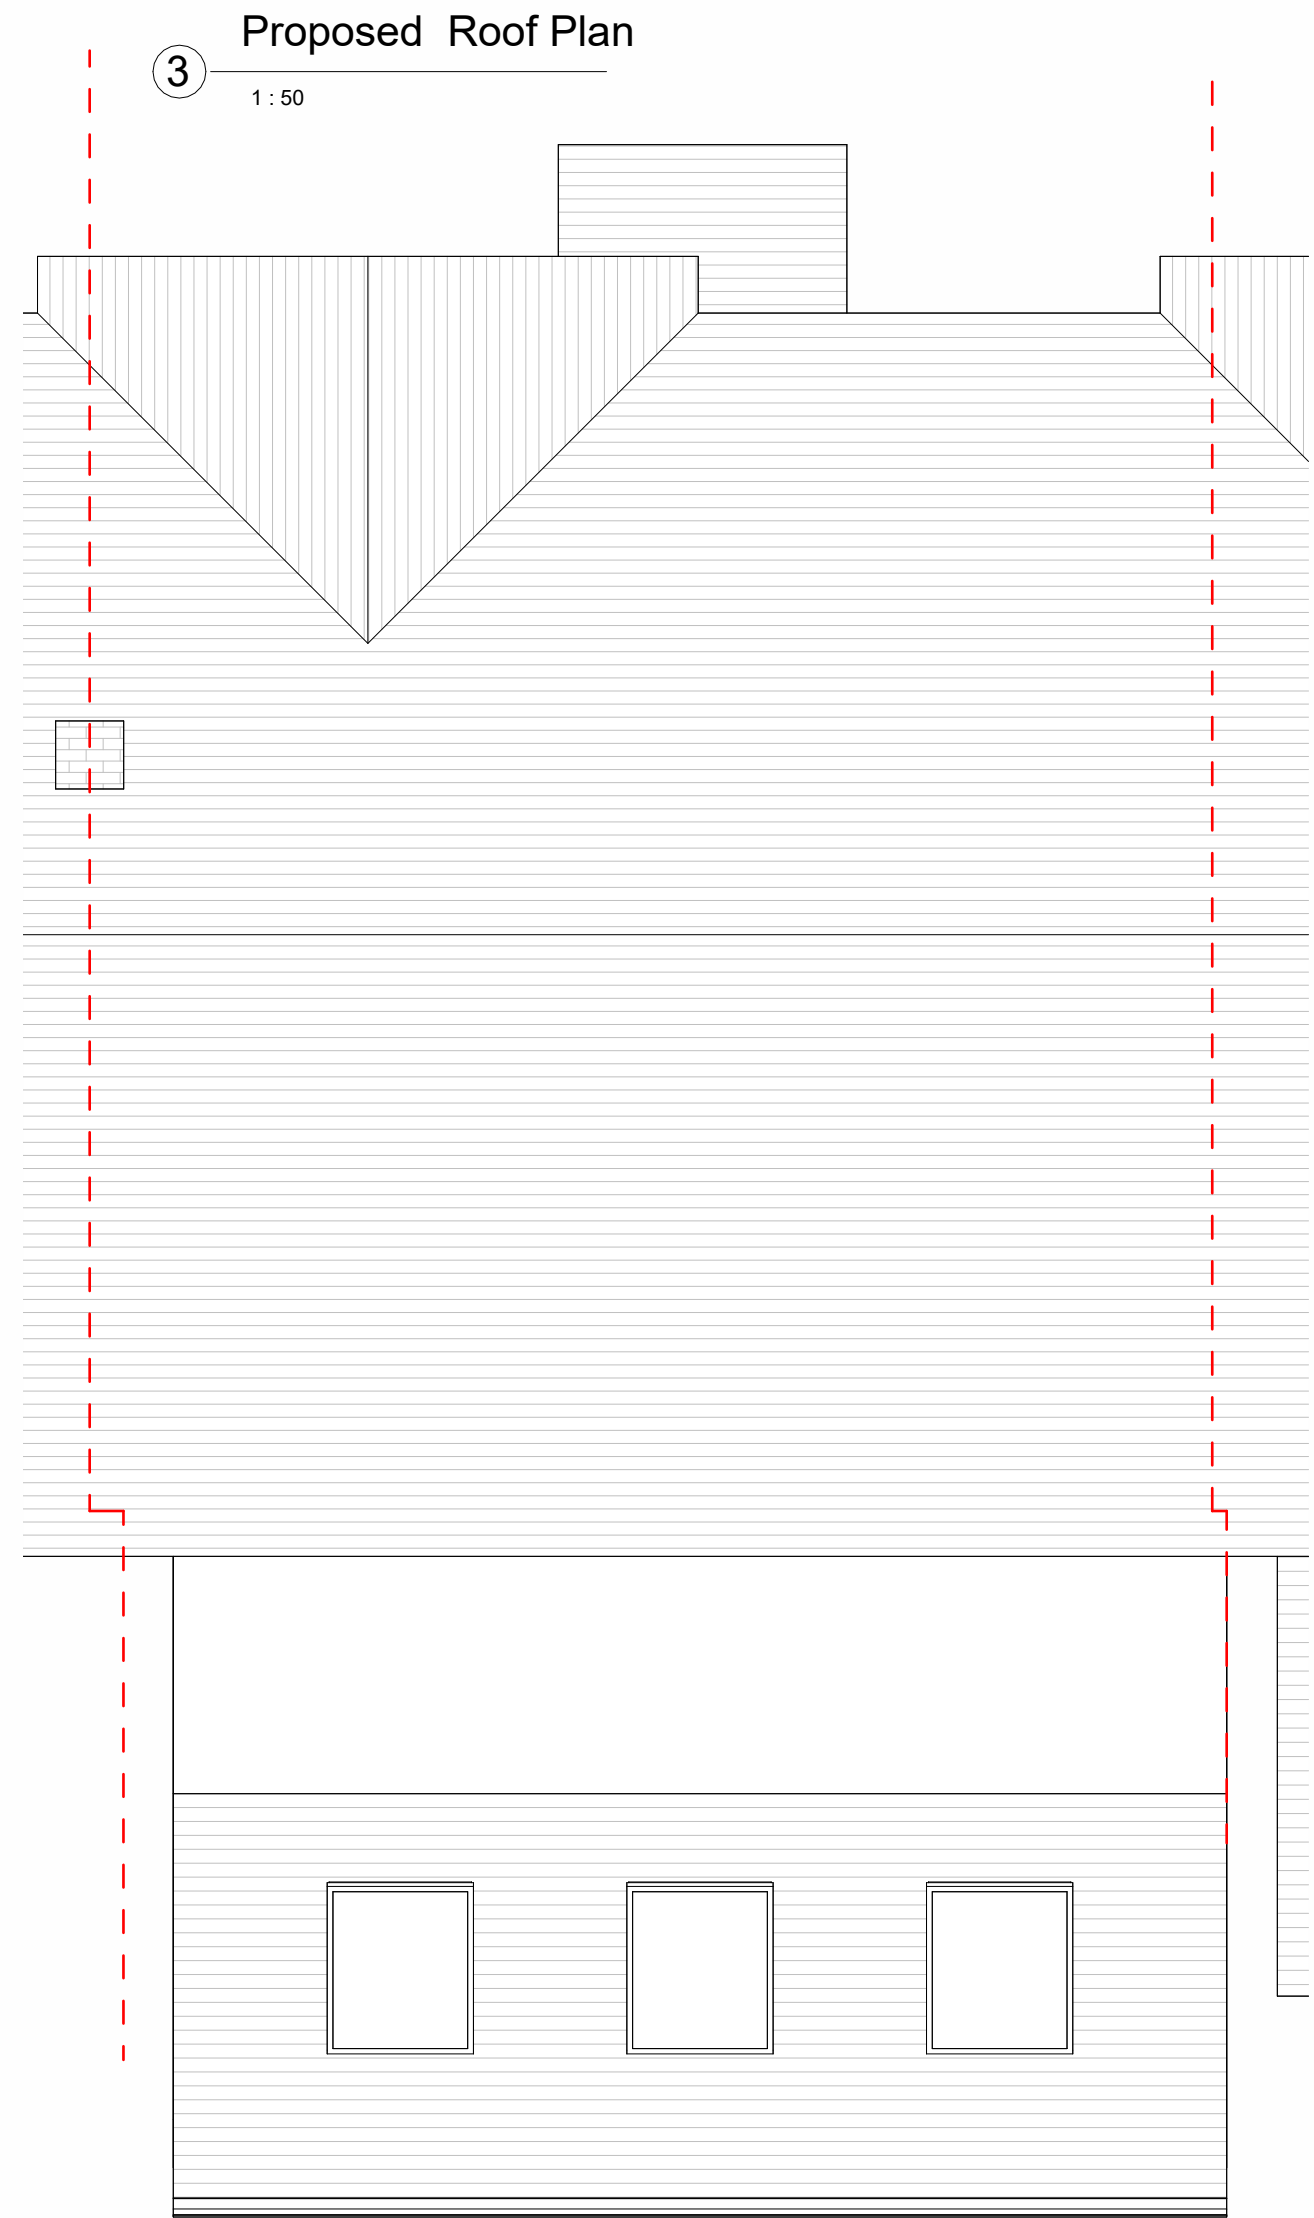


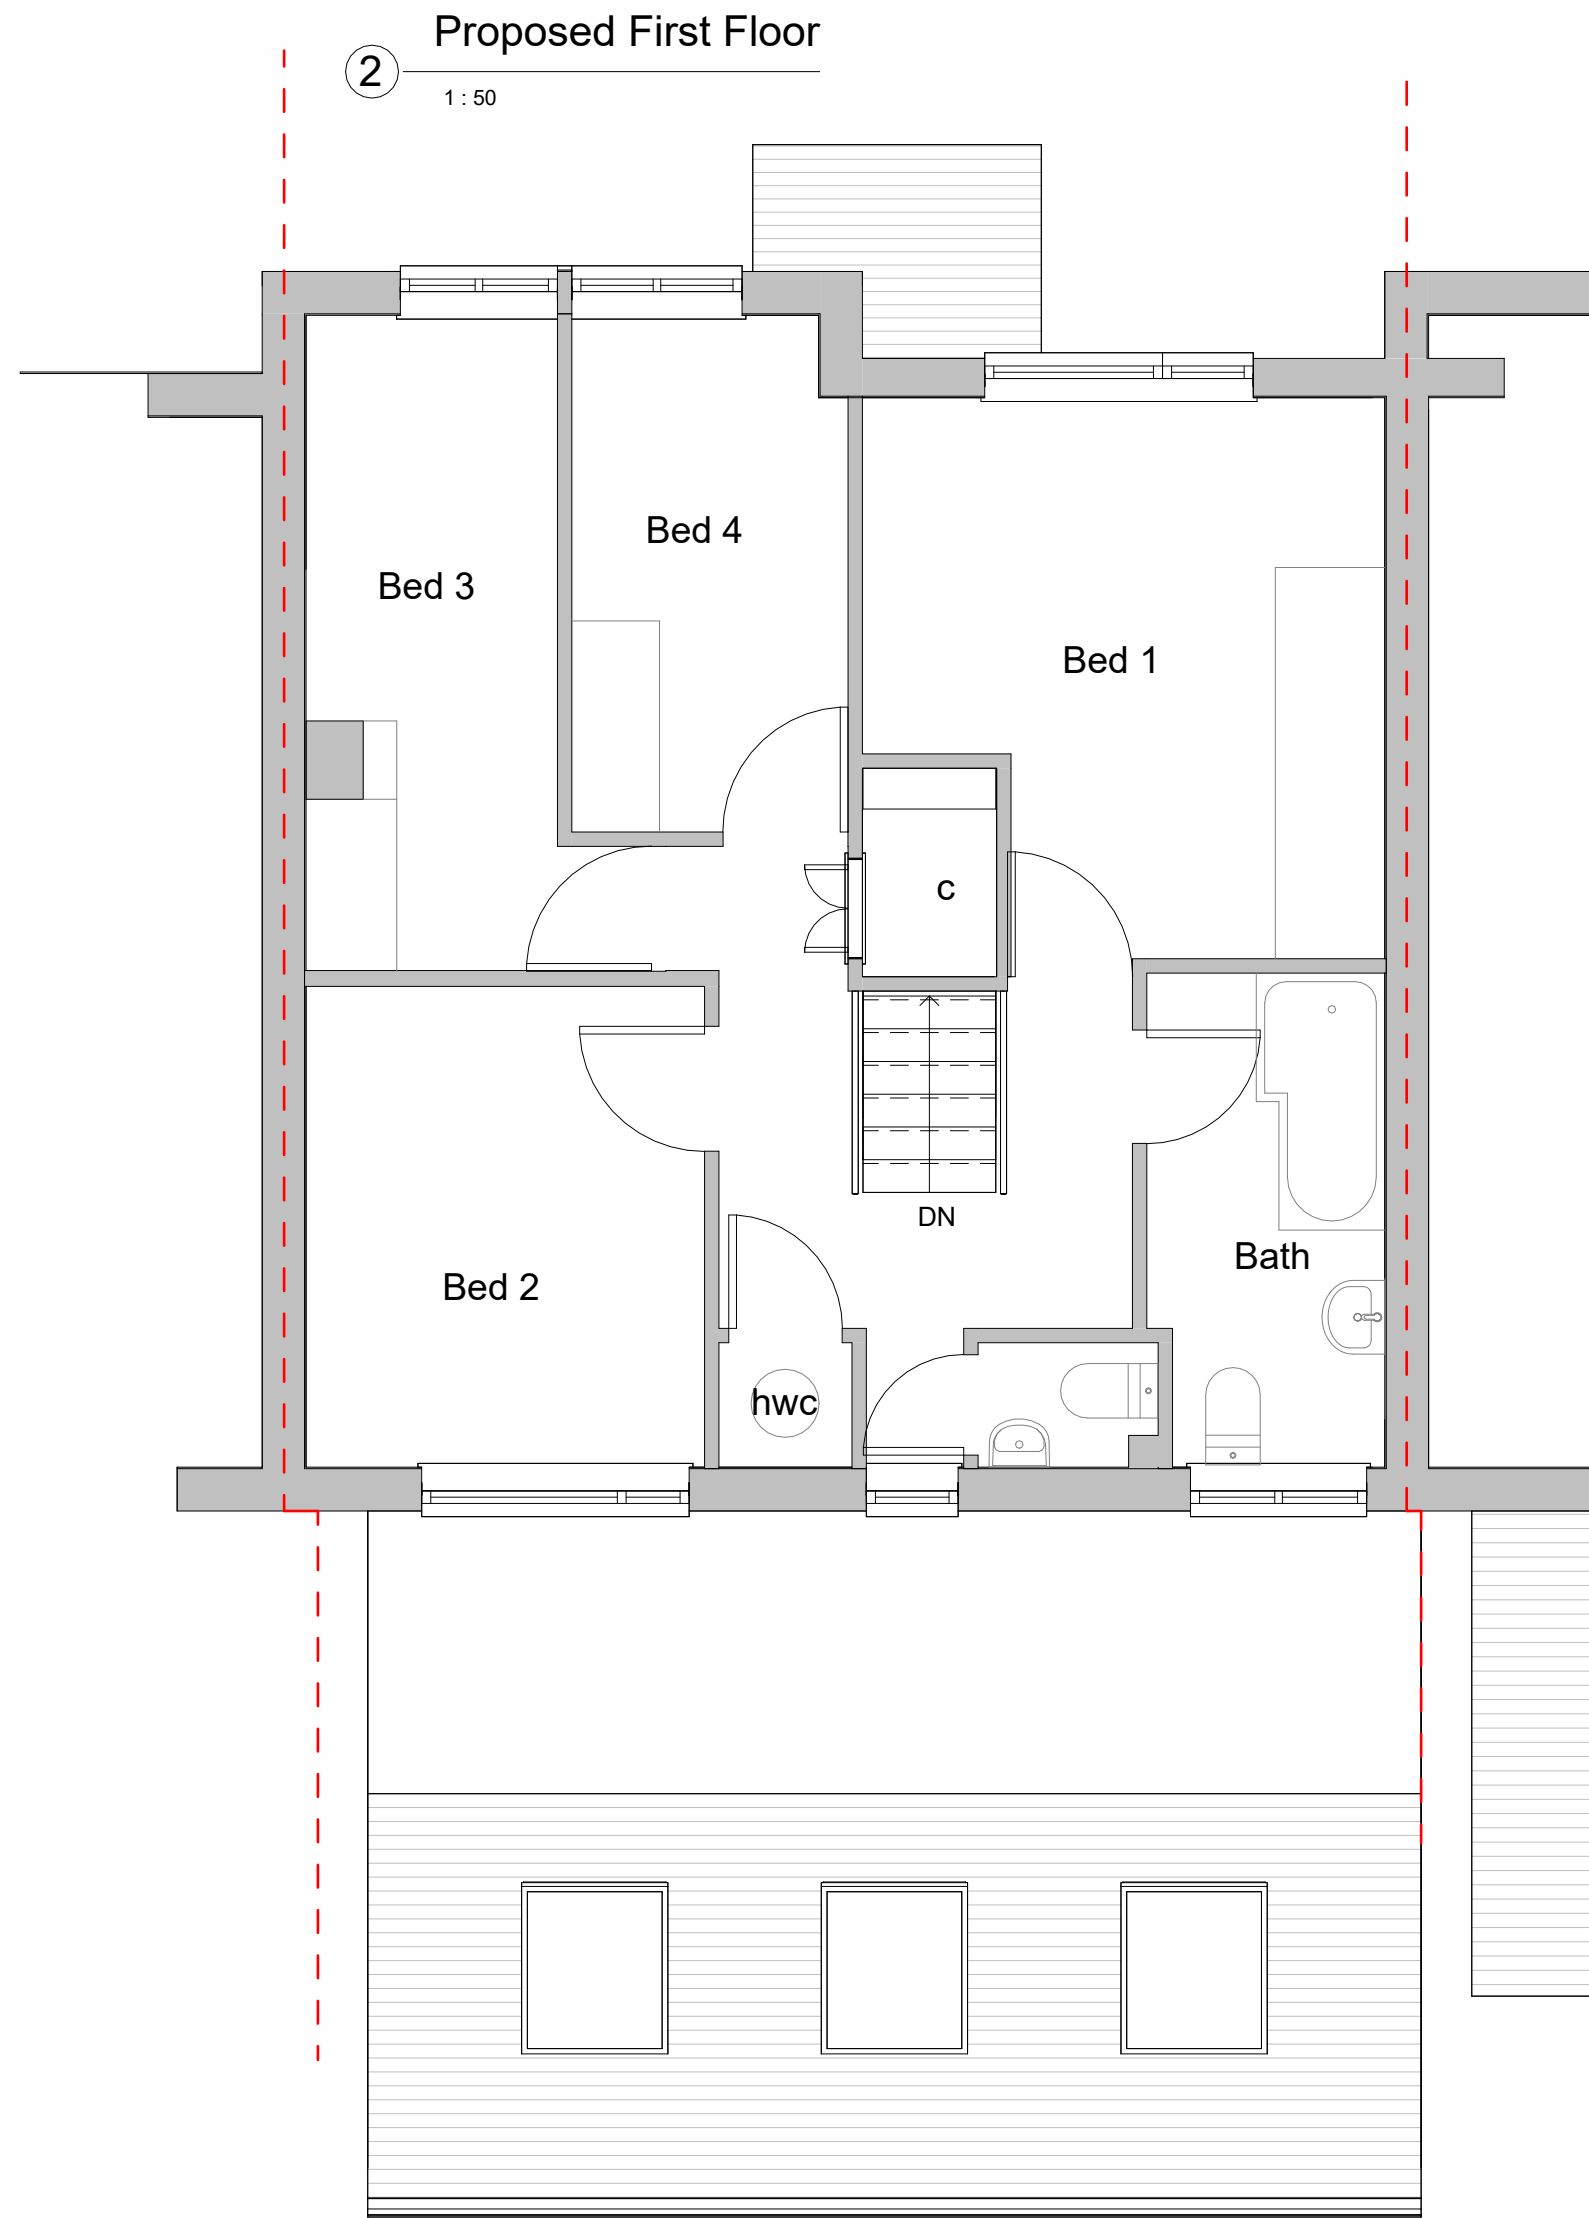

Do not scale from this drawing
except for planning purpose.
Contractor to verify all dimensions
before setting out,
commencing work or placing order

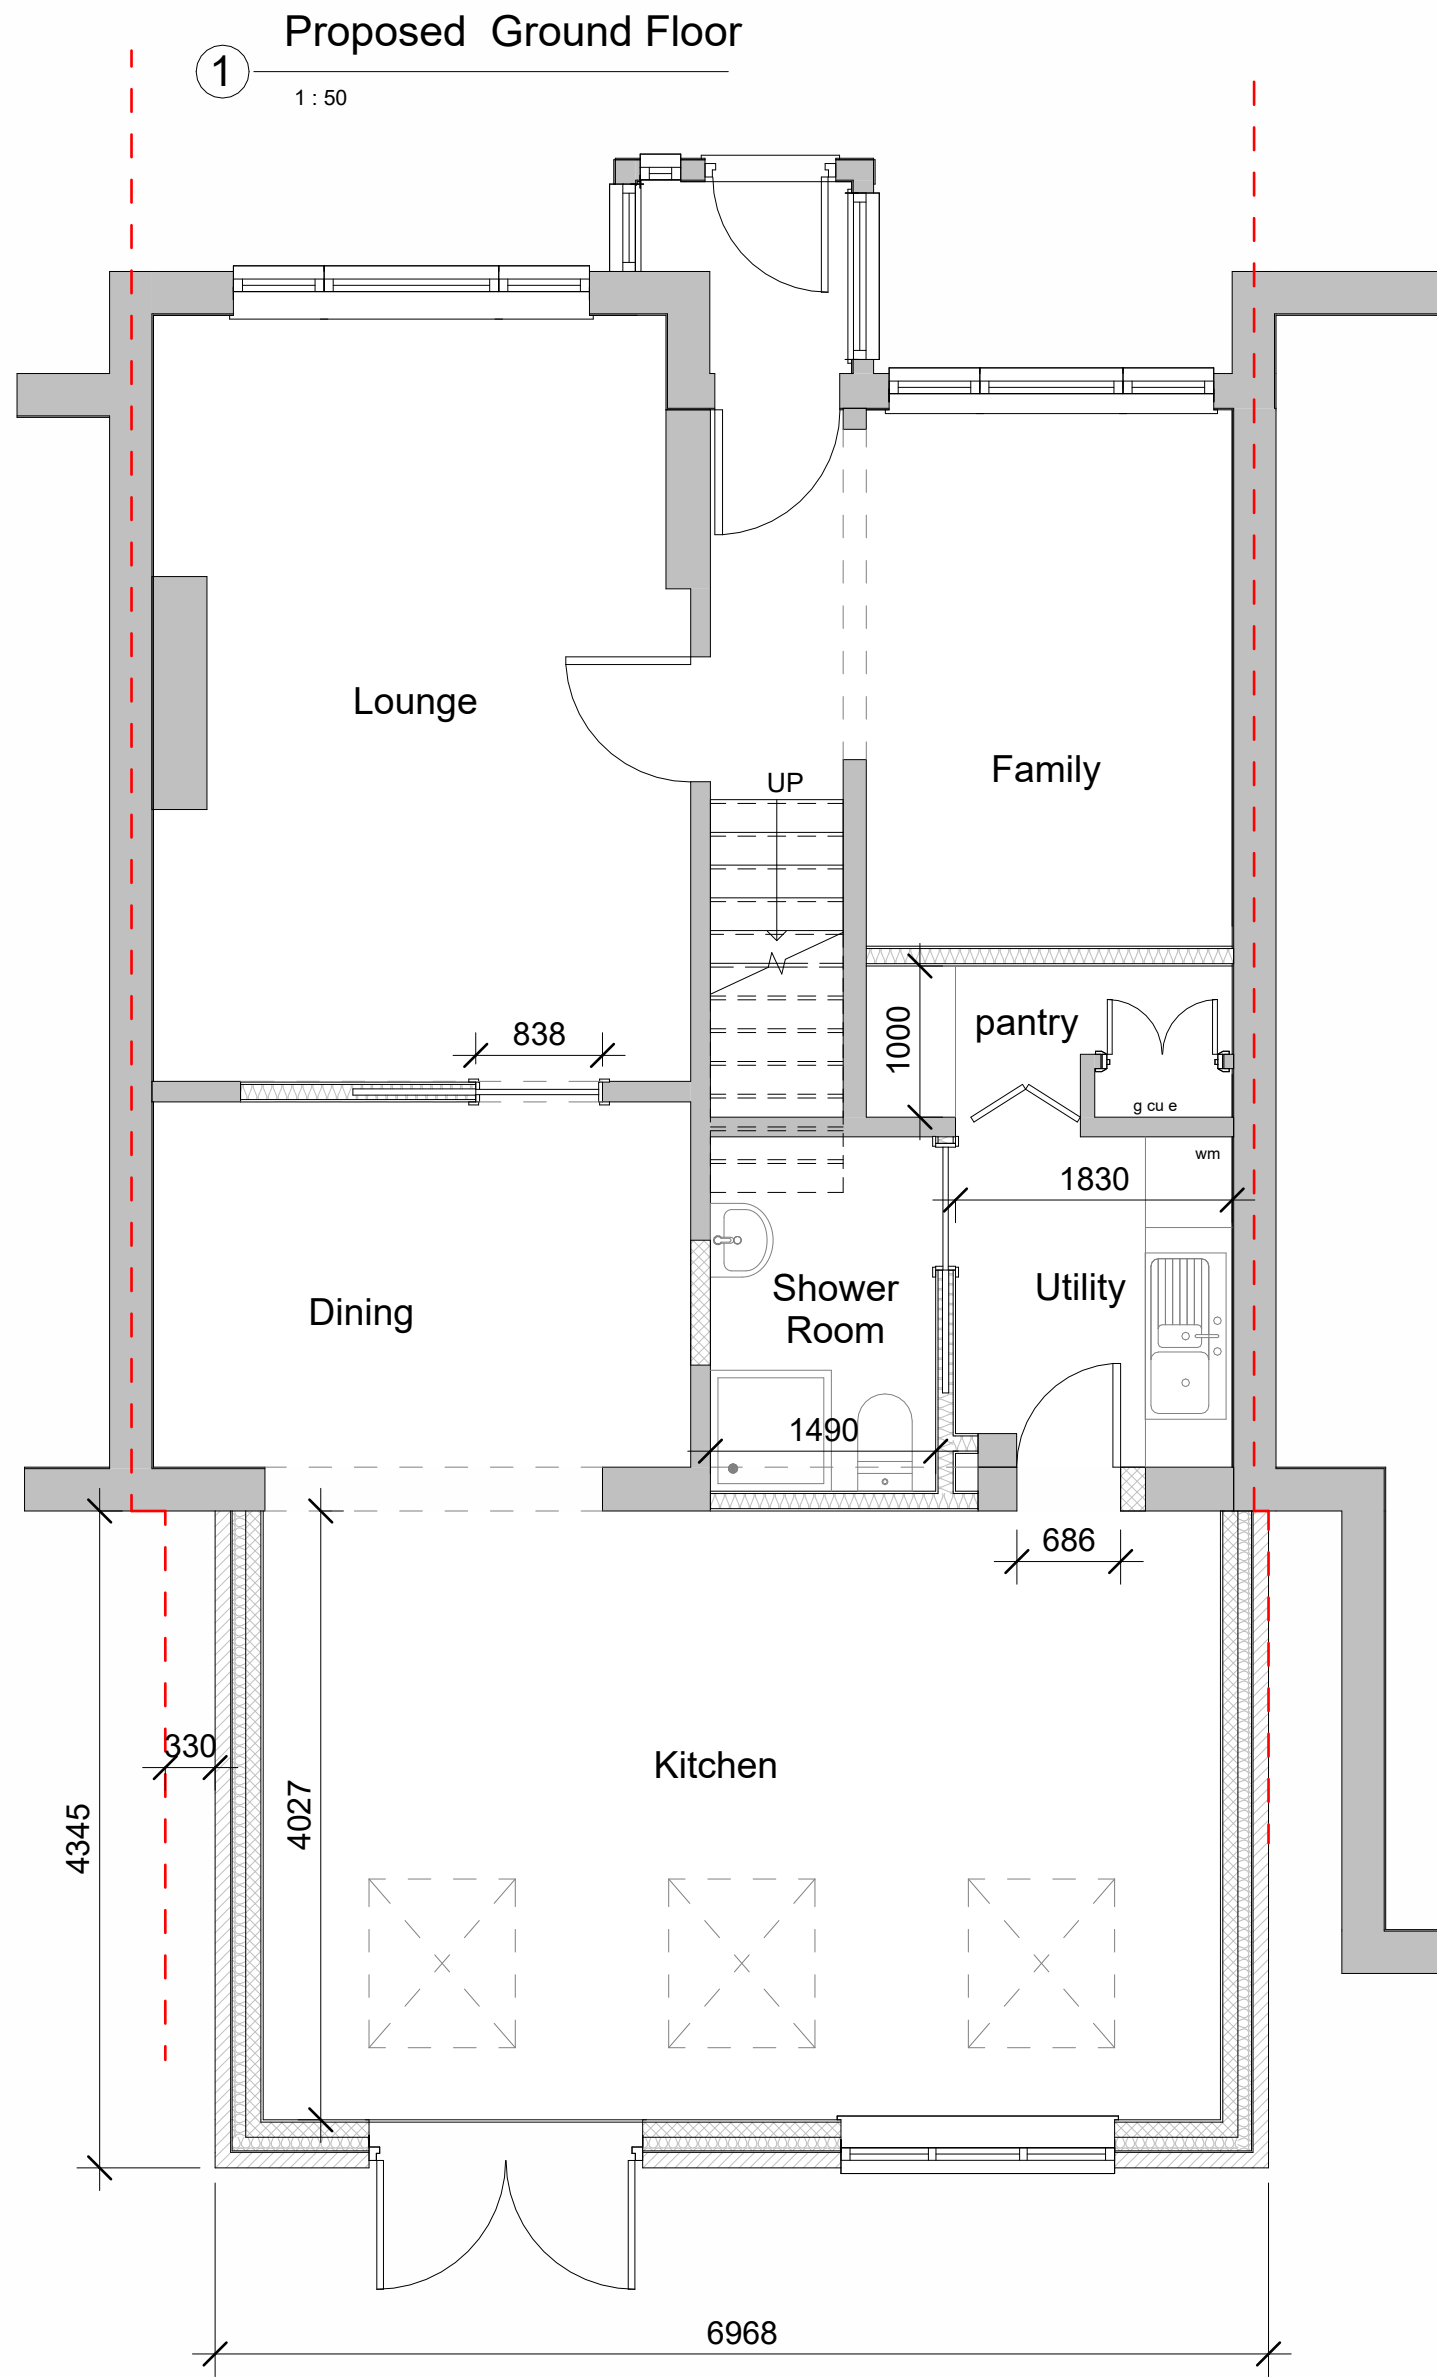

Project

54 Reynards Close
Winnersh
Wokingham RG41 5NU

Client Nicki

Drawing Title
Proposed Floor Plans and
Elevations

Project Ref	Layout Id	Rev.
4043	GA.02	02

Date: 25/03/2025 Scale
@A1: As indicated

M3 Architectural Design Ltd
Basepoint Centres Limited
377-399 London Road
Camberley GU15 3HL

t: 01276 300024
e: info@m3architecturaldesign.co.uk
w: www.m3architecturaldesign.co.uk

© 2025 M3 Architectural Design Ltd