

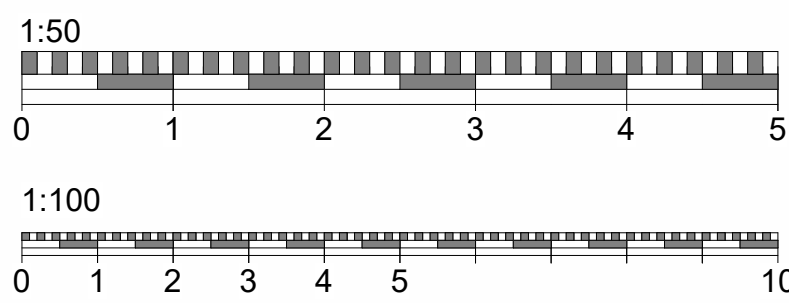
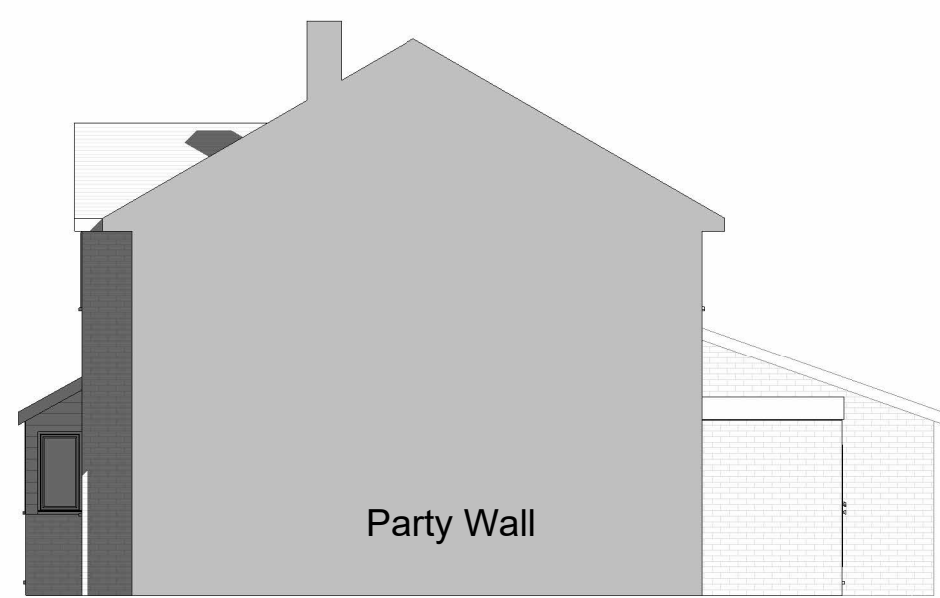
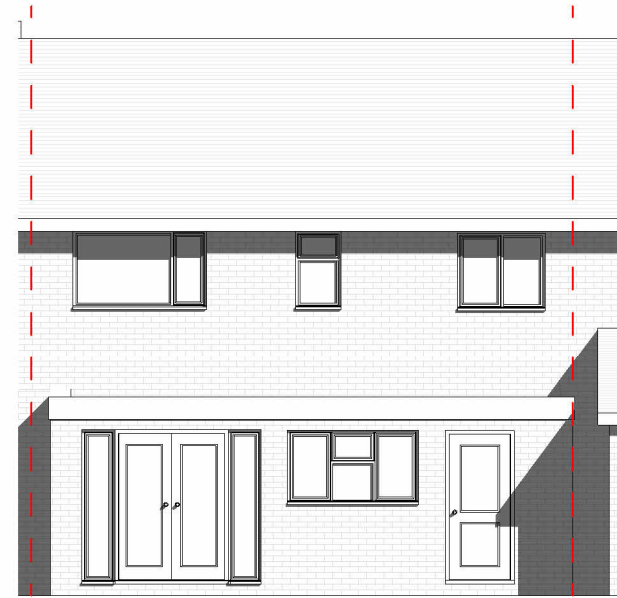
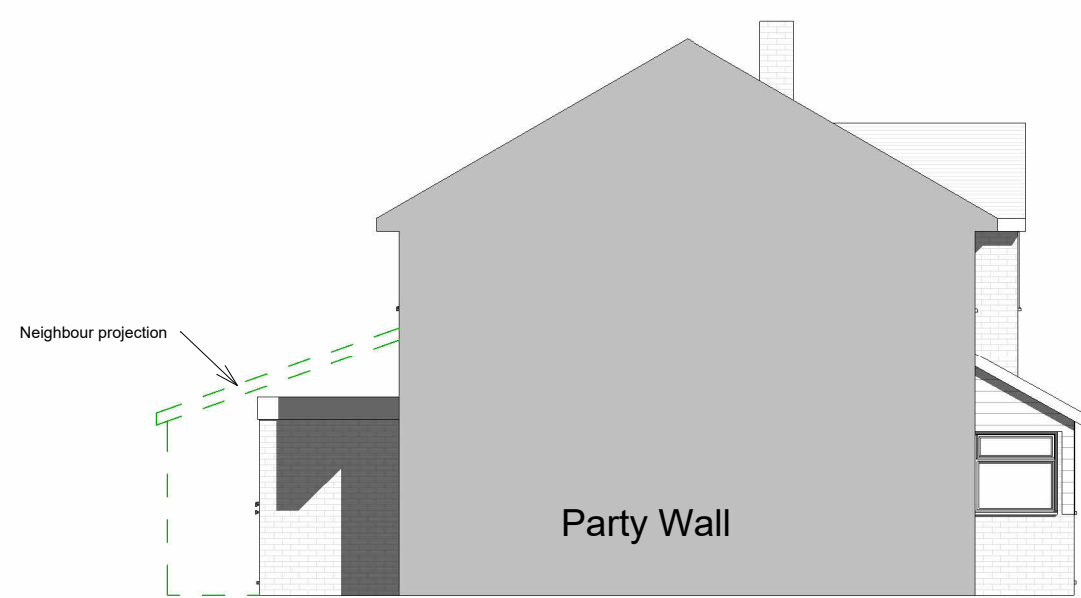
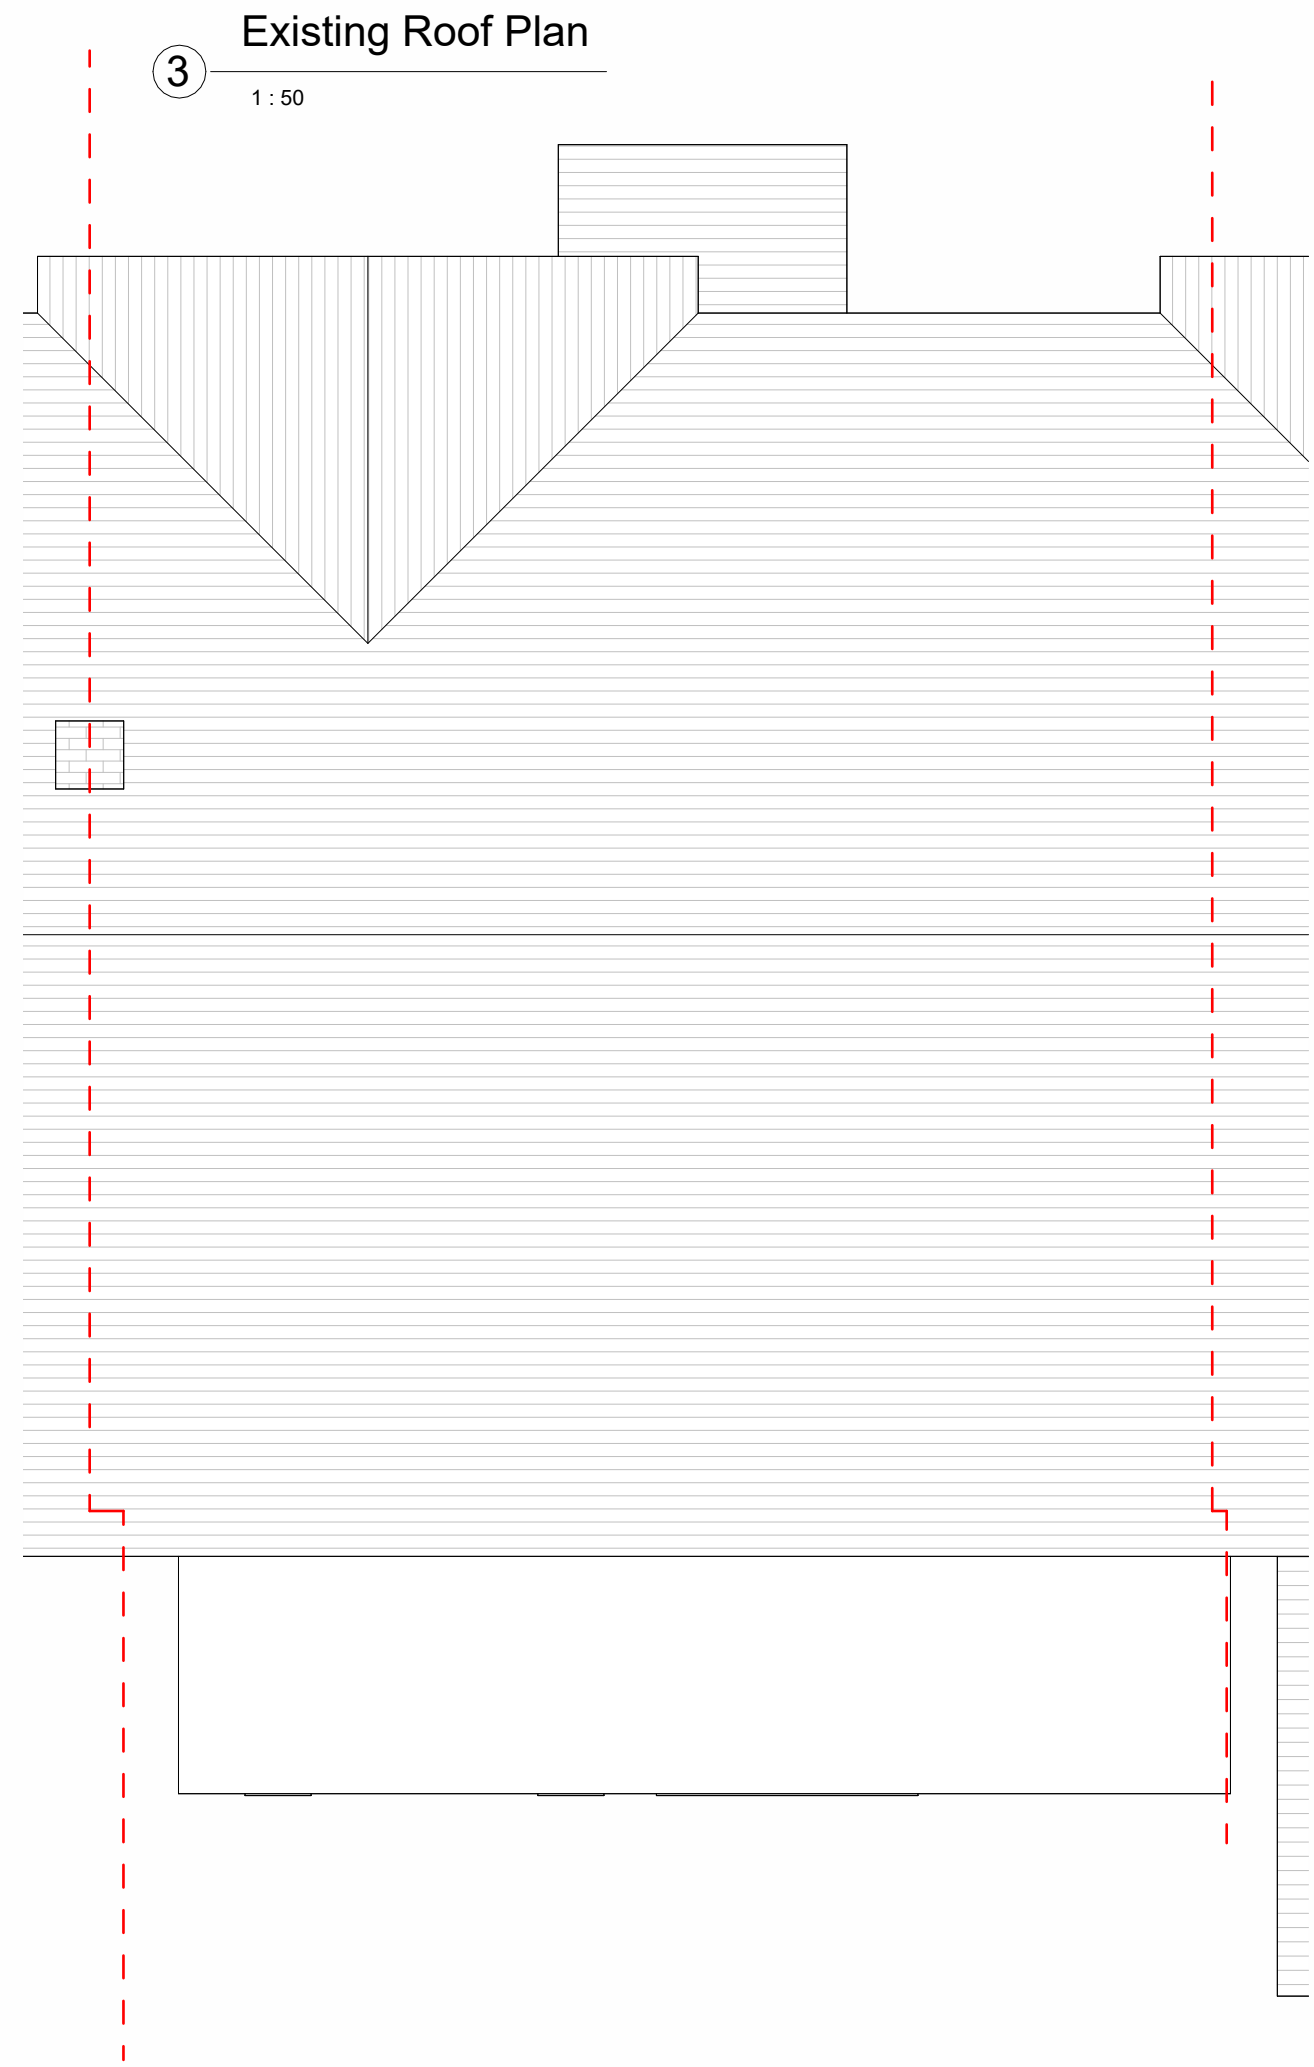


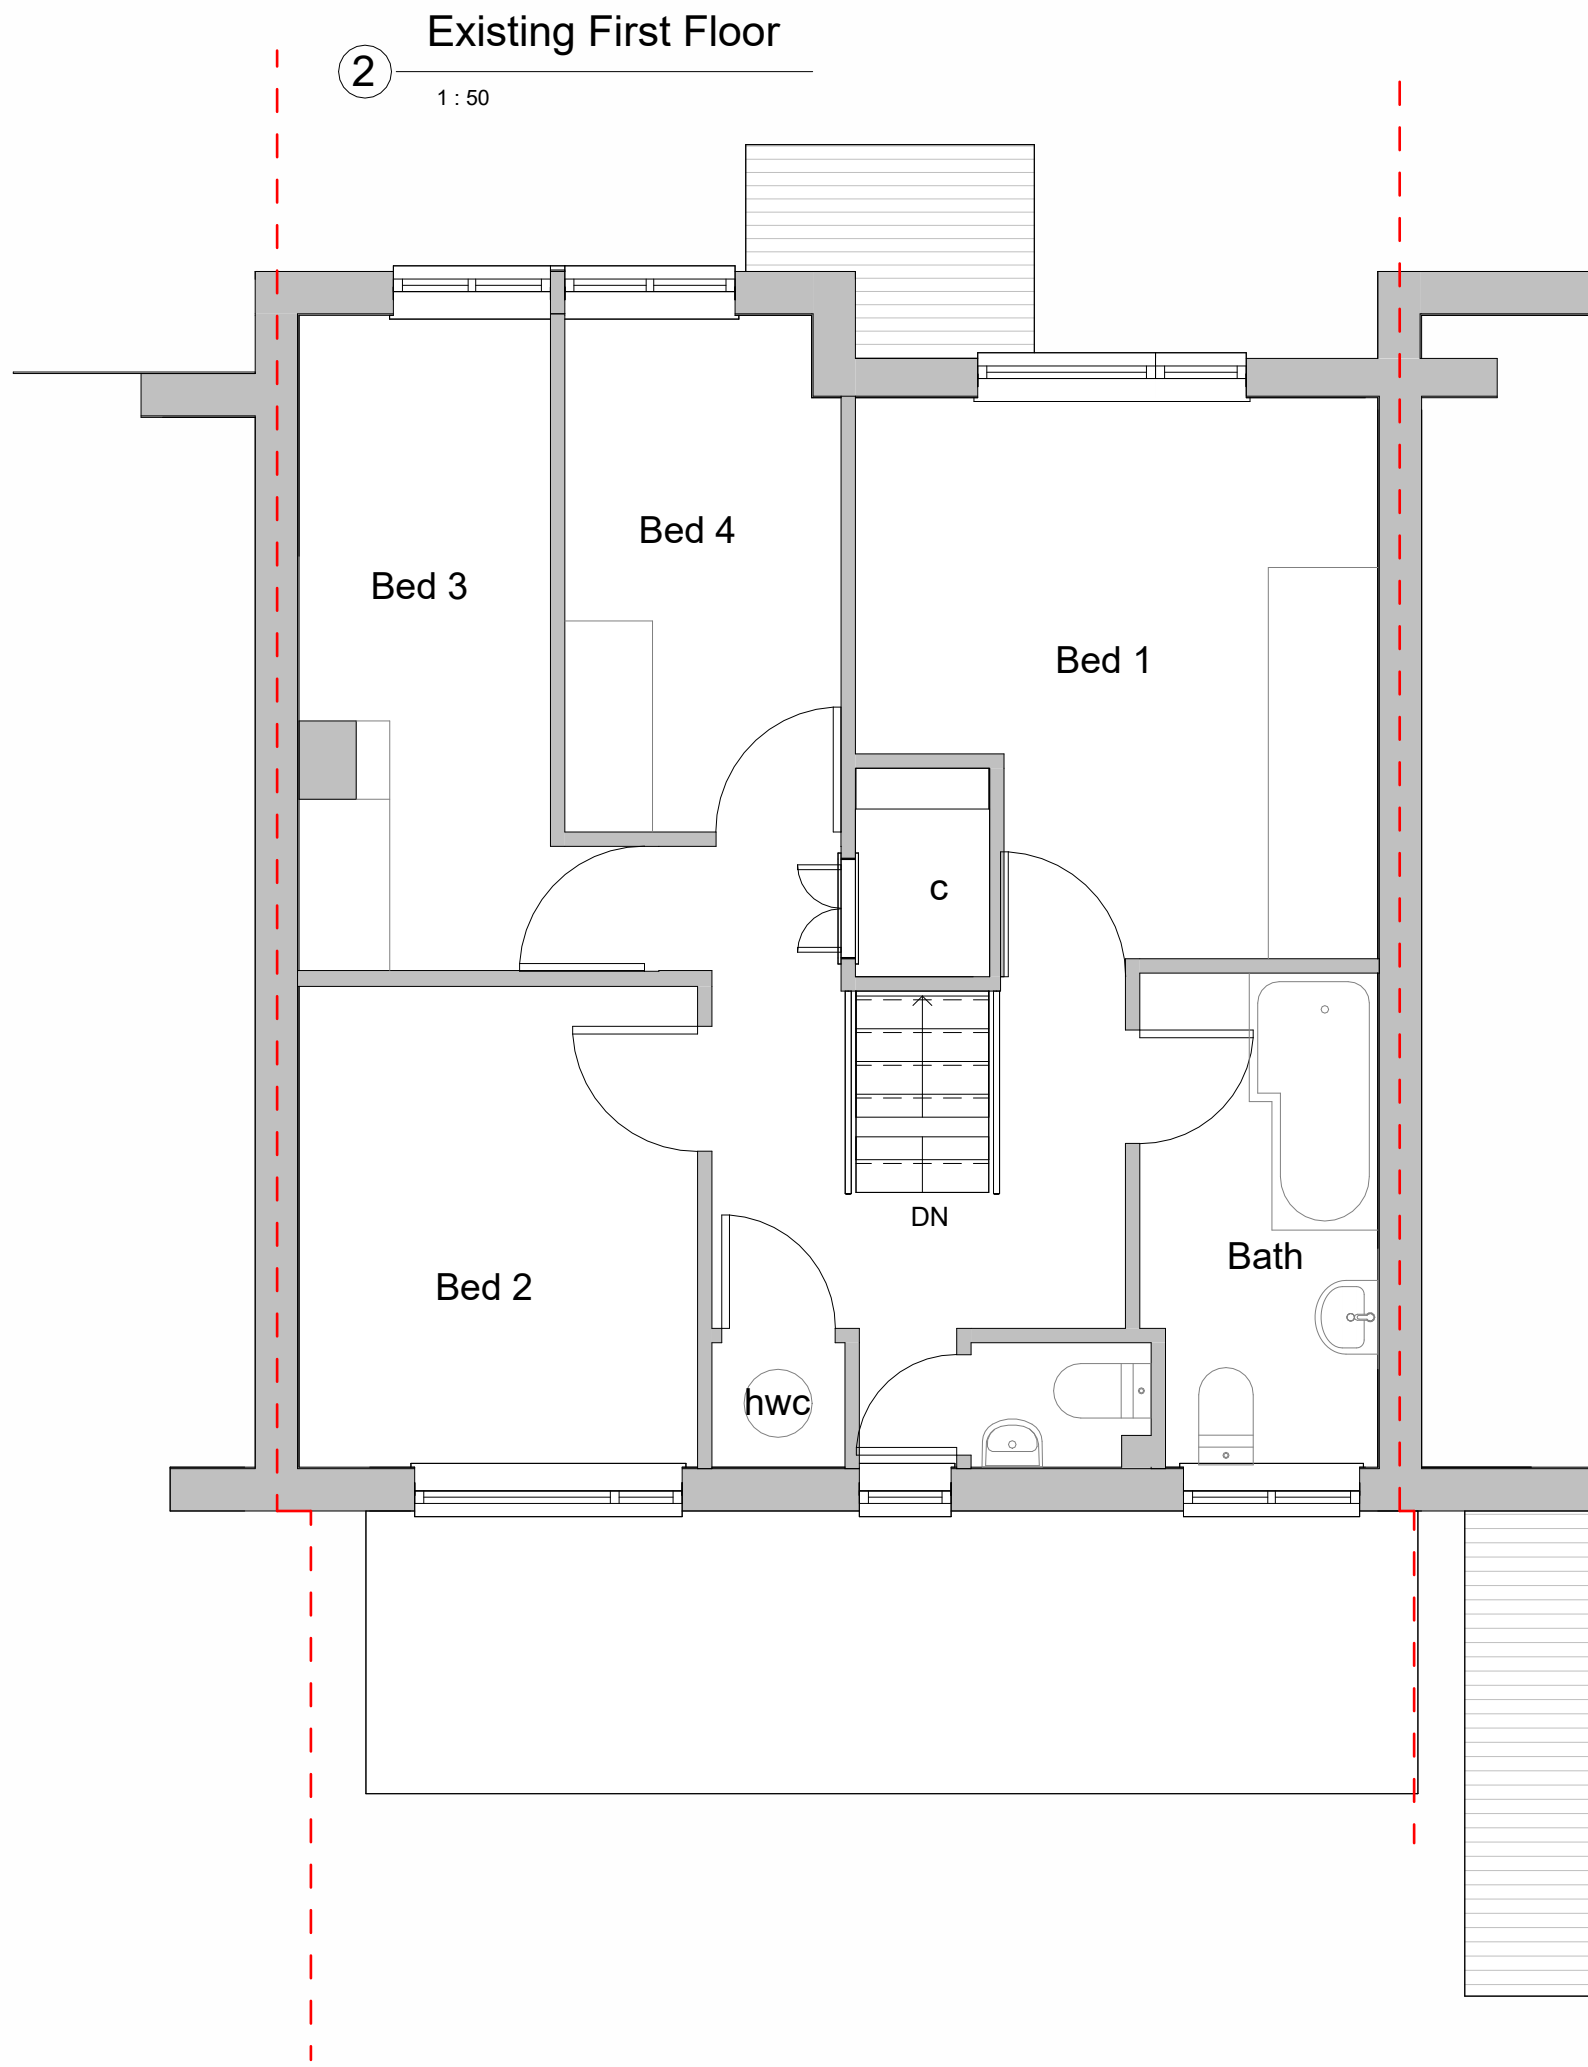

Do not scale from this drawing  
except for planning purpose.  
Contractor to verify all dimensions  
before setting out,  
commencing work or placing order

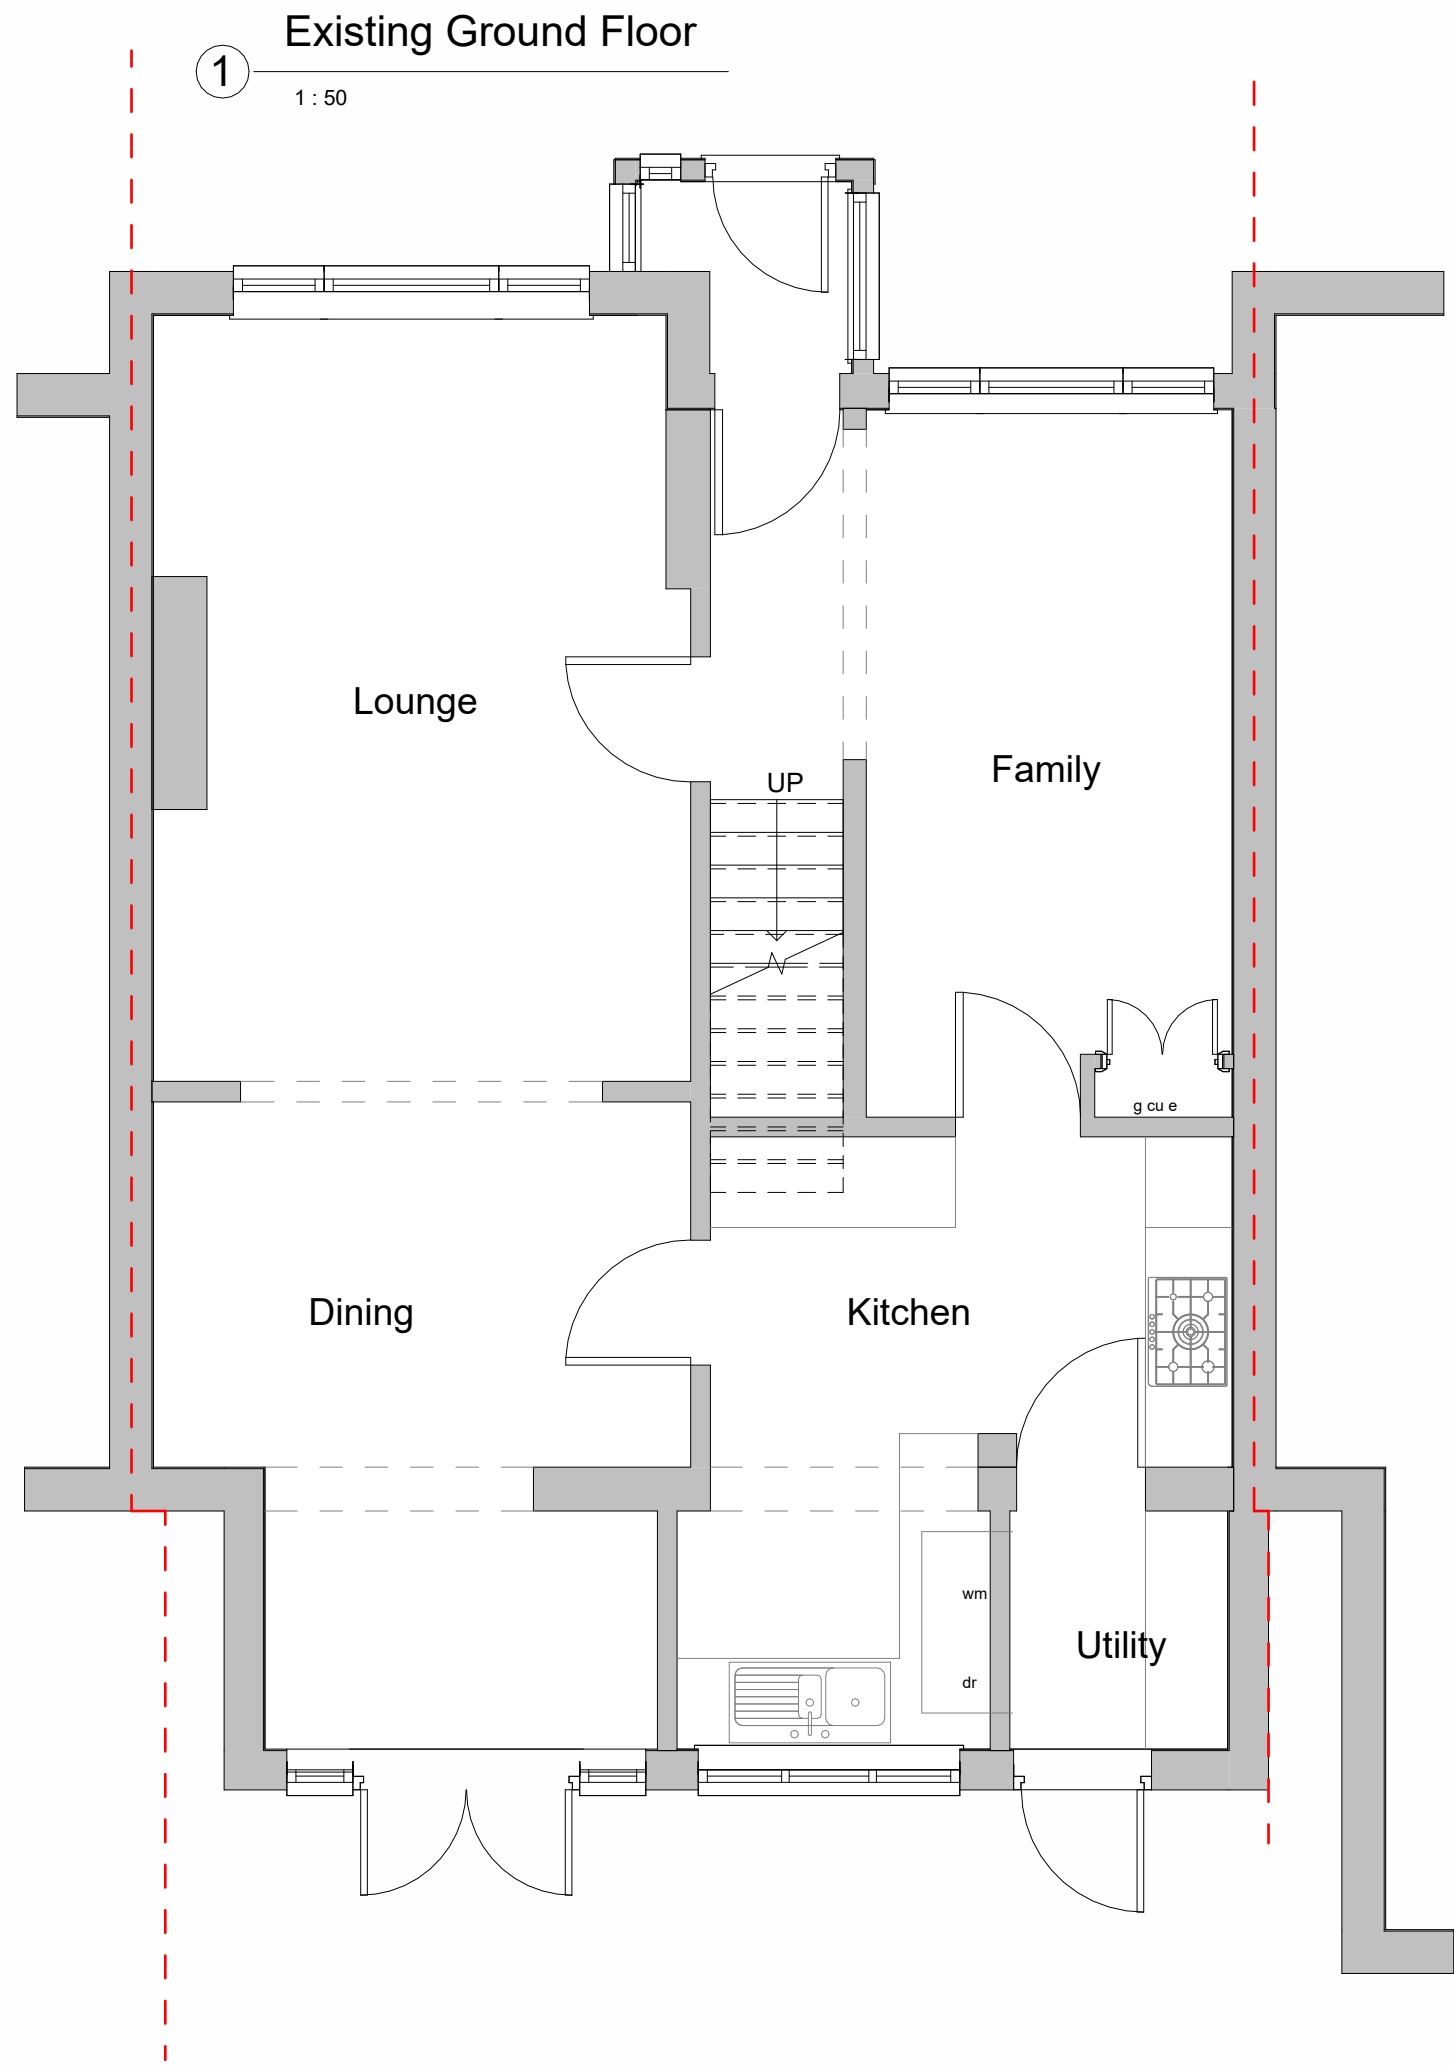

Project

54 Reynards Close  
Winnersh  
Wokingham RG41 5NU

Client Nicki

Drawing Title  
Existing Floor Plans and Elevations

| Project Ref | Layout Id | Rev. |
|-------------|-----------|------|
| 4043        | GA.01     |      |

Date: 12/03/2025 Scale @A1: As indicated

M3 Architectural Design Ltd  
Basepoint Centres Limited  
377-399 London Road  
Camberley GU15 3HL

t: 01276 300024  
e: info@m3architecturaldesign.co.uk  
w: www.m3architecturaldesign.co.uk  
© 2025 M3 Architectural Design Ltd