



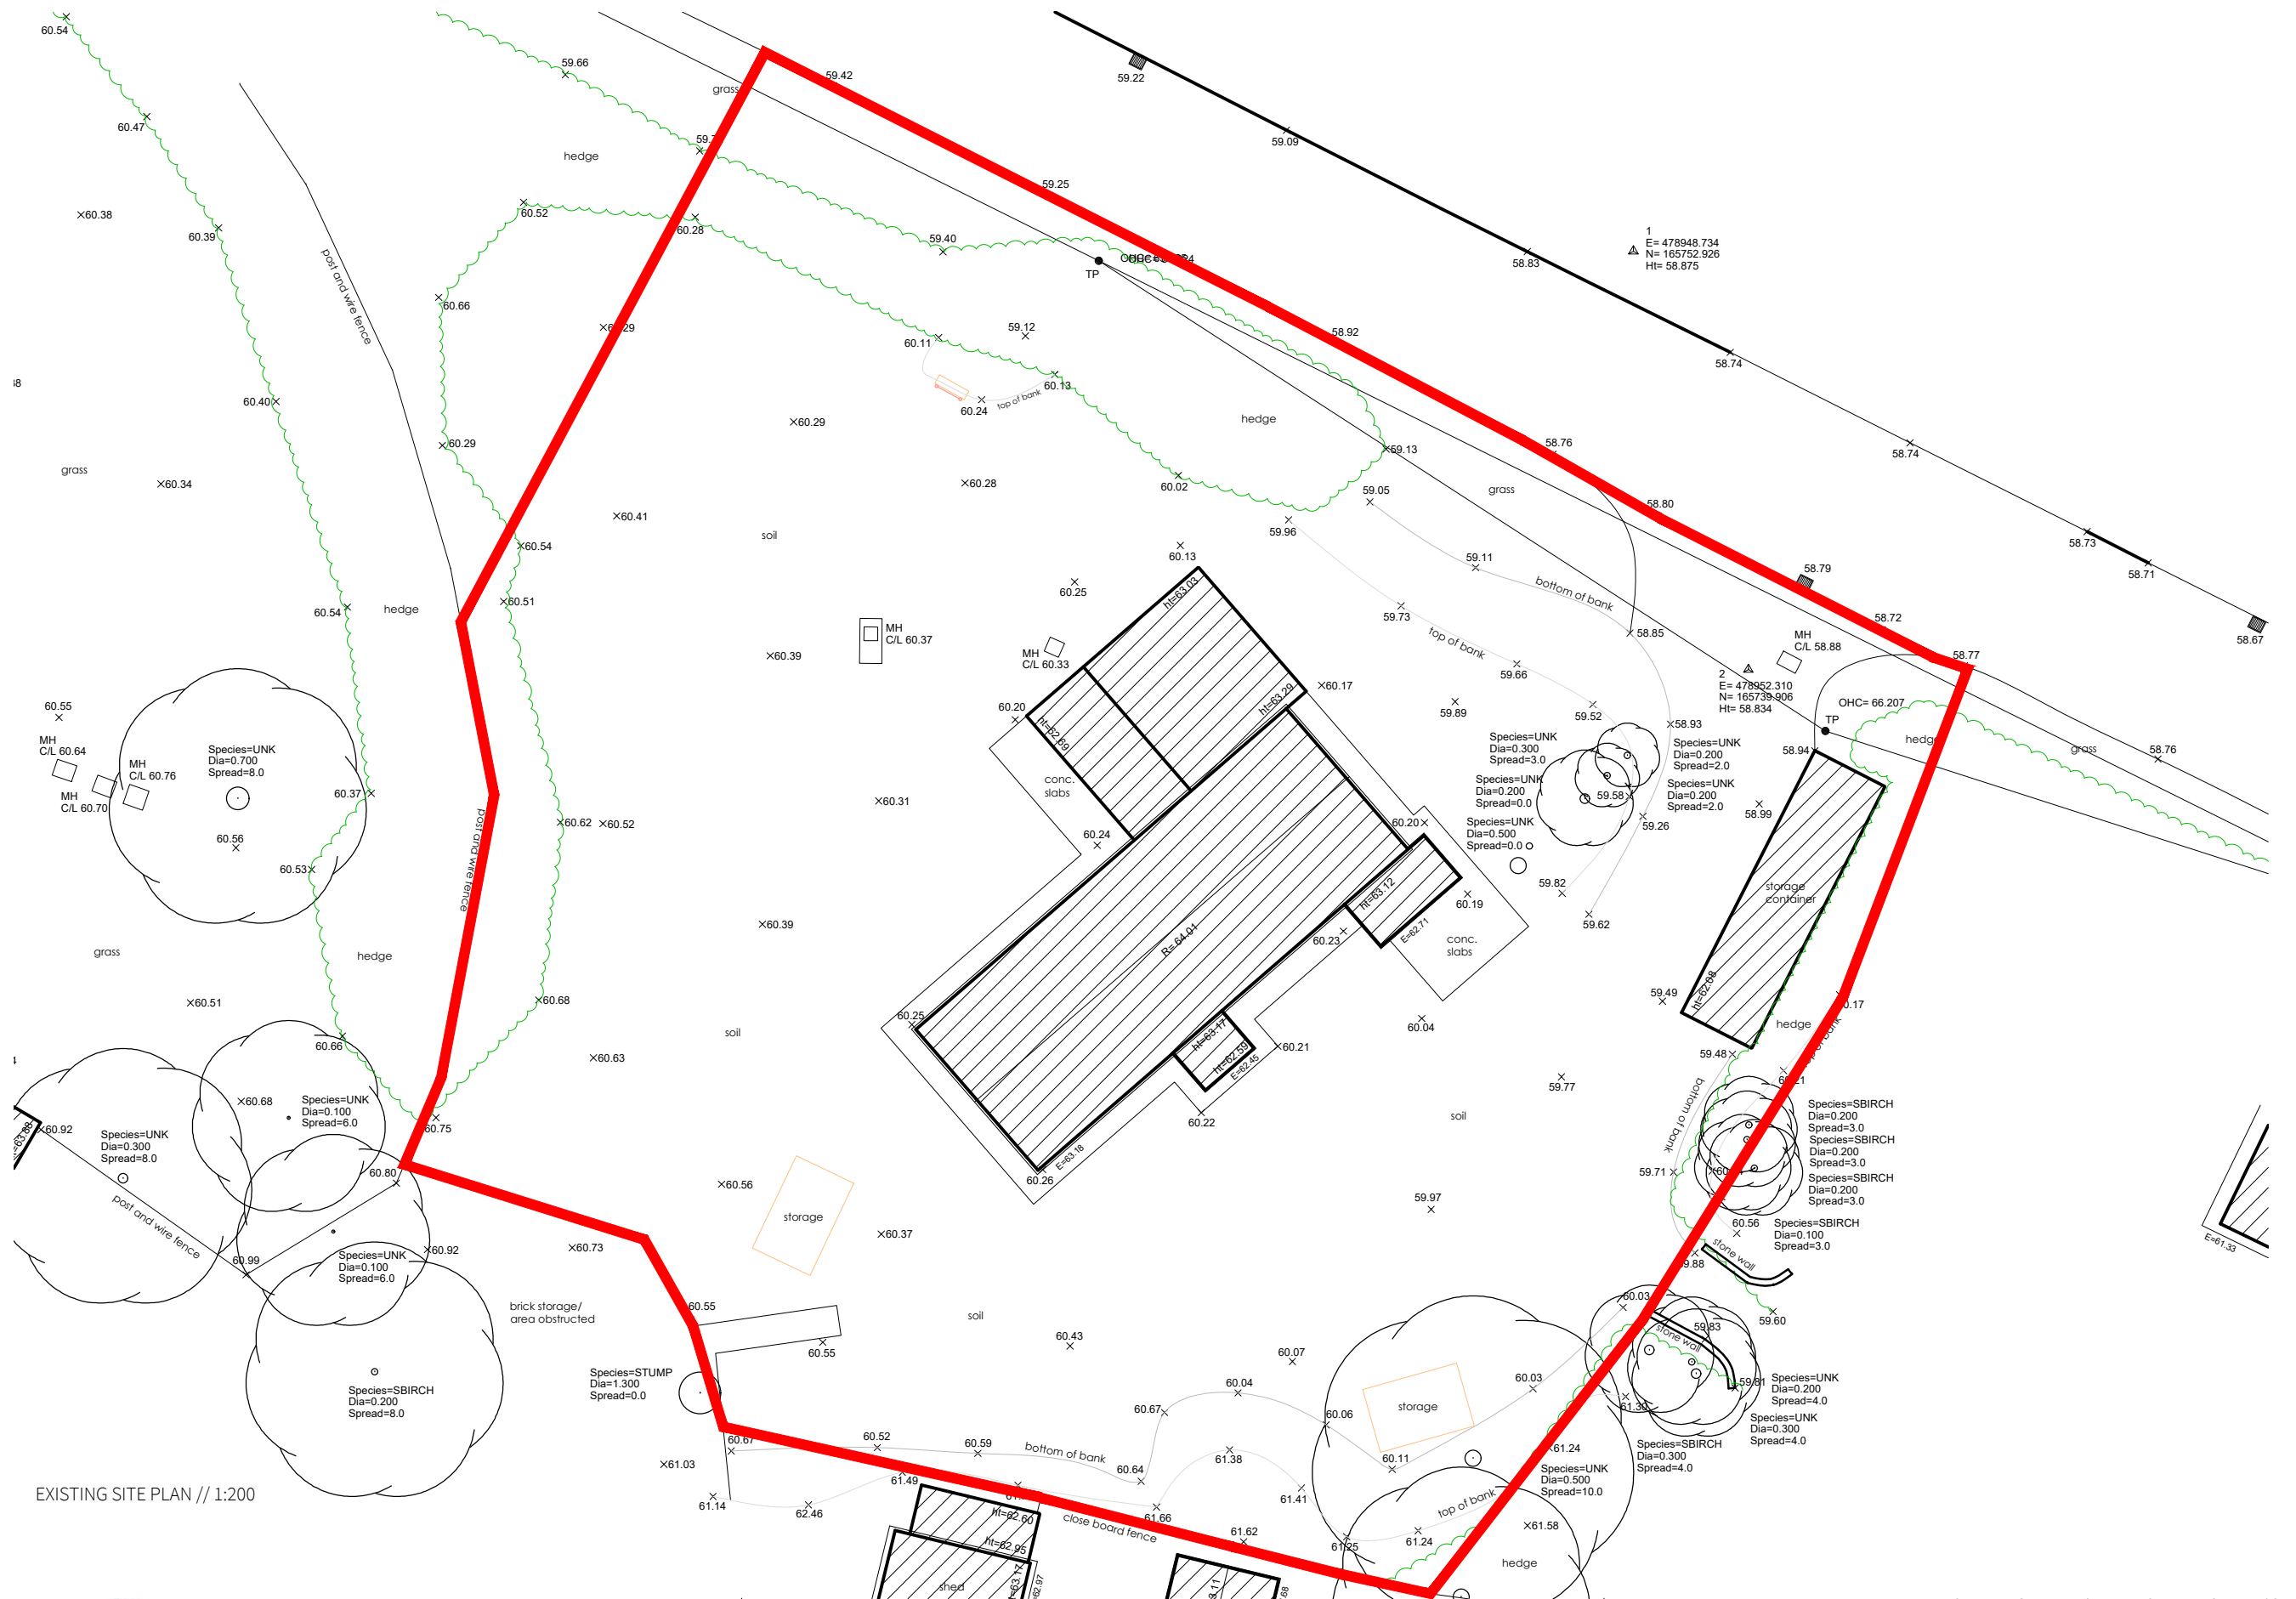

EXISTING SITE PLAN // 1:200

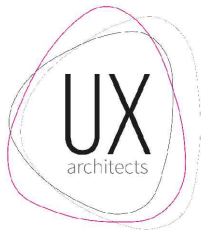

www.uxarchitects.co.uk
studio@uxarchitects.co.uk

PROJECT:
DRAWING:
NUMBER:
REVISION:

22 BARKHAM RIDE
EXISTING SITE PLAN
002

STATUS: PLANNING
SCALE: 1:200 @A3
ORIENTATION:

