



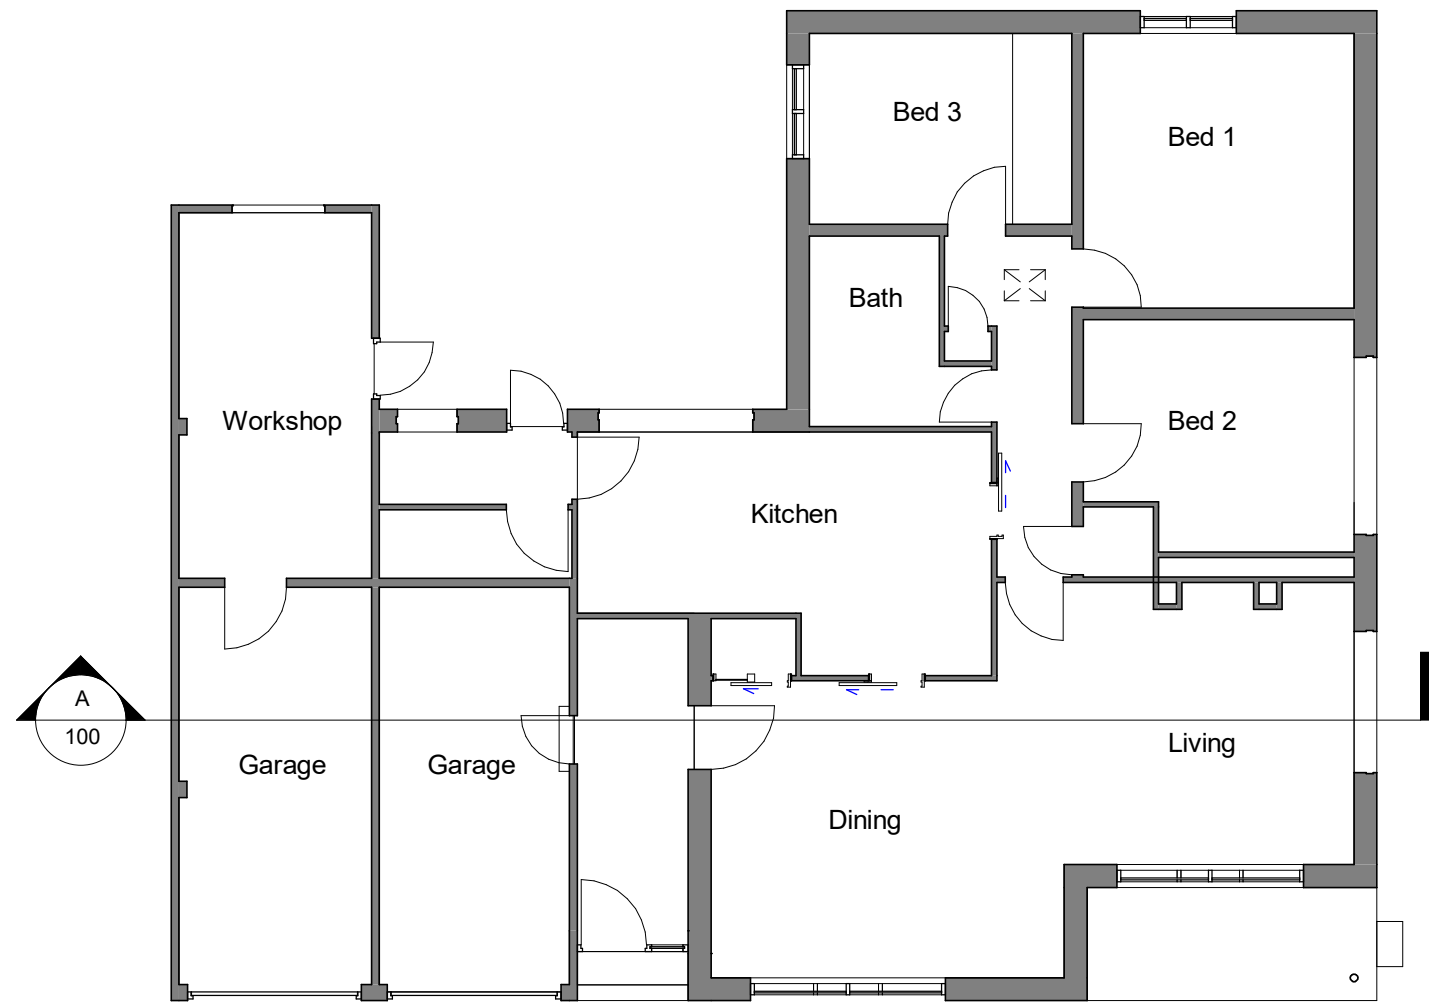


Ground Floor Plan



Front Elevation

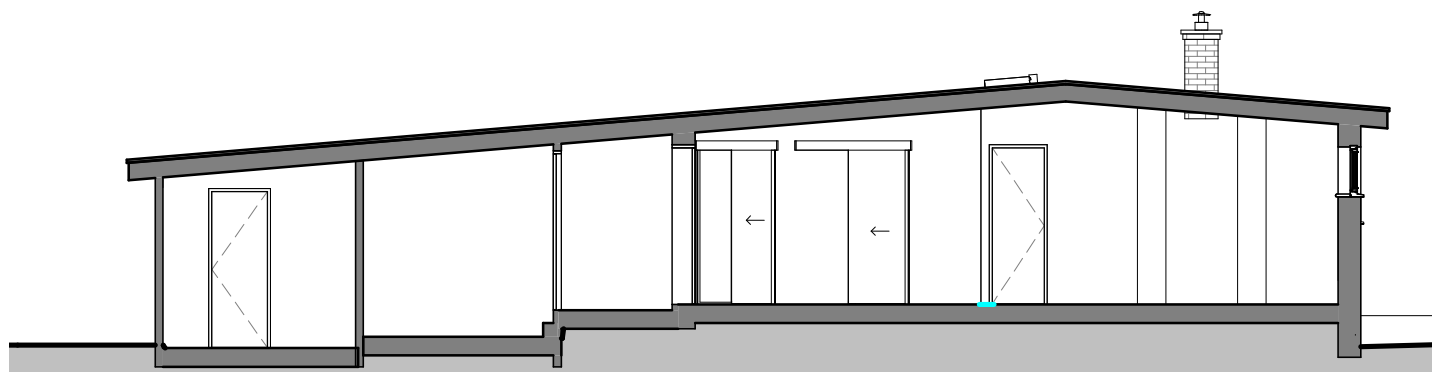


Section A-A

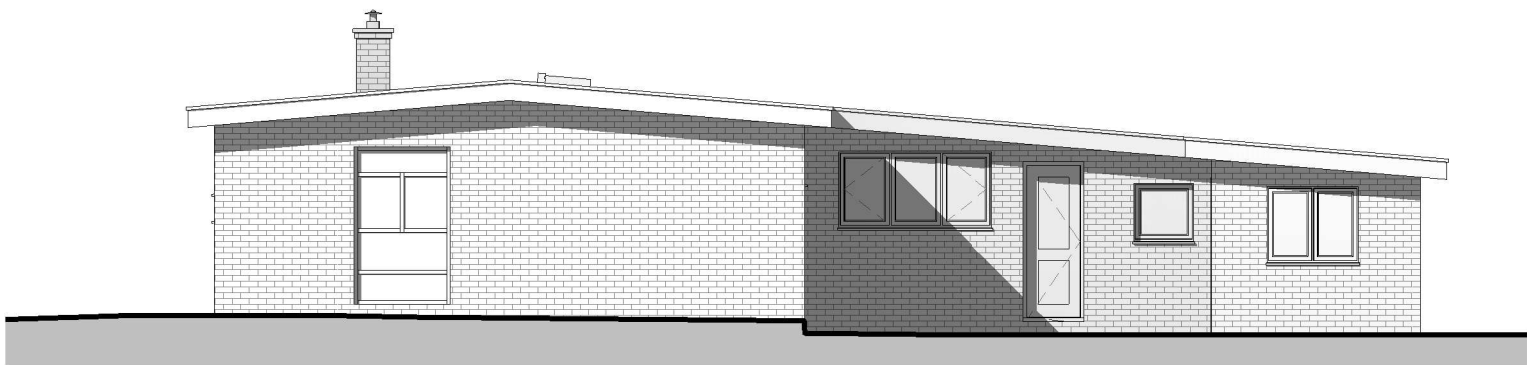


Rear Elevation



Side (Right) Elevation

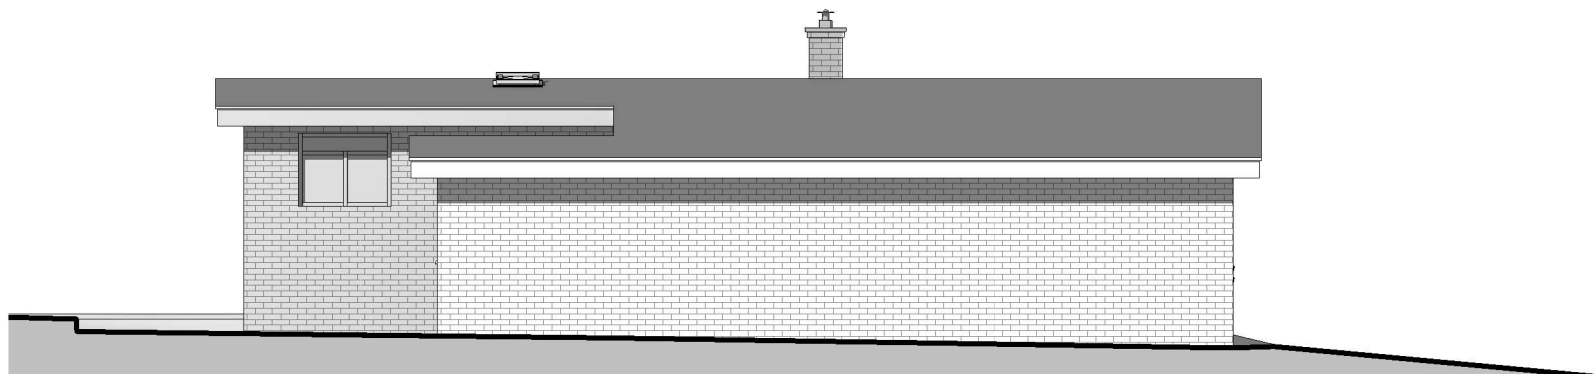

Side (Left) Elevation

 

REV	COMMENTS	DATE
-----	----------	------

DJKA

www.djka.co.uk
info@djka.co.uk
07986 869 332

CLIENT Mr and Mrs Monaghan
PROJECT 4 Greenside
Crowthorne, England, RG45 6EX
DRAWING Existing Plans Elevations & Sections
STATUS Planning
SCALE 1 : 100
DRAWN GH/DK
NO 20042/ 100
REV

DATE Jan 2022

THIS DRAWING MUST NOT BE SCALED UNLESS ISSUED FOR PLANNING PURPOSES. ALL DIMENSIONS ARE TO BE VERIFIED PRIOR TO SETTING OUT, COMMENCING WORK, OR PRODUCTION OF FABRICATION DRAWINGS. REPORT ANY DISCREPANCIES TO THE SUPERVISING OFFICER IMMEDIATELY. ©