



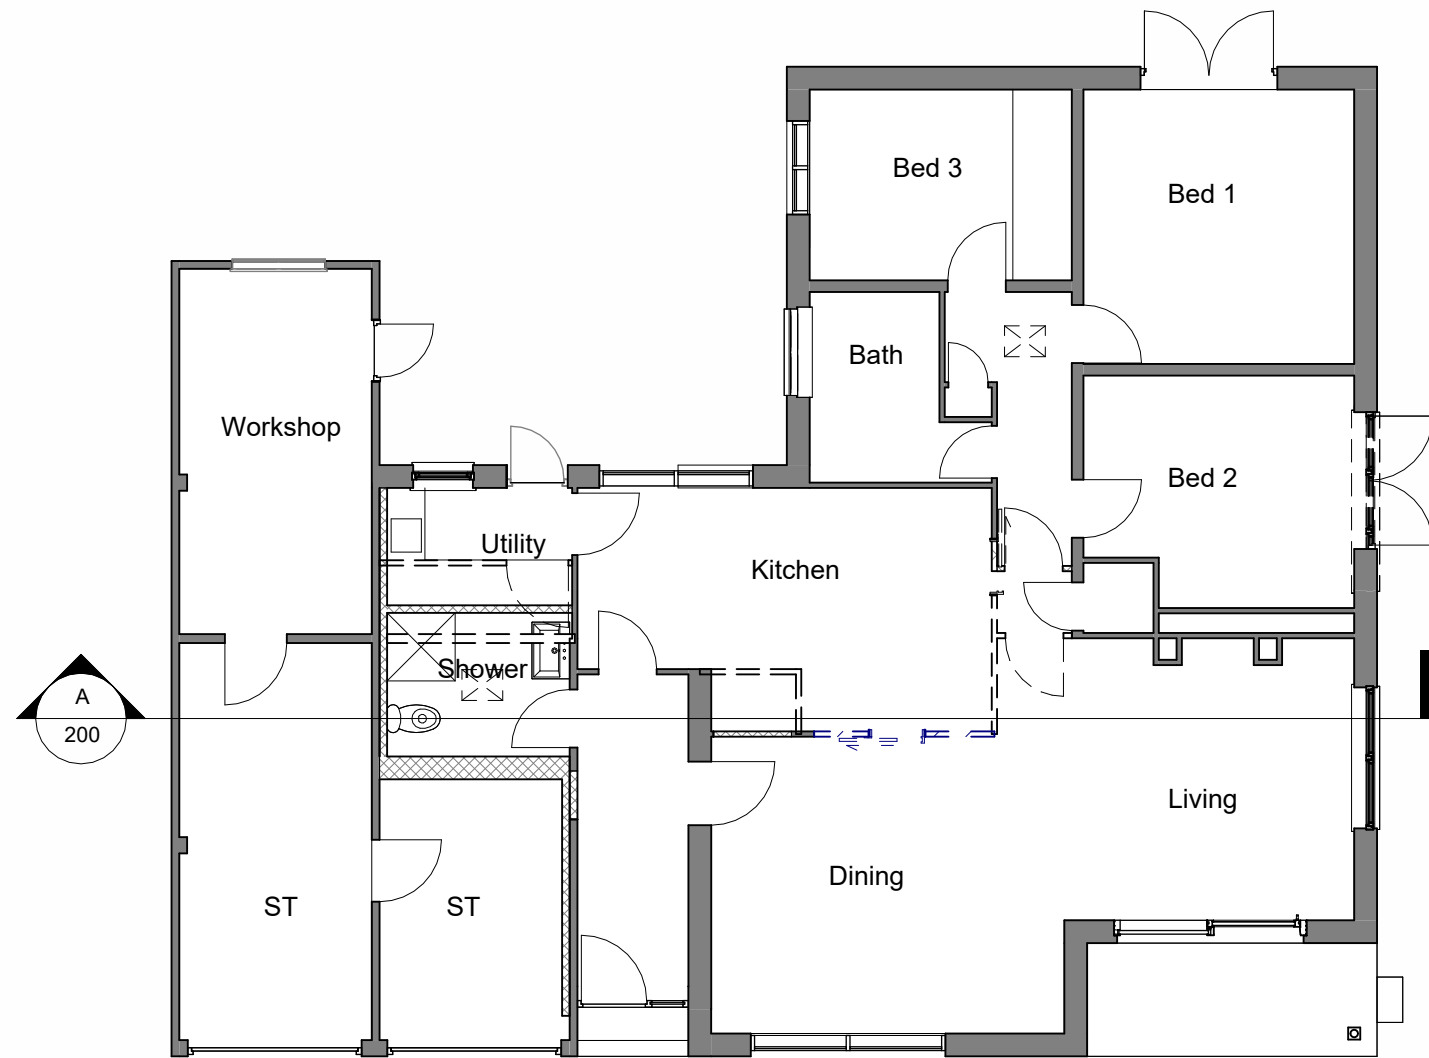


Ground Floor Plan



Front Elevation

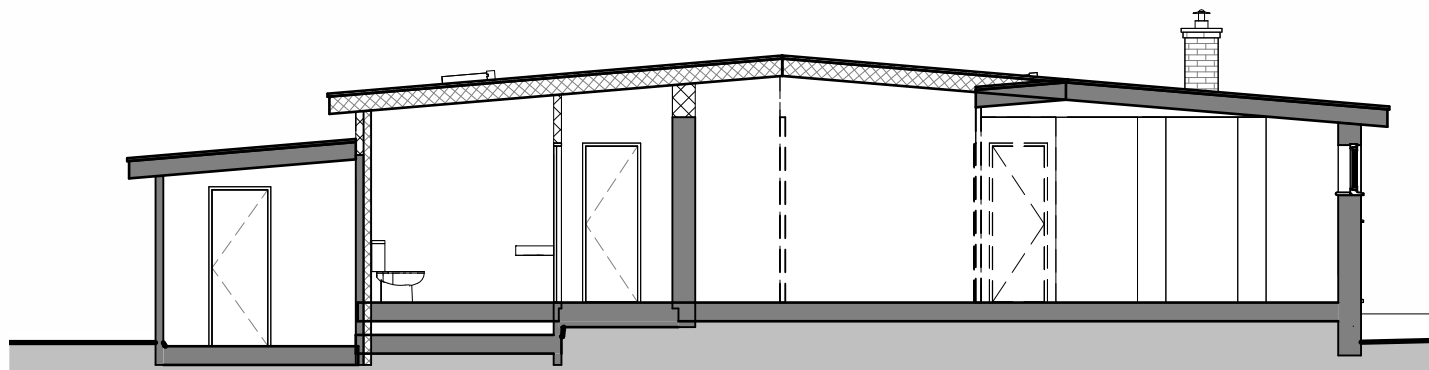


Section A-A

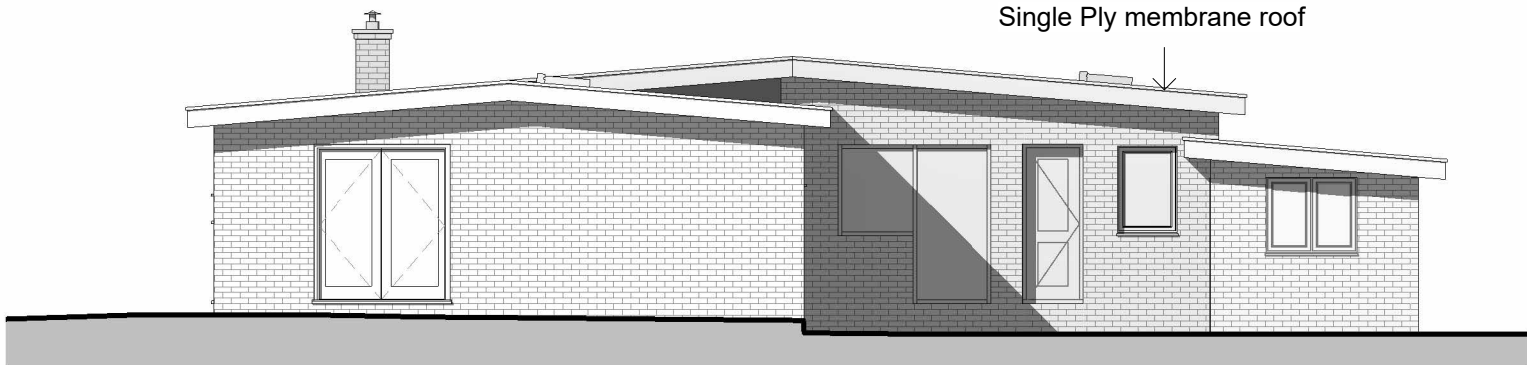


Rear Elevation



Side (Right) Elevation

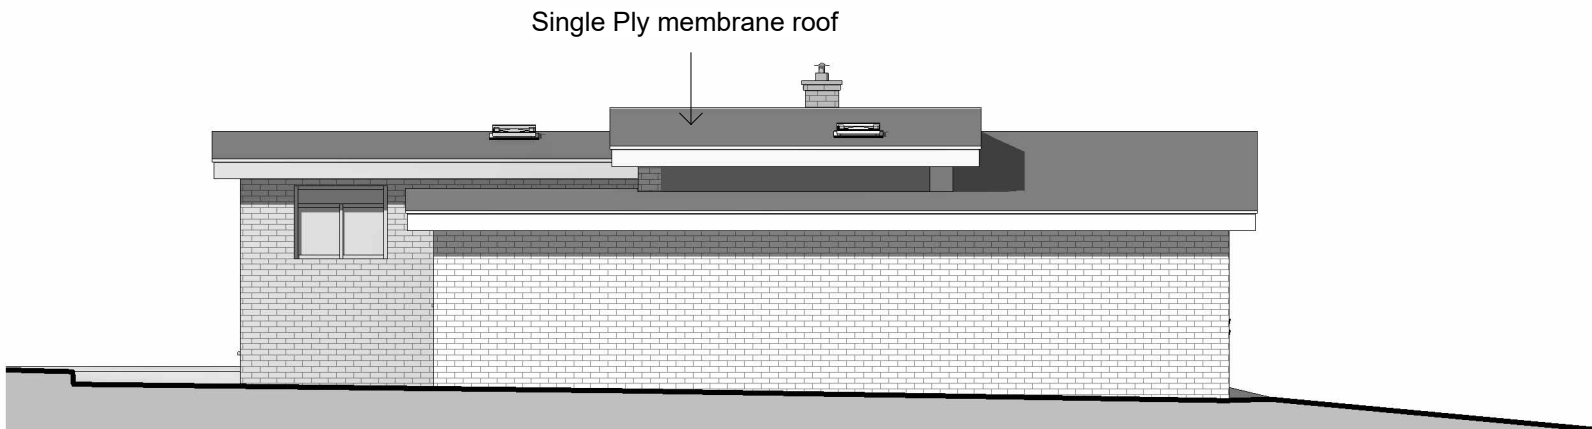

Side (Left) Elevation

 

D	Client Comments	04/09/25
REV	COMMENTS	DATE

DJK ARCHITECTURE
 www.djka.co.uk info@djka.co.uk 07986 869 332

PROJECT 4 Greenside
 DRAWING Proposed Plans Elevations & Sections
 STATUS Planning
 SCALE 1 : 100 NO 20042/ 200 REV D

THIS DRAWING MUST NOT BE SCALED UNLESS ISSUED FOR PLANNING PURPOSES. ALL DIMENSIONS ARE TO BE VERIFIED PRIOR TO SETTING OUT, COMMENCING WORK, OR PRODUCTION OF FABRICATION DRAWINGS. REPORT ANY DISCREPANCIES TO THE SUPERVISING OFFICER IMMEDIATELY. ©