




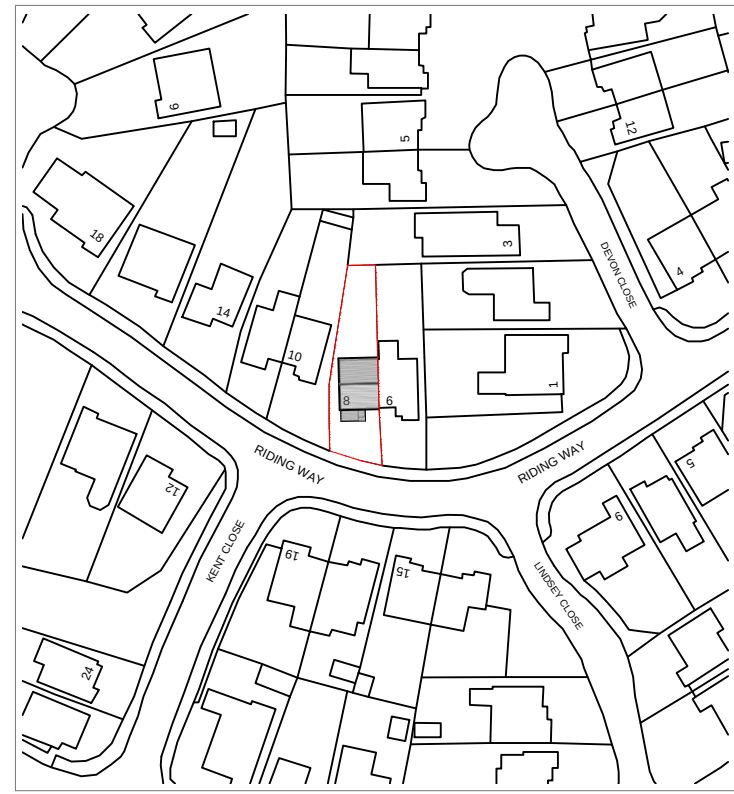


Location Plan
Scale 1:1250 @ A1

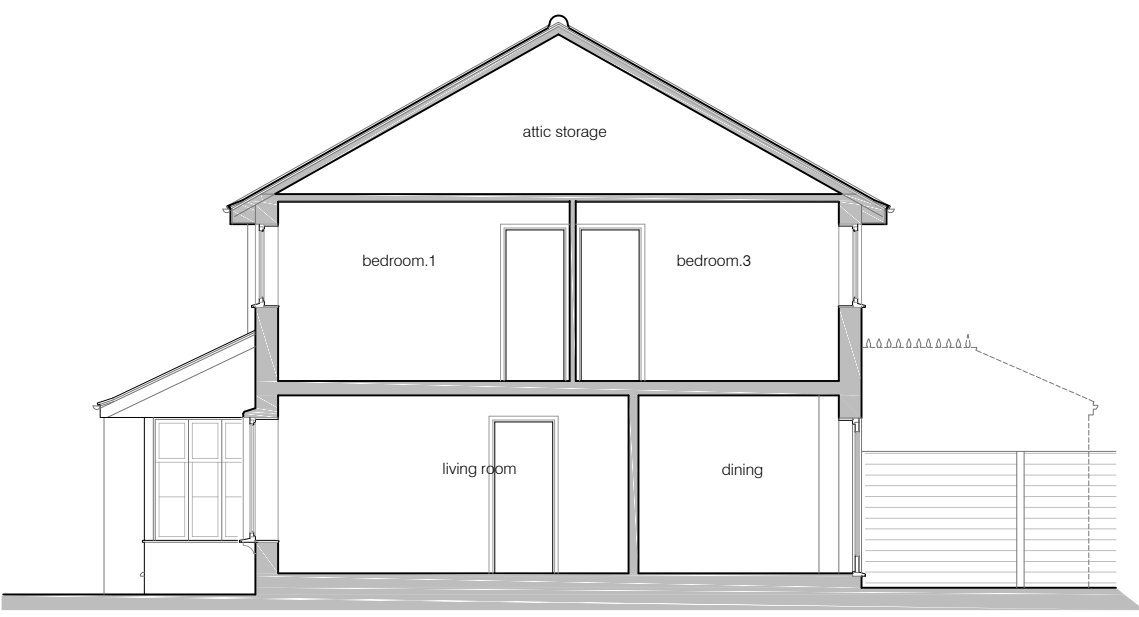


Section A-A

 


Front Elevation

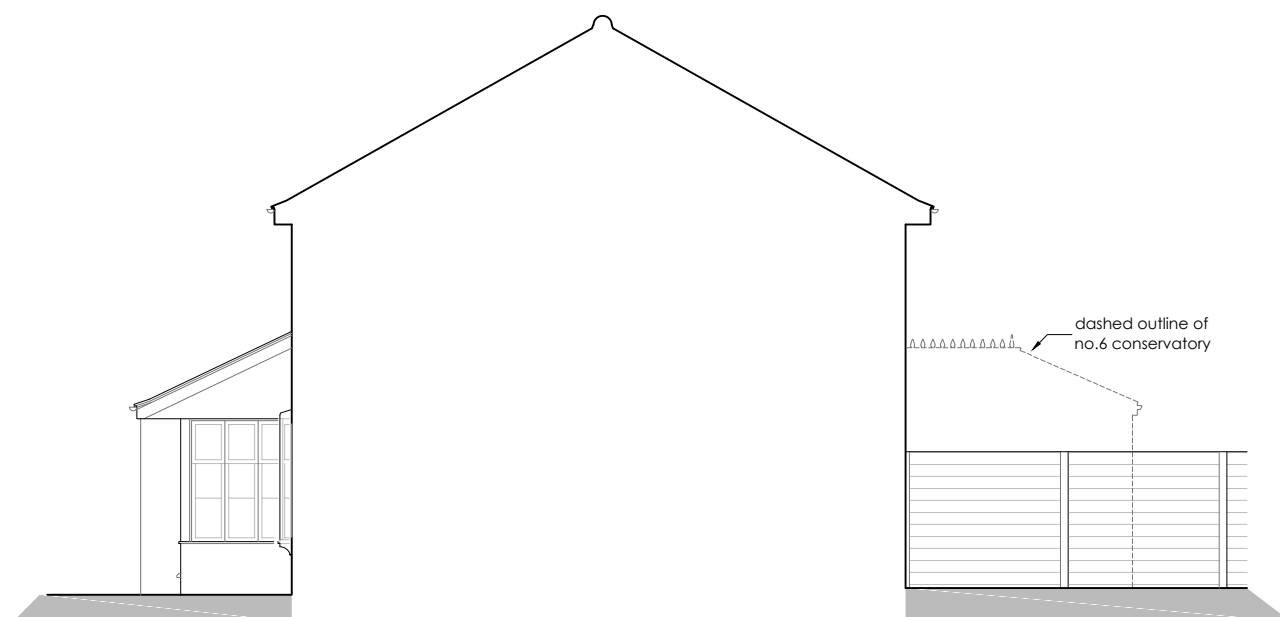

Side (RH) Elevation

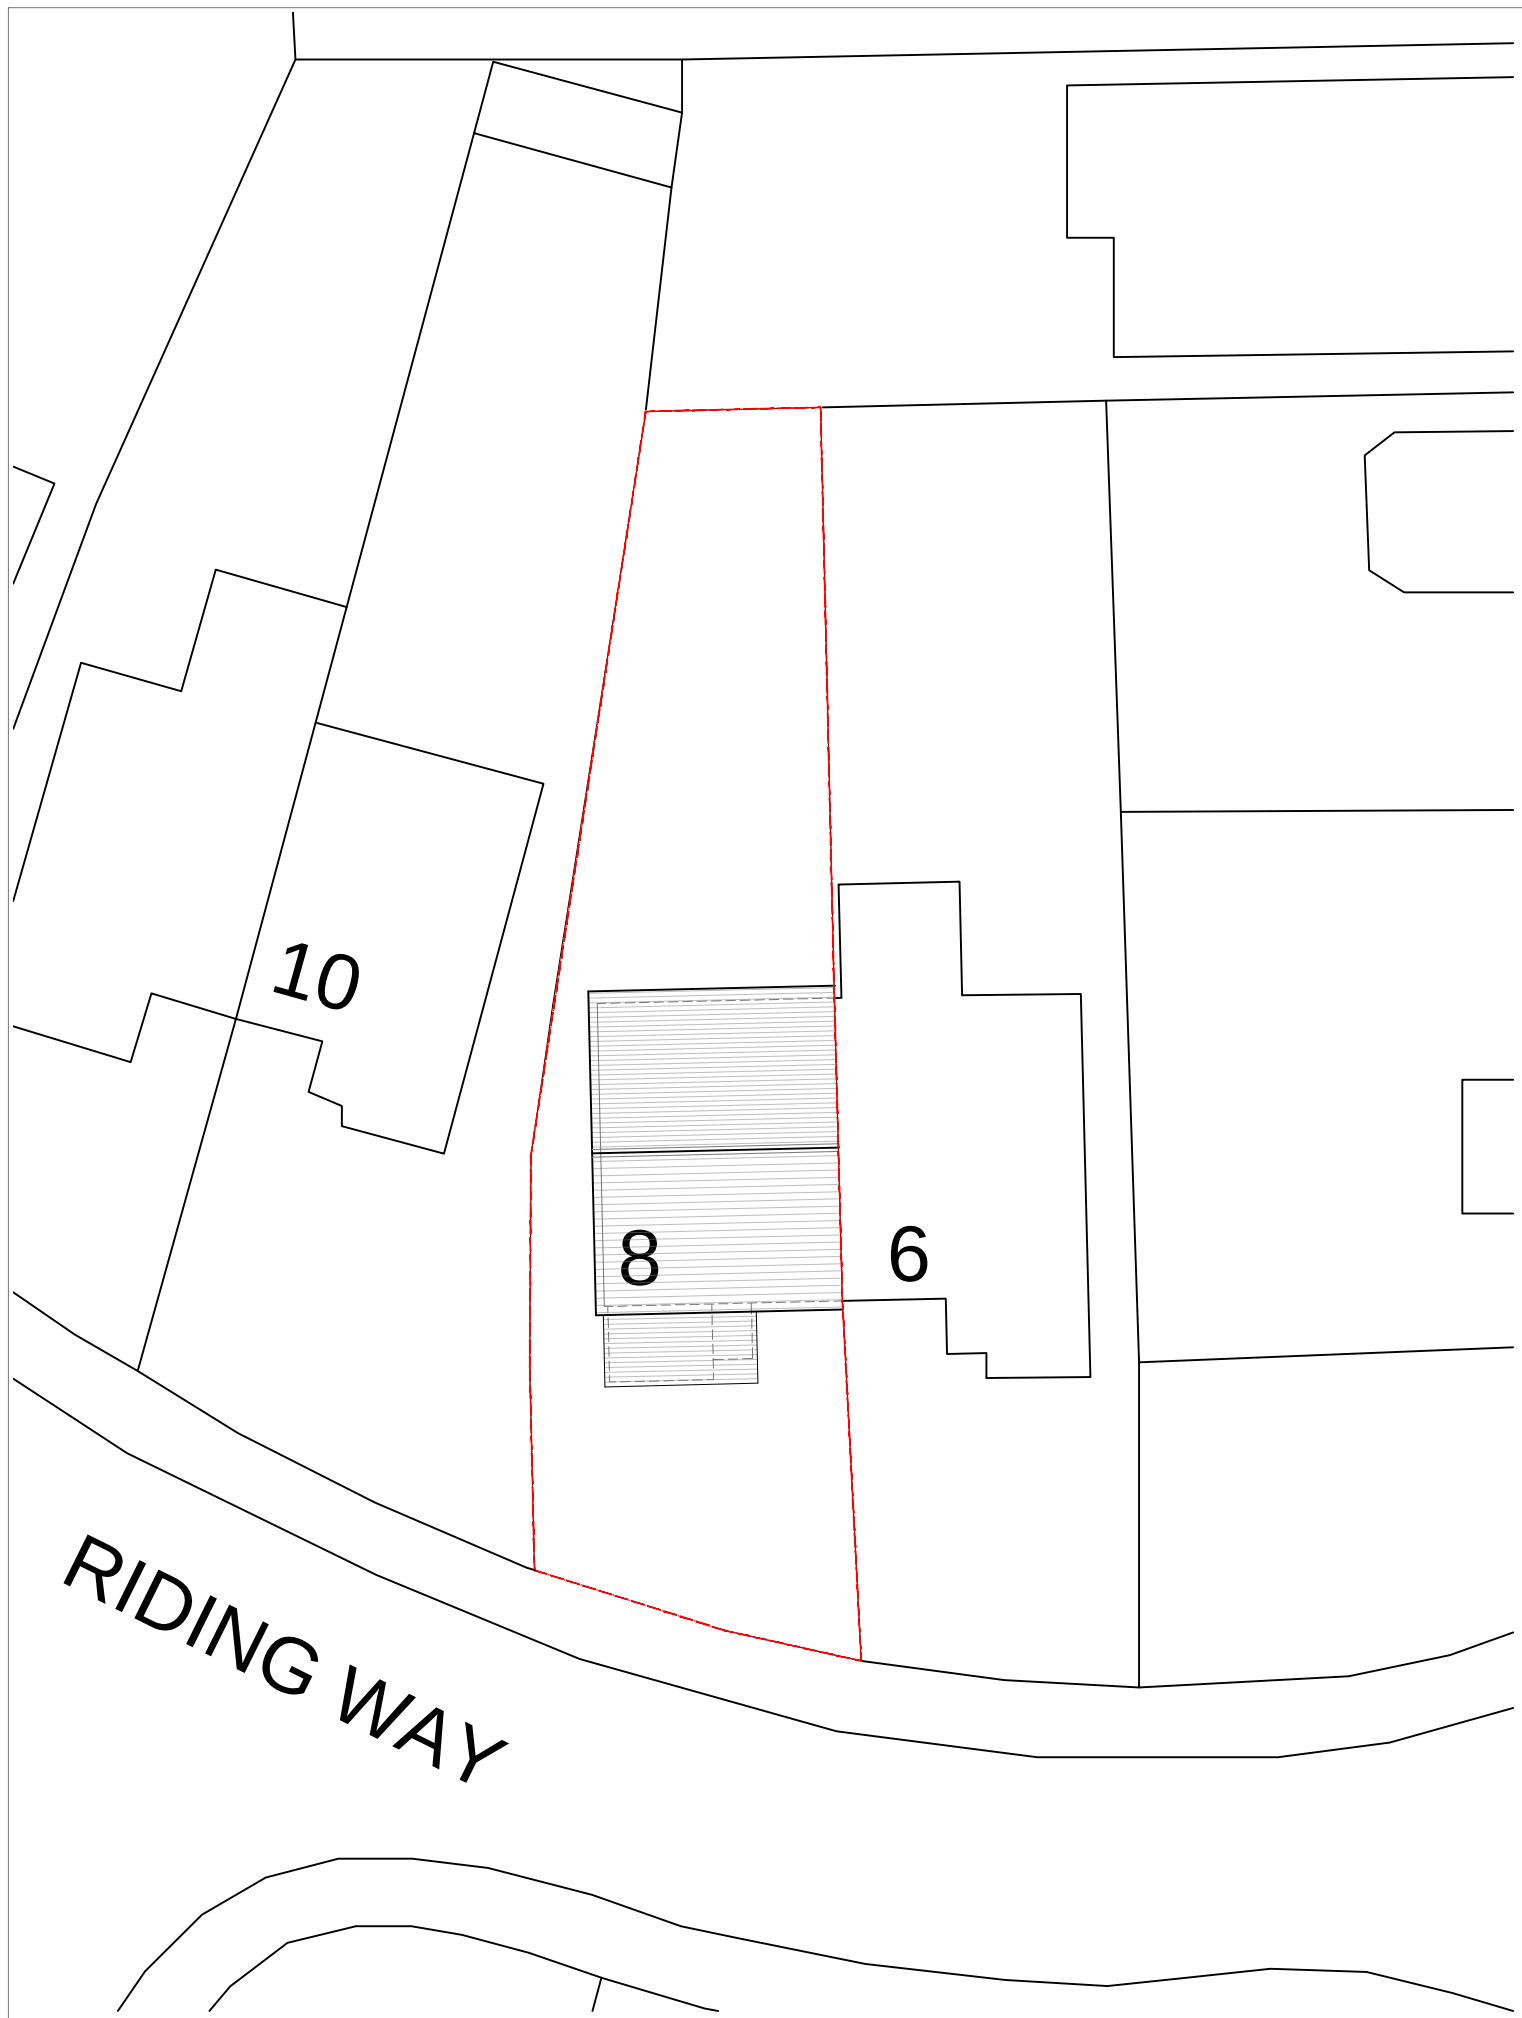


Block Plan
Scale 1:200 @ A1

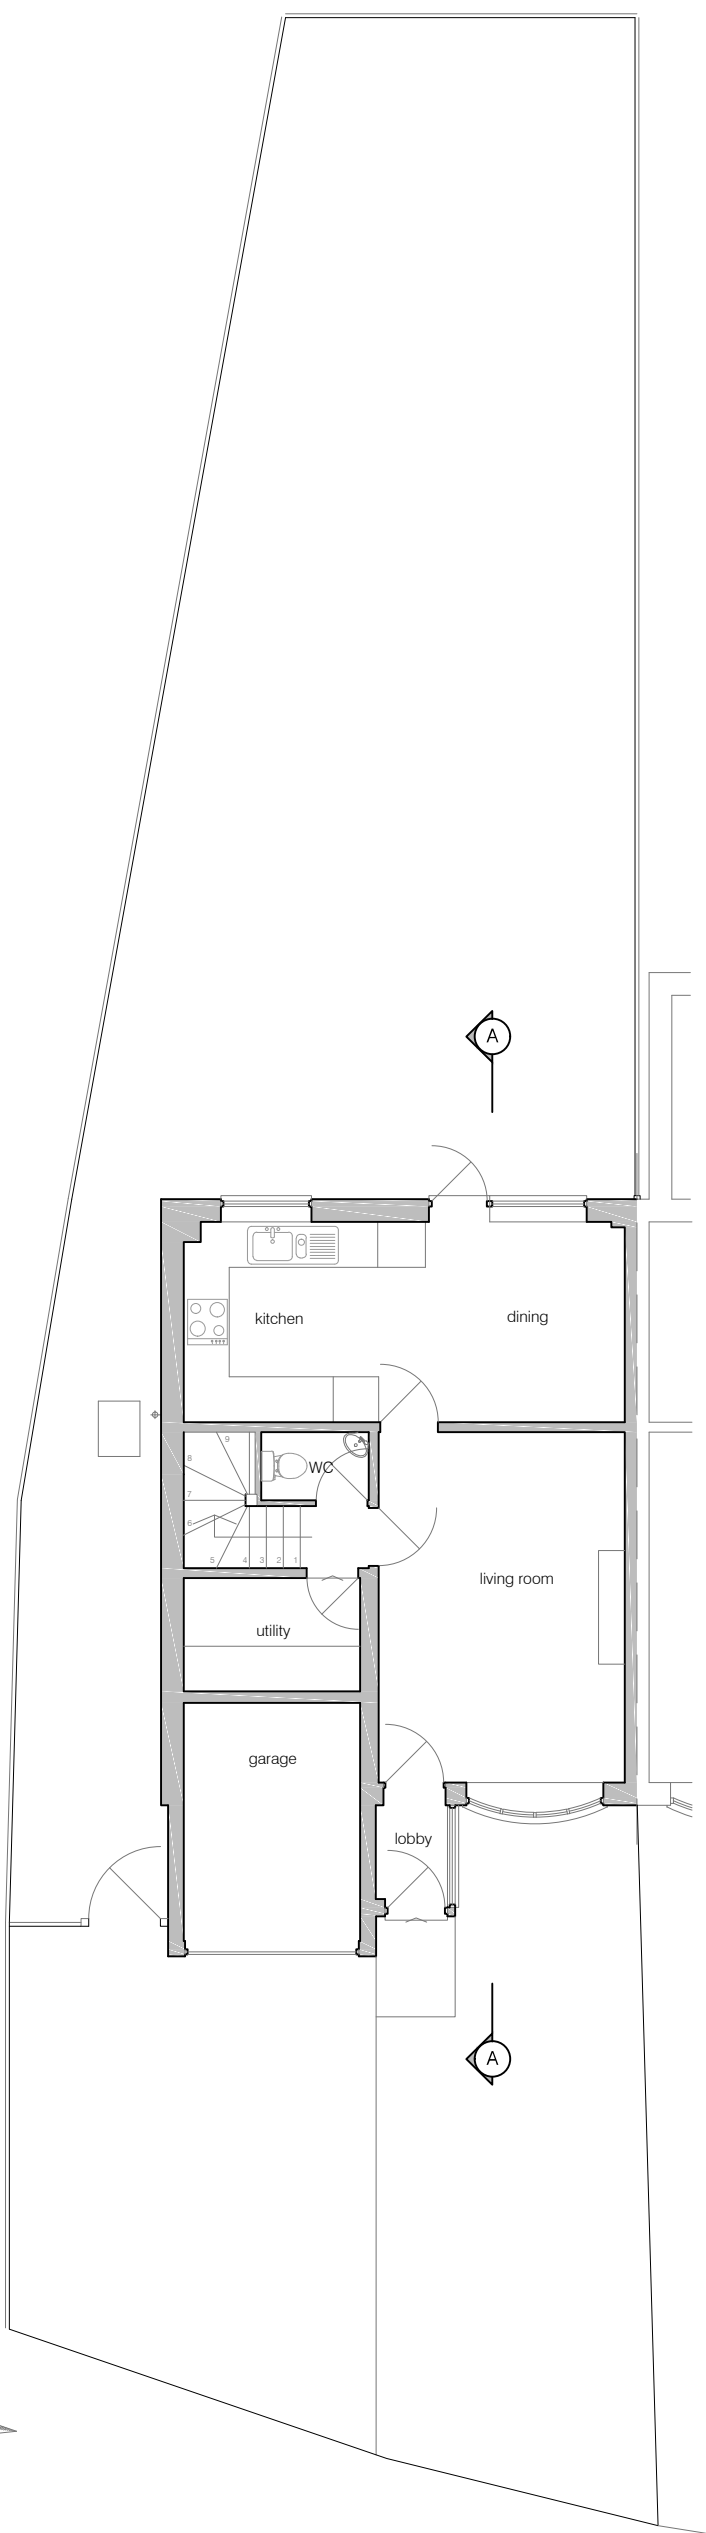


Ground Floor Plan



Rear Elevation

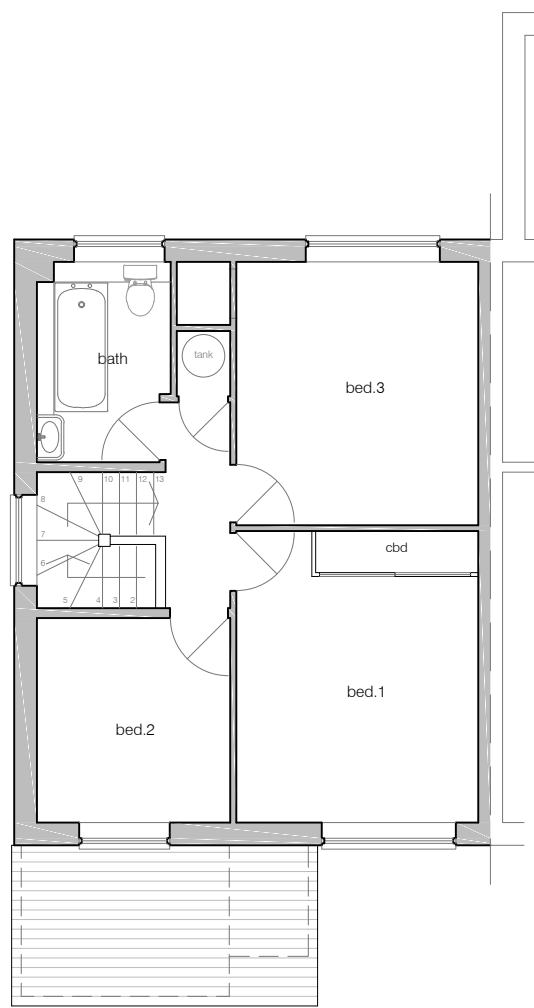

First Floor Plan

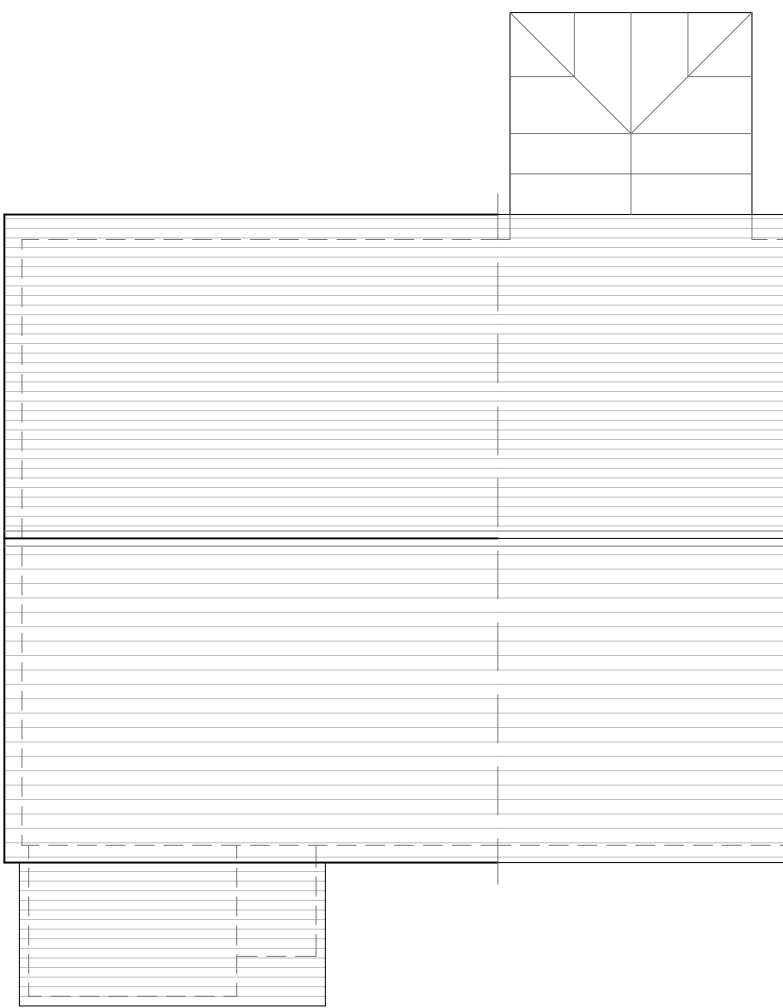

Roof Plan

NB: All drawings to be read in conjunction with structural engineers design & specification under separate cover.

These drawings are only to be used for the purpose of obtaining Planning Permission.

PERMITTED
DEVELOPMENT

client

Mr Anthony Harris
8 Riding Way
Wokingham
Berkshire
RG41 3AH

project

Single storey rear extension,
dormer loft conversion and
garden room out-building

drawing title

Existing plans, elevations
and section

scale 1:100 @ A1

date Oct 2023

drawing no. 01

revision B



RK Building Design

3 Priest Hill, Nettlebed
Henley on Thames. RG9 5AP
Tel. 07985 930 118
Email. captainknapp@hotmail.com
Web. www.rkbuildingdesign.com

Existing Plans, Elevations
and Section

Scale 1:100 @ A1

