
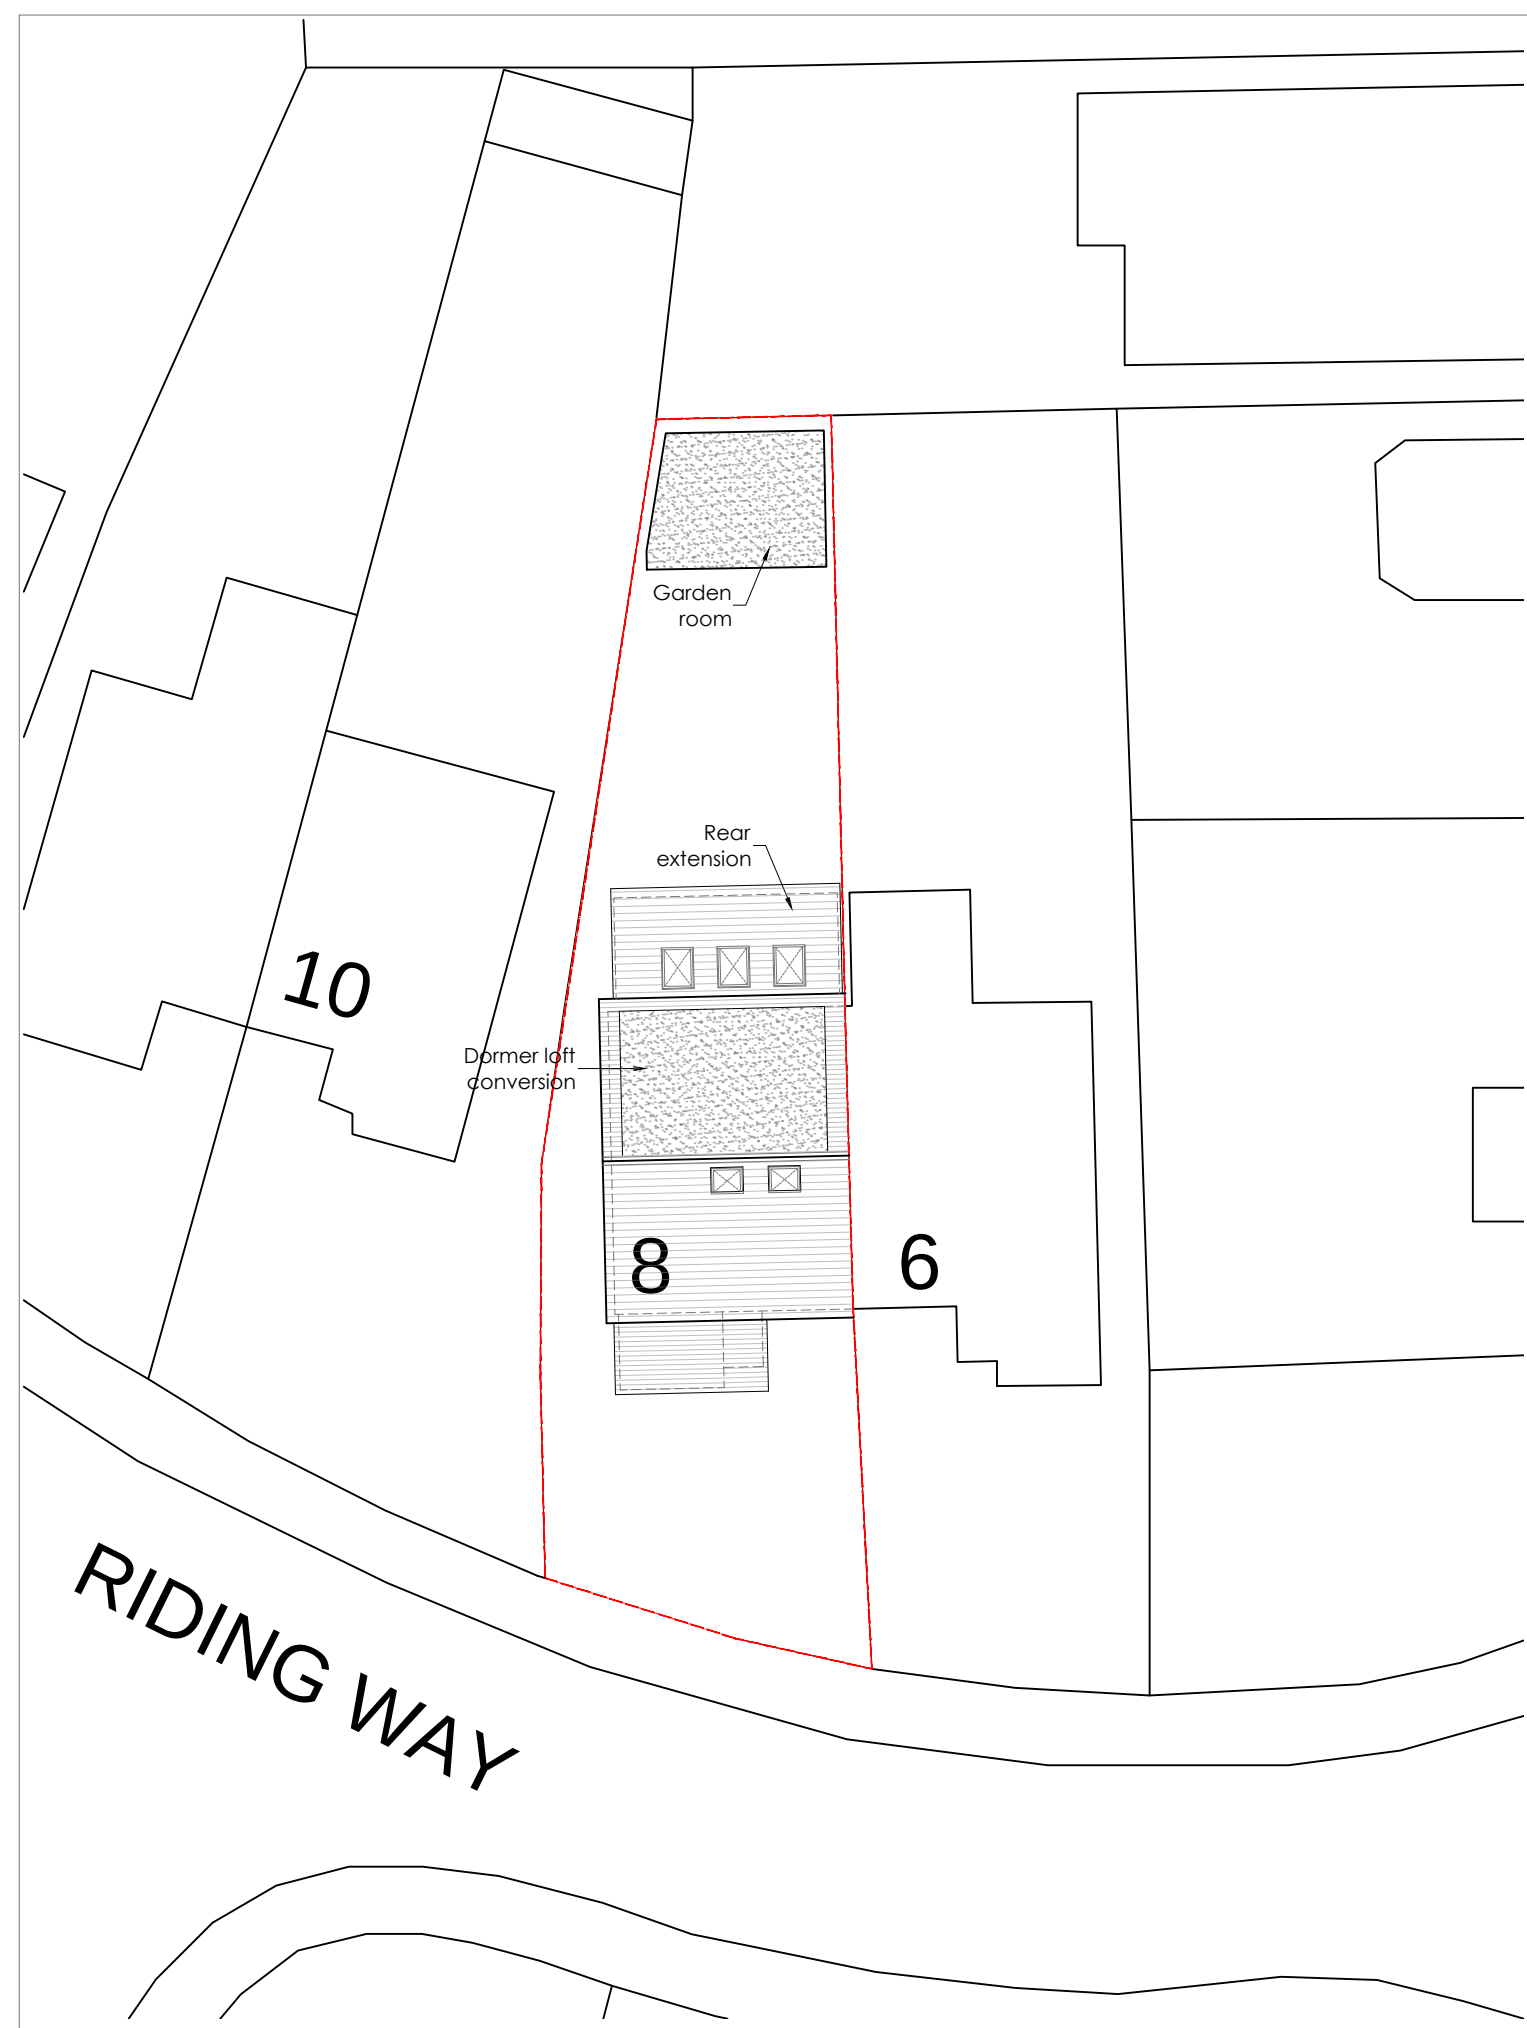
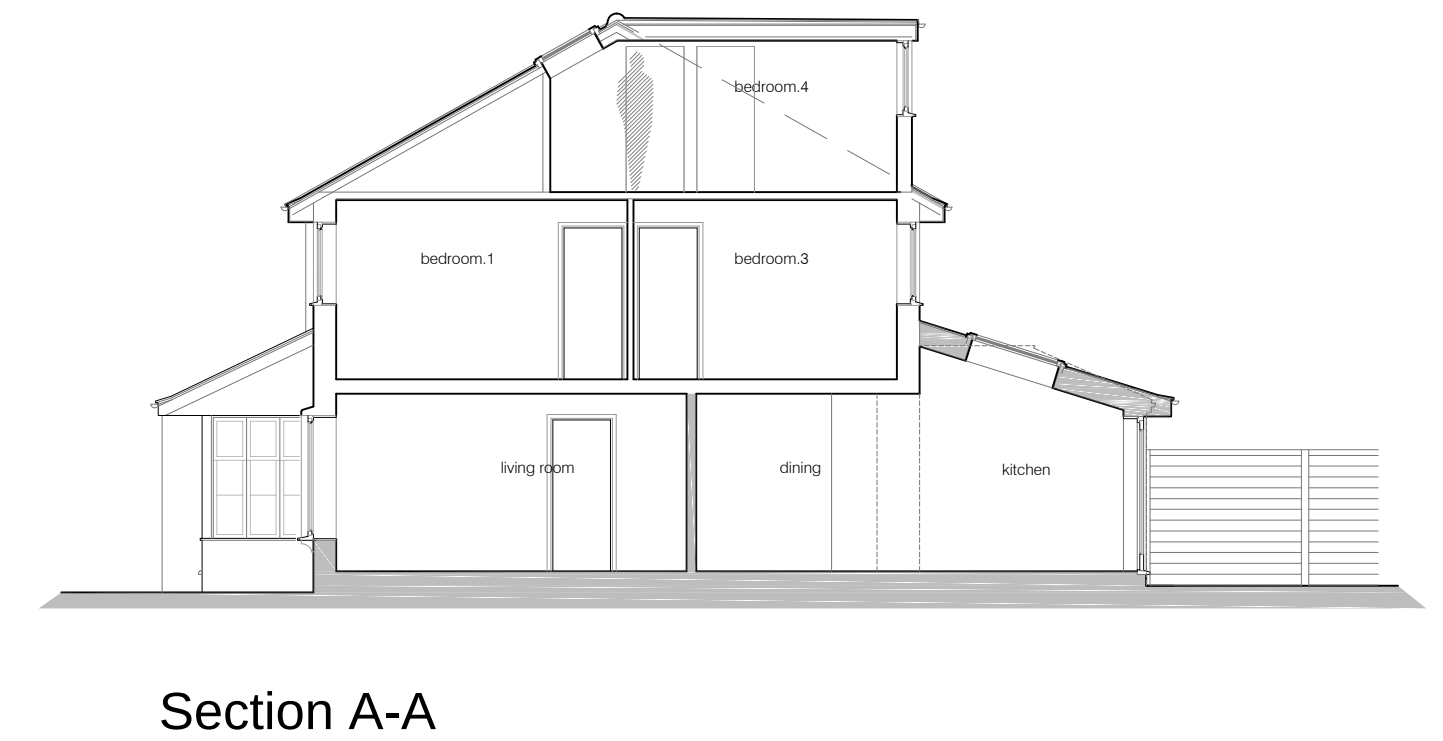
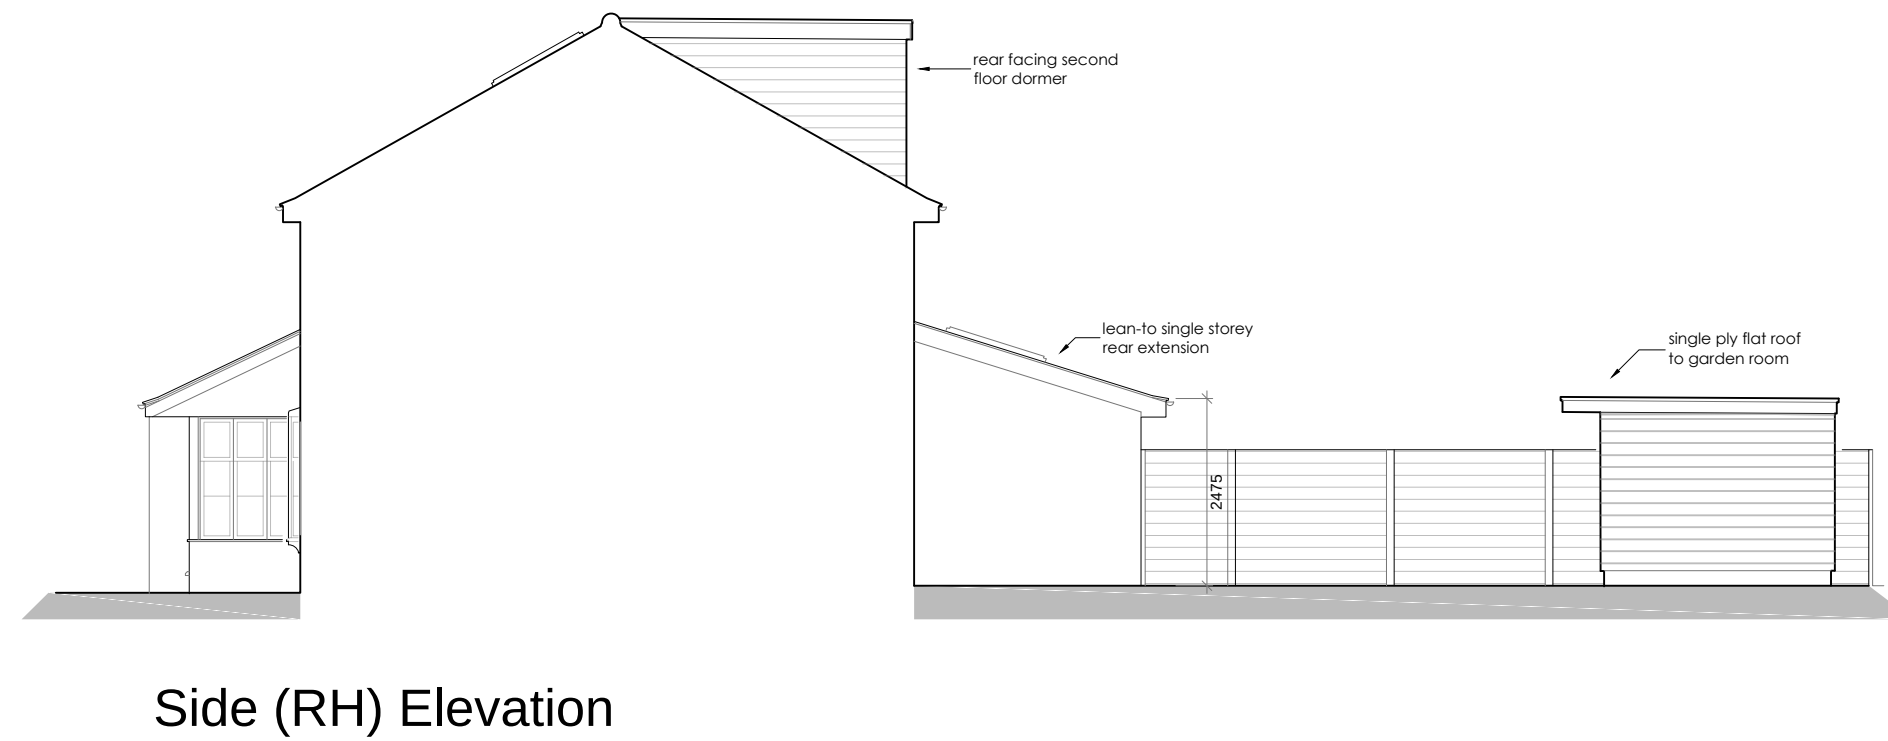



NB: All drawings to be read in conjunction with structural engineers design & specification under separate cover.

These drawings are only to be used for the purpose of obtaining Planning Permission.


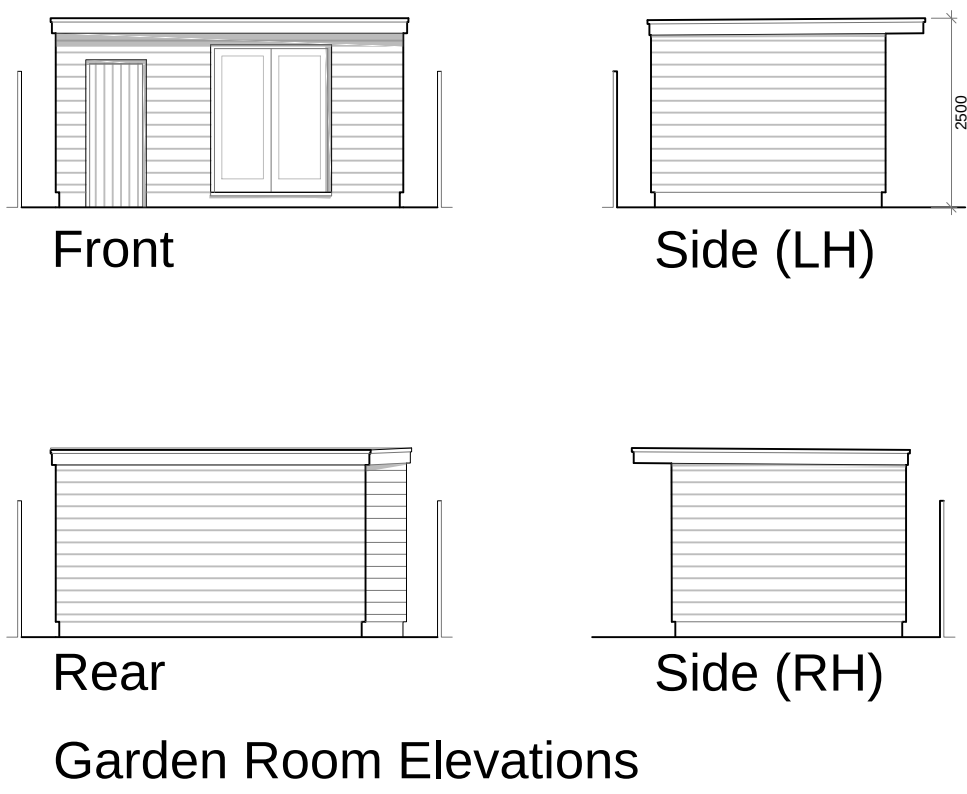


Proposed Site Plan
Scale 1:200 @ A1


0 5m 10m 15m

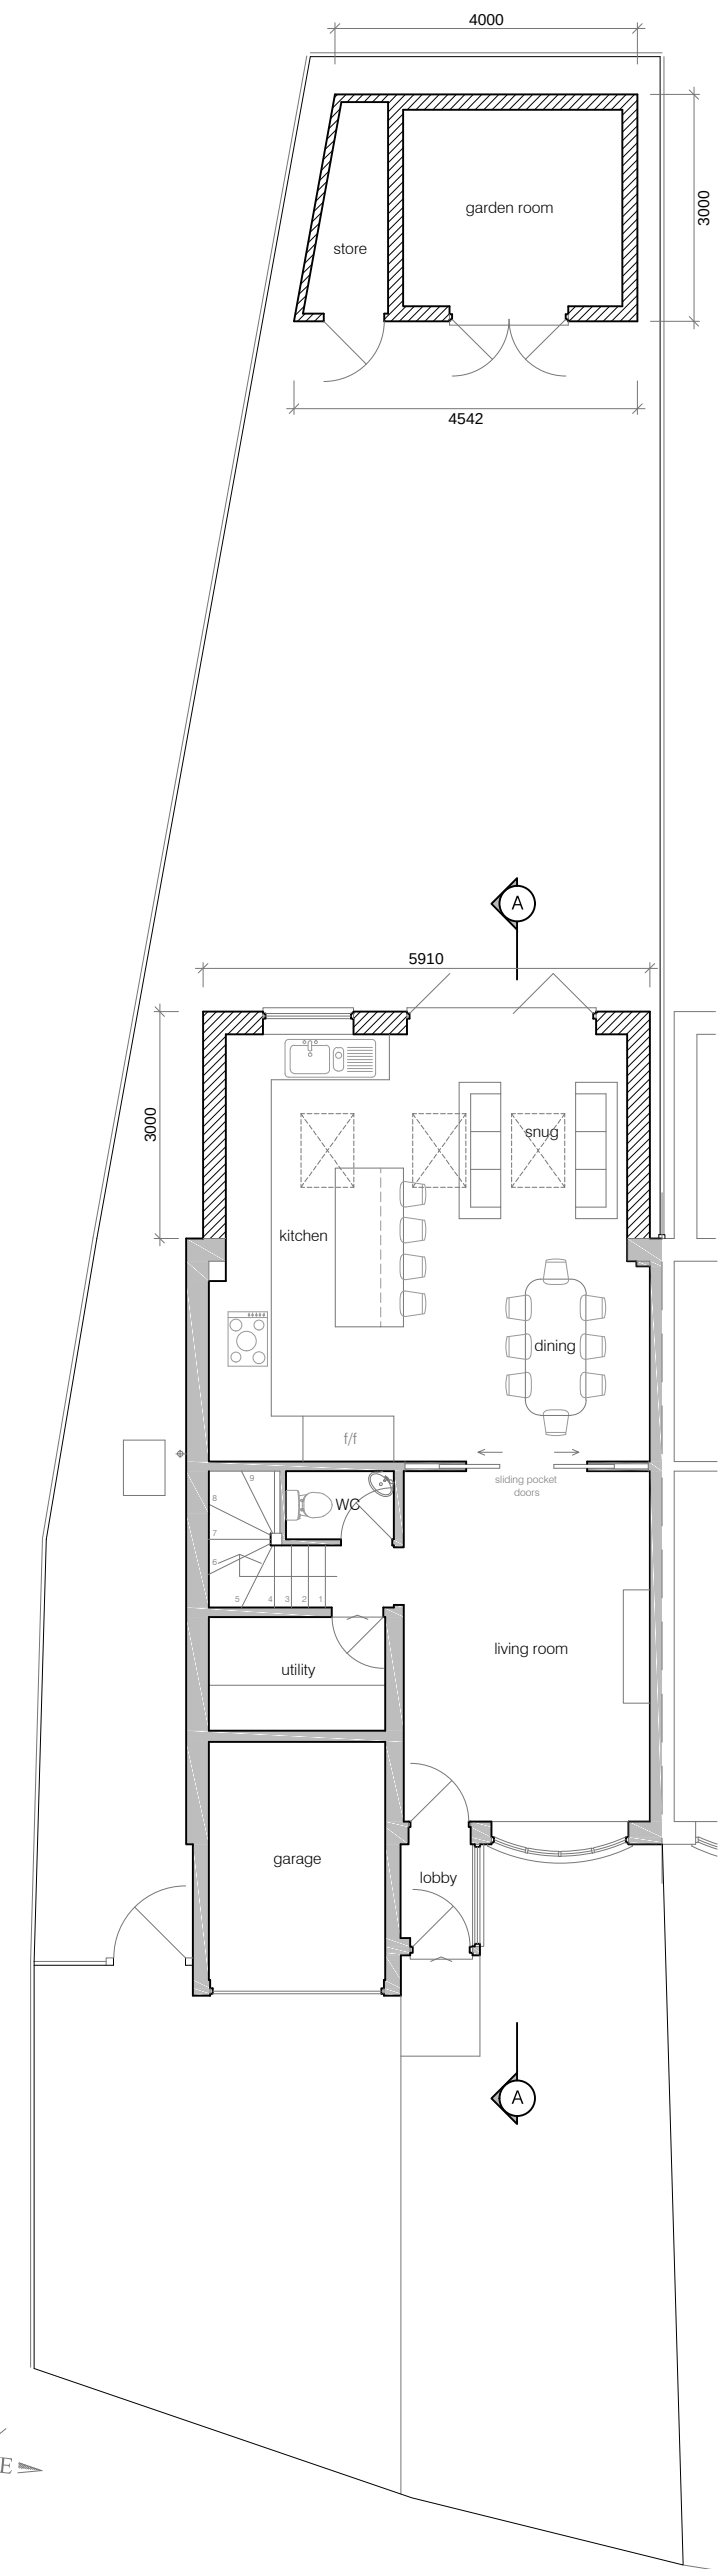


Ground Floor Plan

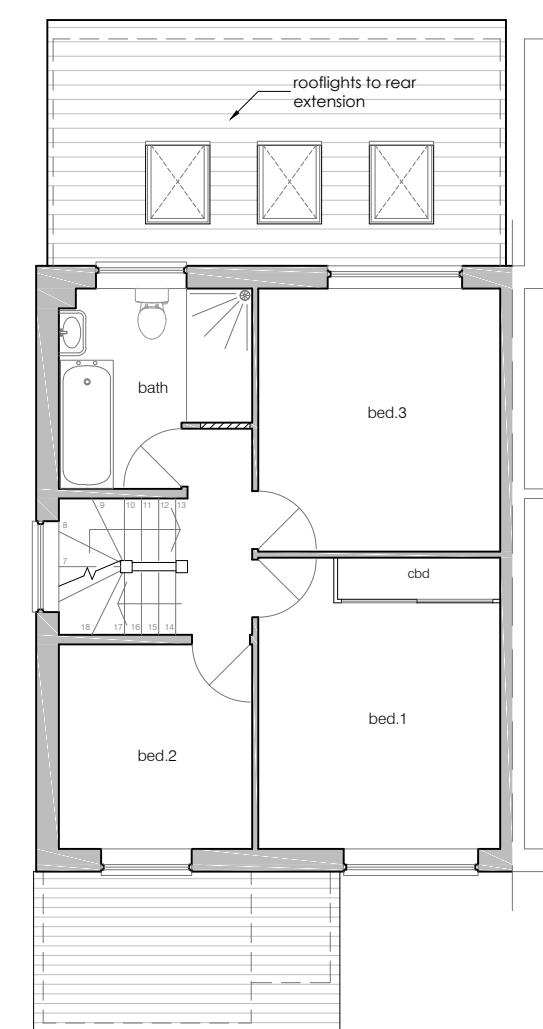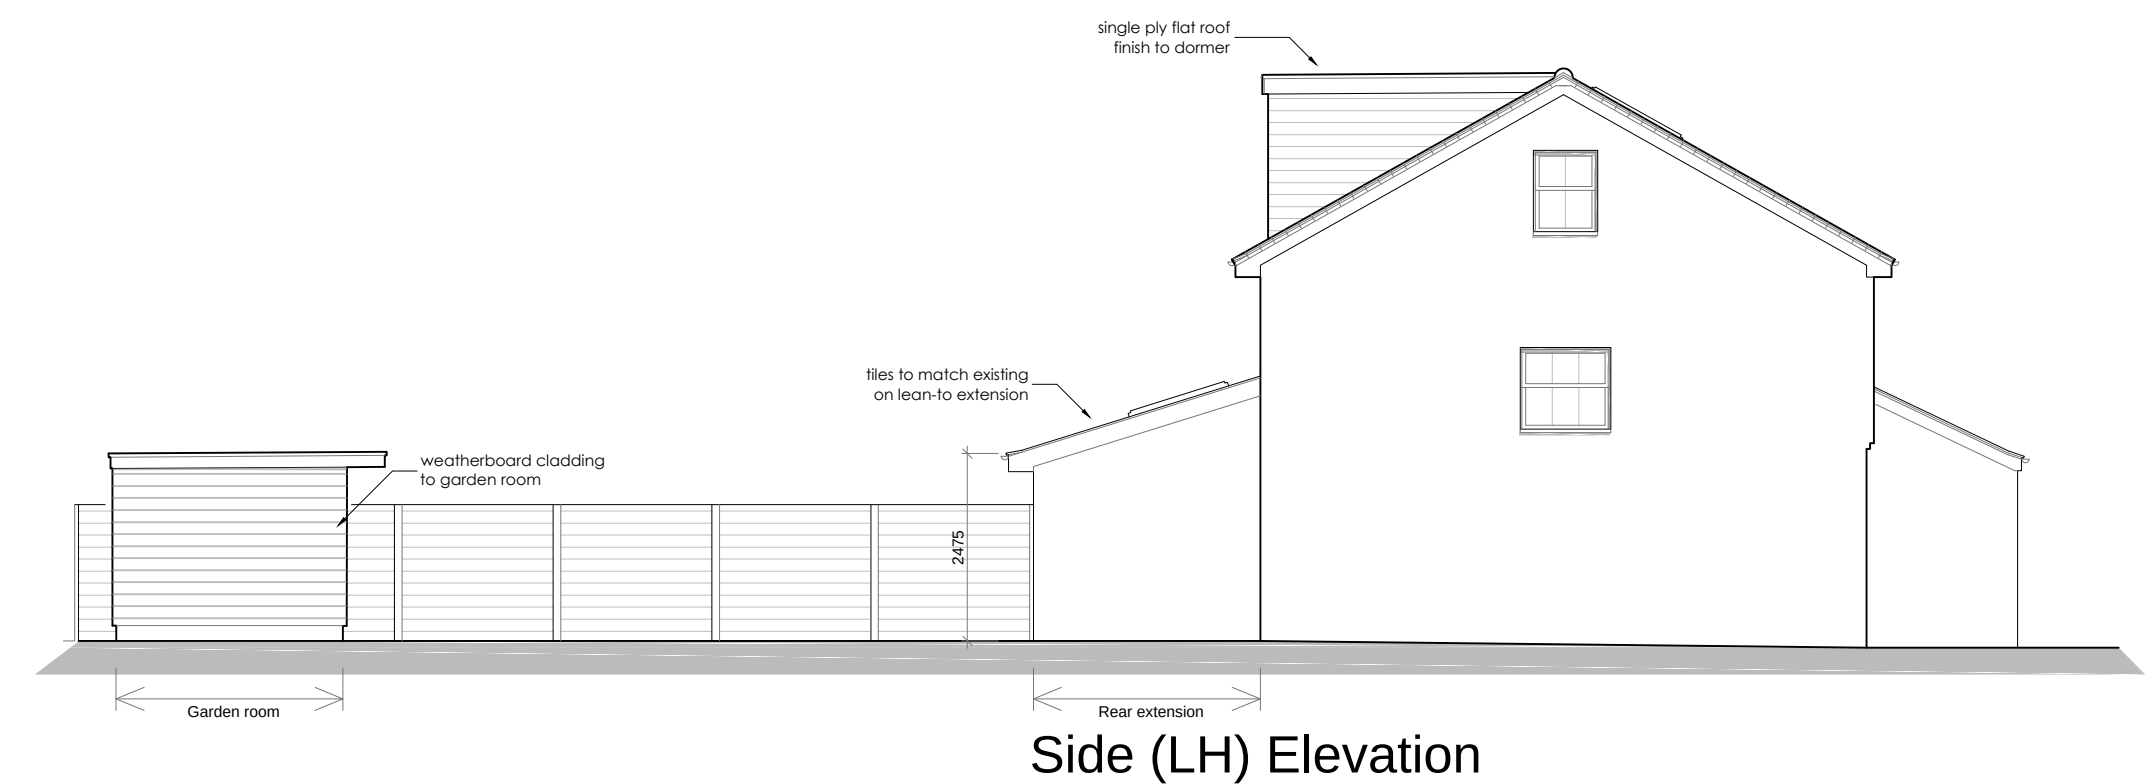

First Floor Plan

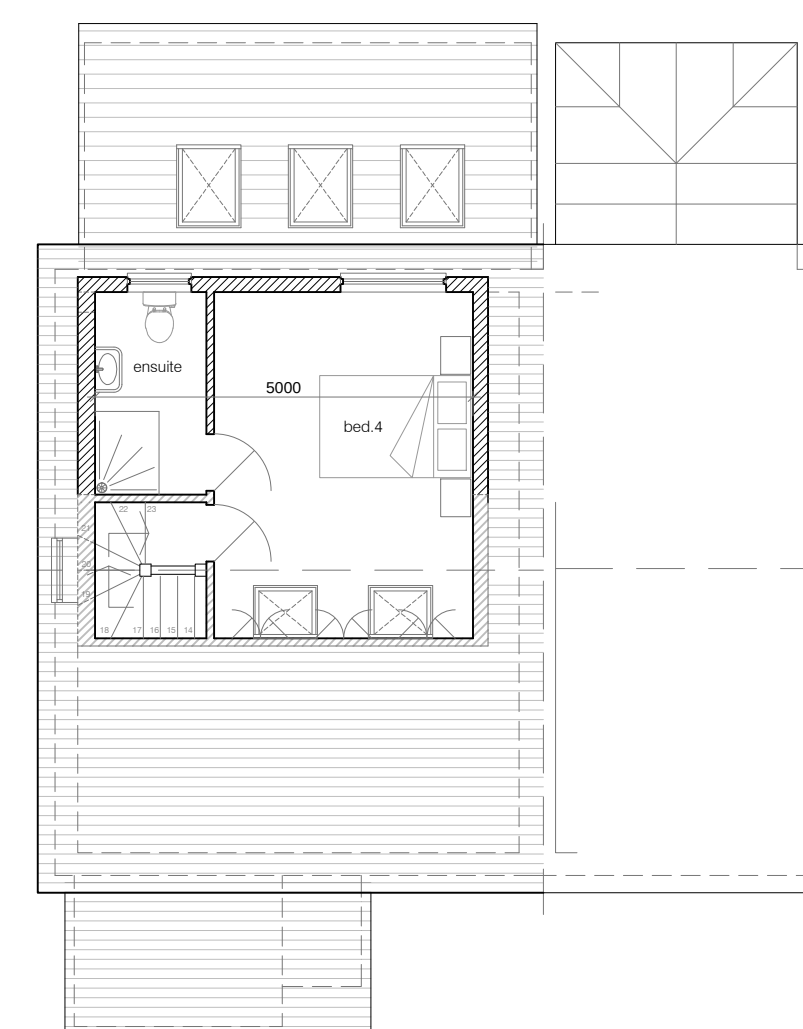

Second Floor Plan

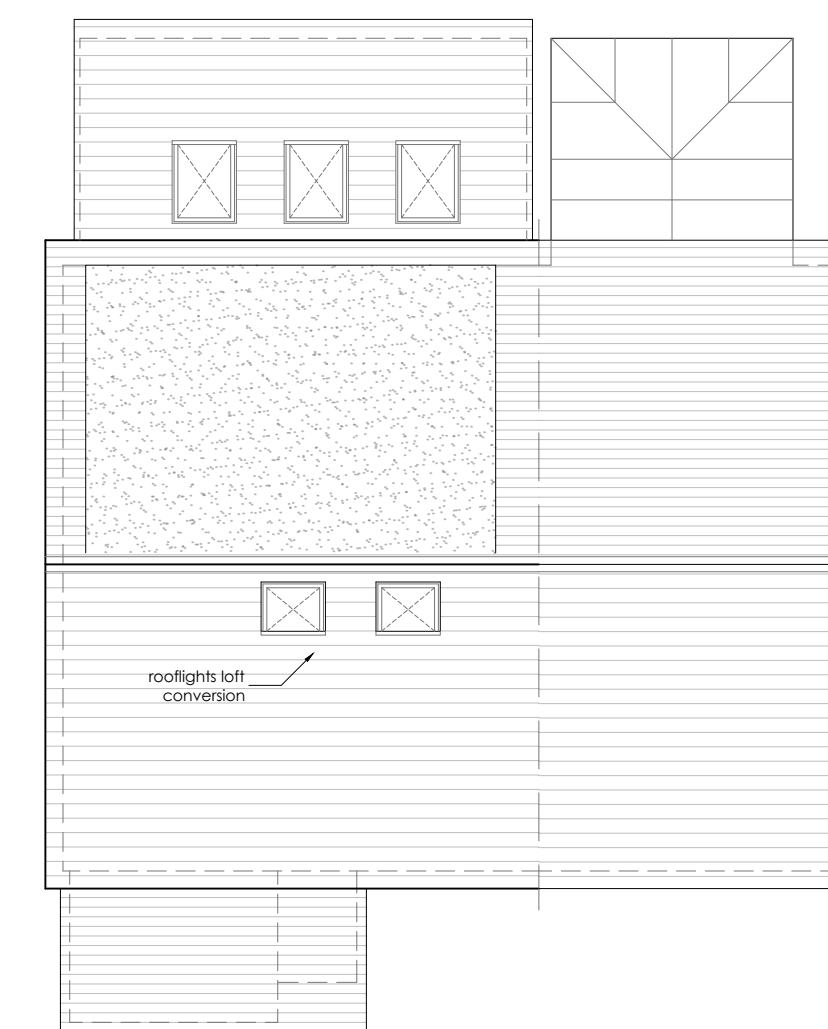

Roof Plan

PERMITTED DEVELOPMENT

client

Mr Anthony Harris
8 Riding Way
Wokingham
Berkshire
RG41 3AH

project

Single storey rear extension,
dormer loft conversion and
garden room out-building

drawing title

Proposed plans,
elevations and section

scale 1:100 @ A1

date Oct 2023

drawing no. 101

revision D



RK Building Design

3 Priest Hill, Nettlebed
Henley on Thames. RG9 5AP
Tel. 07985 930 118
Email. captainknapp@hotmail.com
Web. www.rkbuildingdesign.com