
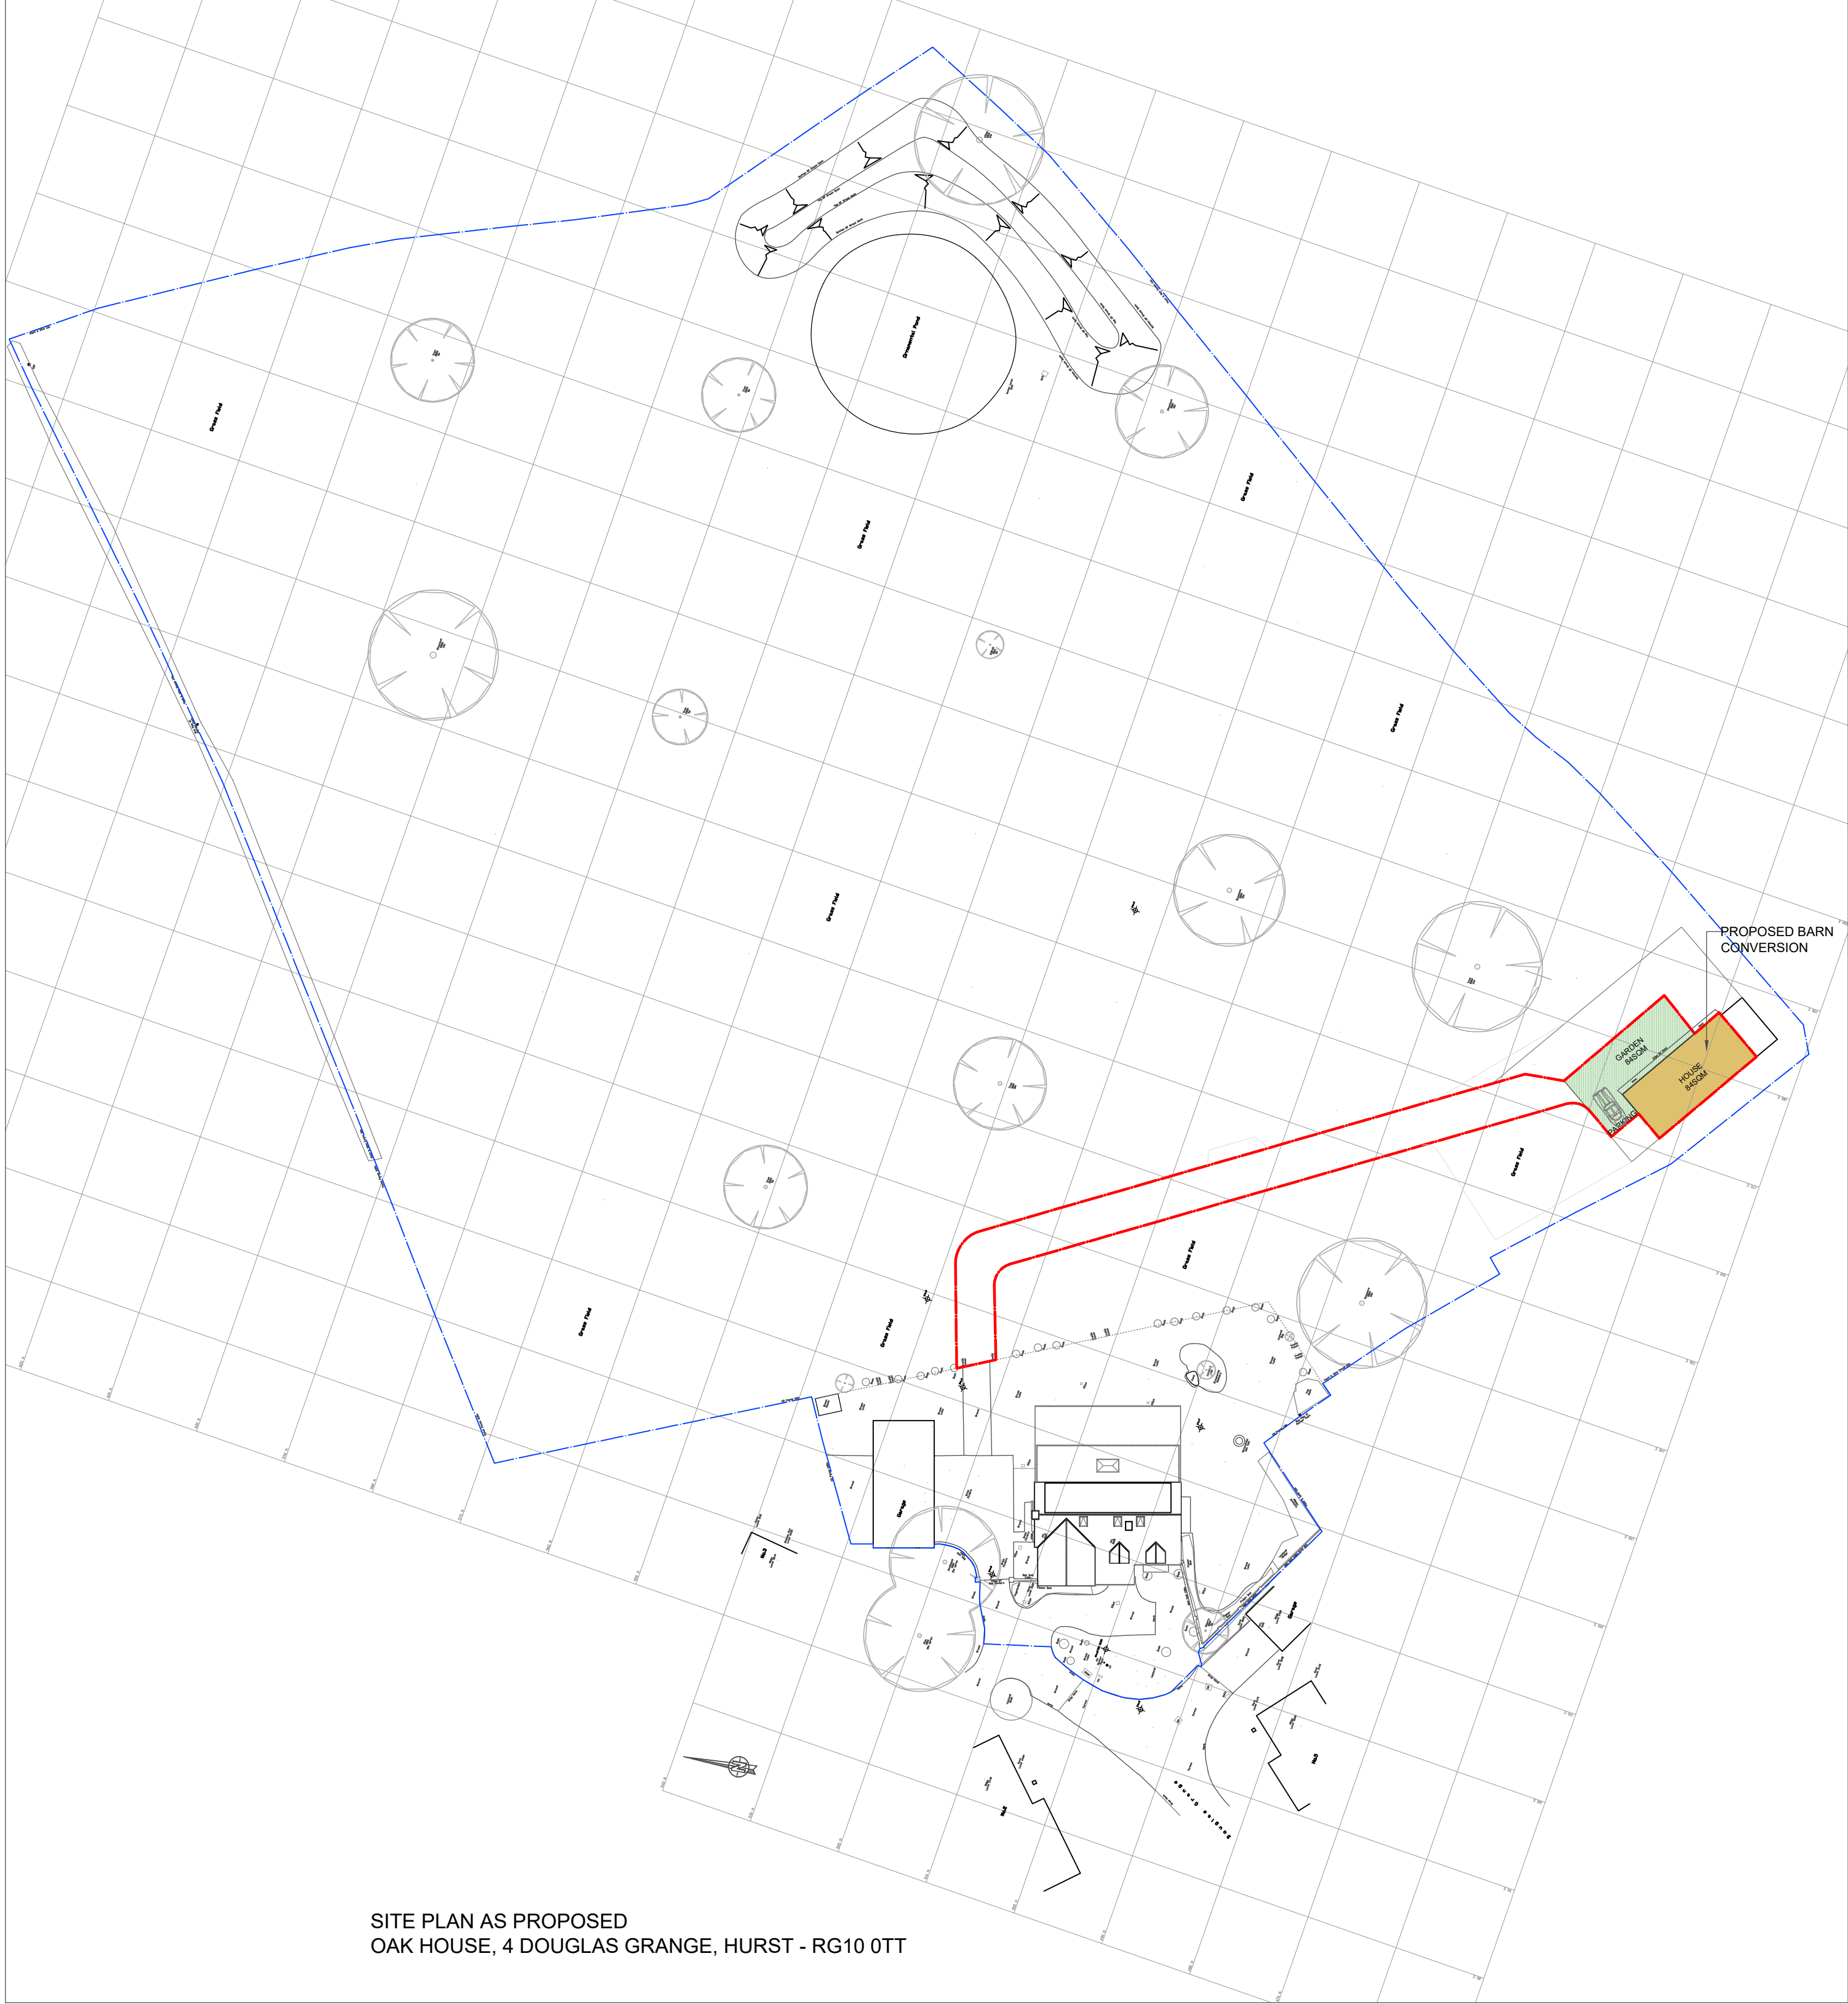


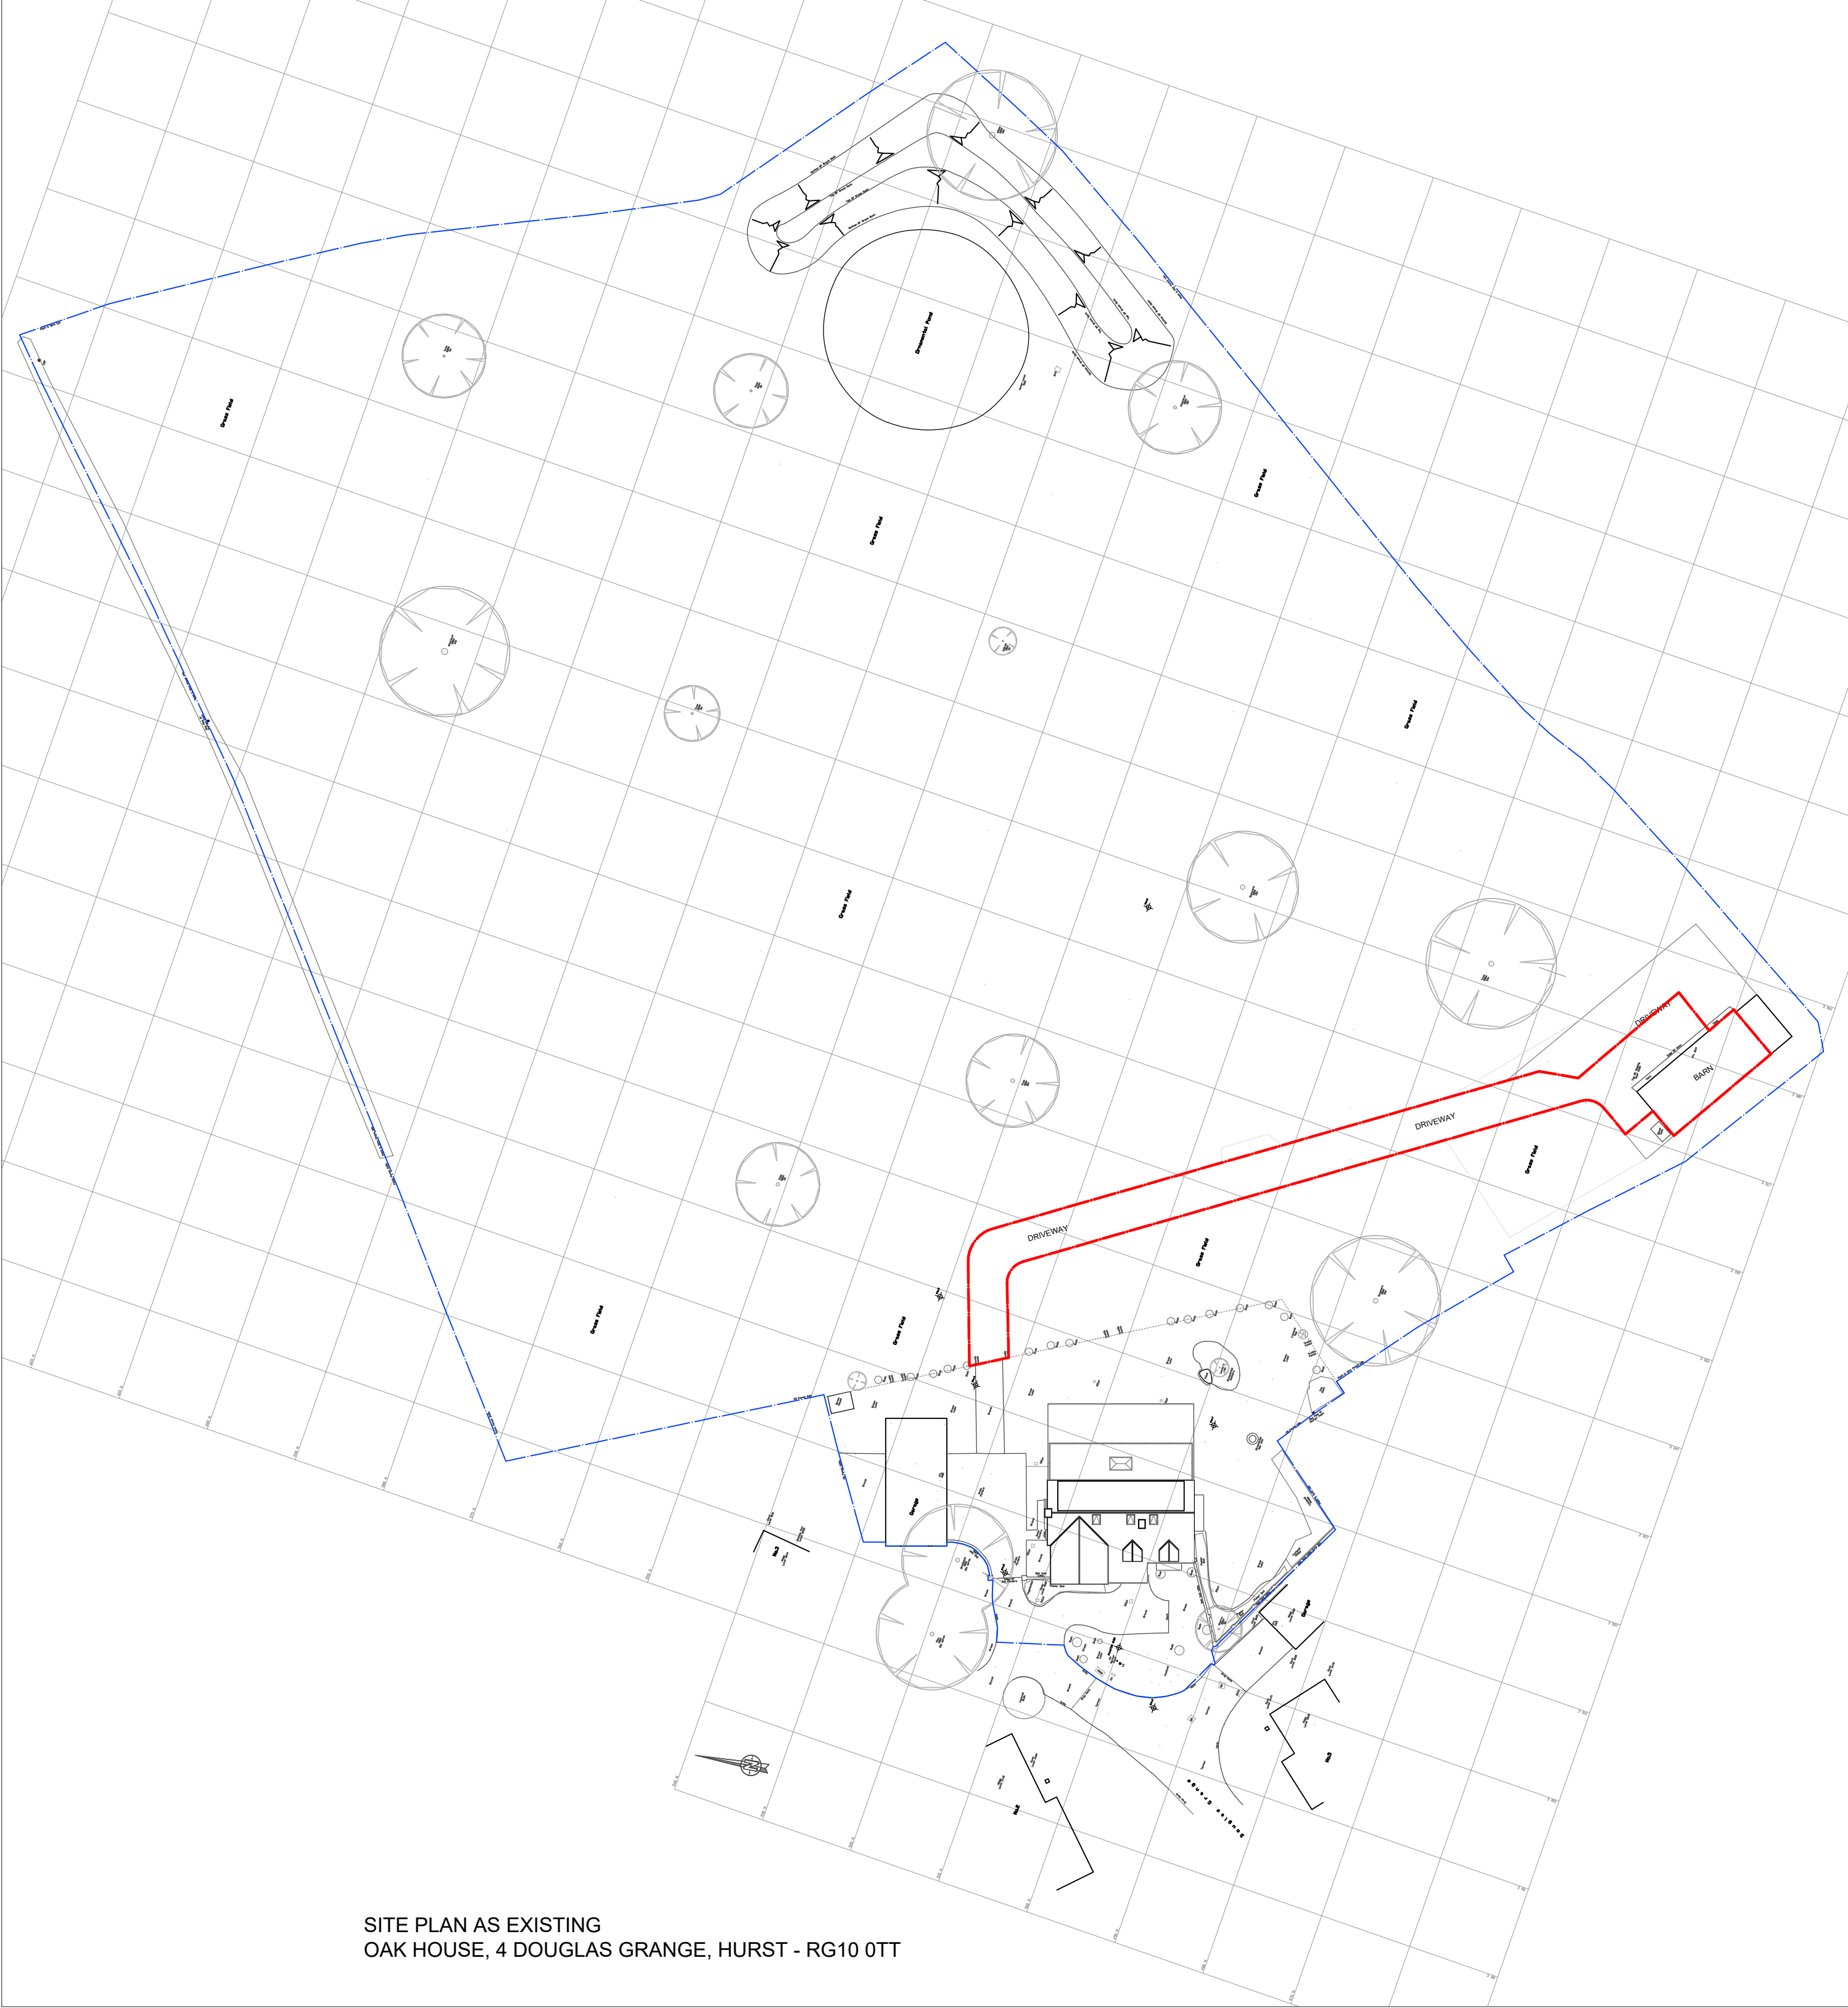

305 Reading Rd, Winnersh, Berkshire. RG41 5LR
Contact : 07912529720
<http://www.arcadia-design.co.uk/test/>

KEY:
Existing Proposed

0 5m 10m 20m 40m (1:500)

- NOTES:
1. THIS DRAWING IS COPYRIGHT AND SHOULD NOT BE REPRODUCED WITHOUT THE WRITTEN APPROVAL OF ARCADIA DESIGN CONSULTANTS.
 2. ALL DIMENSIONS TO BE CHECKED ON SITE AND ANY DISCREPANCIES BROUGHT TO THE ATTENTION OF THE ARCADIA DESIGN CONSULTANTS.
 3. NO DIMENSIONS TO BE SCALED.
 4. THIS DRAWING IS TO BE READ IN CONJUNCTION WITH ALL OTHER RELEVANT ARCHITECTS, SERVICE ENGINEERS AND STRUCTURAL / CIVIL ENGINEERS DRAWINGS AND SPECIFICATIONS.
 5. ALL RIGHTS RESERVED.

P L A N N I N G I S S U E

PROJECT BARN CONVERSION AT OAK HOUSE, 4 DOUGLAS GRANGE, HURST - RG10 0TT			
REV. DATE	DESCRIPTION	SCALE	1:500 @ A1
DWG NO:	PL/A667/04	SCALE	1:500 @ A1
DATE	FEB. 2025	DRAWN BY	MQ
DRAWING TITLE EXISTING & PROPOSED SITE PLAN			