


- KEY
- New slate roofing
 - Roof area - current works
 - Roof area - not part of current works
 - Access with roof felt cut to allow access to roof void
 - Bespoke or raised bat tile for crevice access
 - Mortar gap left beneath ridge tile for access
 - Hanging tiles where crevice access will be retained

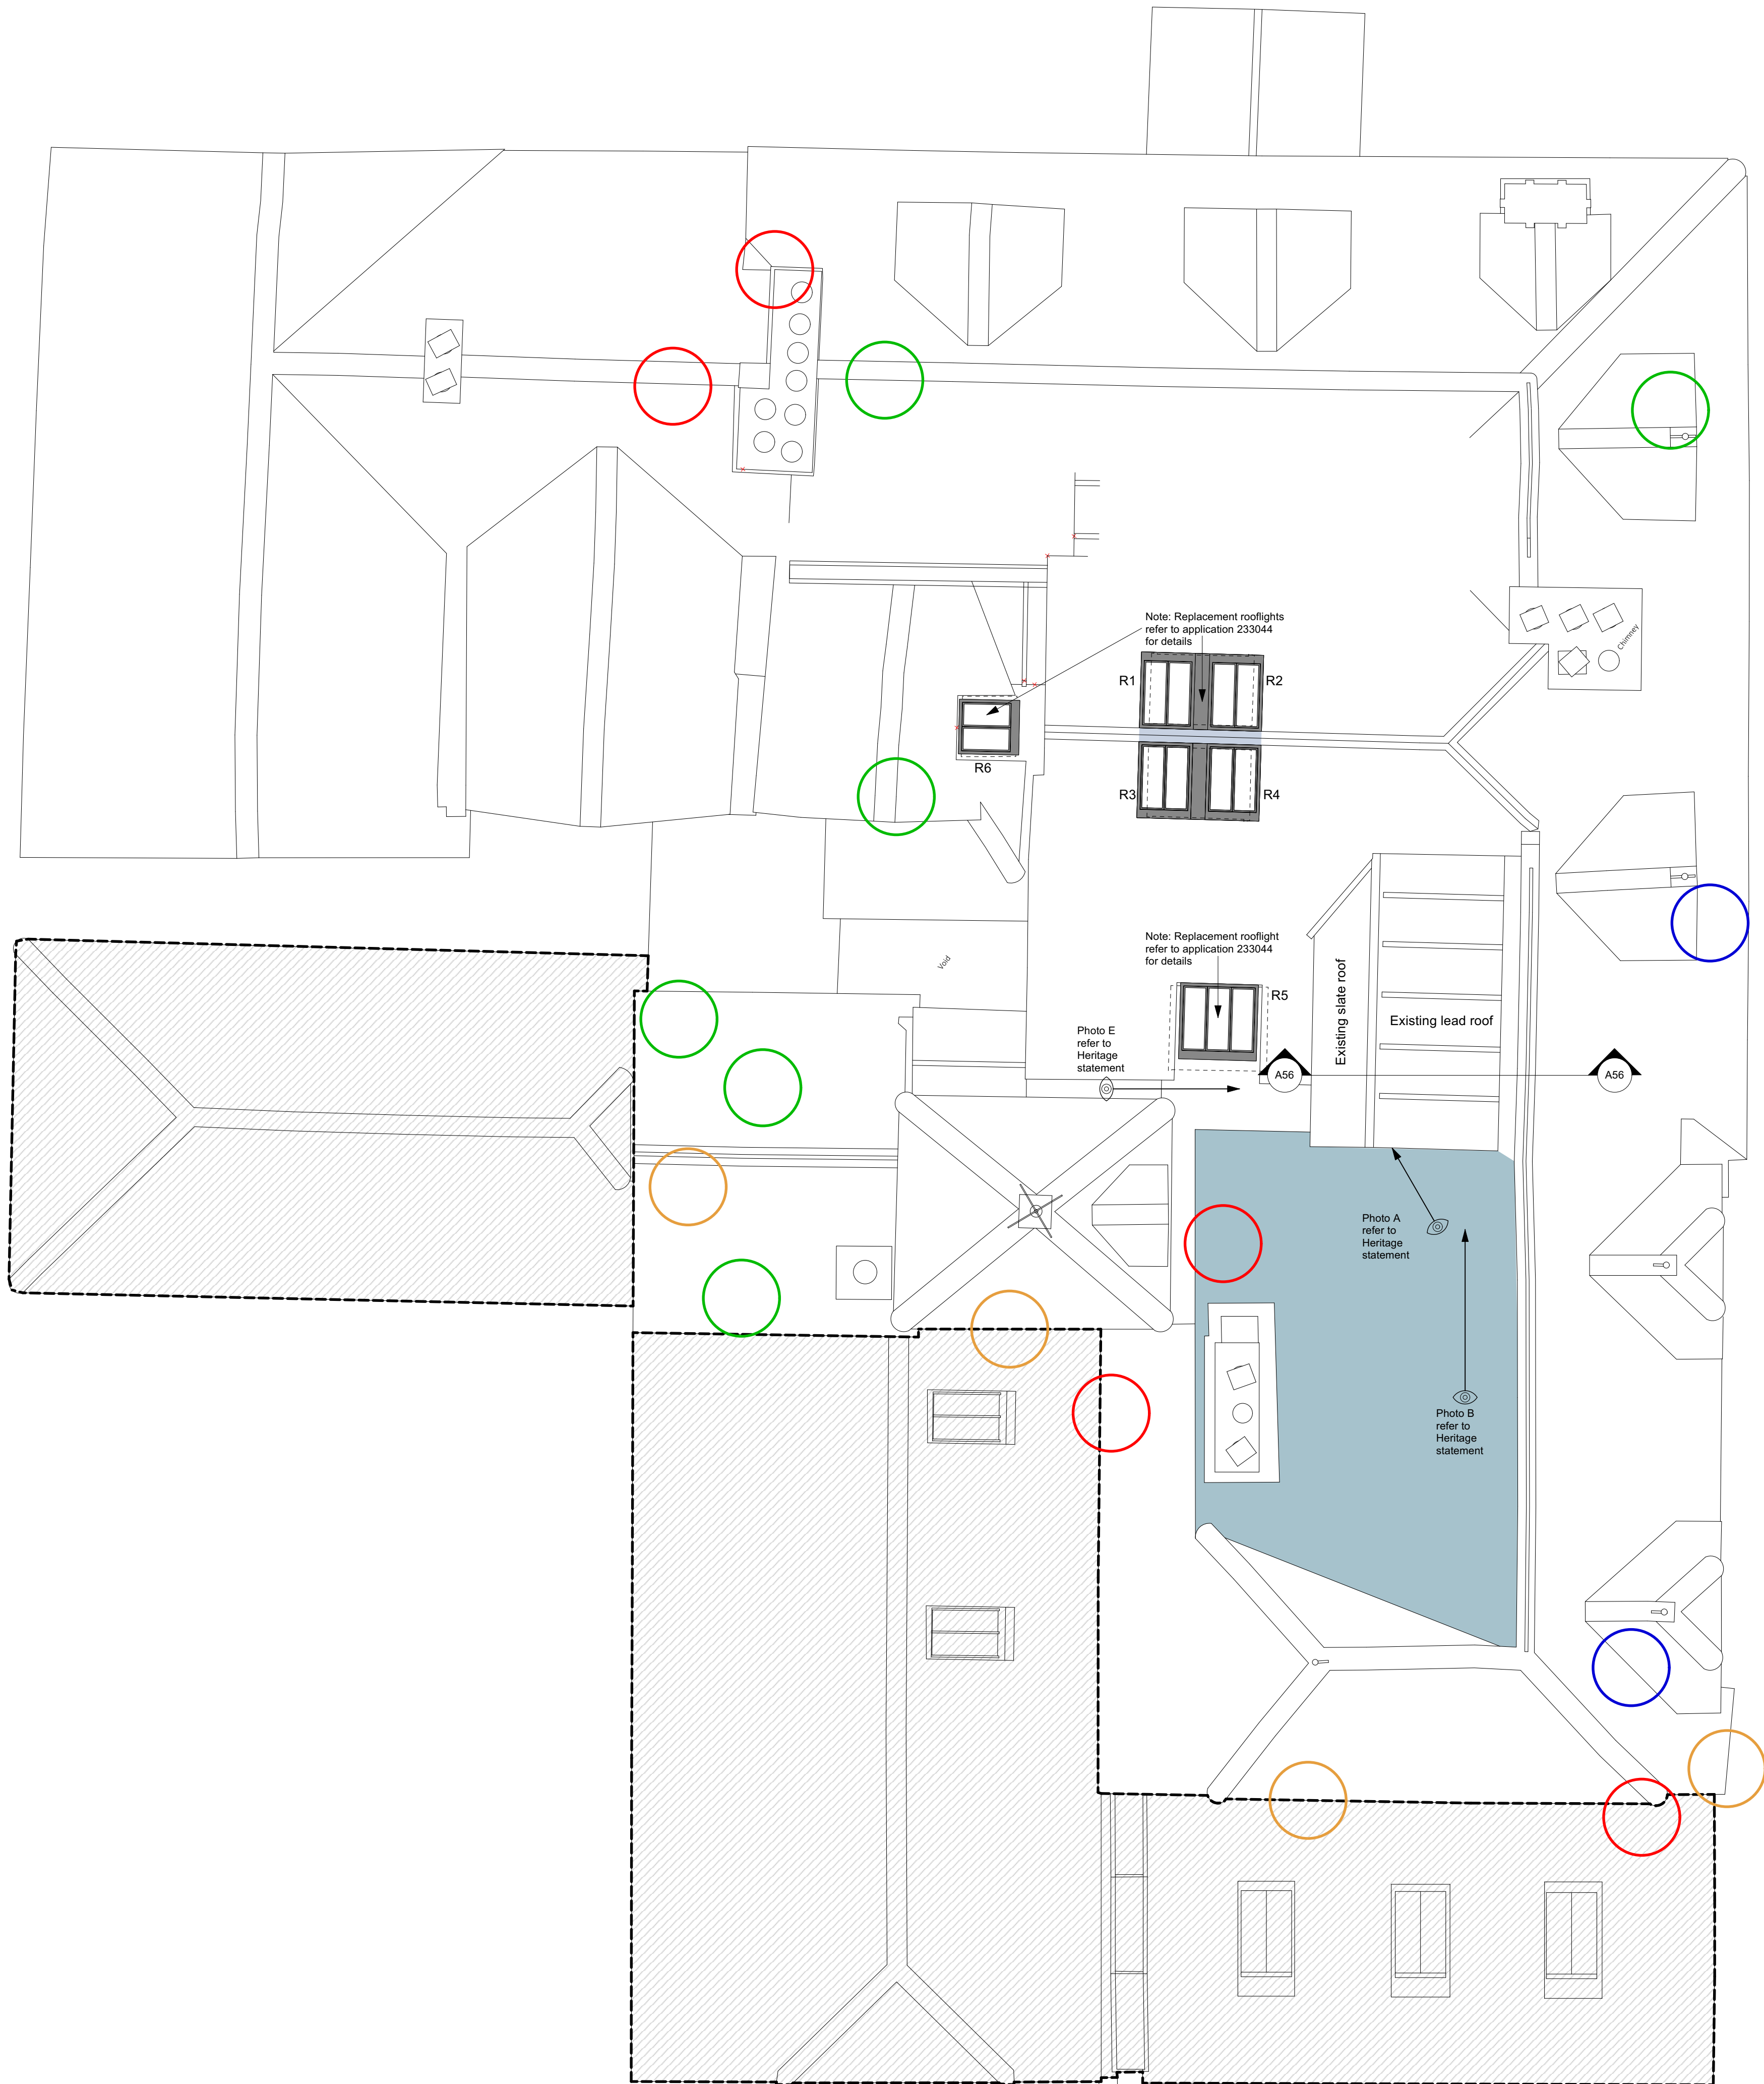

Revisions
Rev A 19/11/24 Planning revisions
Rev B 24/01/25 Planning revisions

job title
EAST COURT, FINCHAMPSTEAD

drawing title
PROPOSED ROOF PLAN

Andy Paterson Architects		Check all dimensions and verify on site. Report any errors or omissions			
first issued JUN 23	drawn by BT	drawing sheet size A1	scale 1:50	revision	
job code 2203	drawing number prefix D	drawing number 15	B		

Andy Paterson Architects

telephone 07871 420368
email ben@andypatersonarchitects.co.uk