


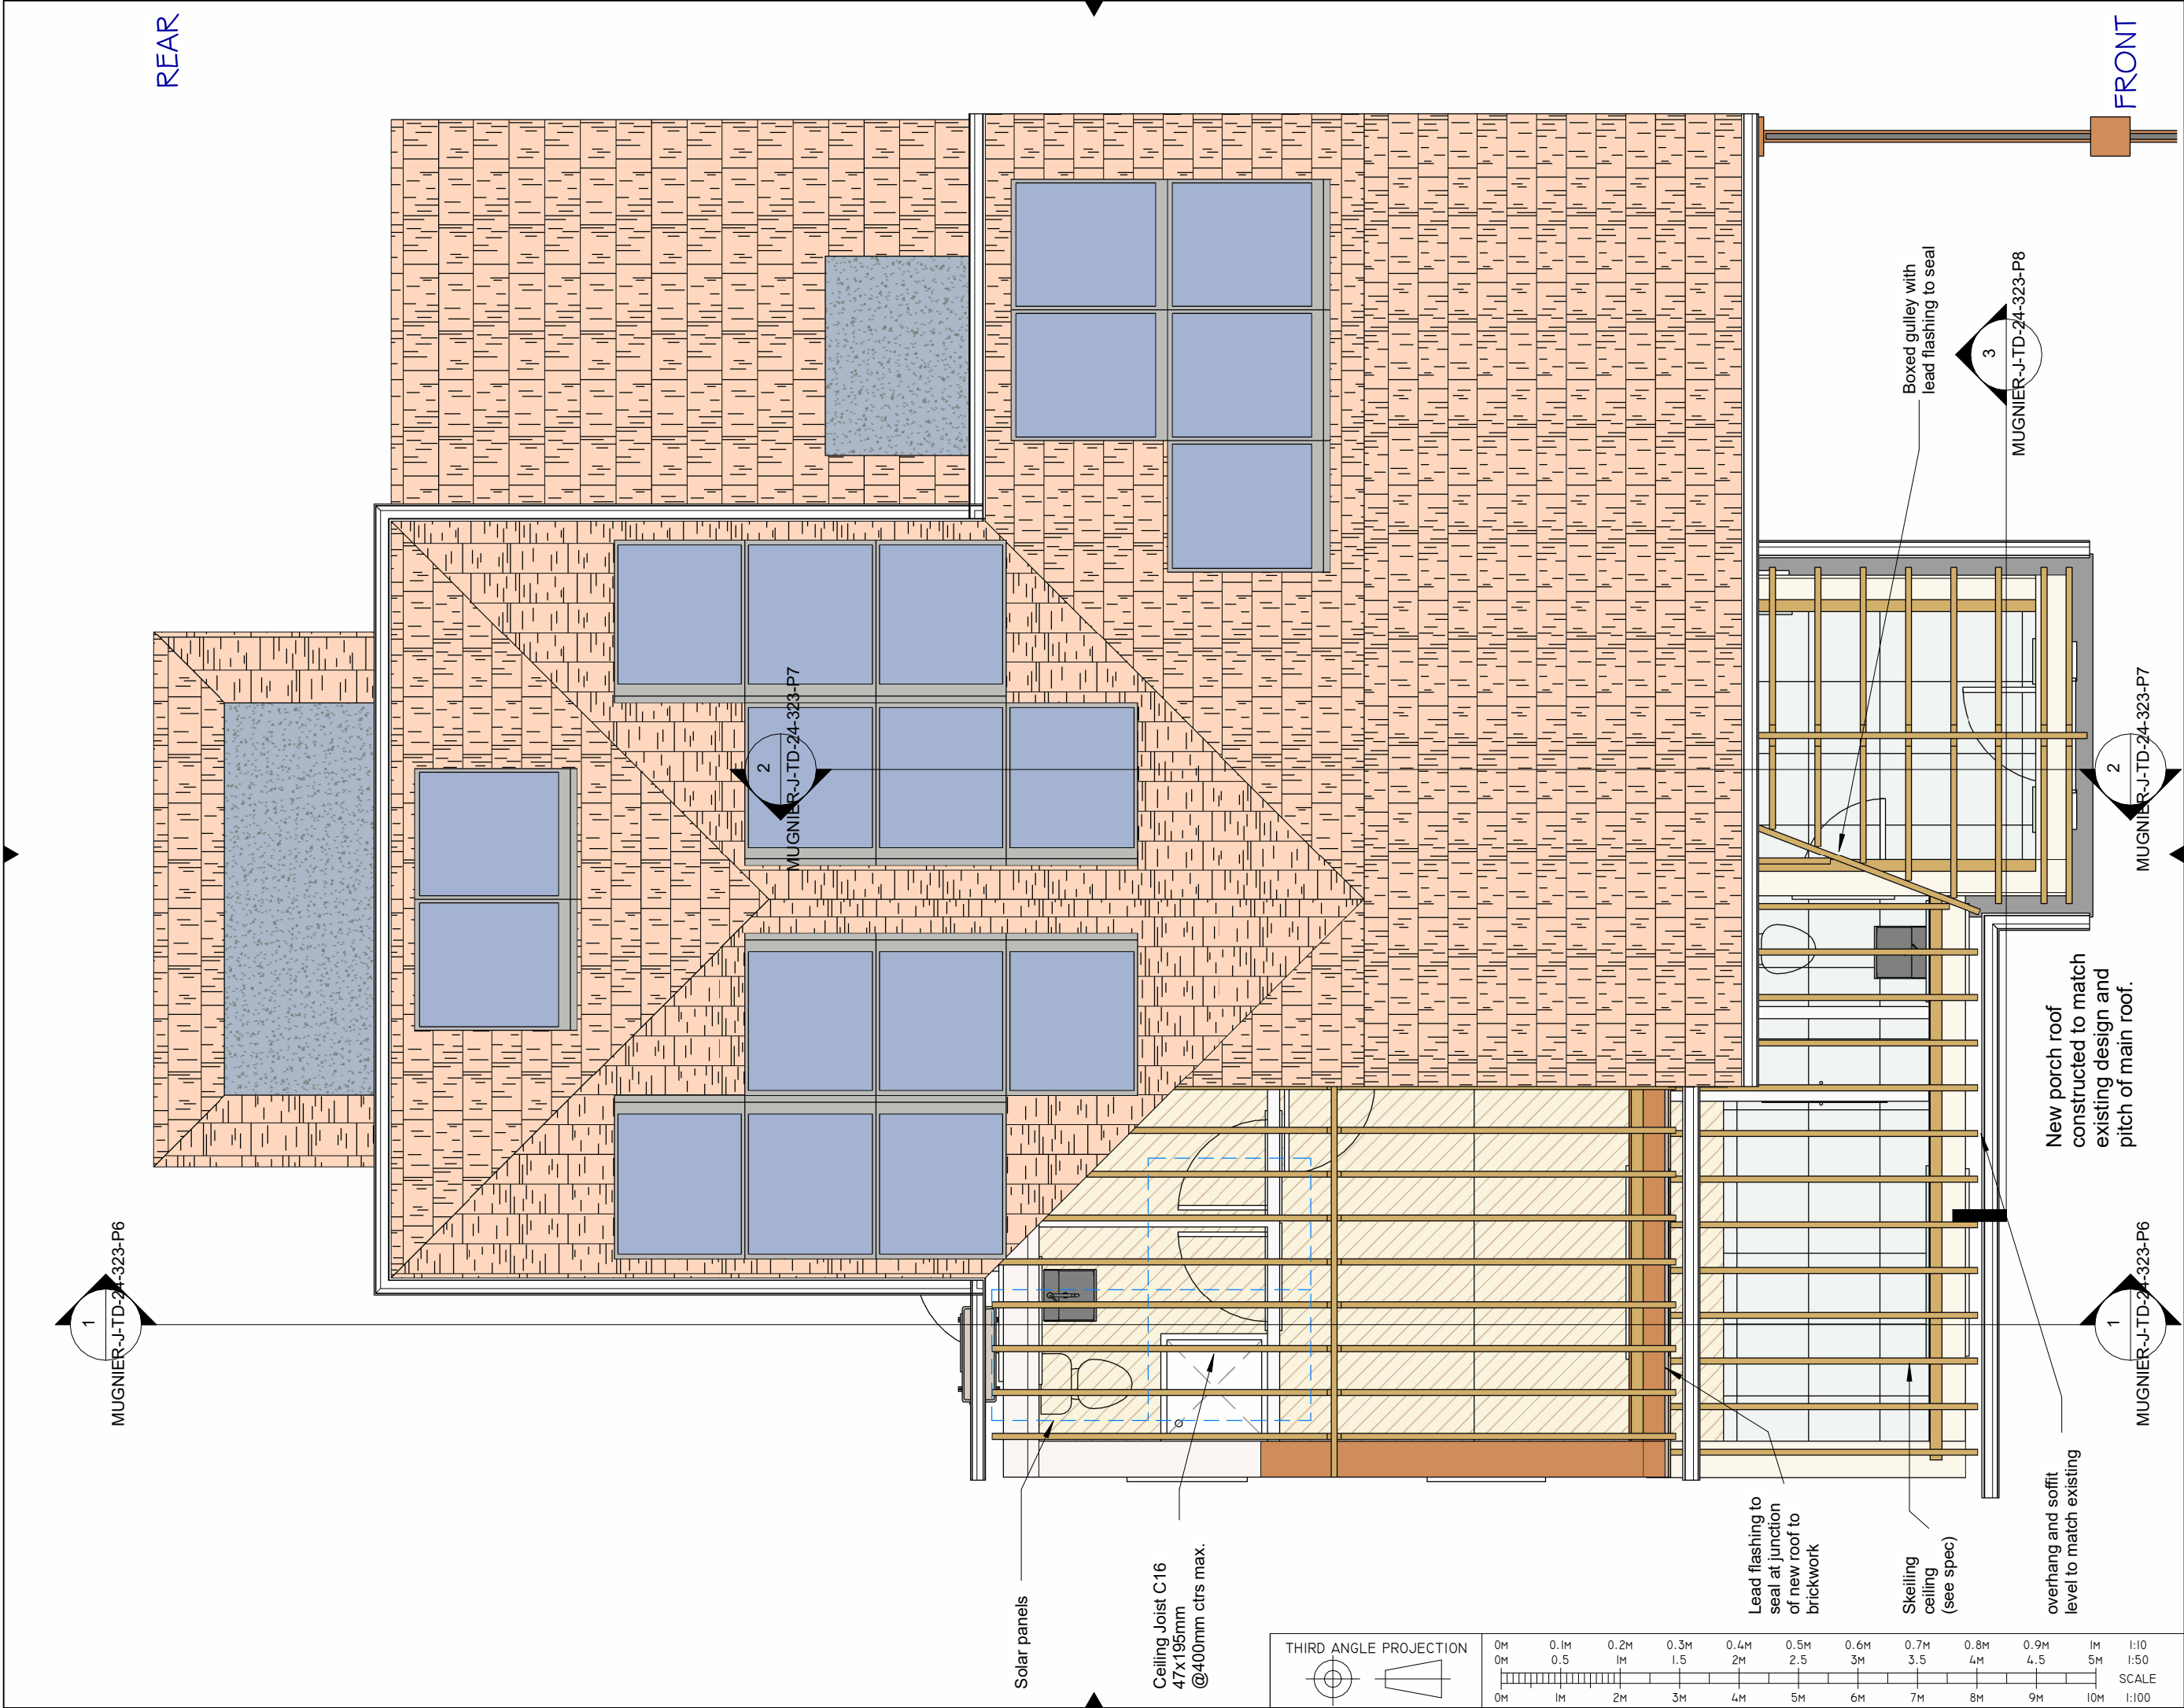


NOTES:

Proposed Roof Plan

1 : 50

1. 31.12.24

ISSUE AND CHANGE:

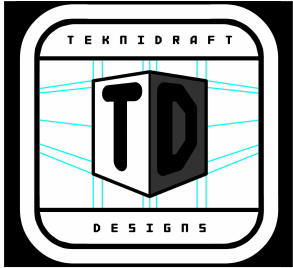

SHEET
PROPOSED ROOF PLAN

PROJECT
GND FL REAR EXT'N

CLIENT
AMANDA MUGNIER
44 OXFORD ROAD,
WOKINGHAM, BERKS. RG41
2XZ

DATE
JAN2025

SCALE (@ A3)
1 : 50

DRAWN BY
RDB

REV

CHECKED BY
DCB

1

PROJECT NUMBER
MUGNIER-TD-24-323

DRAWING NUMBER
MUGNIER-J-TD-24-323-P5