




Proposed Front Elevation
1 : 100

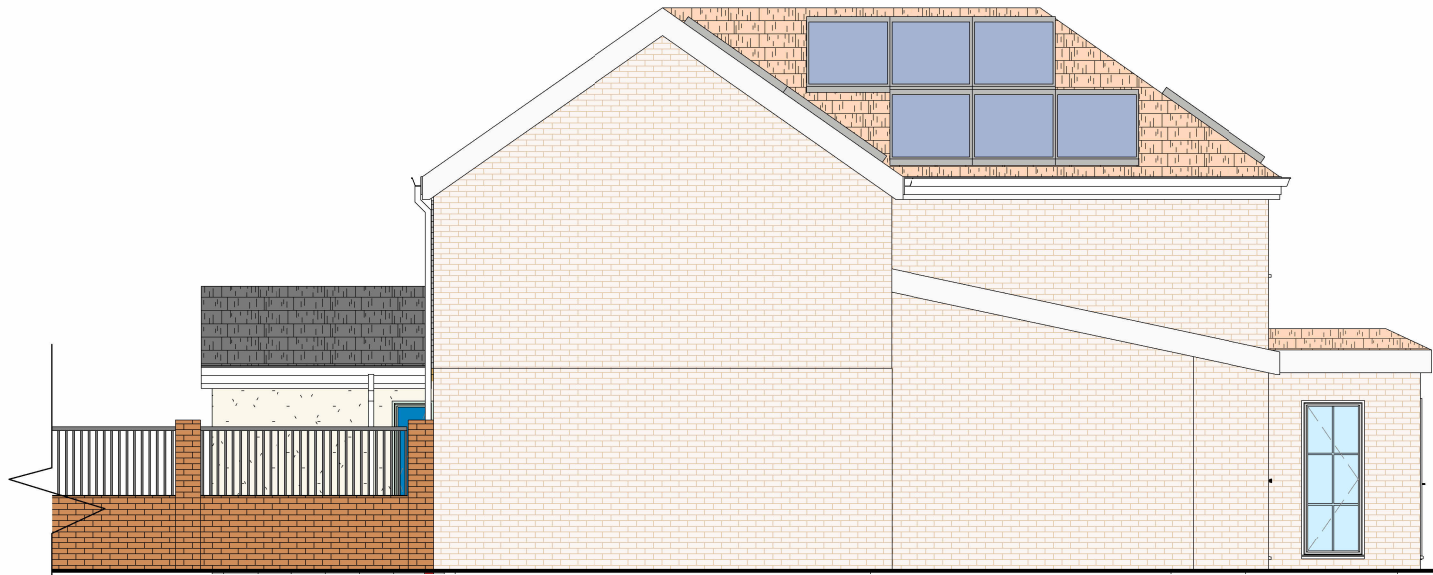

Proposed Left Elevation
1 : 100



Proposed Rear Elevation
1 : 100




Proposed Right Elevation
1 : 100

NOTES:

1. 31.12.24

ISSUE AND CHANGE:

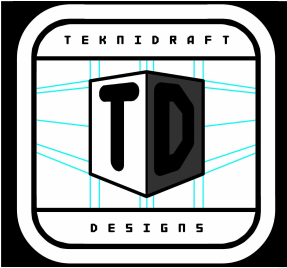

SHEET
PROPOSED
ELEVATIONS

PROJECT
GND FL REAR EXT'N

CLIENT
AMANDA MUGNIER
44 OXFORD ROAD,
WOKINGHAM, BERKS. RG41
2XZ

DATE JAN2025	SCALE (@ A3) 1 : 100
DRAWN BY RDB	REV
CHECKED BY DCB	1

PROJECT NUMBER
MUGNIER-TD-24-323

DRAWING NUMBER
MUGNIER-J-TD-24-323-P2

THIRD ANGLE PROJECTION

