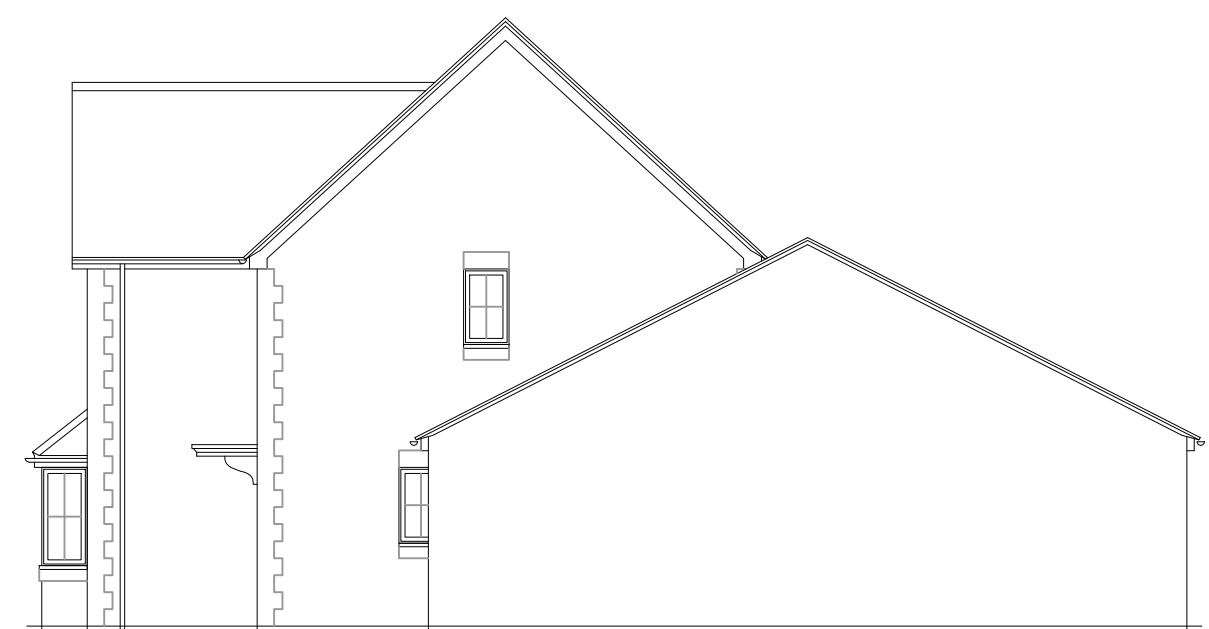
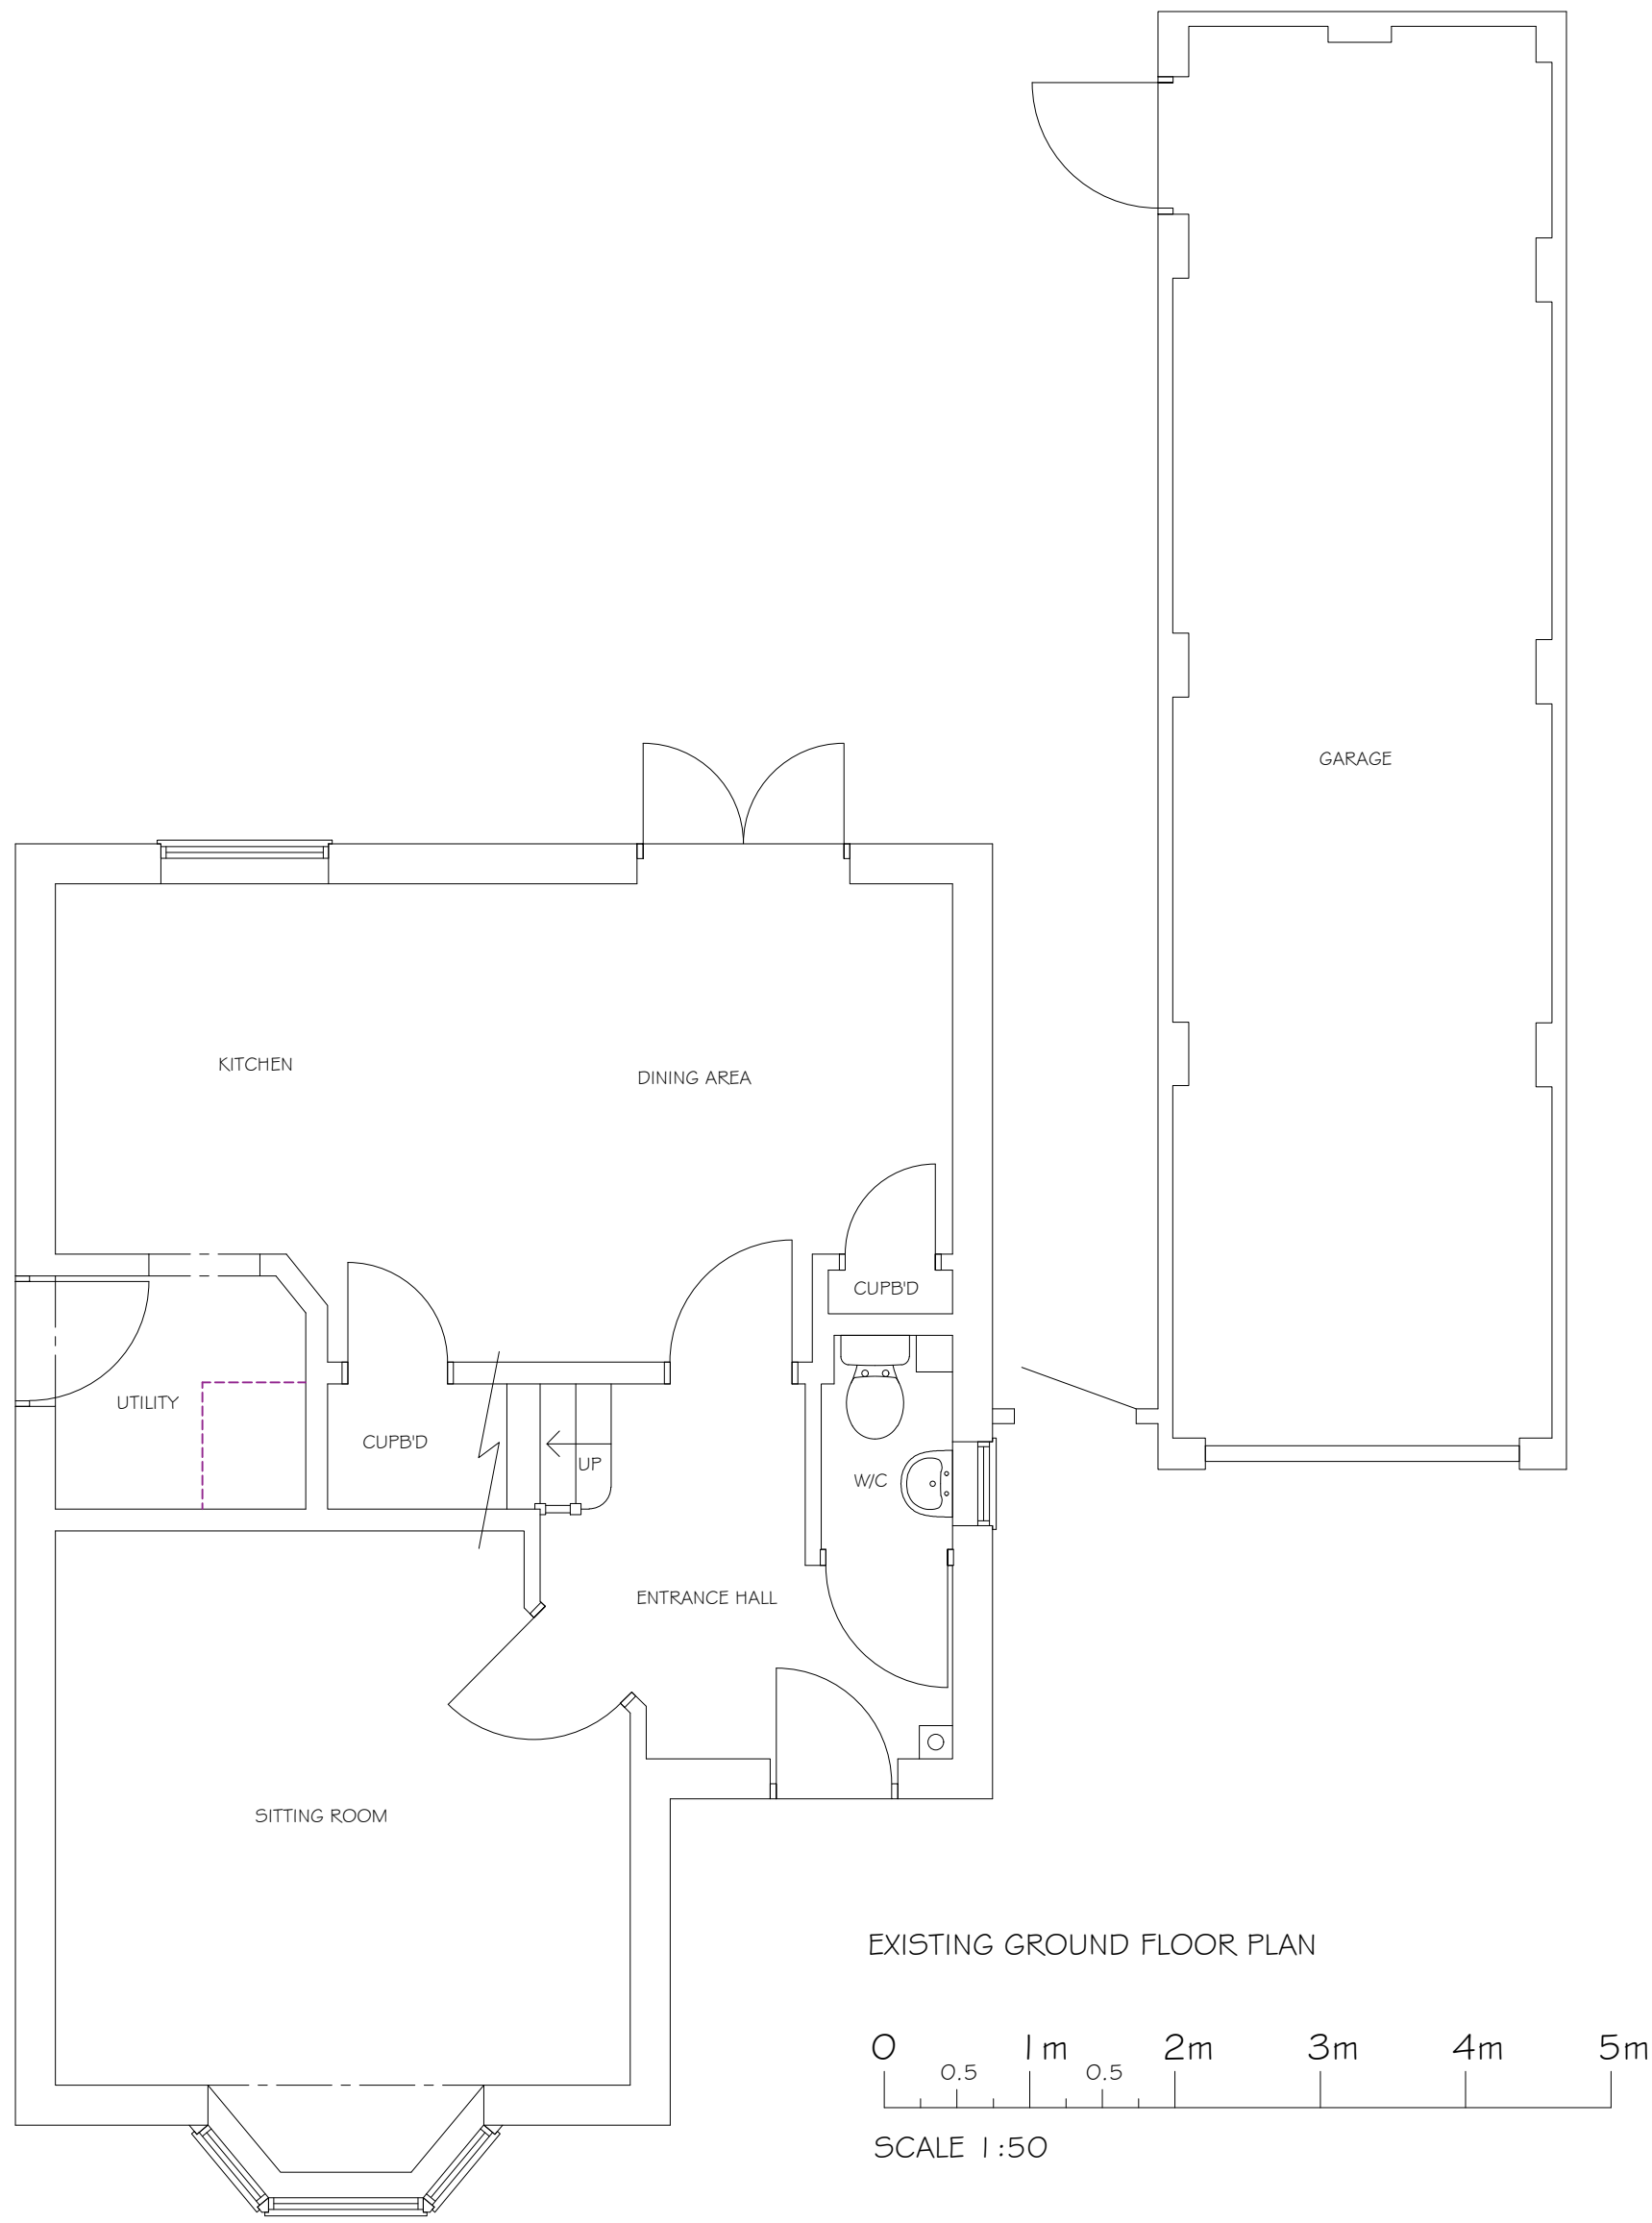


- EXISTING STRUCTURE
- PROPOSED STRUCTURE
- REMOVED STRUCTURE
- POSSIBLE STEEL BEAMS
- POSSIBLE KITCHEN PLAN

PROJECT

PROPOSED SINGLE STOREY EXTENSION
PART GARAGE CONVERSION AT:
19 JERSEY DRIVE
WINNERSH
RG41 5GQ

TITLE

EXISTING FLOOR PLAN, ELEVATIONS
LOCAL PLAN

Cranford Design Ltd
Architectural Services,
CAD Design & Draughting

DATE

NOVEMBER 2024

SCALE

SEE DRAWING

DRAWING NUMBER

D3019-01

Tel 01252 872657
Mob: 07525 064570
E-mail: info@cranforddesign.co.uk
Website: www.cranforddesign.co.uk
Centaur House
Ancells Business Park, Ancells Road
Fleet GU51 2UJ

A1 PAPER SIZE

These plans must not be acted upon until the appropriate planning and building regulation approvals have been granted. Should the works be undertaken prior to the above approvals being in place it is done so entirely at the clients own risk.