




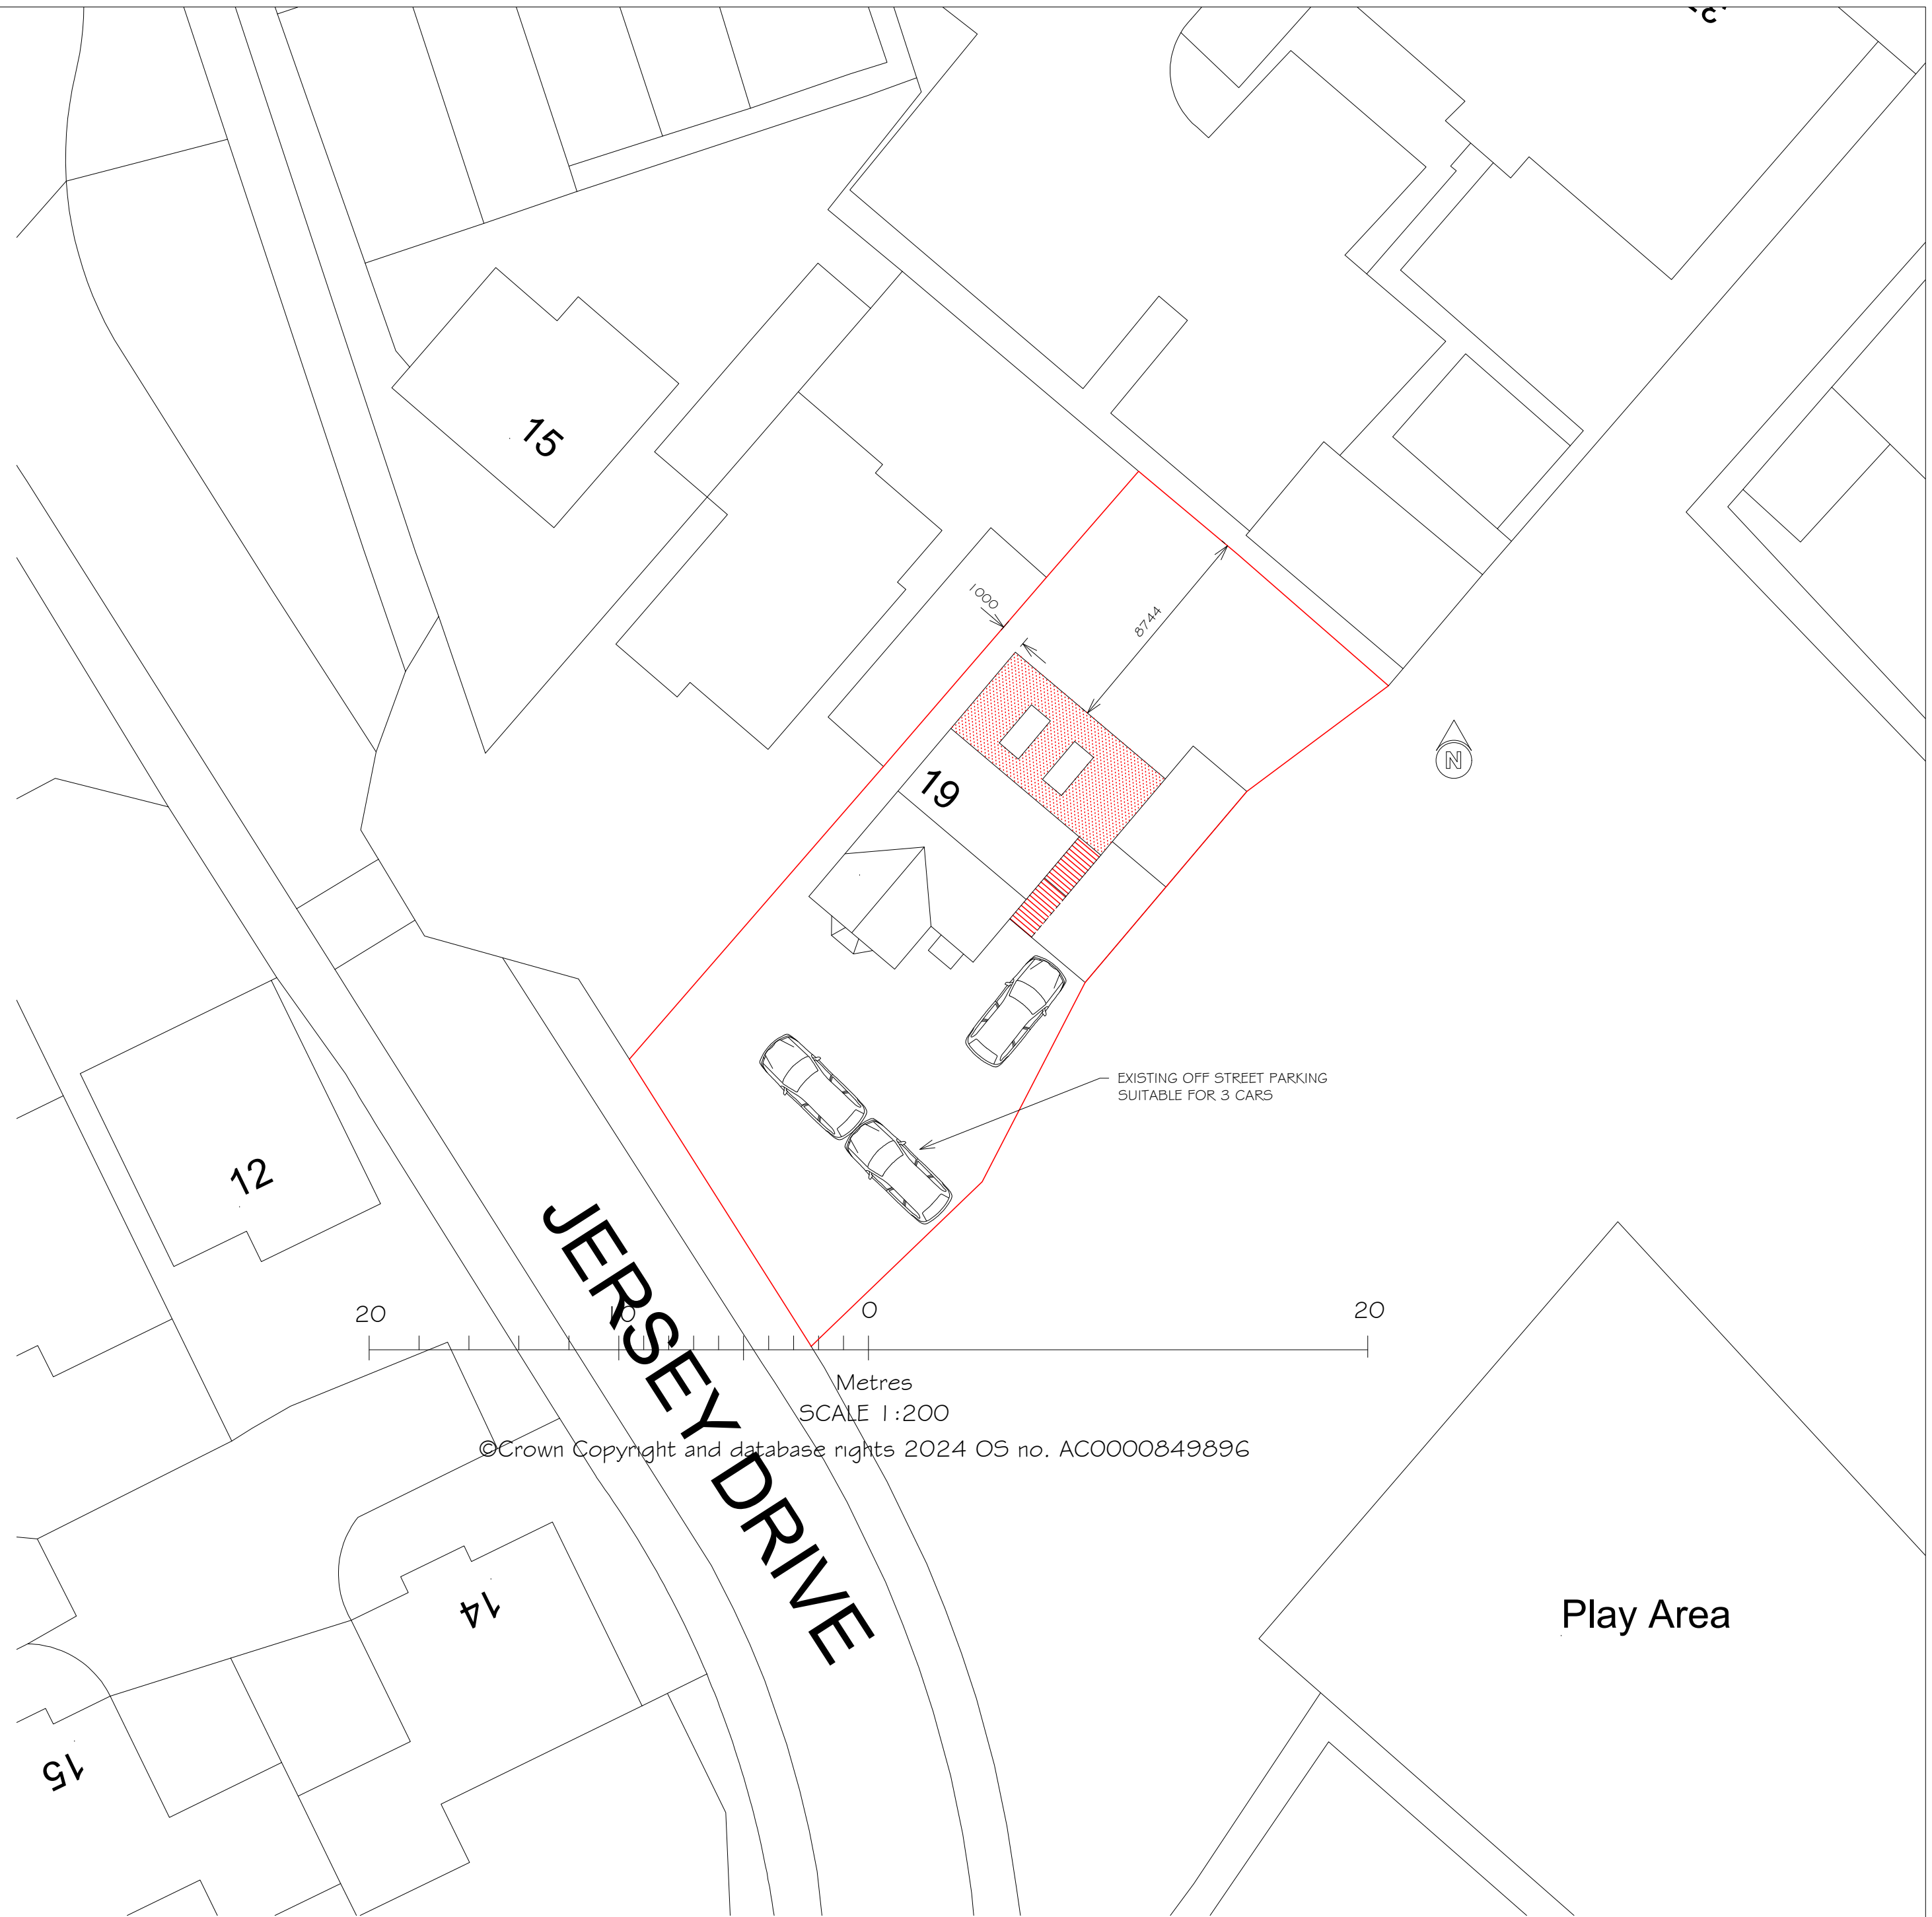

PROPOSED FRONT ELEVATION

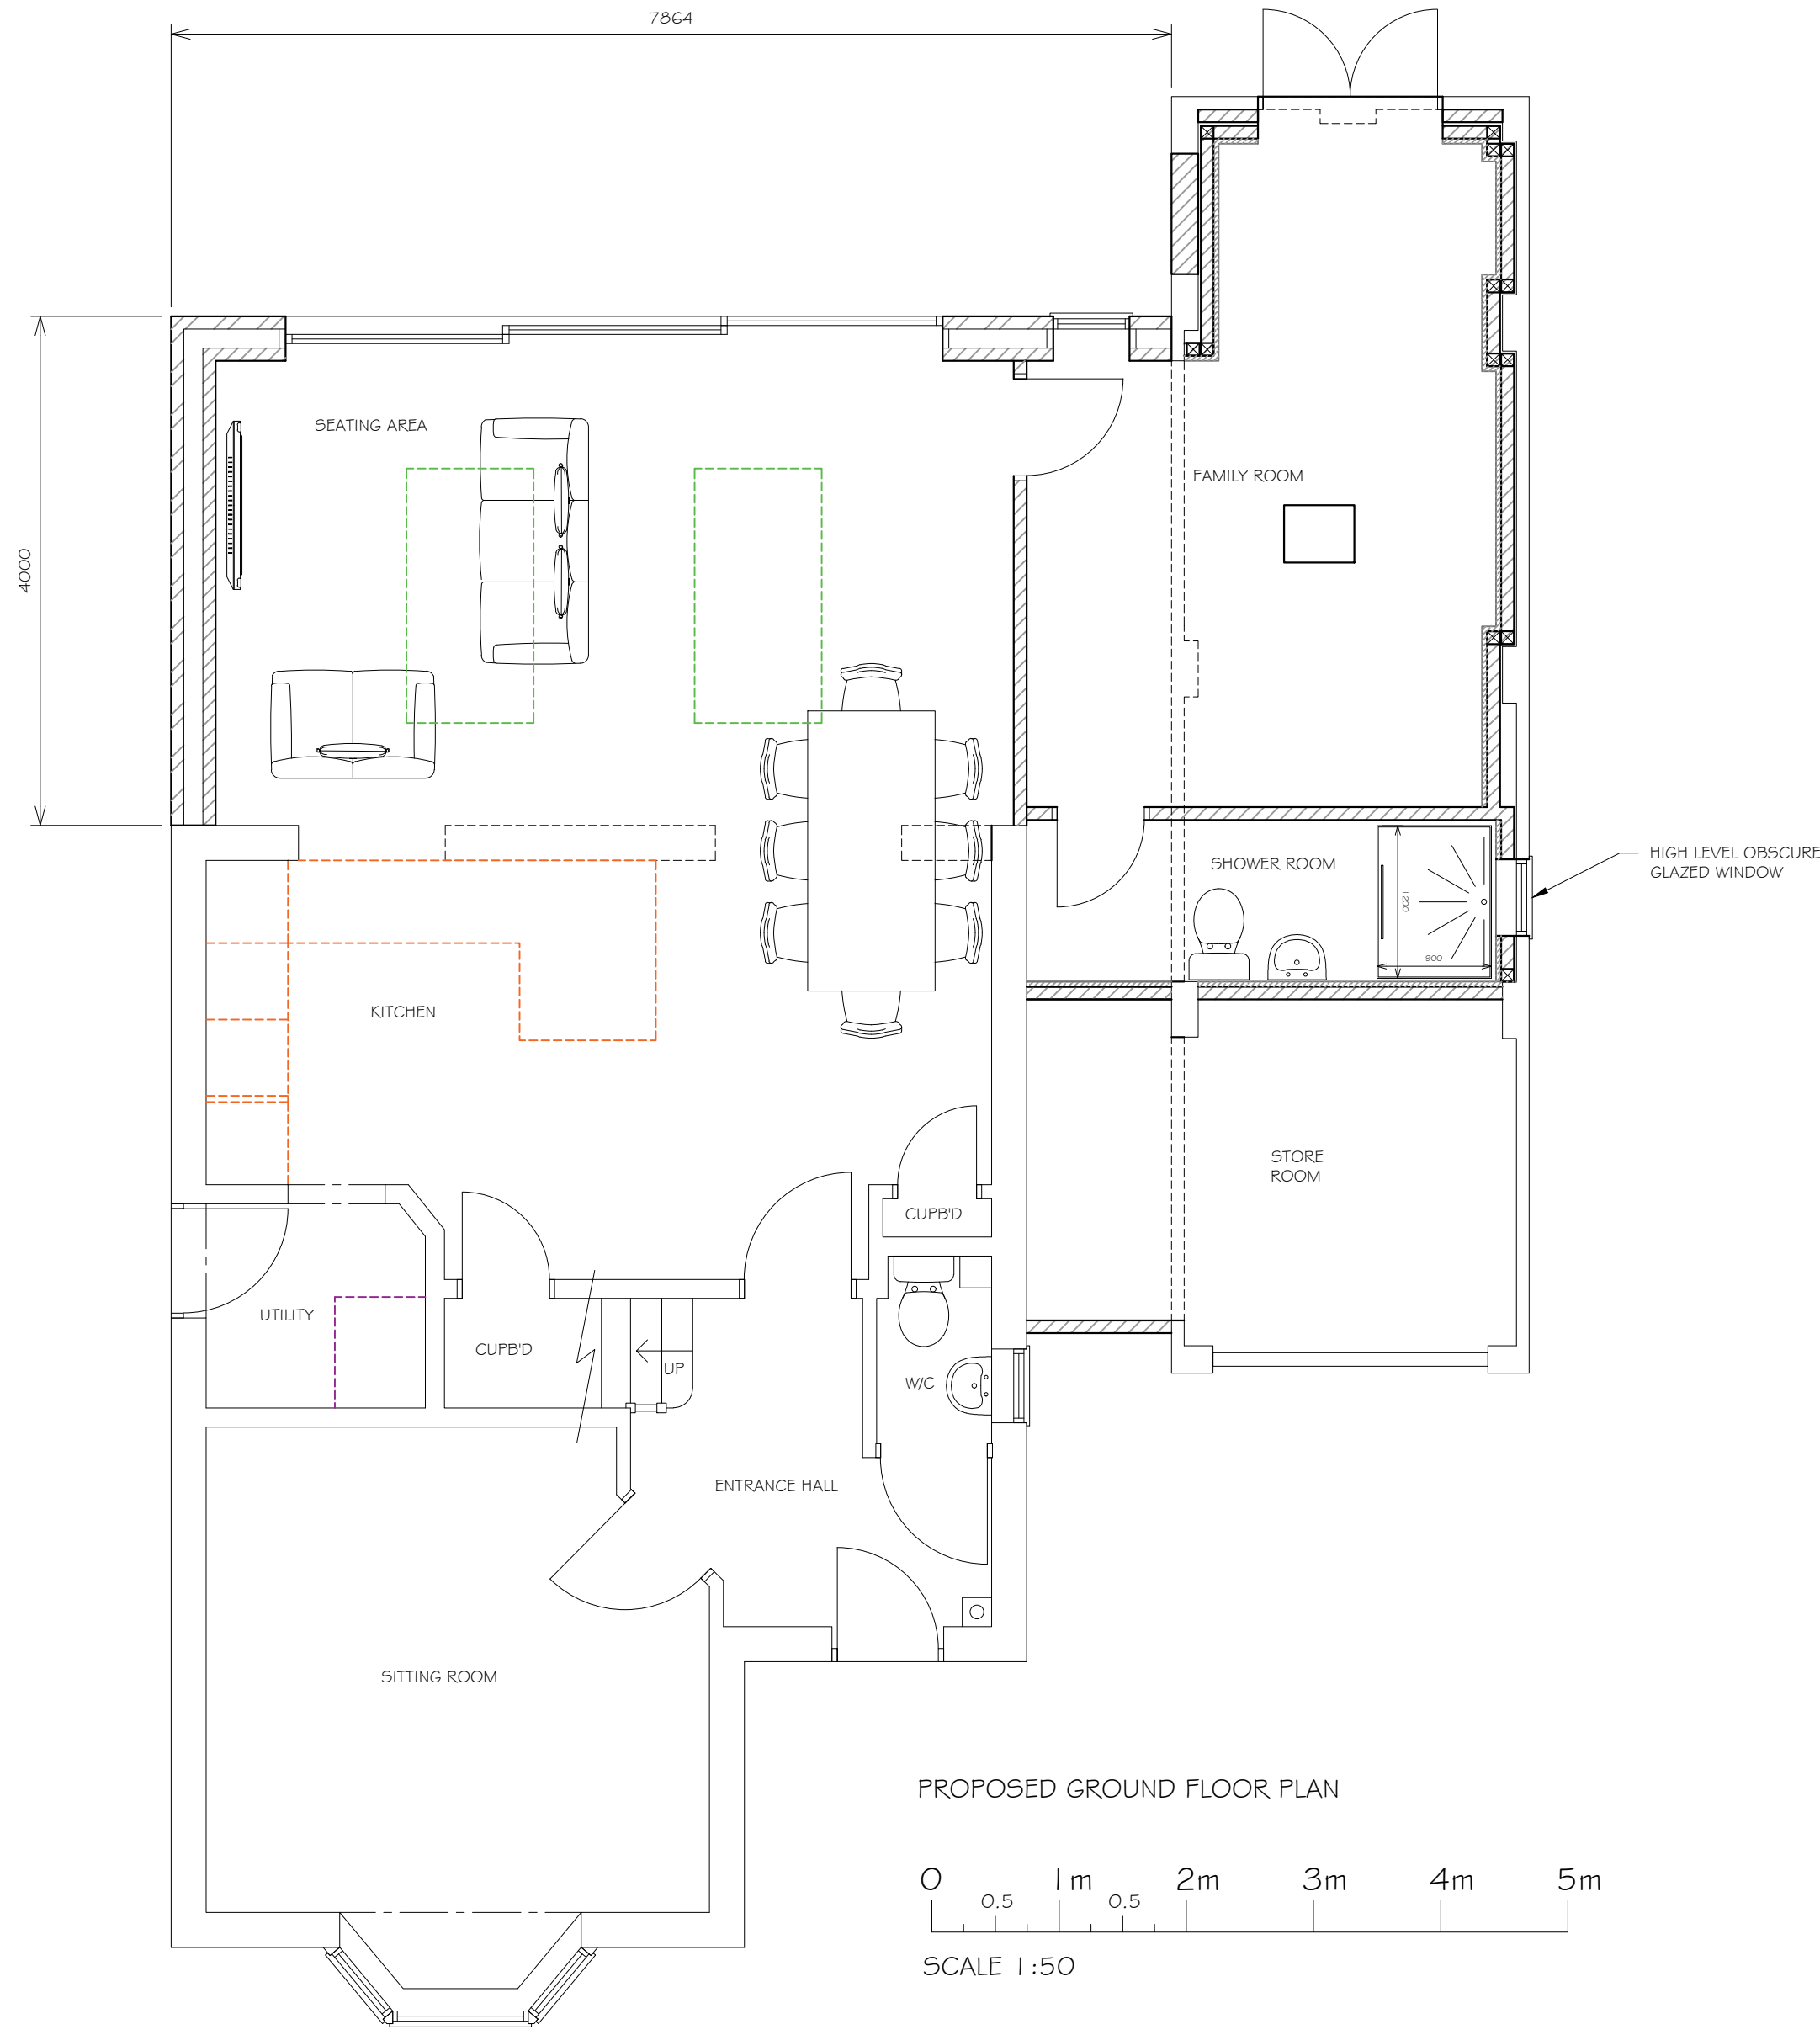

PROPOSED SIDE ELEVATION

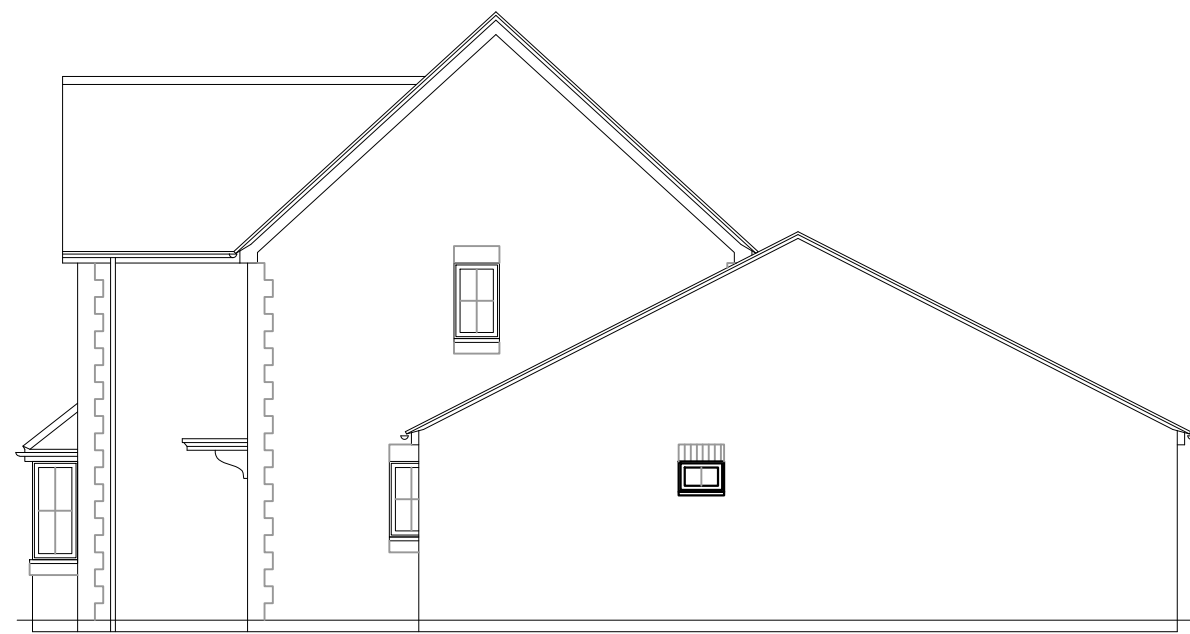

PROPOSED REAR ELEVATION



PROPOSED SIDE ELEVATION



- EXISTING STRUCTURE
- PROPOSED STRUCTURE
- REMOVED STRUCTURE
- POSSIBLE STEEL BEAMS
- POSSIBLE KITCHEN PLAN

|   |   |
|---|---|
| PROJECT<br>PROPOSED SINGLE STOREY EXTENSION<br># PART GARAGE CONVERSION AT:<br>19 JERSEY DRIVE<br>WINNERSH<br>RG41 5GQ                                                 |   |
| TITLE<br>PROPOSED FLOOR PLAN, ELEVATIONS<br># ROOF PLAN   |   |
|  <b>Cranford Design Ltd</b><br>Architectural Services,<br>CAD Design & Draughting |   |
| DATE<br>NOVEMBER 2024   | Tel: 01252 872657<br>Mob: 07525 064570<br>E-mail: info@cranforddesign.co.uk<br>Website: www.cranforddesign.co.uk |
| SCALE<br>SEE DRAWING   | Centaur House<br>Ancells Business Park, Ancells Road<br>Fleet GU51 2UJ                                           |
| DRAWING NUMBER<br><b>D3019-02</b>   |   |
| A1 PAPER SIZE   |   |

These plans must not be acted upon until the appropriate planning and building regulation approvals have been granted. Should the works be undertaken prior to the above approvals being in place it is done so entirely at the clients own risk.