
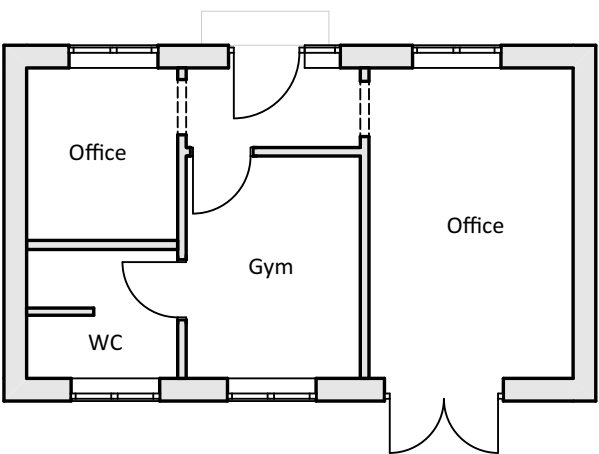


1. All materials to match existing unless otherwise stated
2. Do not scale from this drawing (other than for Planning purposes).
3. The Contractor to verify all dimensions & levels before setting out, commencing work or placing orders.
4. Any discrepancies to be reported to M3 Architectural Design Ltd.
5. Drawings & design are the intellectual property of M3 Architectural Design Ltd, must not be used or reproduced without consent.
6. Issued drawings must be read in conjunction with entire contract set.
7. Ensure all work is undertaken using the most recent issue of documentation (refer to revision issues & date)
8. Comply with all applicable building code/ regulations.

1:100

 

1:100

[illegible]

Rosery Cottage Evendons Lane
Wokingham RG41 4DX

Drawing Title

Proposed Floor Plans

Date 14-08-2026	Scales @ A1
-----------------	-------------

M3 Architectural Design Ltd
Basepoint Centres Limited
377-399 London Road
Camberley GU15 3HL

t: 01276 300024
e: info@m3architecturaldesign.co.uk
w: www.m3architecturaldesign.co.uk

©2026 M3 Architectural Design Ltd

