
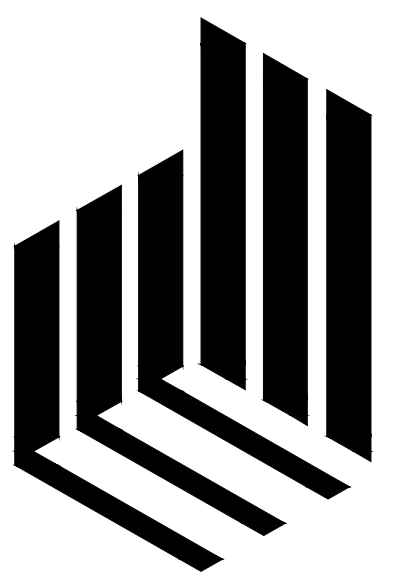
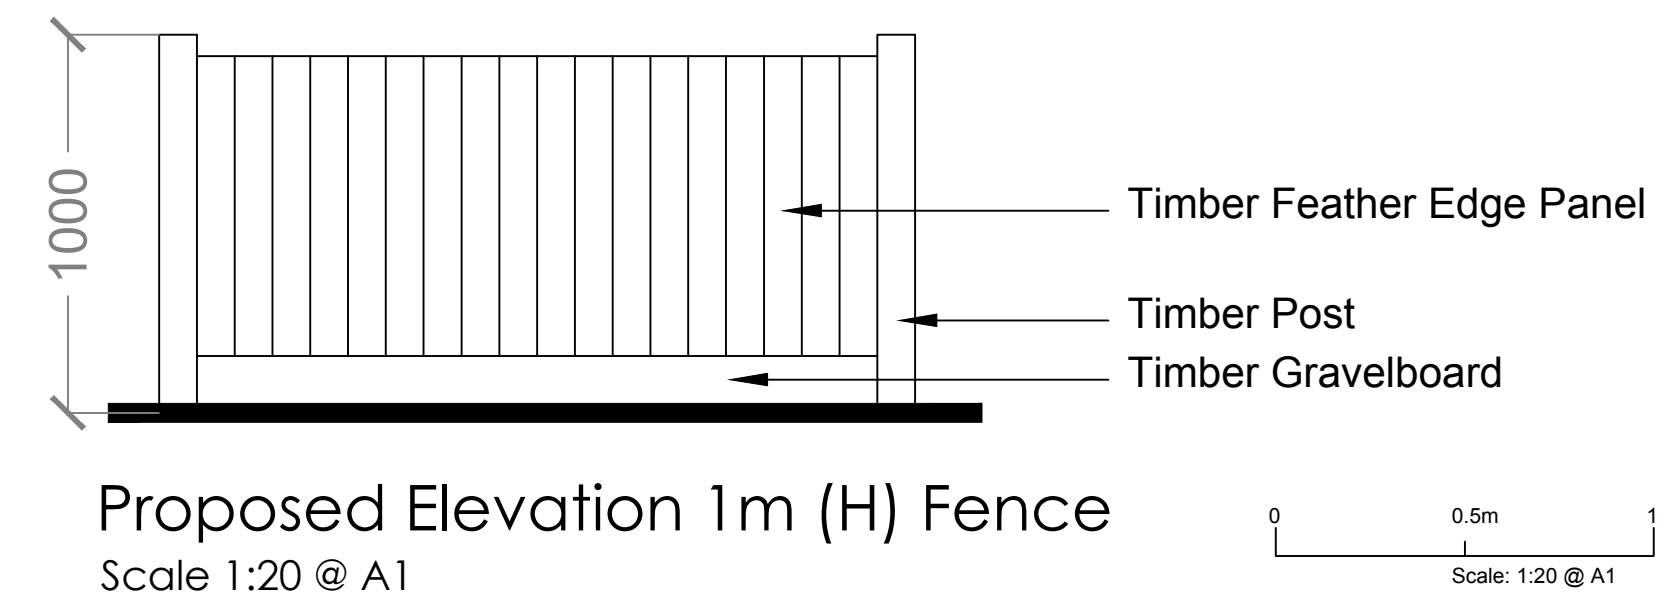
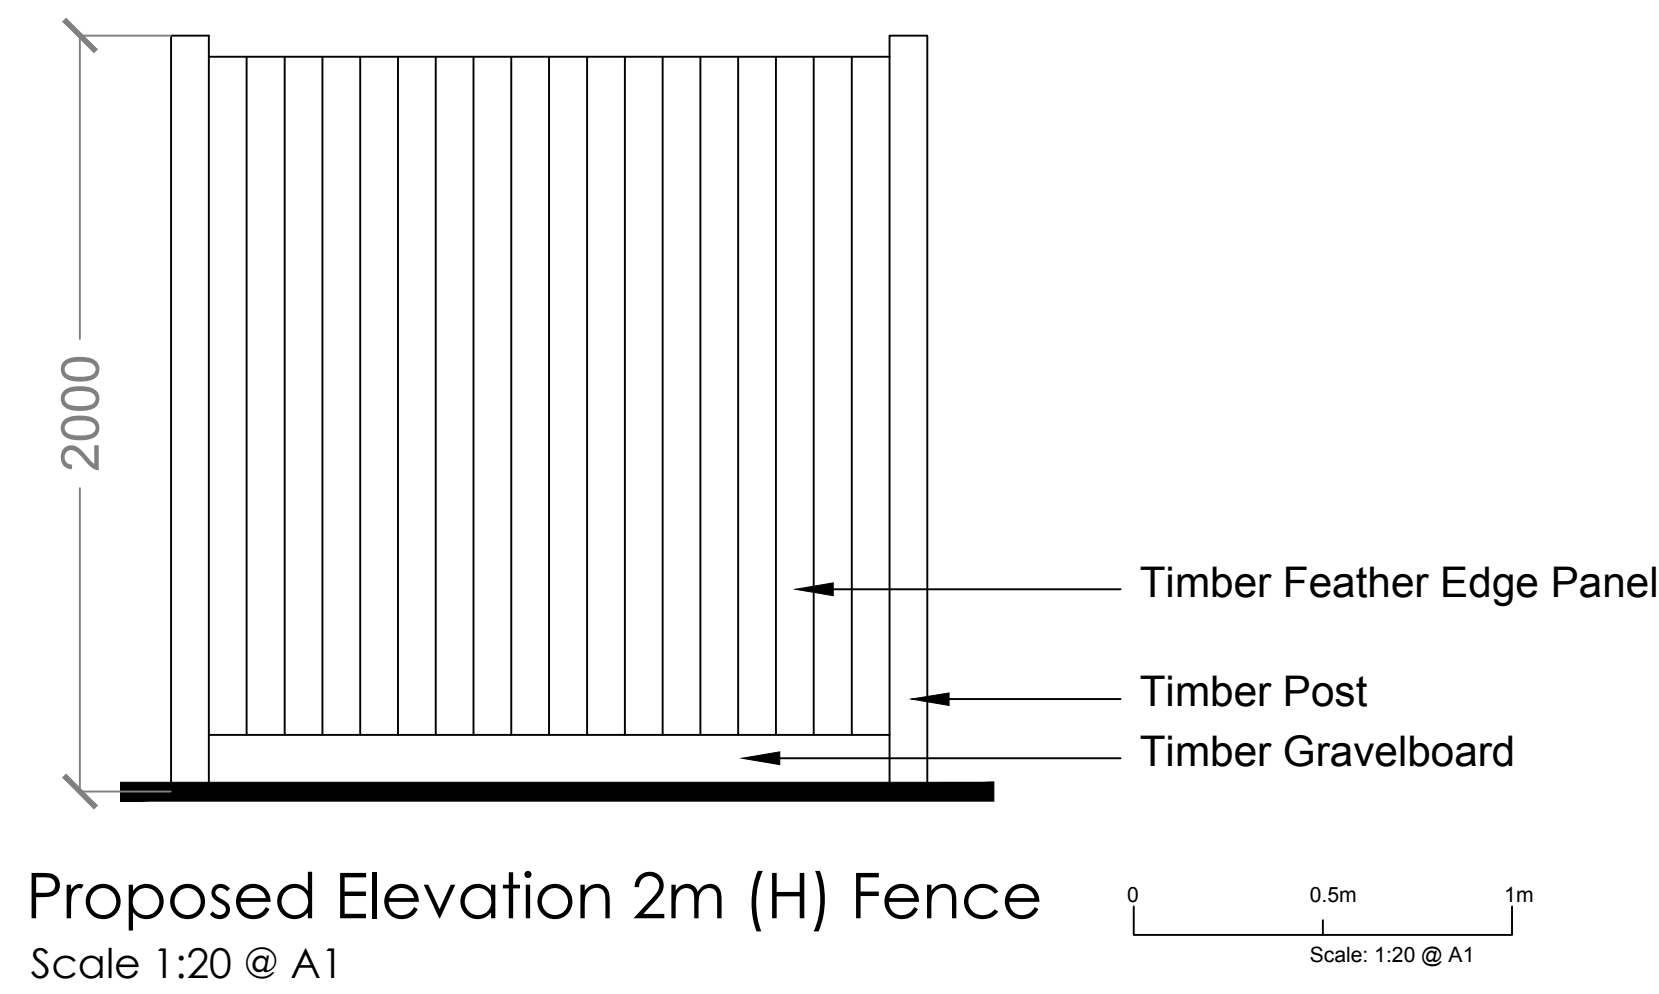


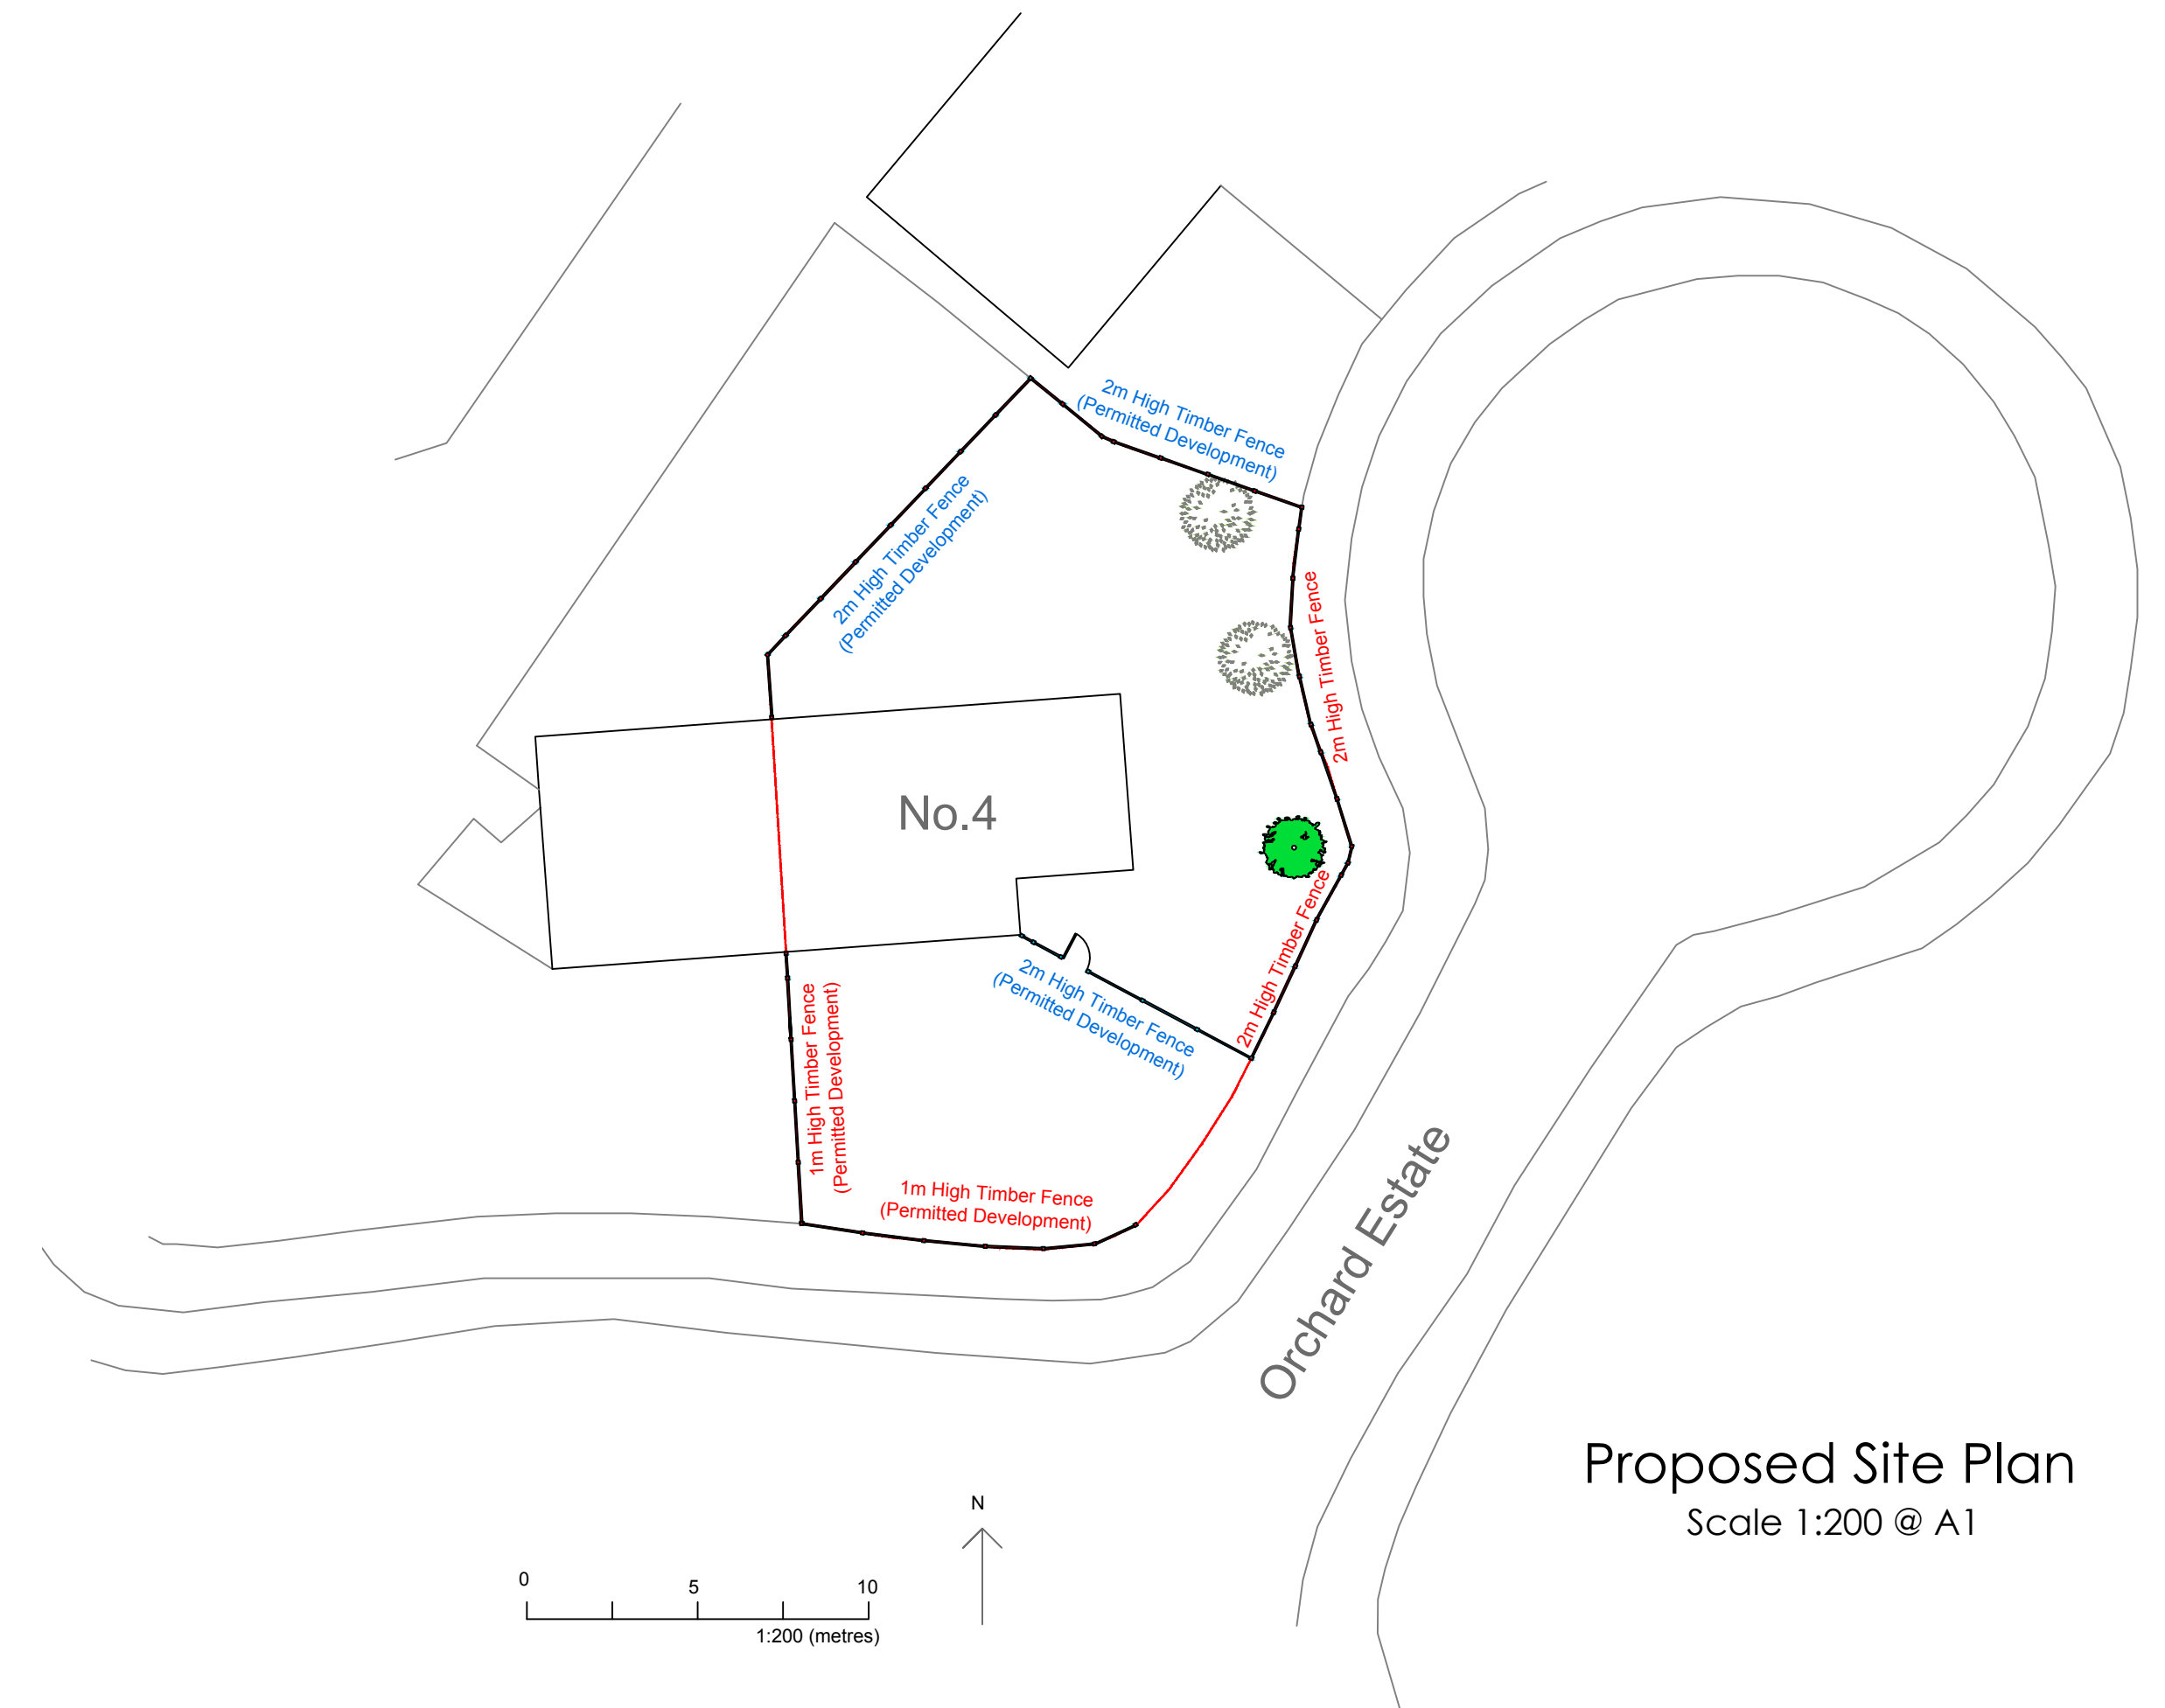

LAMPARD ARCHITECTURAL
SERVICES

New Build - Extensions - Conversions
Space Planning - Interior Design
Project Management
Planning & Building Regs

Tel: 078 03592943 - 07921827860
e-mail: lampardarchserv@gmail.com

Project 4 Orchard Estate
Twyford Wokingham
RG10-9JY

Title Existing & Proposed Site Plan
and Location Plan

Drawn By BJL Date 02/7/2026

Checked By -- Date --

Approved By -- Scale 1:1250 & 1:200 @ A1

Drawing No. 4567-00-01 Rev. B