



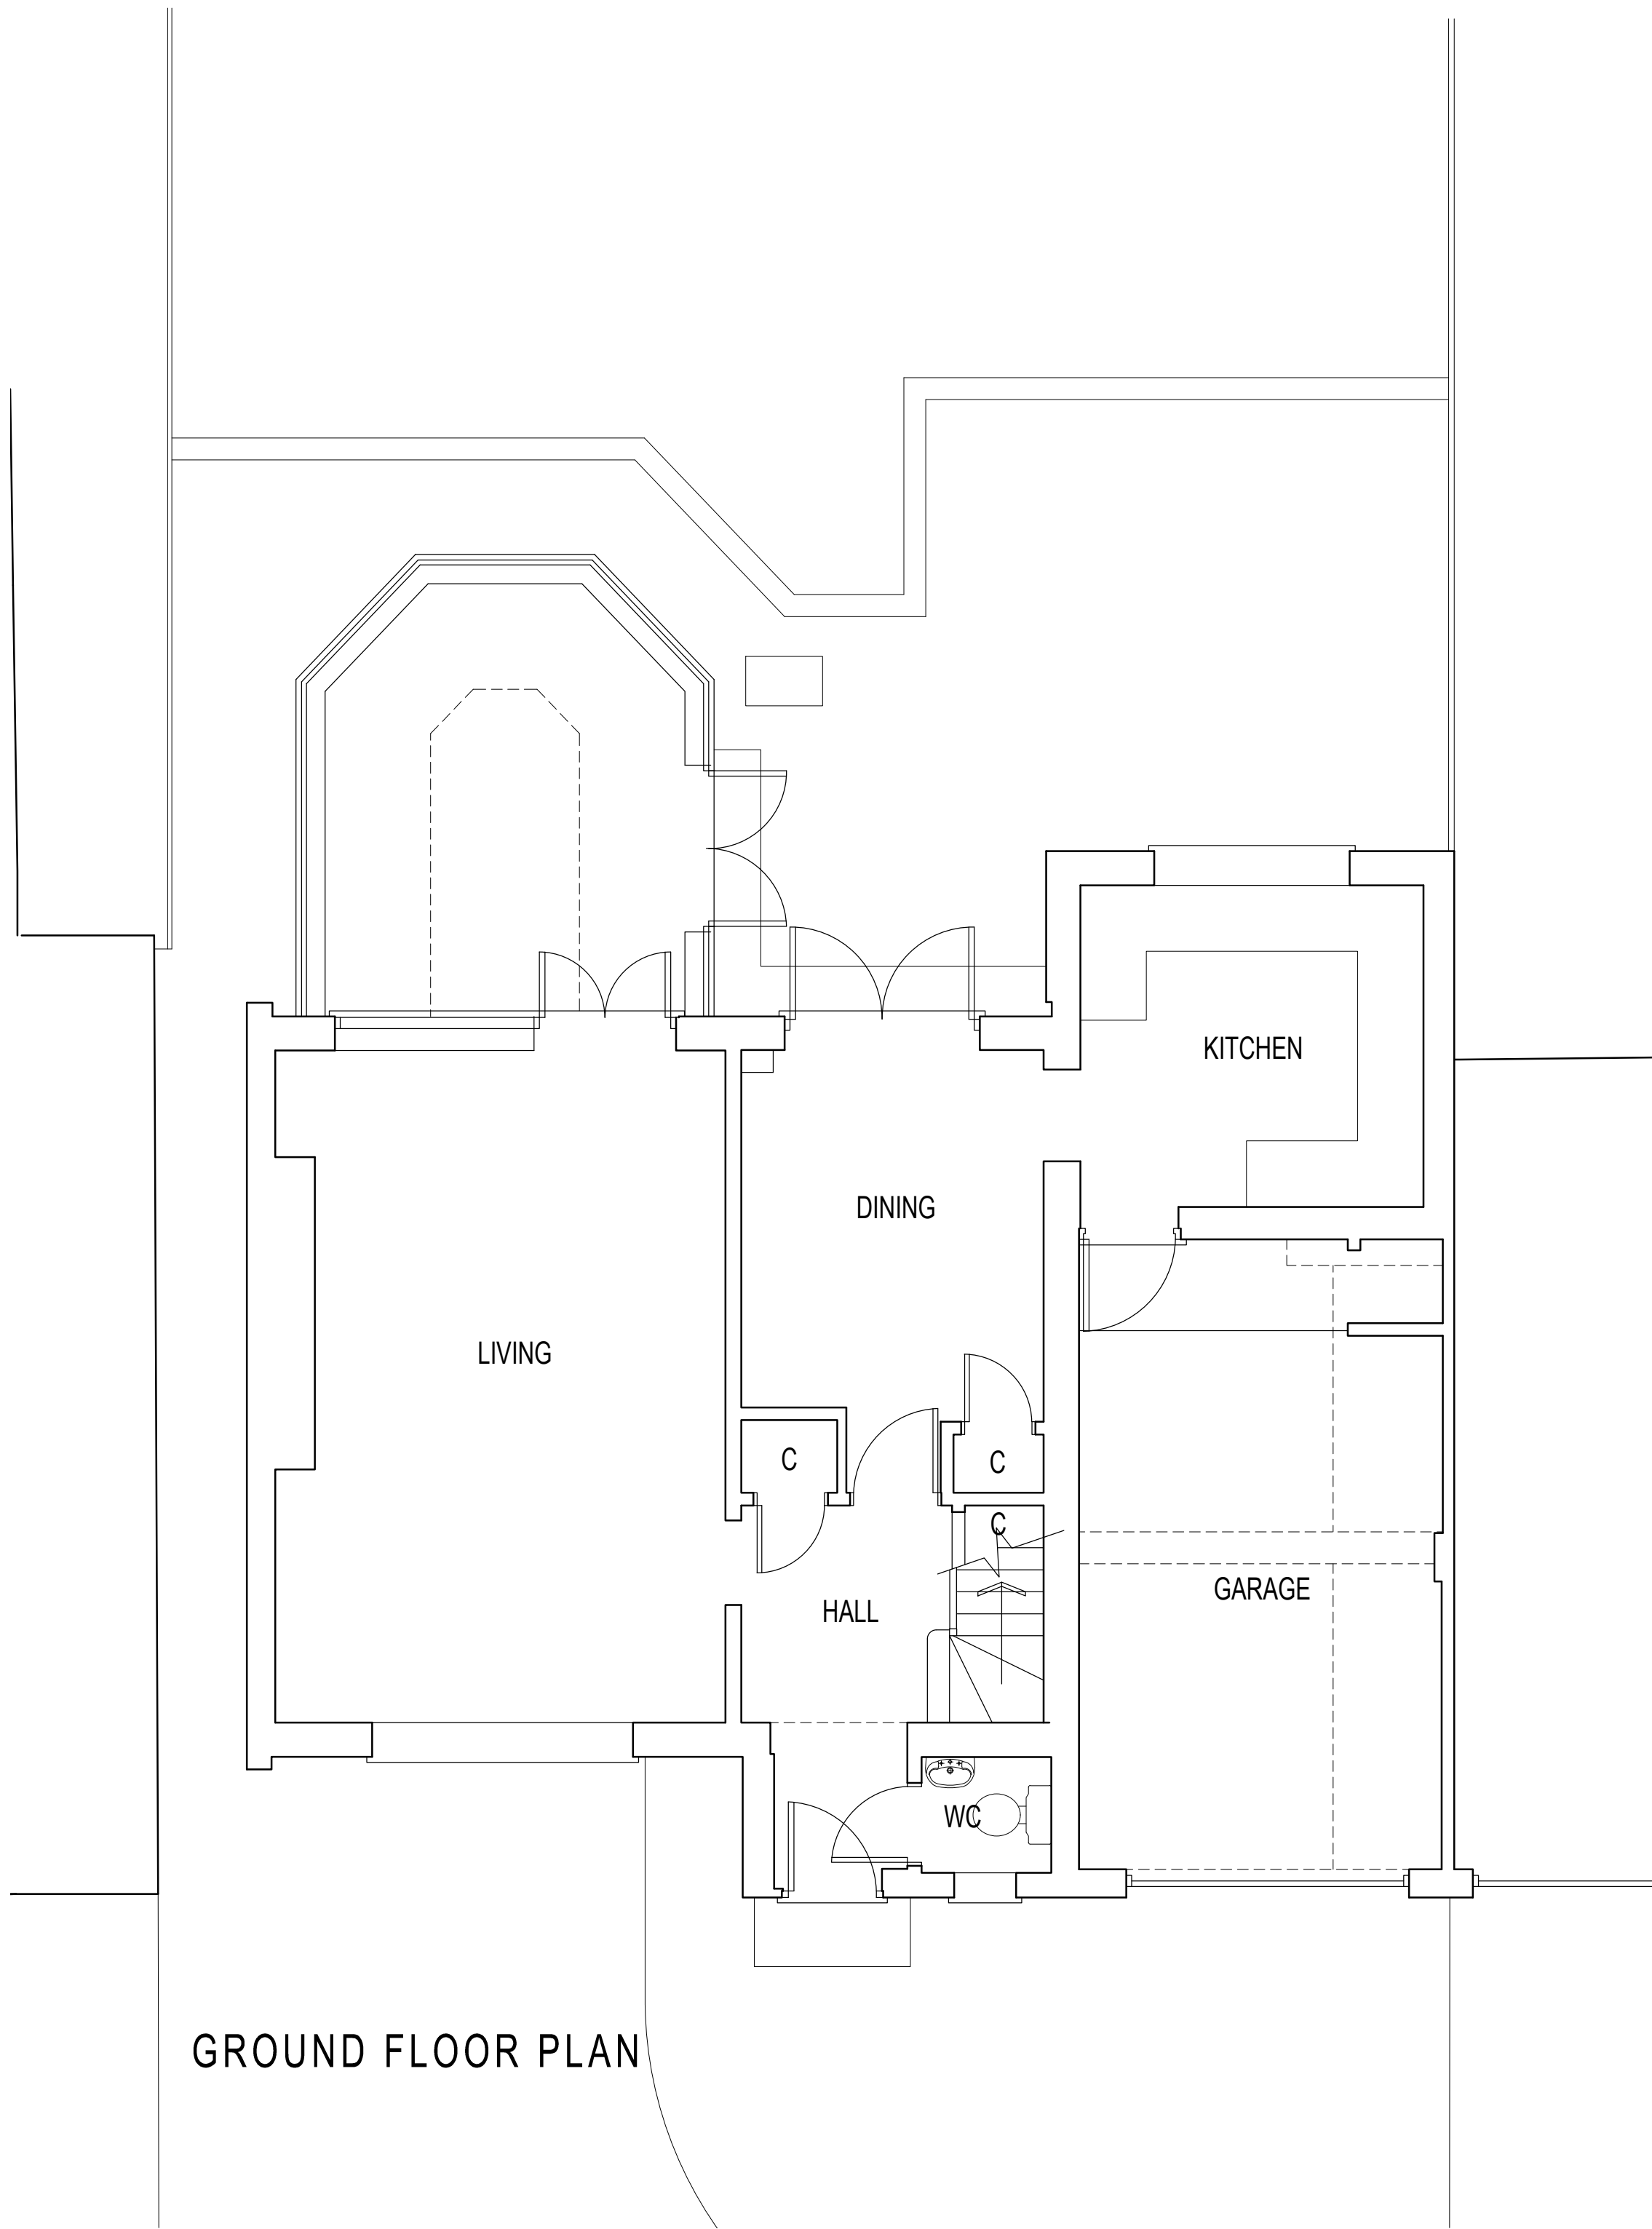

GROUND FLOOR PLAN

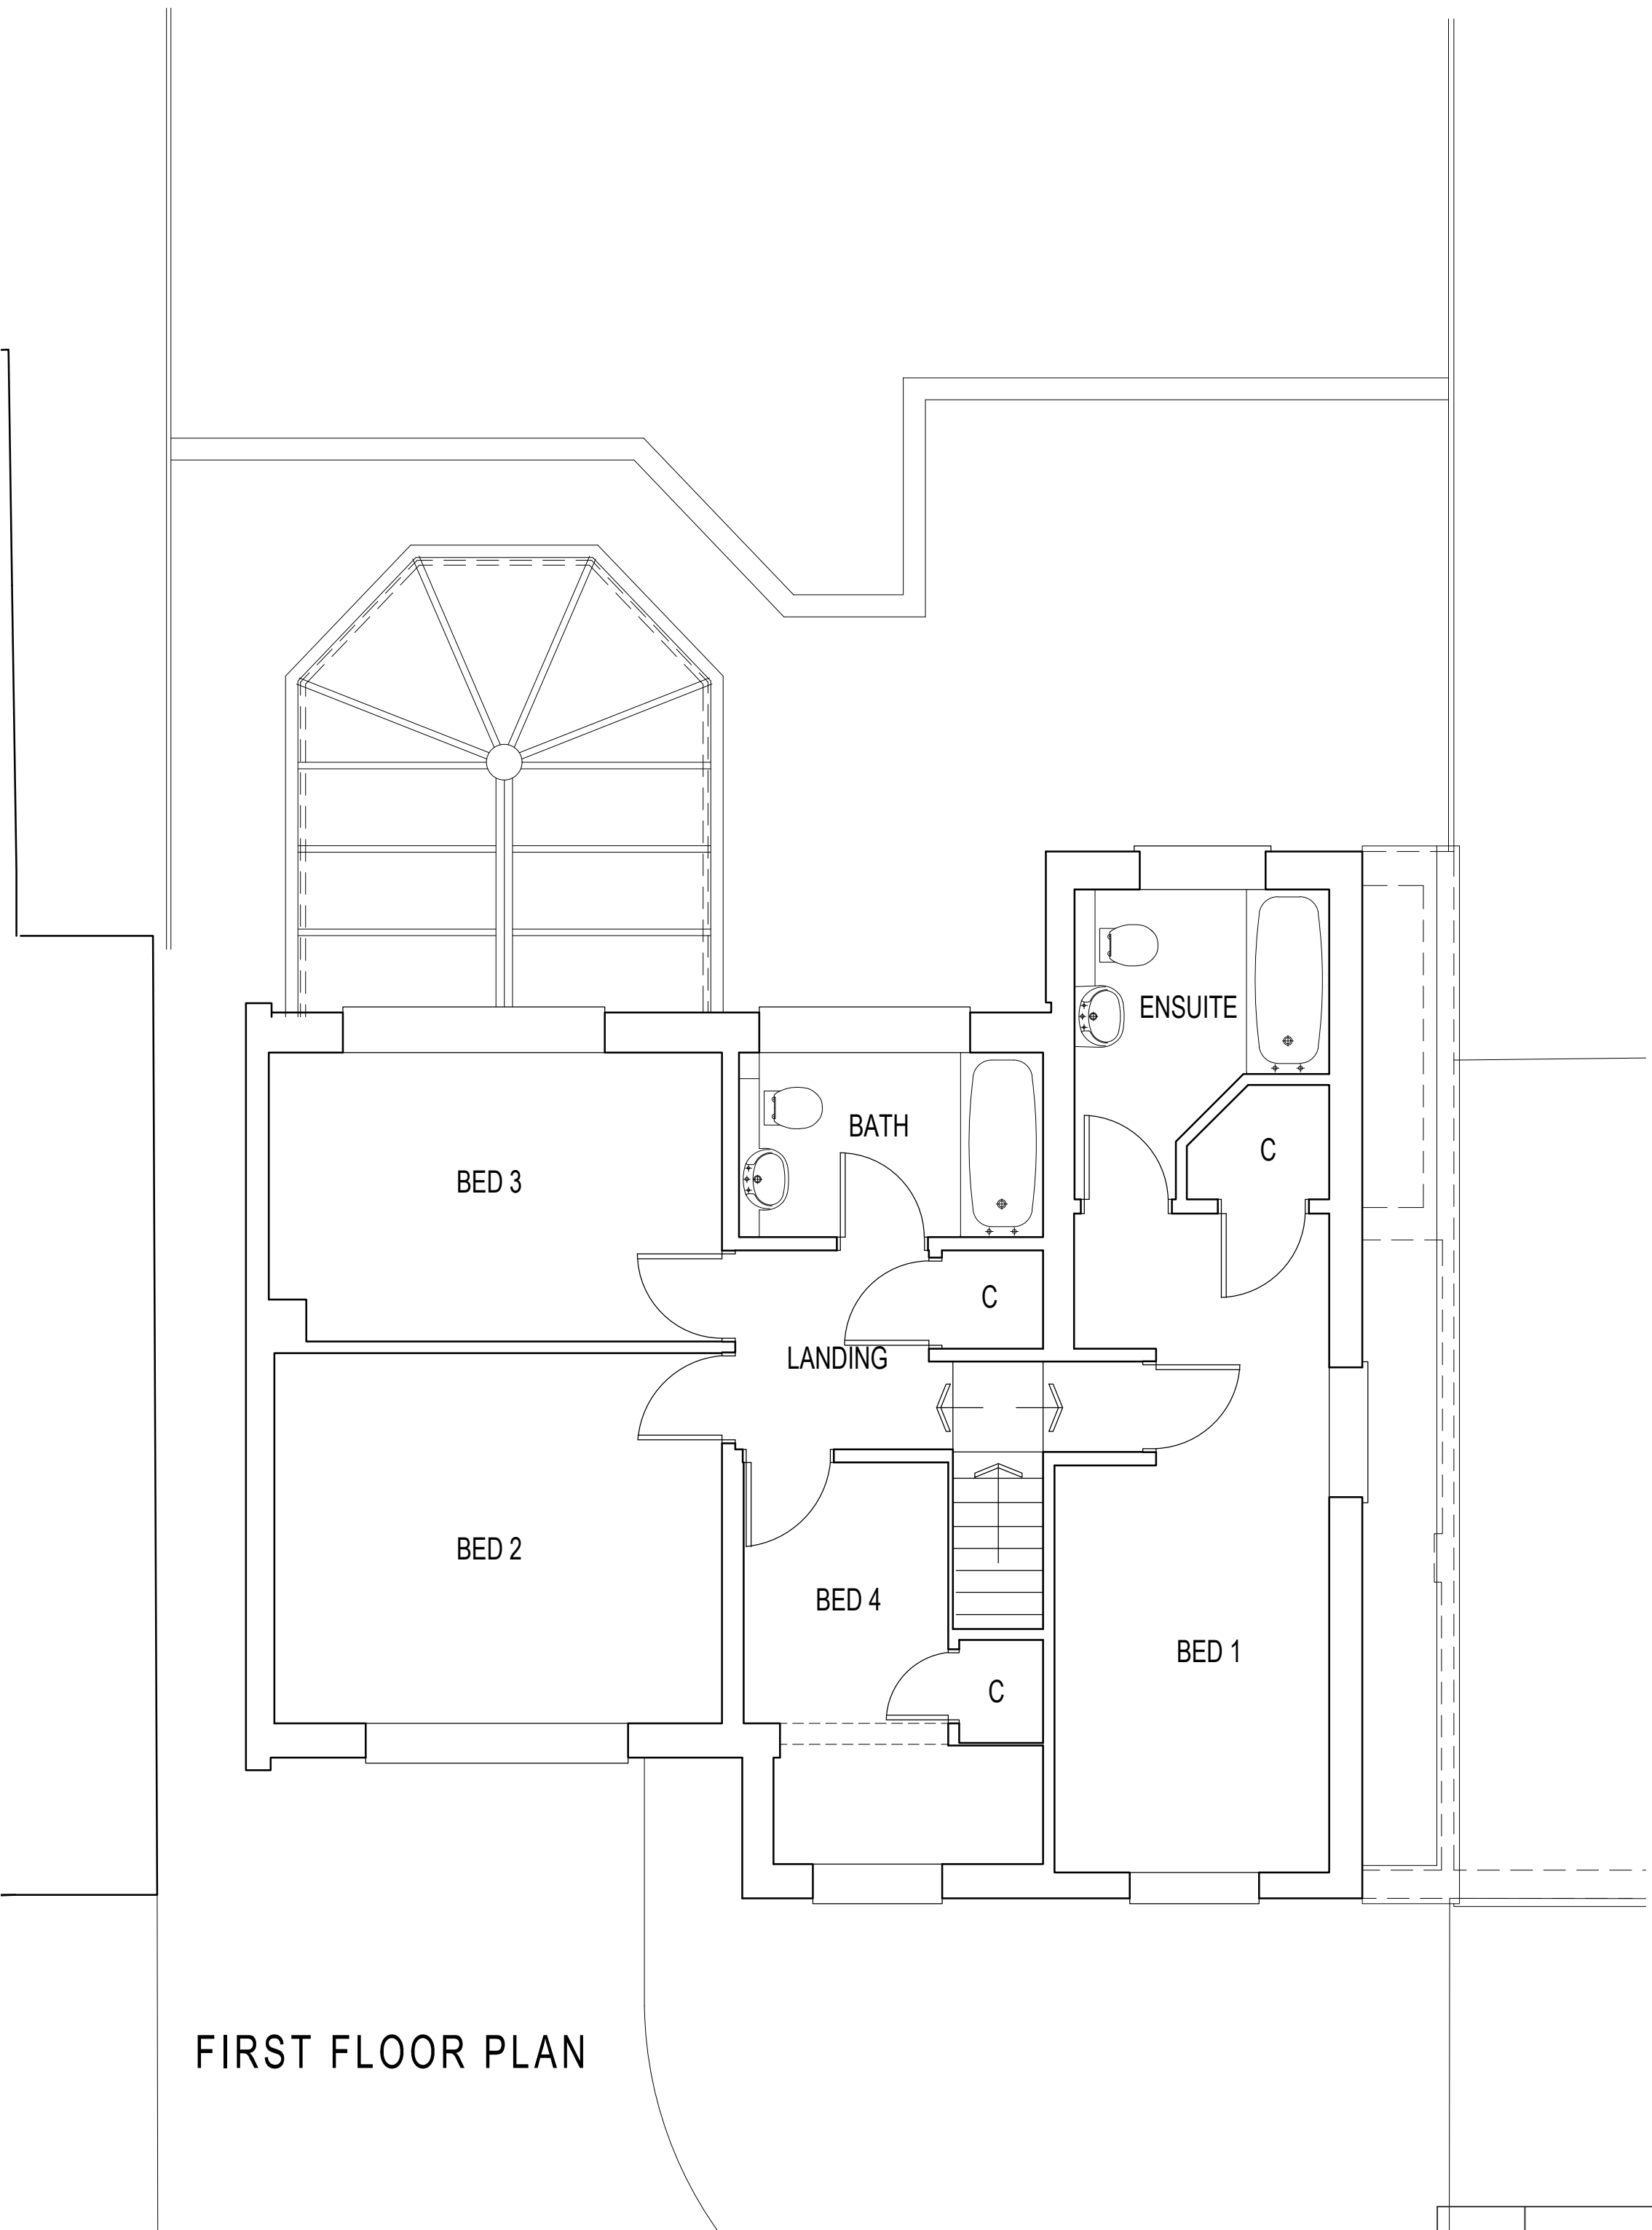

FIRST FLOOR PLAN

1:50 scale Bar
This Drawing has been produced for printing onto A1 size paper,
If printing on A3 please use the scale below for reference.



REV	COMMENTS	DATE

TCB

TC Biggin Architecture
ARCHITECTURE & PLANNING
www.tcbarchitecture.co.uk • info@tcbarchitecture.co.uk • 07889 218936

CLIENT Mr & Mrs Sandall
PROJECT 4 Carlie Gardens, Twyford, RG10 9BU

DRAWING EXISTING GROUND AND FIRST FLOOR PLANS

DATE Aug 24 DWG SCALE 1:50 DRAWN TB DWG No. 169/100 REV B

*****VERIFY ALL DIMENSIONS BEFORE SETTING OUT. COMMENCING WORK OR PRODUCTION OF FABRICATION DRAWINGS. REPORT ANY DISCREPANCIES TO THE SITE SUPERVISOR IMMEDIATELY. ©