
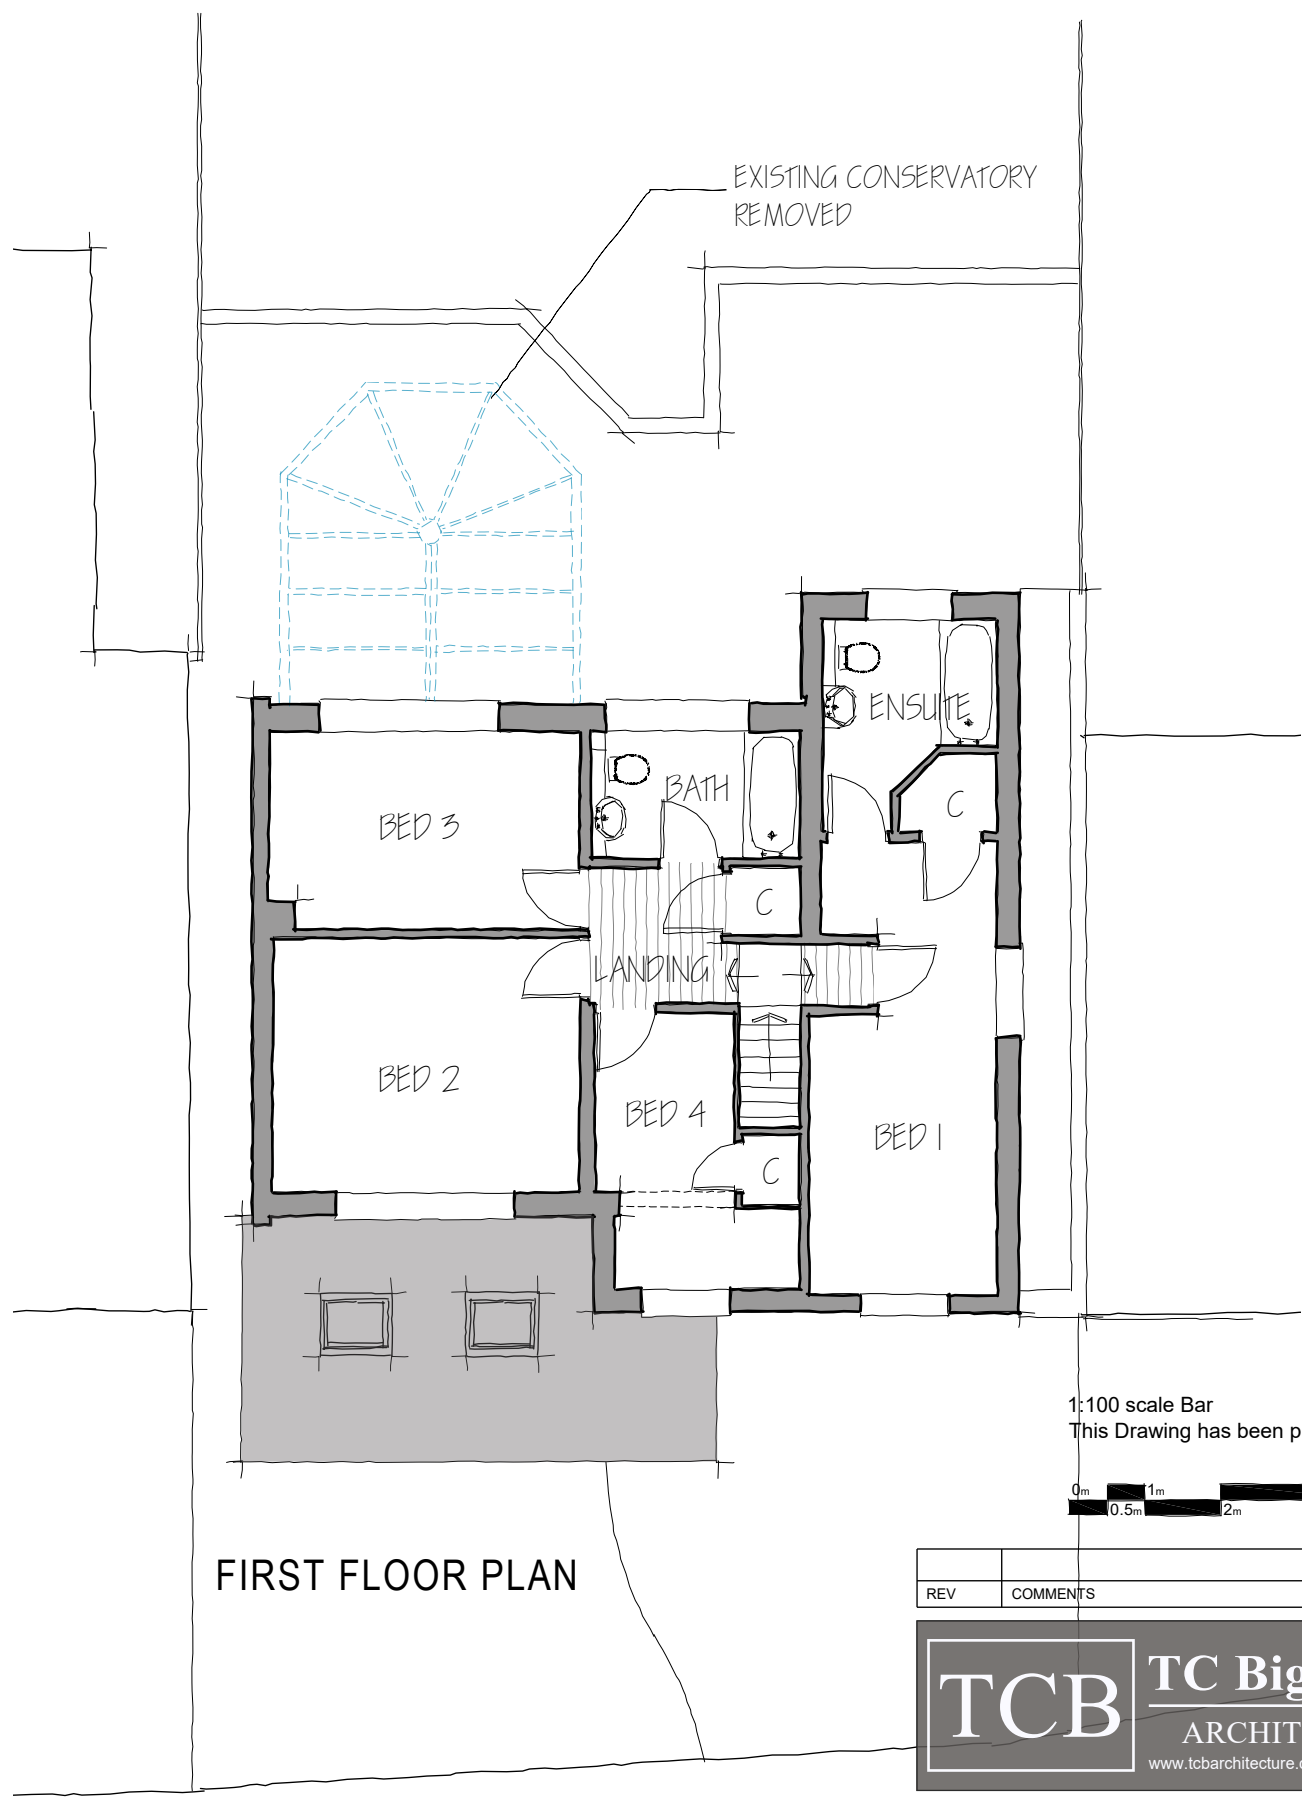


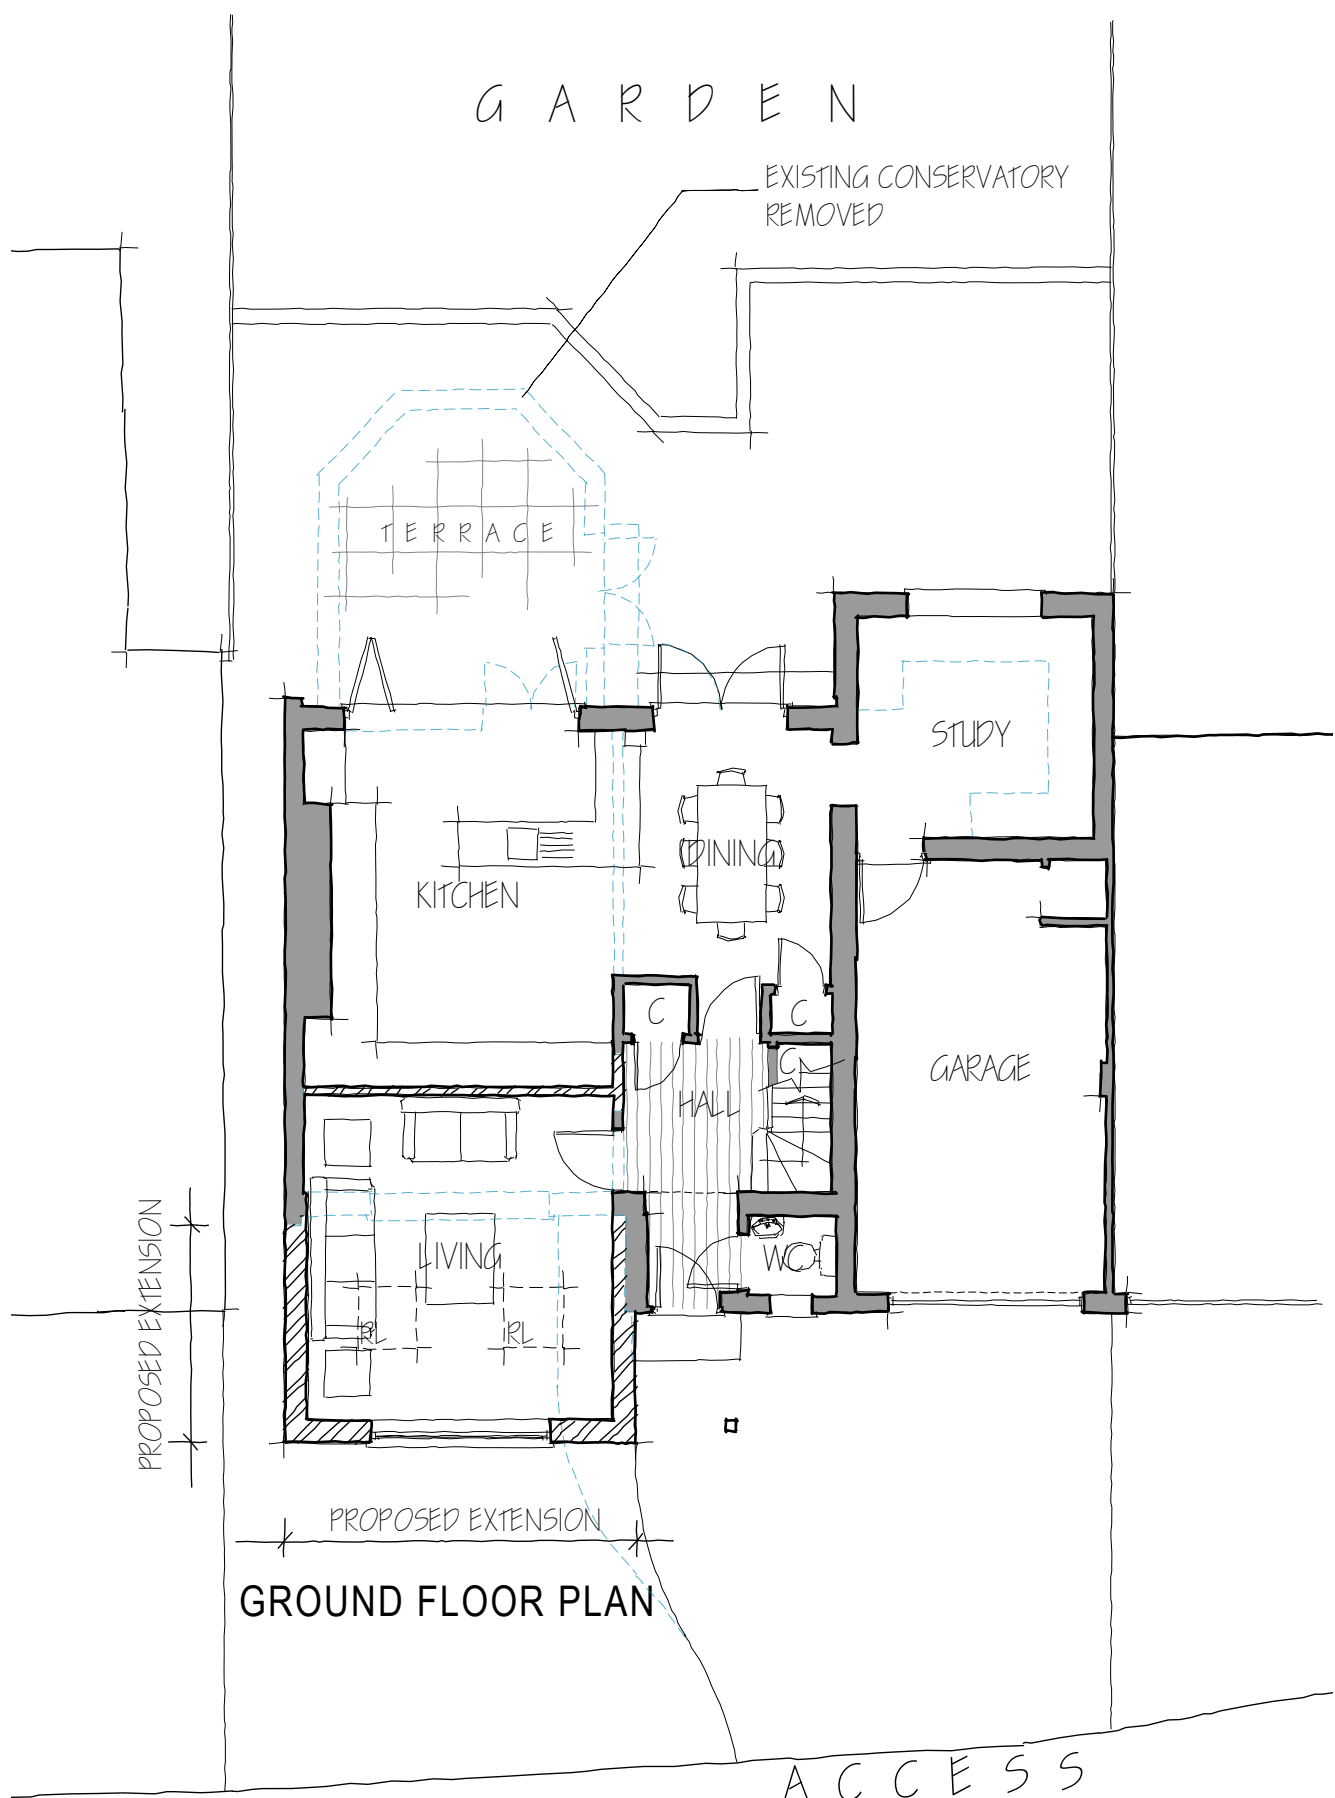

REV	COMMENTS	DATE

TCB **TC Biggin Architecture**
ARCHITECTURE & PLANNING
www.tcbarchitecture.co.uk • info@tcbarchitecture.co.uk • 07889 218936

CLIENT Mr & Mrs Sandall
PROJECT 4 Carlile Gardens, Twyford, RG10 9BU

DRAWING PROPOSED FLOOR PLANS

DATE Aug 24 DWG SCALE 1:100 DRAWN TB DWG No. 169/200 REV A

VERIFY ALL DIMENSIONS BEFORE SETTING OUT. COMMENCING WORK OR PRODUCTION OF FABRICATION DRAWINGS. REPORT ANY DISCREPANCIES TO THE SITE SUPERVISOR IMMEDIATELY. ©