

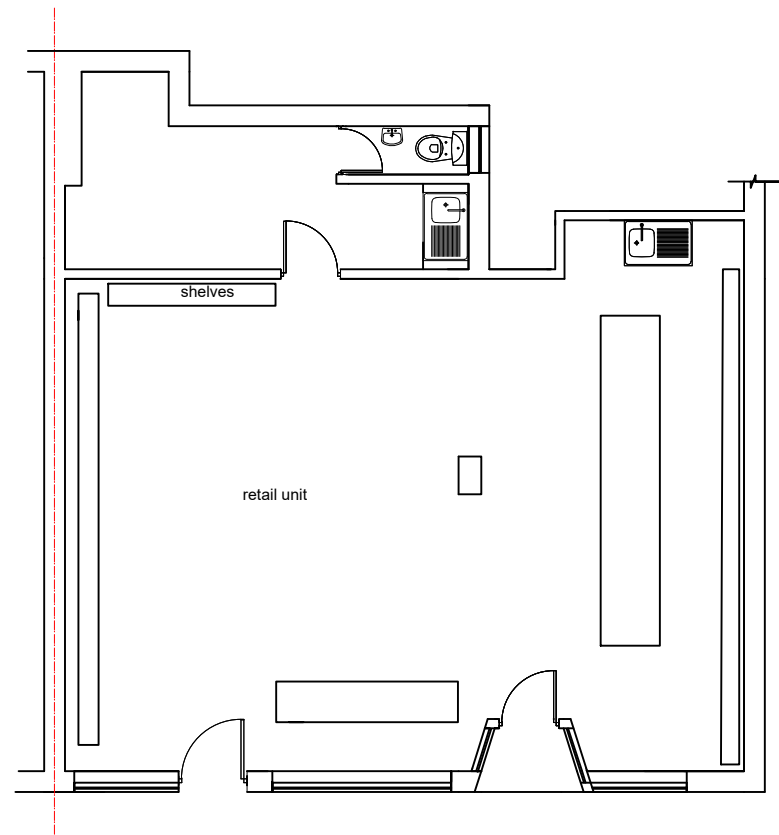


 

EXISTING GROUND FLOOR PLAN

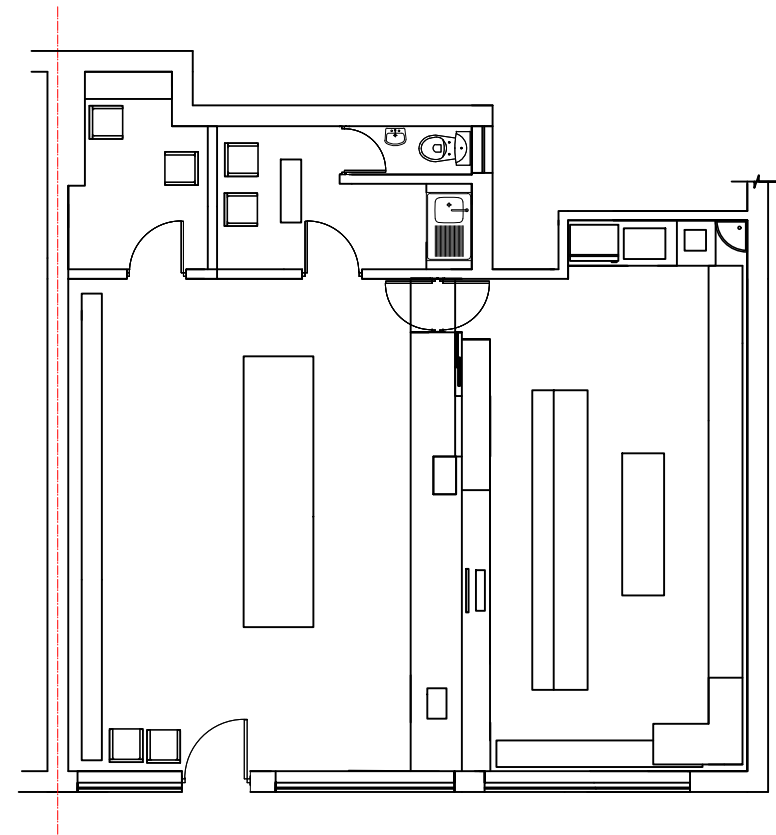

PROPOSED GROUND FLOOR PLAN

M C S DESIGN Architectural Services Millennium Creative Services Design 53 Westmead, Windsor, SL4 3NN	
mob: 07989319224 tel: 01753 869117 fax: 01753 869117 www.mcsdesignservices.co.uk email: info@mcsdesignservices.co.uk	
client WINNERSH PHARMACY	
site 383-385 READING ROAD. WOKINGHAM, RG41 5LT	
project NEW SHOP FRONT	
title EXISTING AND PROPOSED GROUND FLOOR PLANS	
status PLANNING APPLICATION	
drawing number SIKKAPLAN/002	
scale 1:100 @ A3	drawn Kaleem Janjua B.Arch.
date 27th August 2024	revision