



- REVISIONS
- A. 28/10/24. Additional notes/changes to LPA requirements
 - B. 28/10/24. Notes amended
 - C. Notes amended/added.
 - D. 18/7/25. Reduced roof height added
 - E. 23/9/25. Schedule of works updated.
 - F. 24/9/25 updated again.
 - G. 15/10/25. Roof height reduced.


PROPOSED ELEVATIONS
1:100

 


WEST (SIDE) ELEVATION

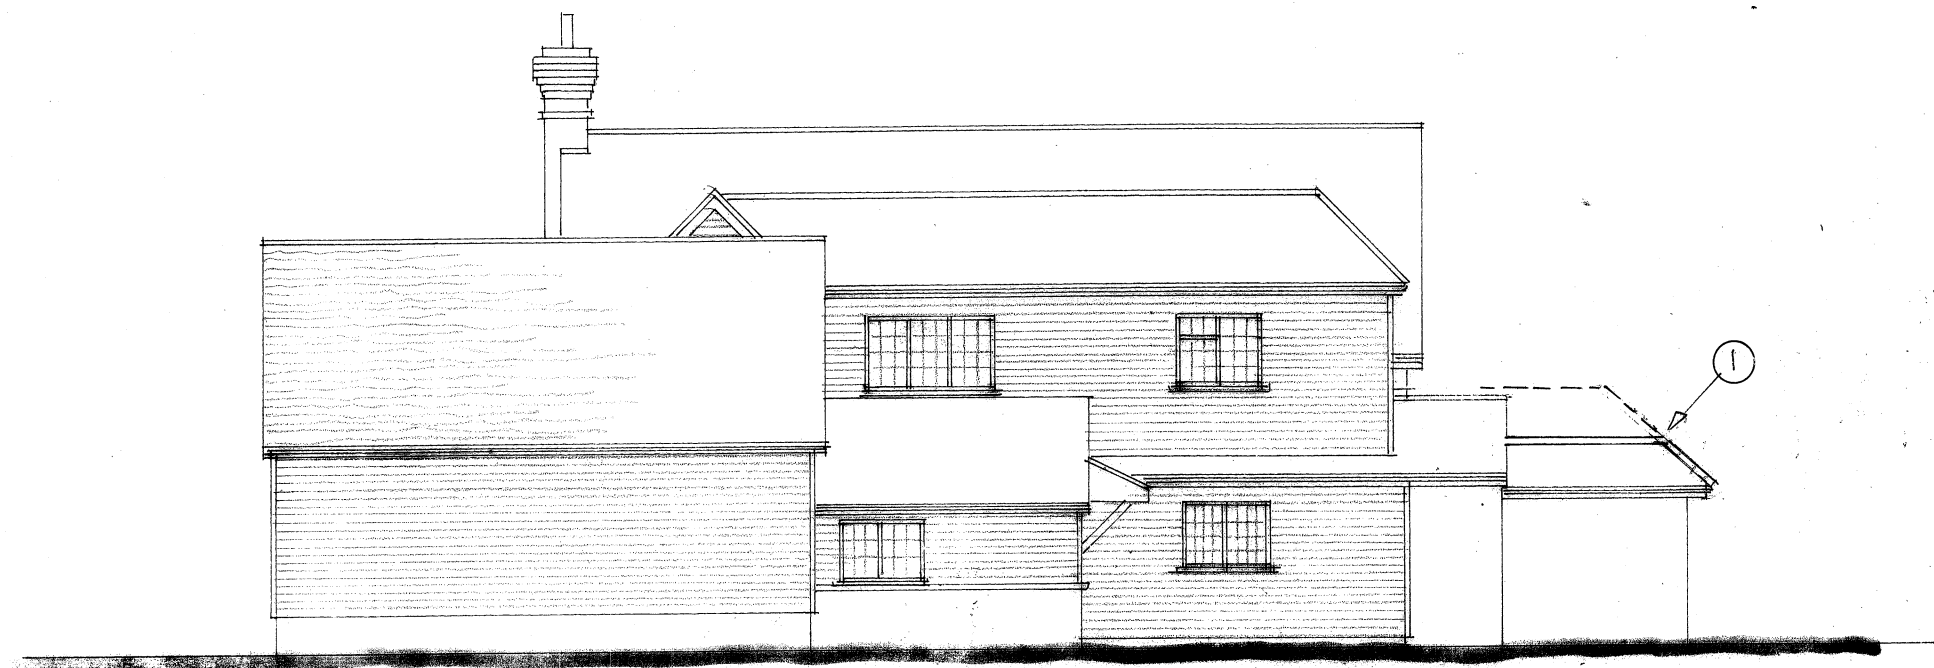

NORTH (REAR) ELEVATION

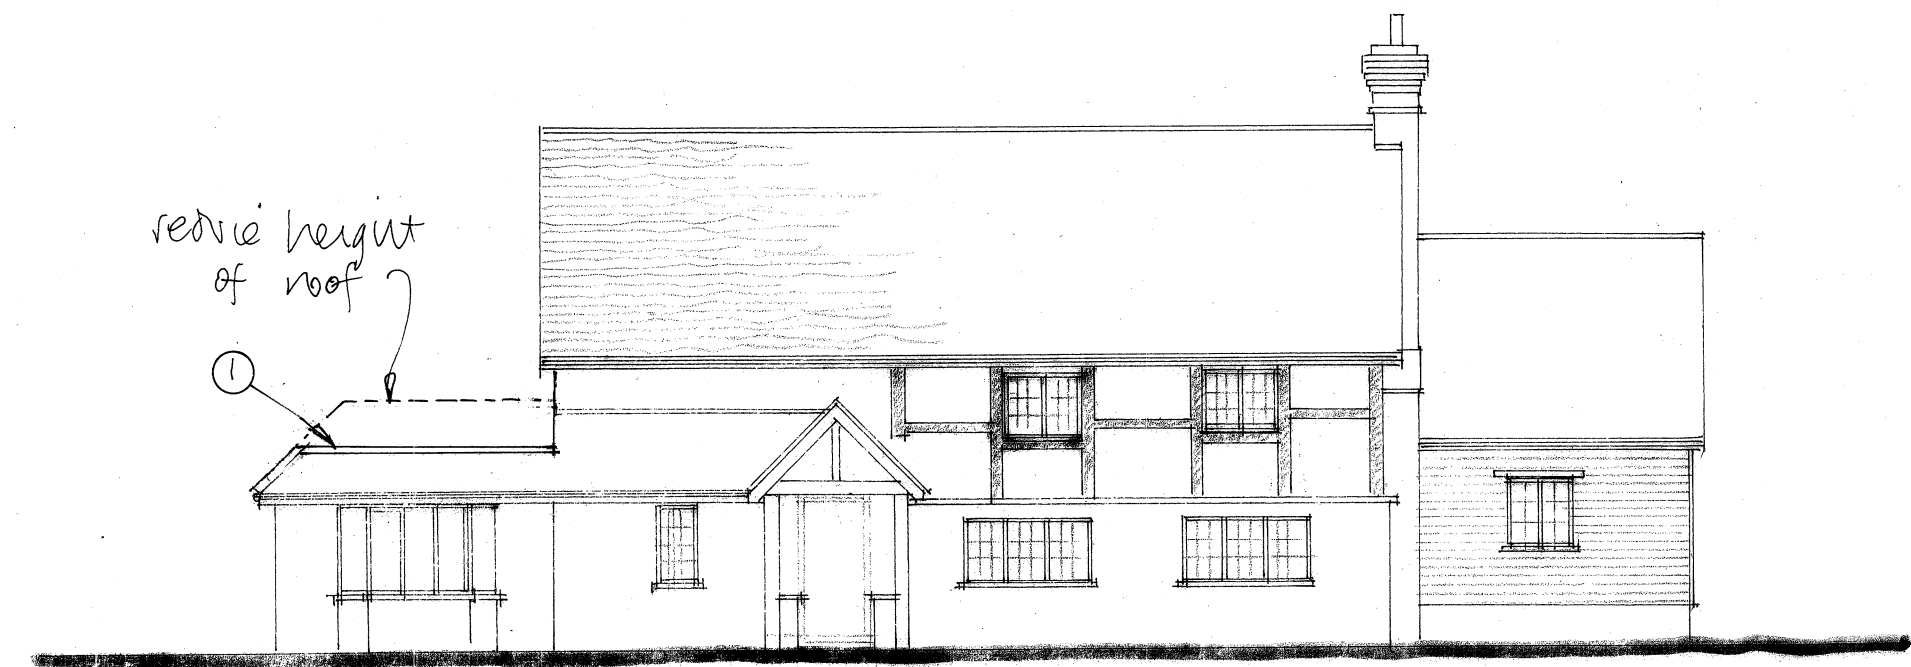

SOUTH (FRONT) ELEVATION

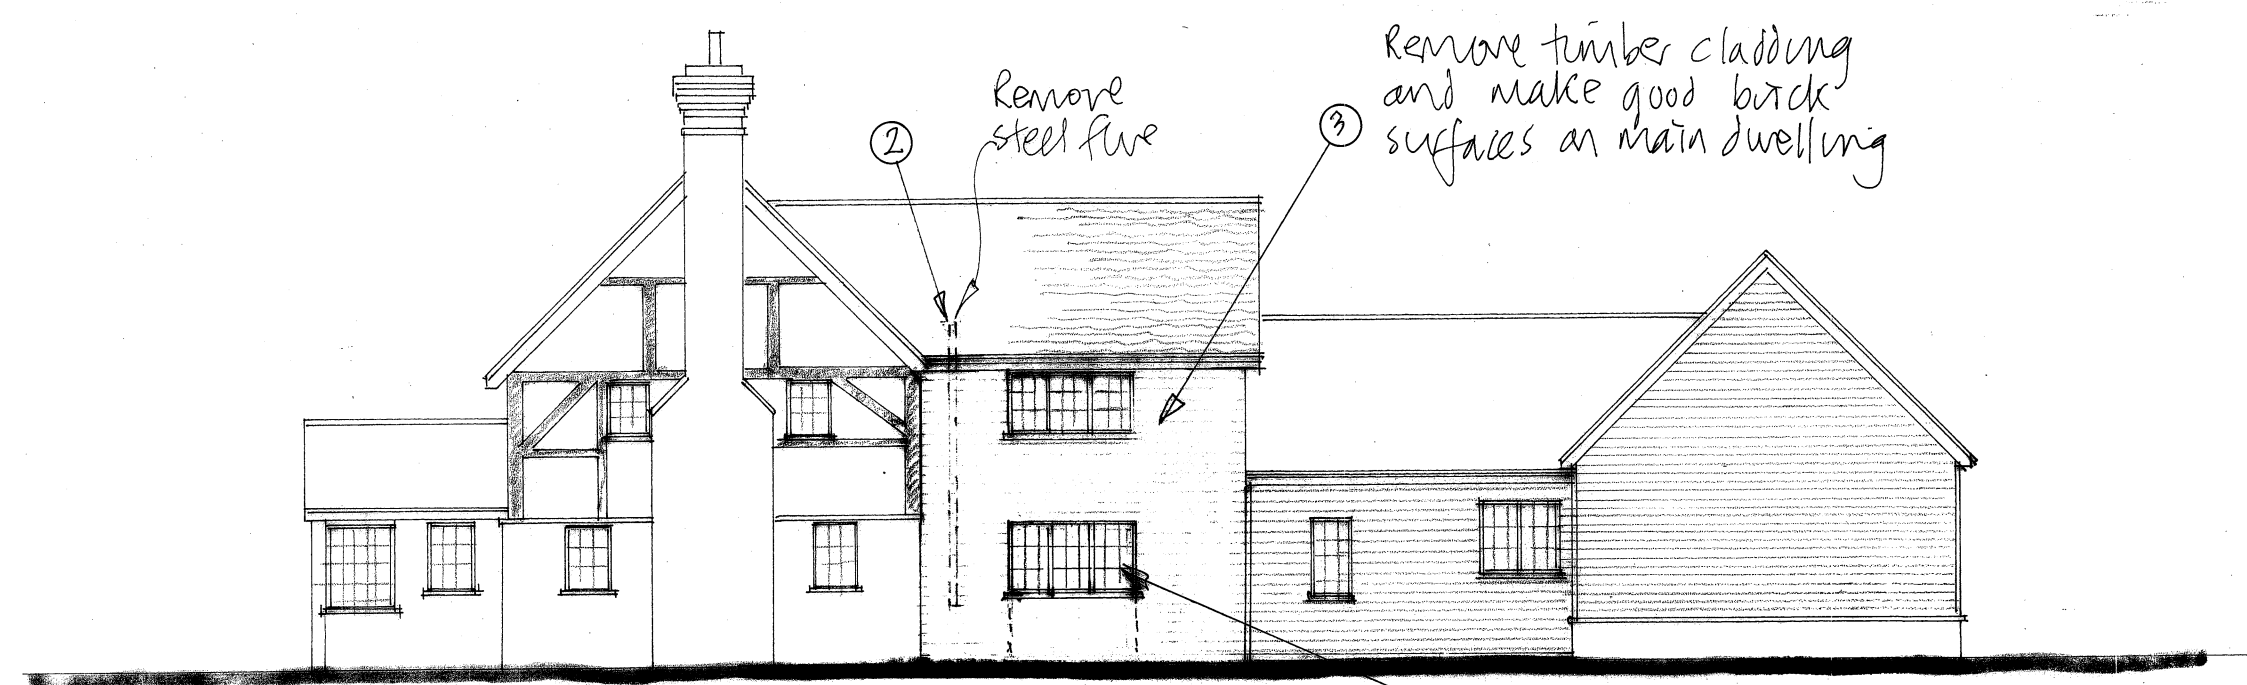

EAST (SIDE) ELEVATION

Schedule of work as outlined by Ridgeway Heritage Consulting

No	Item
1	Small half round ridge tiles to match existing.
2	Remove steel flue permanently.
3	The retention of timber cladding on the north elevation, but removal on the east and west elevations.
4	The reinstatement of the dining room window on the east elevation
5	The reinstatement of the historic partition wall in the drawing room, using studs with plaster finish to match.
6	Staircase to remain as existing.
7	The reinstatement of the hatch opening at first-floor level, with the original hatch door
8	The proposed retention of the modern faux fireplace in the hallway
9	Remove projecting roof over new window.
10	Remove French doors, insert window and make good brickwork.

FUSIONArchitecture Ltd
Orchard End
Hazeley Bottom
Hartley Wintney
Hampshire
RG27 8LU
Tel 01252 842026

Job Title
Heriots
Wokingham Road
Hurst
Wokingham
RG10 0RX

Client
Mr S Holdstock

Drawing Title
Proposed elevations

Scale As shown **Dwg size**...A2

Dwg No. 2432/04 **Rev** G

HERIOTS