



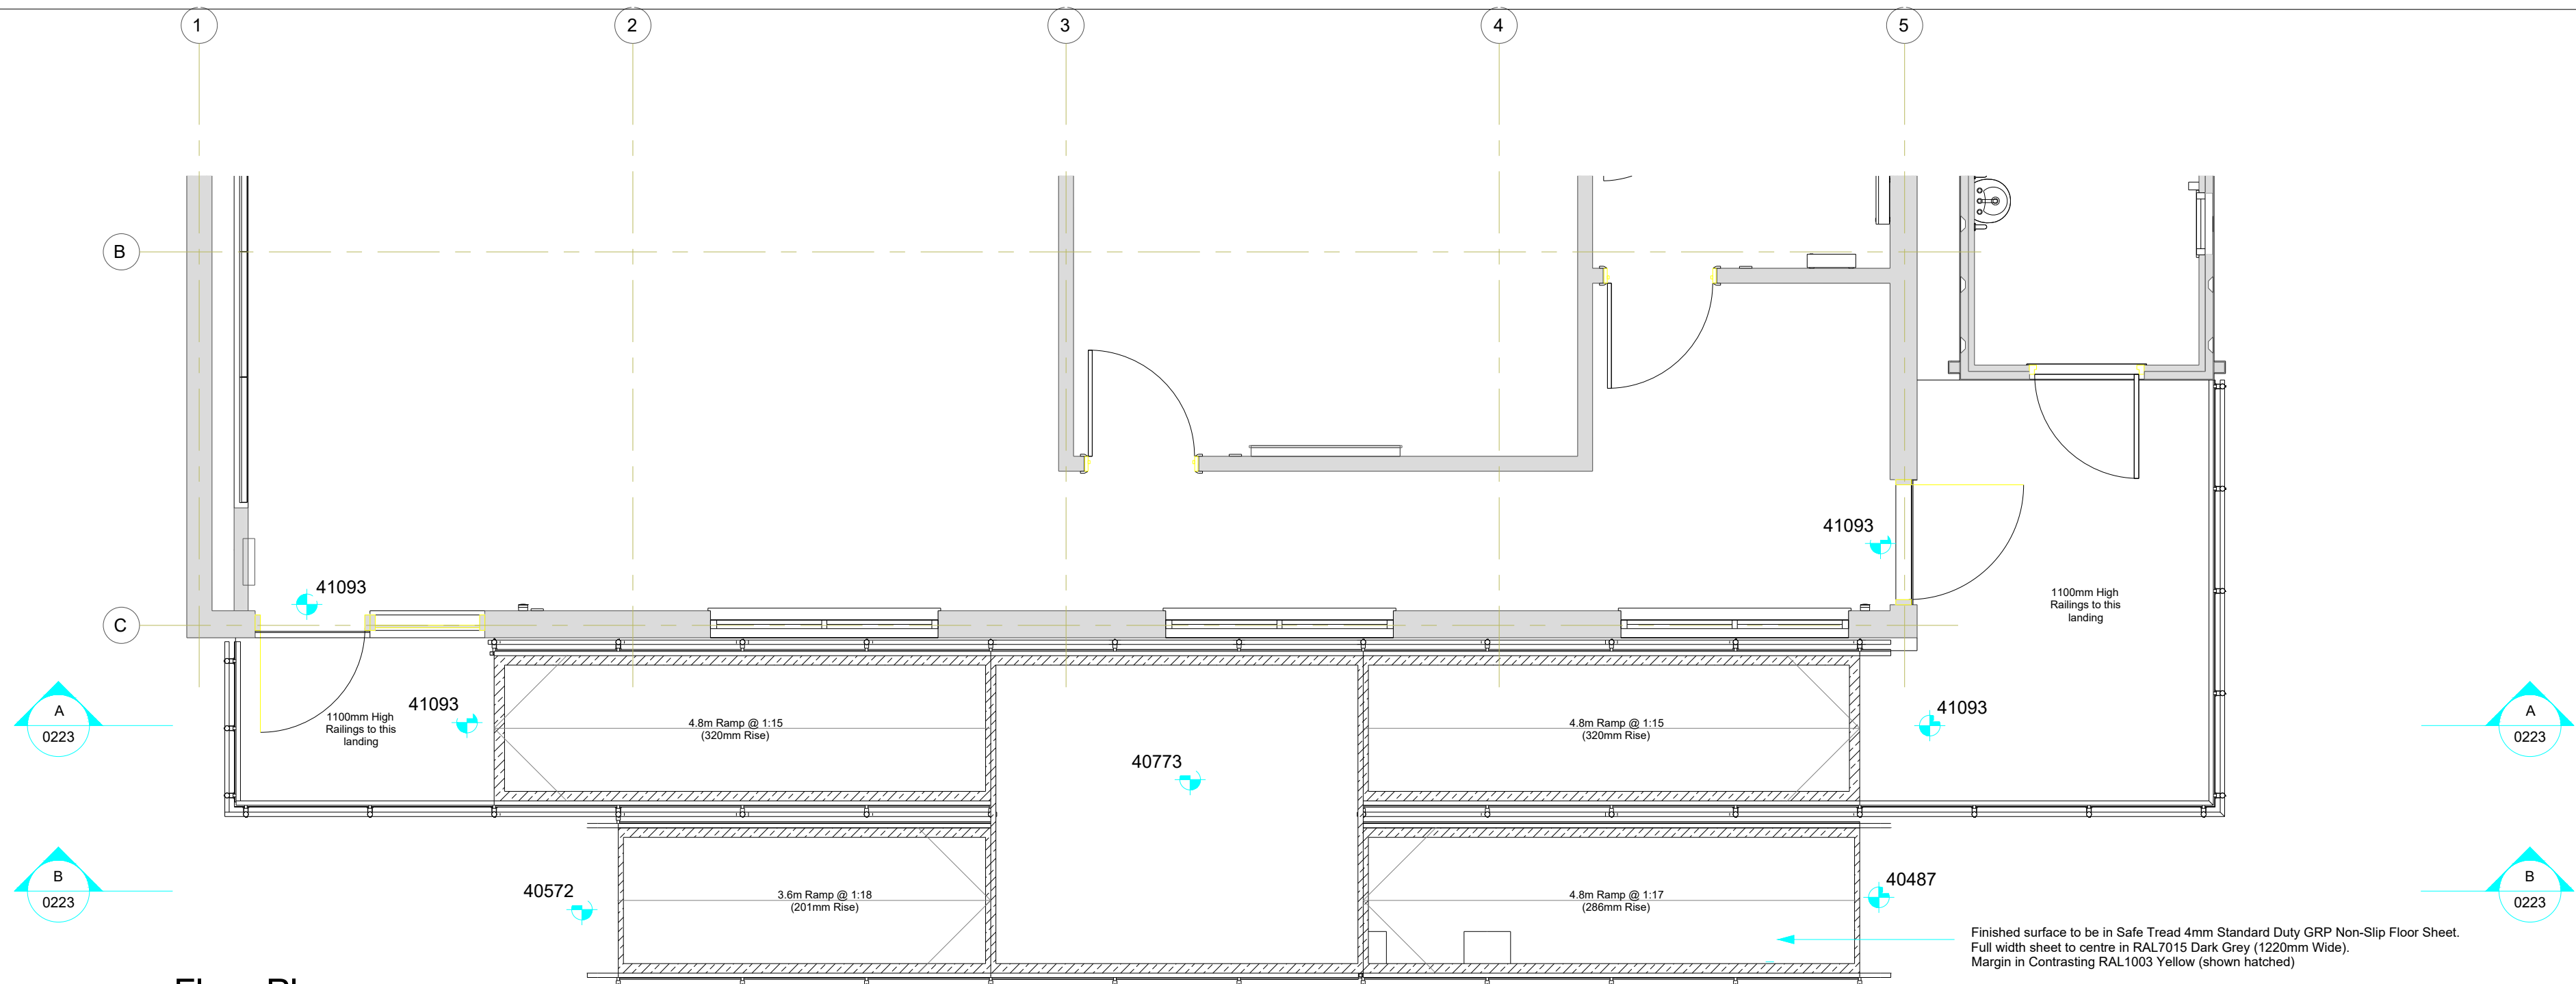


Floor Plan

1 : 50

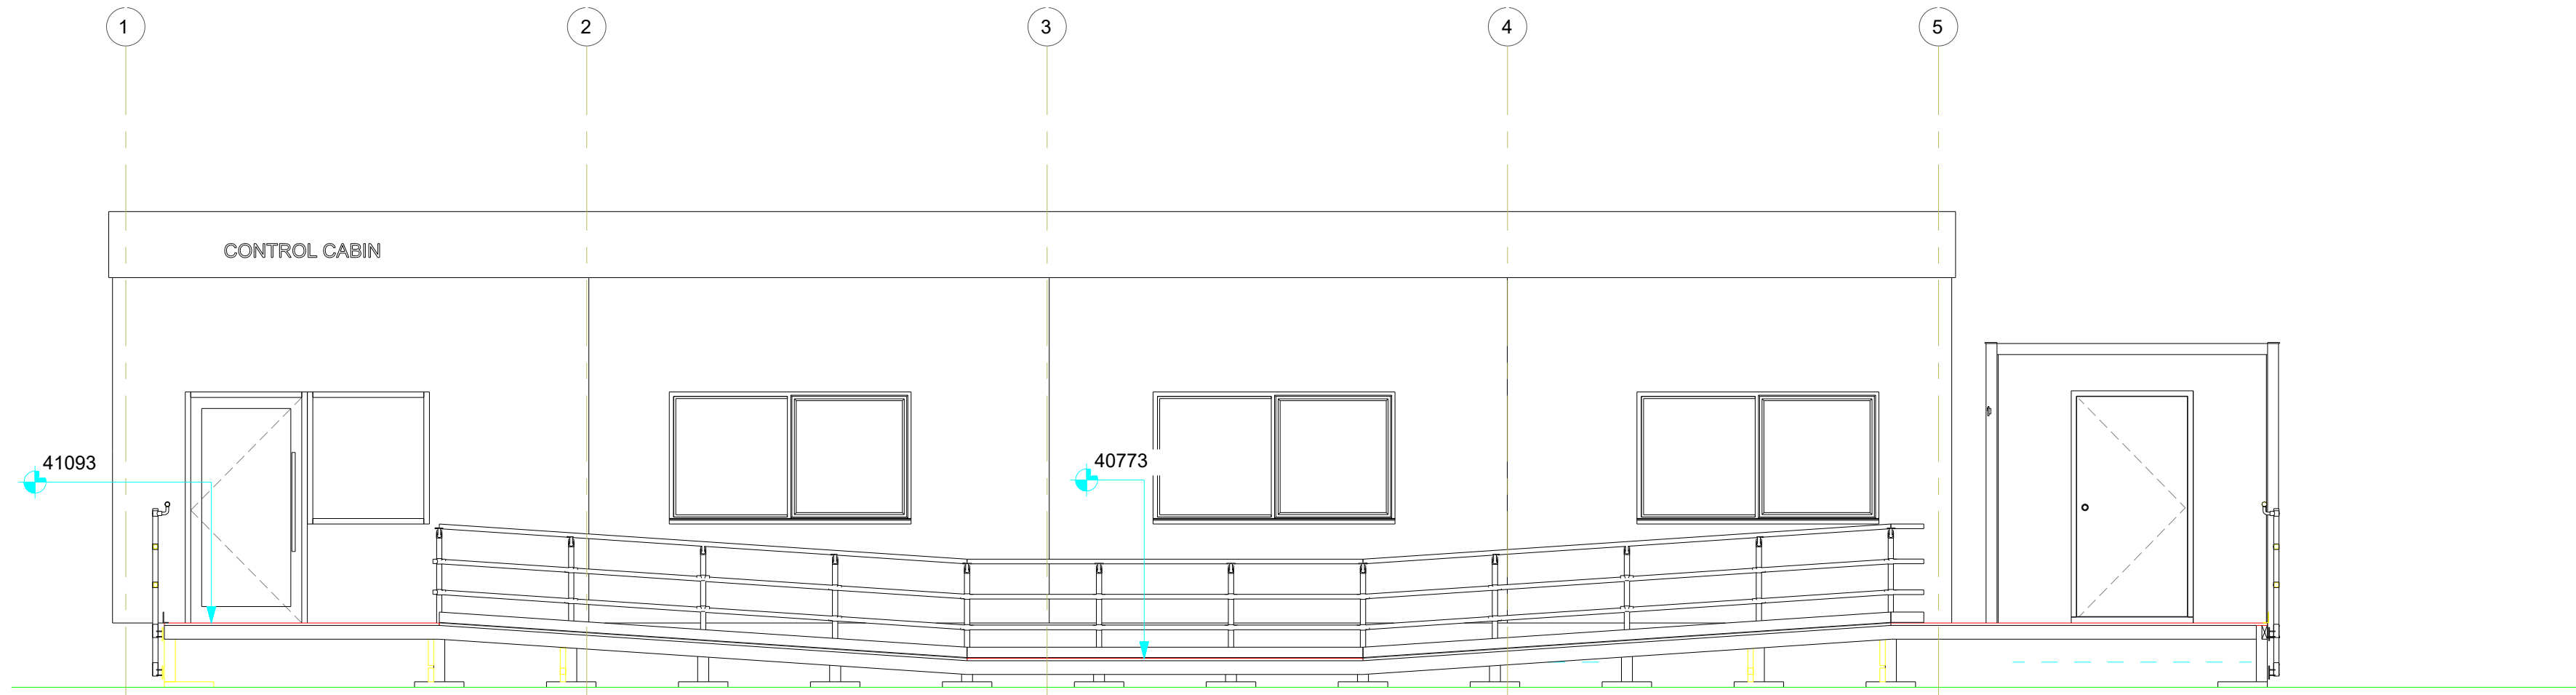

Ramp Section AA

1 : 50

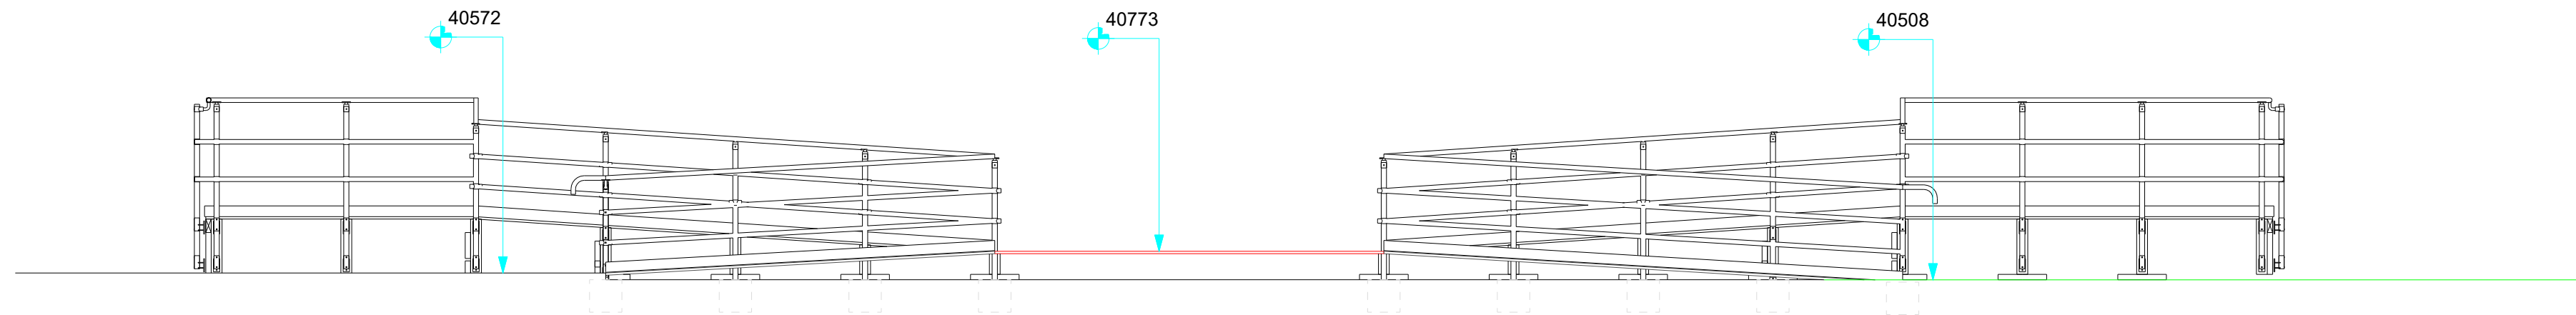

Ramp Section BB

1 : 50



Scale Bar 1:50

01	Issued to Oracle P3	12/06/25
02		
03		
04		
Revision Log		

Drawing title: Existing Cabin Control Ramp Details
Drawing number: 112007-IWD-CON-XX-DR-A-0223
DISCLAIMER: This drawing contains a client title block that has been updated by Jones Lang LaSalle (JLL). JLL is not responsible for the content, consistency, or accuracy of any information contained herein. This drawing is issued for planning purposes only and should not be used for construction. The drawing should be reviewed by a qualified local architect and appropriate professionals before implementation. All dimensions, site conditions, and existing building elements must be checked and verified on-site by the Main Contractor prior to commencement of any work; any discrepancies are to be reported immediately to the Contract Administrator. This drawing should be read in conjunction with all other relevant drawings, specifications, and applicable building codes and regulations.



Project Name: Reading Innovation Hub - Cabin Control	
Purpose of Issue: PLANNING	
Date: 12/06/2025	SCALE: 1:50
Paper Size: A1	